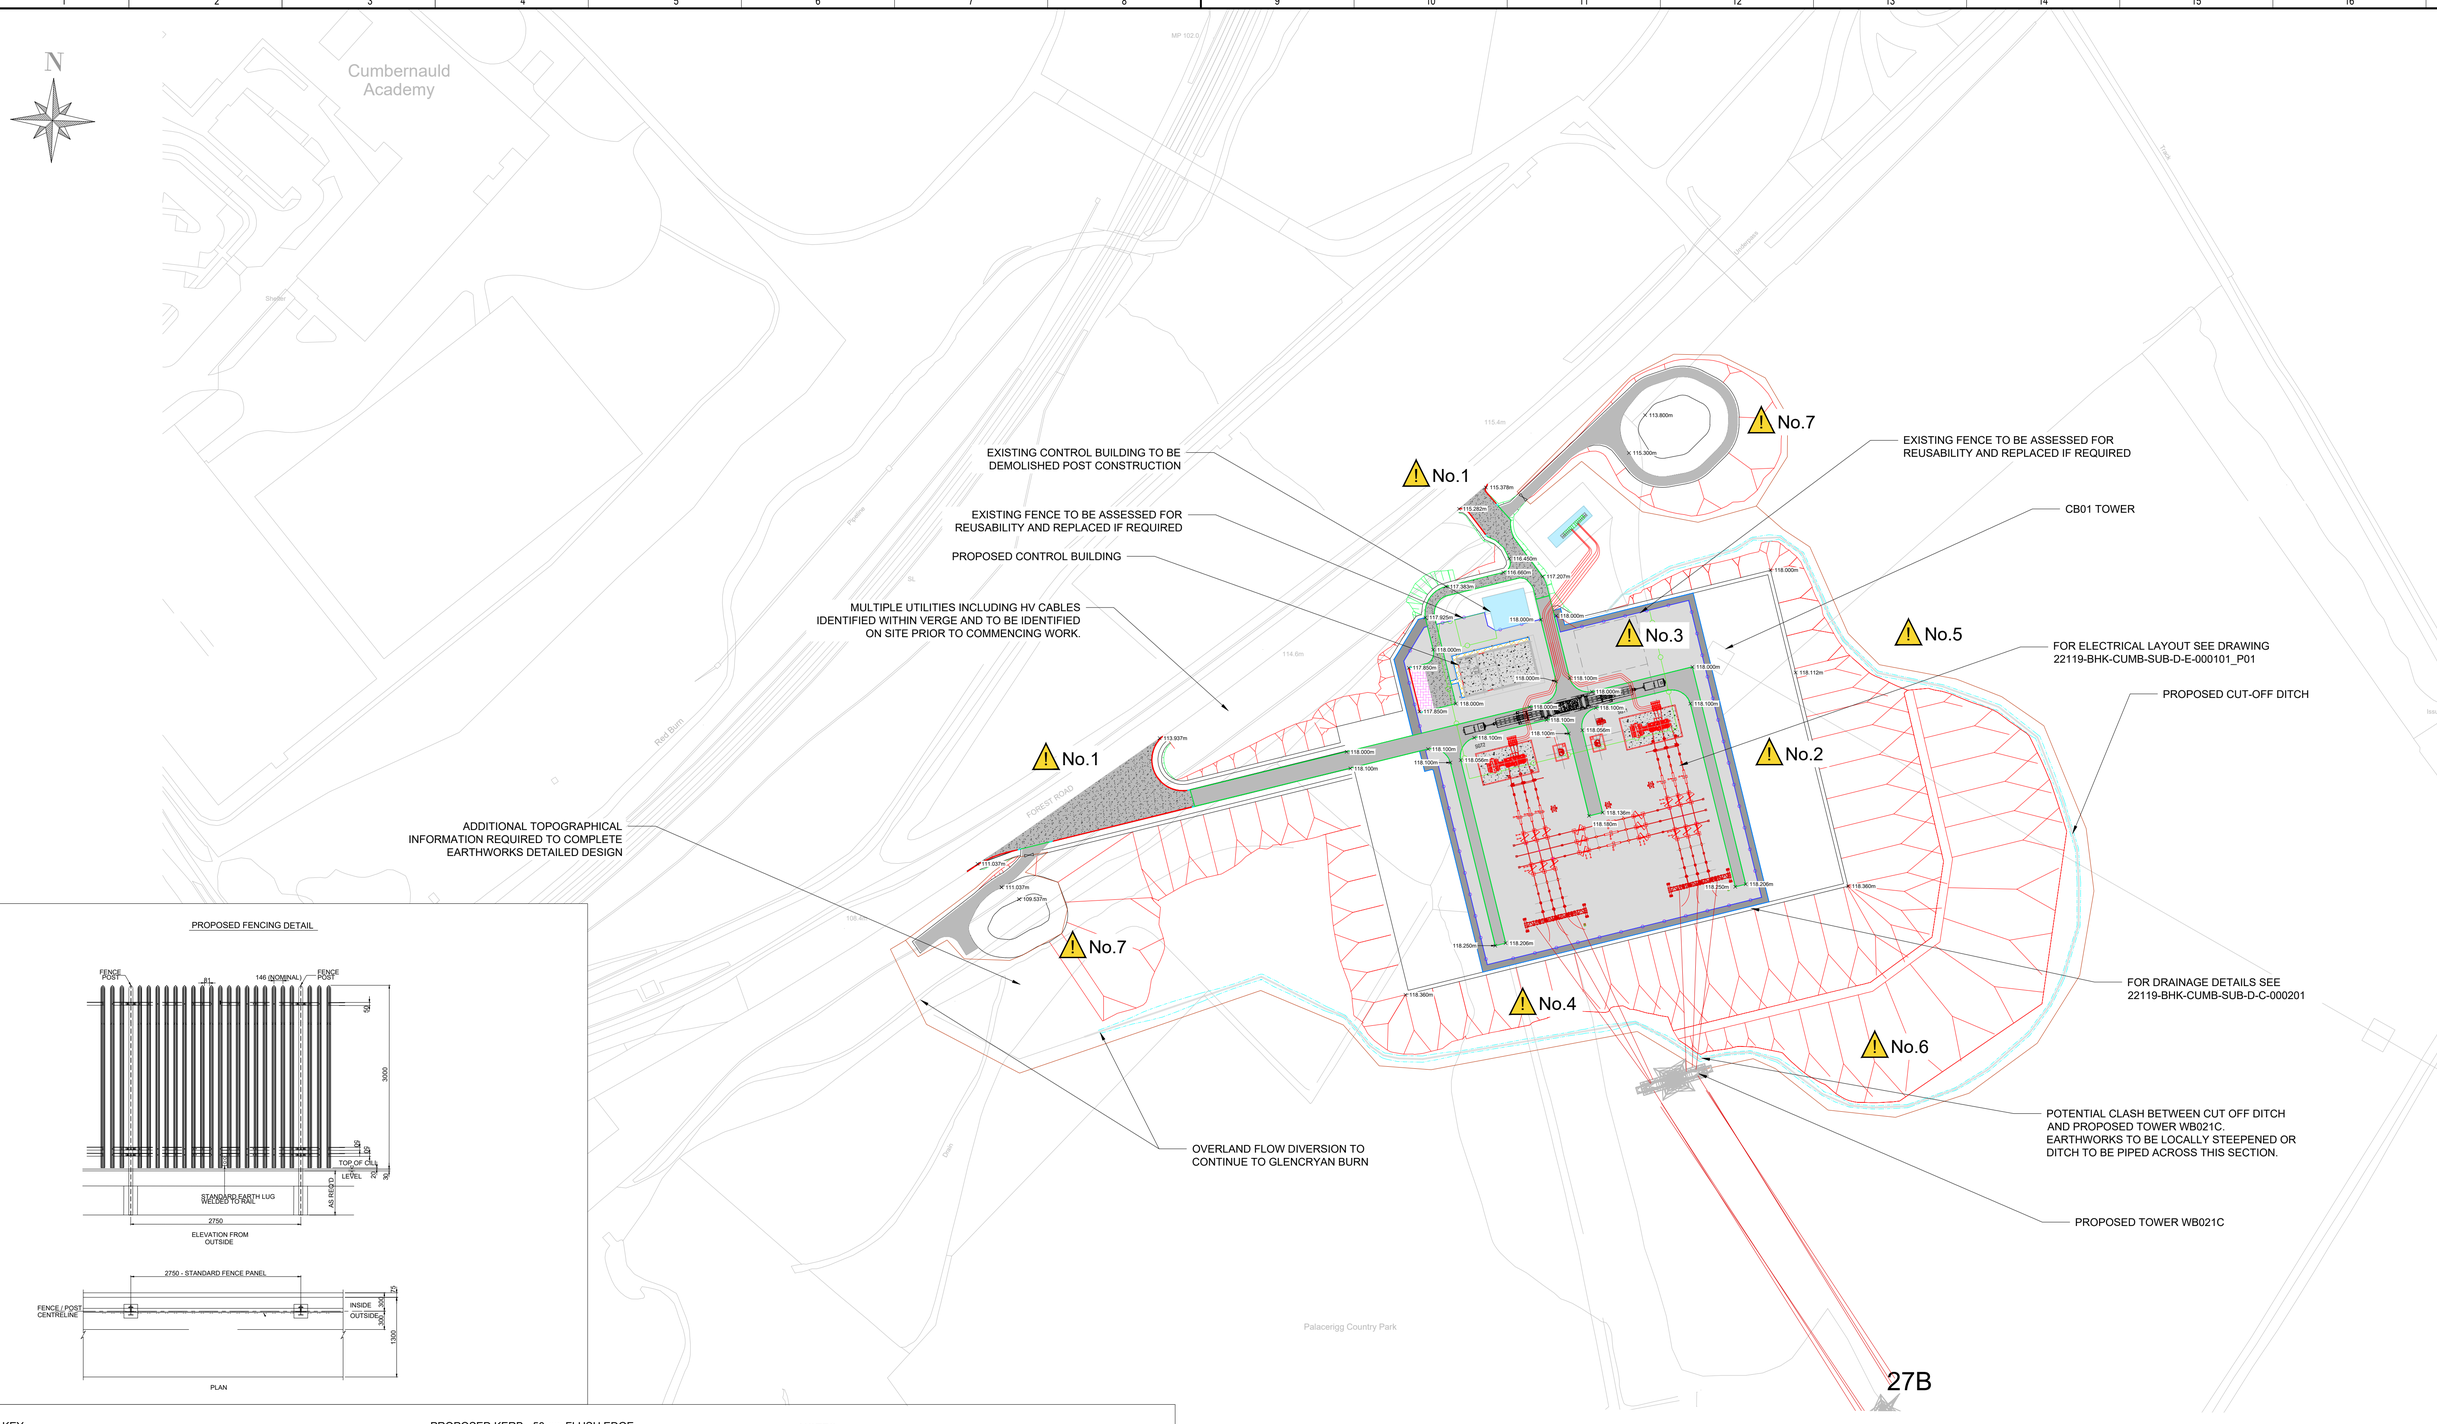

PROPOSED FENCING DETAIL

KEY:

- PROPOSED ROAD - ASPHALT
- PROPOSED ROAD (AS PER SPEN SPECIFICATION SUB-03-34)
- PROPOSED FOOTPATH (AS PER SPEN SPECIFICATION SUB-03-34)
- PROPOSED FOOTPATH - ASPHALT
- PROPOSED STONE COMPOUND AREA (AS PER SPEN SPECIFICATION SUB-03-34)
- PROPOSED NEW FOUNDATIONS
- PROPOSED PERMEABLE PAVING
- PROPOSED KERB - HALF BATTER
- PROPOSED KERB - 125mm FLUSH EDGE
- PROPOSED KERB - 50mm FLUSH EDGE
- PROPOSED KERB - TRANSITION
- PROPOSED FENCE
- EARTHWORKS (CUT) FROM SITE BOUNDARY TO EXISTING GROUND LEVEL. INDICATIVE ONLY - EXTENT AND MAXIMUM ALLOWABLE GRADIENT TO BE CONFIRMED.
- EARTHWORKS (FILL) FROM SITE BOUNDARY TO EXISTING GROUND LEVEL. INDICATIVE ONLY - EXTENT AND MAXIMUM ALLOWABLE GRADIENT TO BE CONFIRMED.
- EXISTING BUILDING
- PROPOSED STOCK PROOF FENCE
- PROPOSED FIELD GATE
- × 118.000m LEVEL (mAOD)

NOTES:

1. DO NOT SCALE FROM THIS DRAWING.
2. ALL DIMENSIONS ARE IN MILLIMETRES UNLESS NOTED OTHERWISE.
3. THIS DRAWING SHOULD BE READ IN CONJUNCTION WITH ALL OTHER RELEVANT ARCHITECTURAL AND ENGINEERING DETAILS, DRAWINGS AND SPECIFICATIONS.
4. DETAILS AND POSITIONS OF ALL EXISTING SERVICES TO BE CONFIRMED PRIOR TO THE COMMENCEMENT OF WORKS ON SITE.
5. DRAWING TO BE PRINTED IN COLOUR.

Health & Safety
CDM regulations 2015

Significant risks associated with this drawing are identified below and, where applicable, at specific locations on the drawing.
Refer to the CDM Regulation 9 Risk Register for full details.

1. LOCATE UNDERGROUND SERVICES AND INTRODUCE A SAFE REMOVAL PROCEDURE (HSG47)
2. WORKING CLOSE TO OVERHEAD LINES (HSE GUIDANCE NOTE GS6)
3. FORMING PLATFORM IN PROXIMITY TO LIVE CABLES, POTENTIALLY REQUIRING PROTECTION DURING AND AFTER CONSTRUCTION
4. EXISTING 33kV SPD CIRCUITS BENEATH PROPOSED EARTHWORKS REQUIRING DIVERSION
5. EXISTING HIGH PRESSURE SCOTTISH WATER MAINS REQUIRING DIVERSION
6. BADGER SETTS IDENTIFIED DURING ECOLOGICAL SURVEYS
7. RISK OF WORKING CLOSE OR ADJACENT TO WATER

Rev.	Date	Drawn	Reviewed	Approved	Reason / Description of changes.
P02	11/09/2025	CM	CC	RH	REVISED TO SUIT DRAINAGE AND ELECTRICAL LAYOUT, CDM NOTES ADDED
P01	14/08/2025	CC	LB	RH	FIRST ISSUE

SP Energy Networks | MORGAN SINDALL INFRASTRUCTURE | BakerHicks

Location: CUMBERNAULD

Project: DWNO - DENNY TO WISHAW NETWORK OPTIMISATION

Drg. Title: CUMBERNAULD SUBSTATION PROPOSED EXTERNAL WORKS

Drg. No.: 22119-BHK-CUMB-SUB-D-C-000101

Rev: P02

Status Code: S3 | Description: Suitable for Review and Comment | SPEN Ref. No. : #### | Scale: 1:1000 | Sheet: 01 | Next: | Size: A1

All rights reserved. Total or partial reproduction of this drawing without authorisation of the proprietor is prohibited.

© Ordnance Survey, May 2025. License Number: 383451857 - all rights reserved