


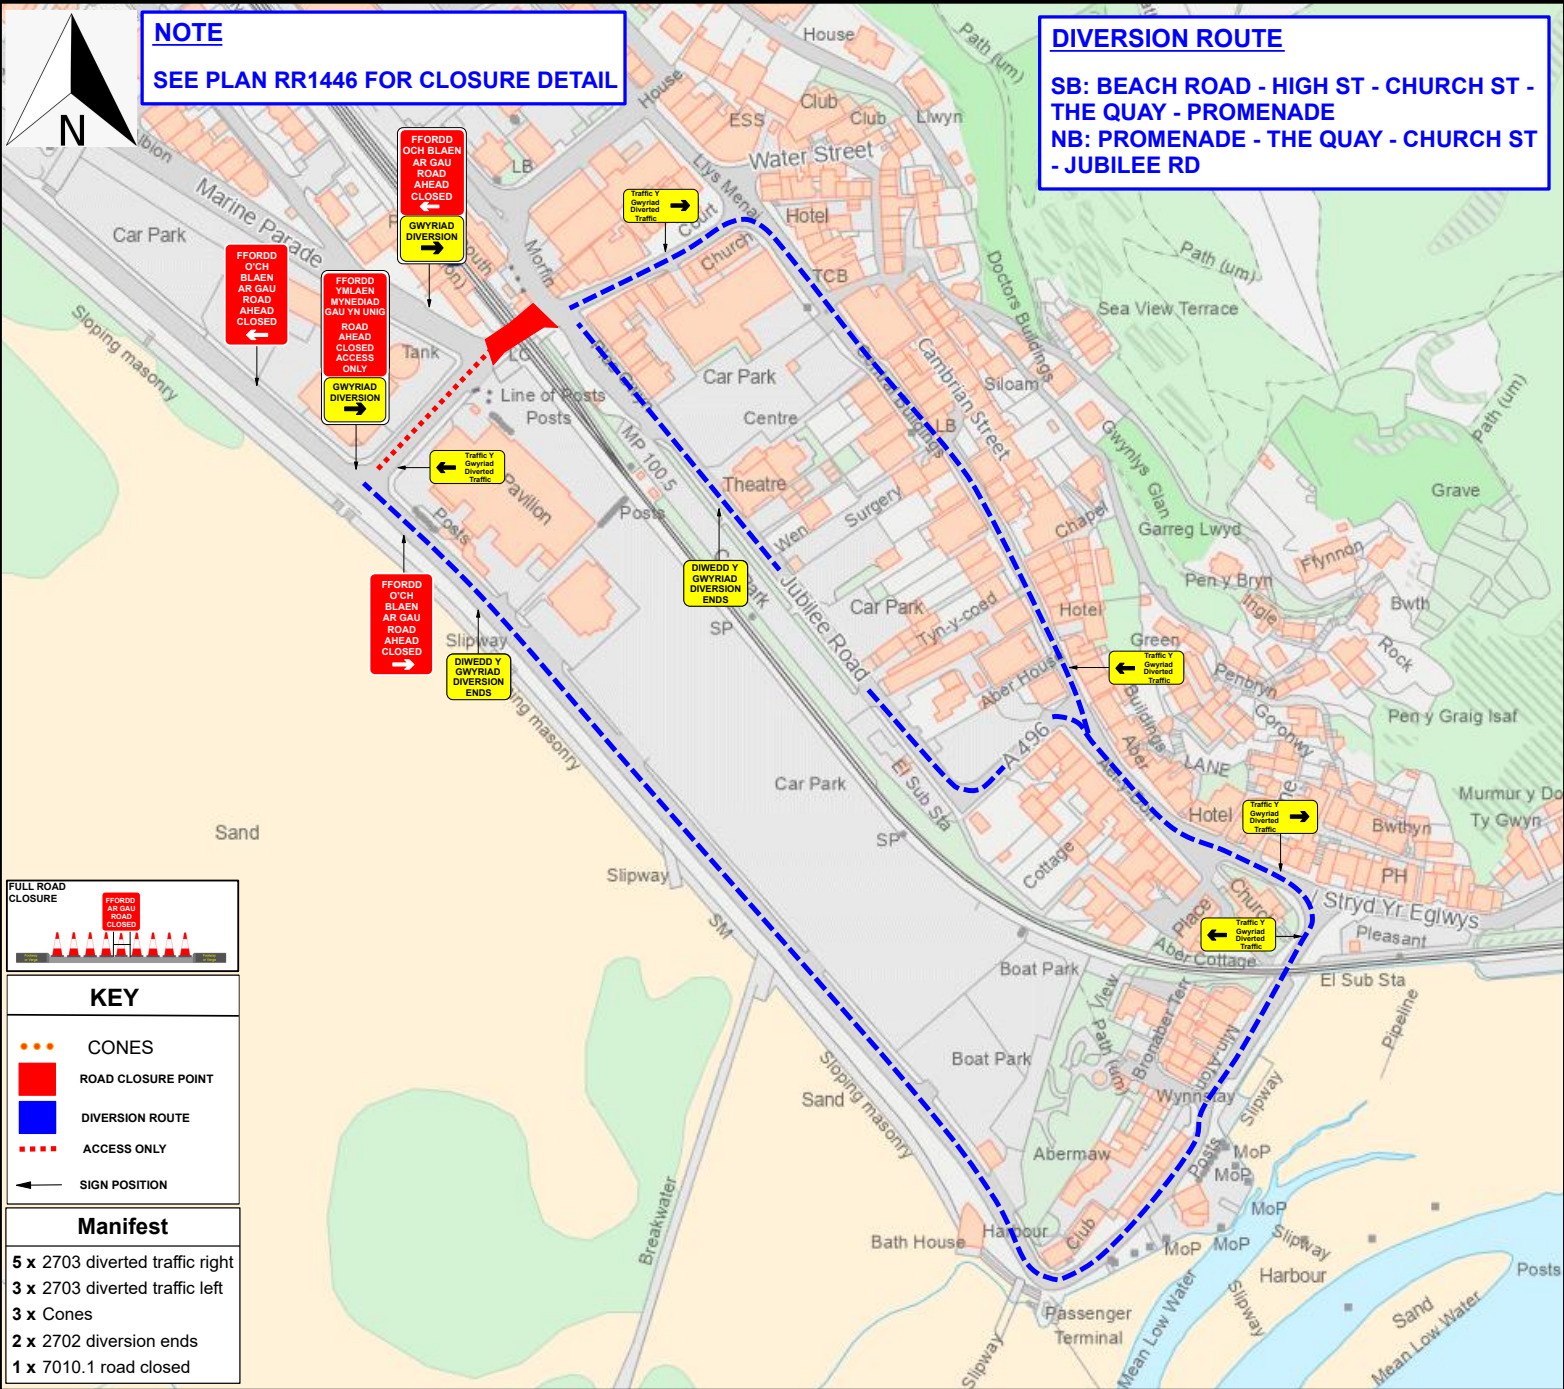

**NOTE**  
SEE PLAN RR1446 FOR CLOSURE DETAIL

**DIVERSION ROUTE**  
SB: BEACH ROAD - HIGH ST - CHURCH ST - THE QUAY - PROMENADE  
NB: PROMENADE - THE QUAY - CHURCH ST - JUBILEE RD

DRAWING NOT TO SCALE



ROAD SPEED



**DRAWING DESCRIPTION**  
ROAD CLOSURE DIVERSION



COMMENTS -

|                  |                 |
|------------------|-----------------|
| DRAWN BY - RR    | DATE - 14.08.26 |
| CHECKED BY - JB  | DATE - 14.08.26 |
| APPROVED BY - JB | DATE - 14.08.26 |

MINIMUM SAFETY ZONE MUST BE ADHERED TO  
MINIMUM SHUTTLE LANE WIDTHS MUST BE ADHERED TO  
TRAFFIC MANAGEMENT MUST COMPLY WITH THE SAFETY AT STREET WORKS AND ROAD WORKS CODE OF PRACTICE

TRAFFIC MANAGEMENT PLAN

CLIENT -

**DRAWING NUMBER - RR1447**  
**SITE ADDRESS -**  
Beach Road, Barmouth, LL42 1LS  
**WHAT3WORDS - dairy.segmented.opens**

FULL ROAD CLOSURE

**KEY**

- CONES
- ROAD CLOSURE POINT
- DIVERSION ROUTE
- ACCESS ONLY
- SIGN POSITION

**Manifest**

- 5 x 2703 diverted traffic right
- 3 x 2703 diverted traffic left
- 3 x Cones
- 2 x 2702 diversion ends
- 1 x 7010.1 road closed