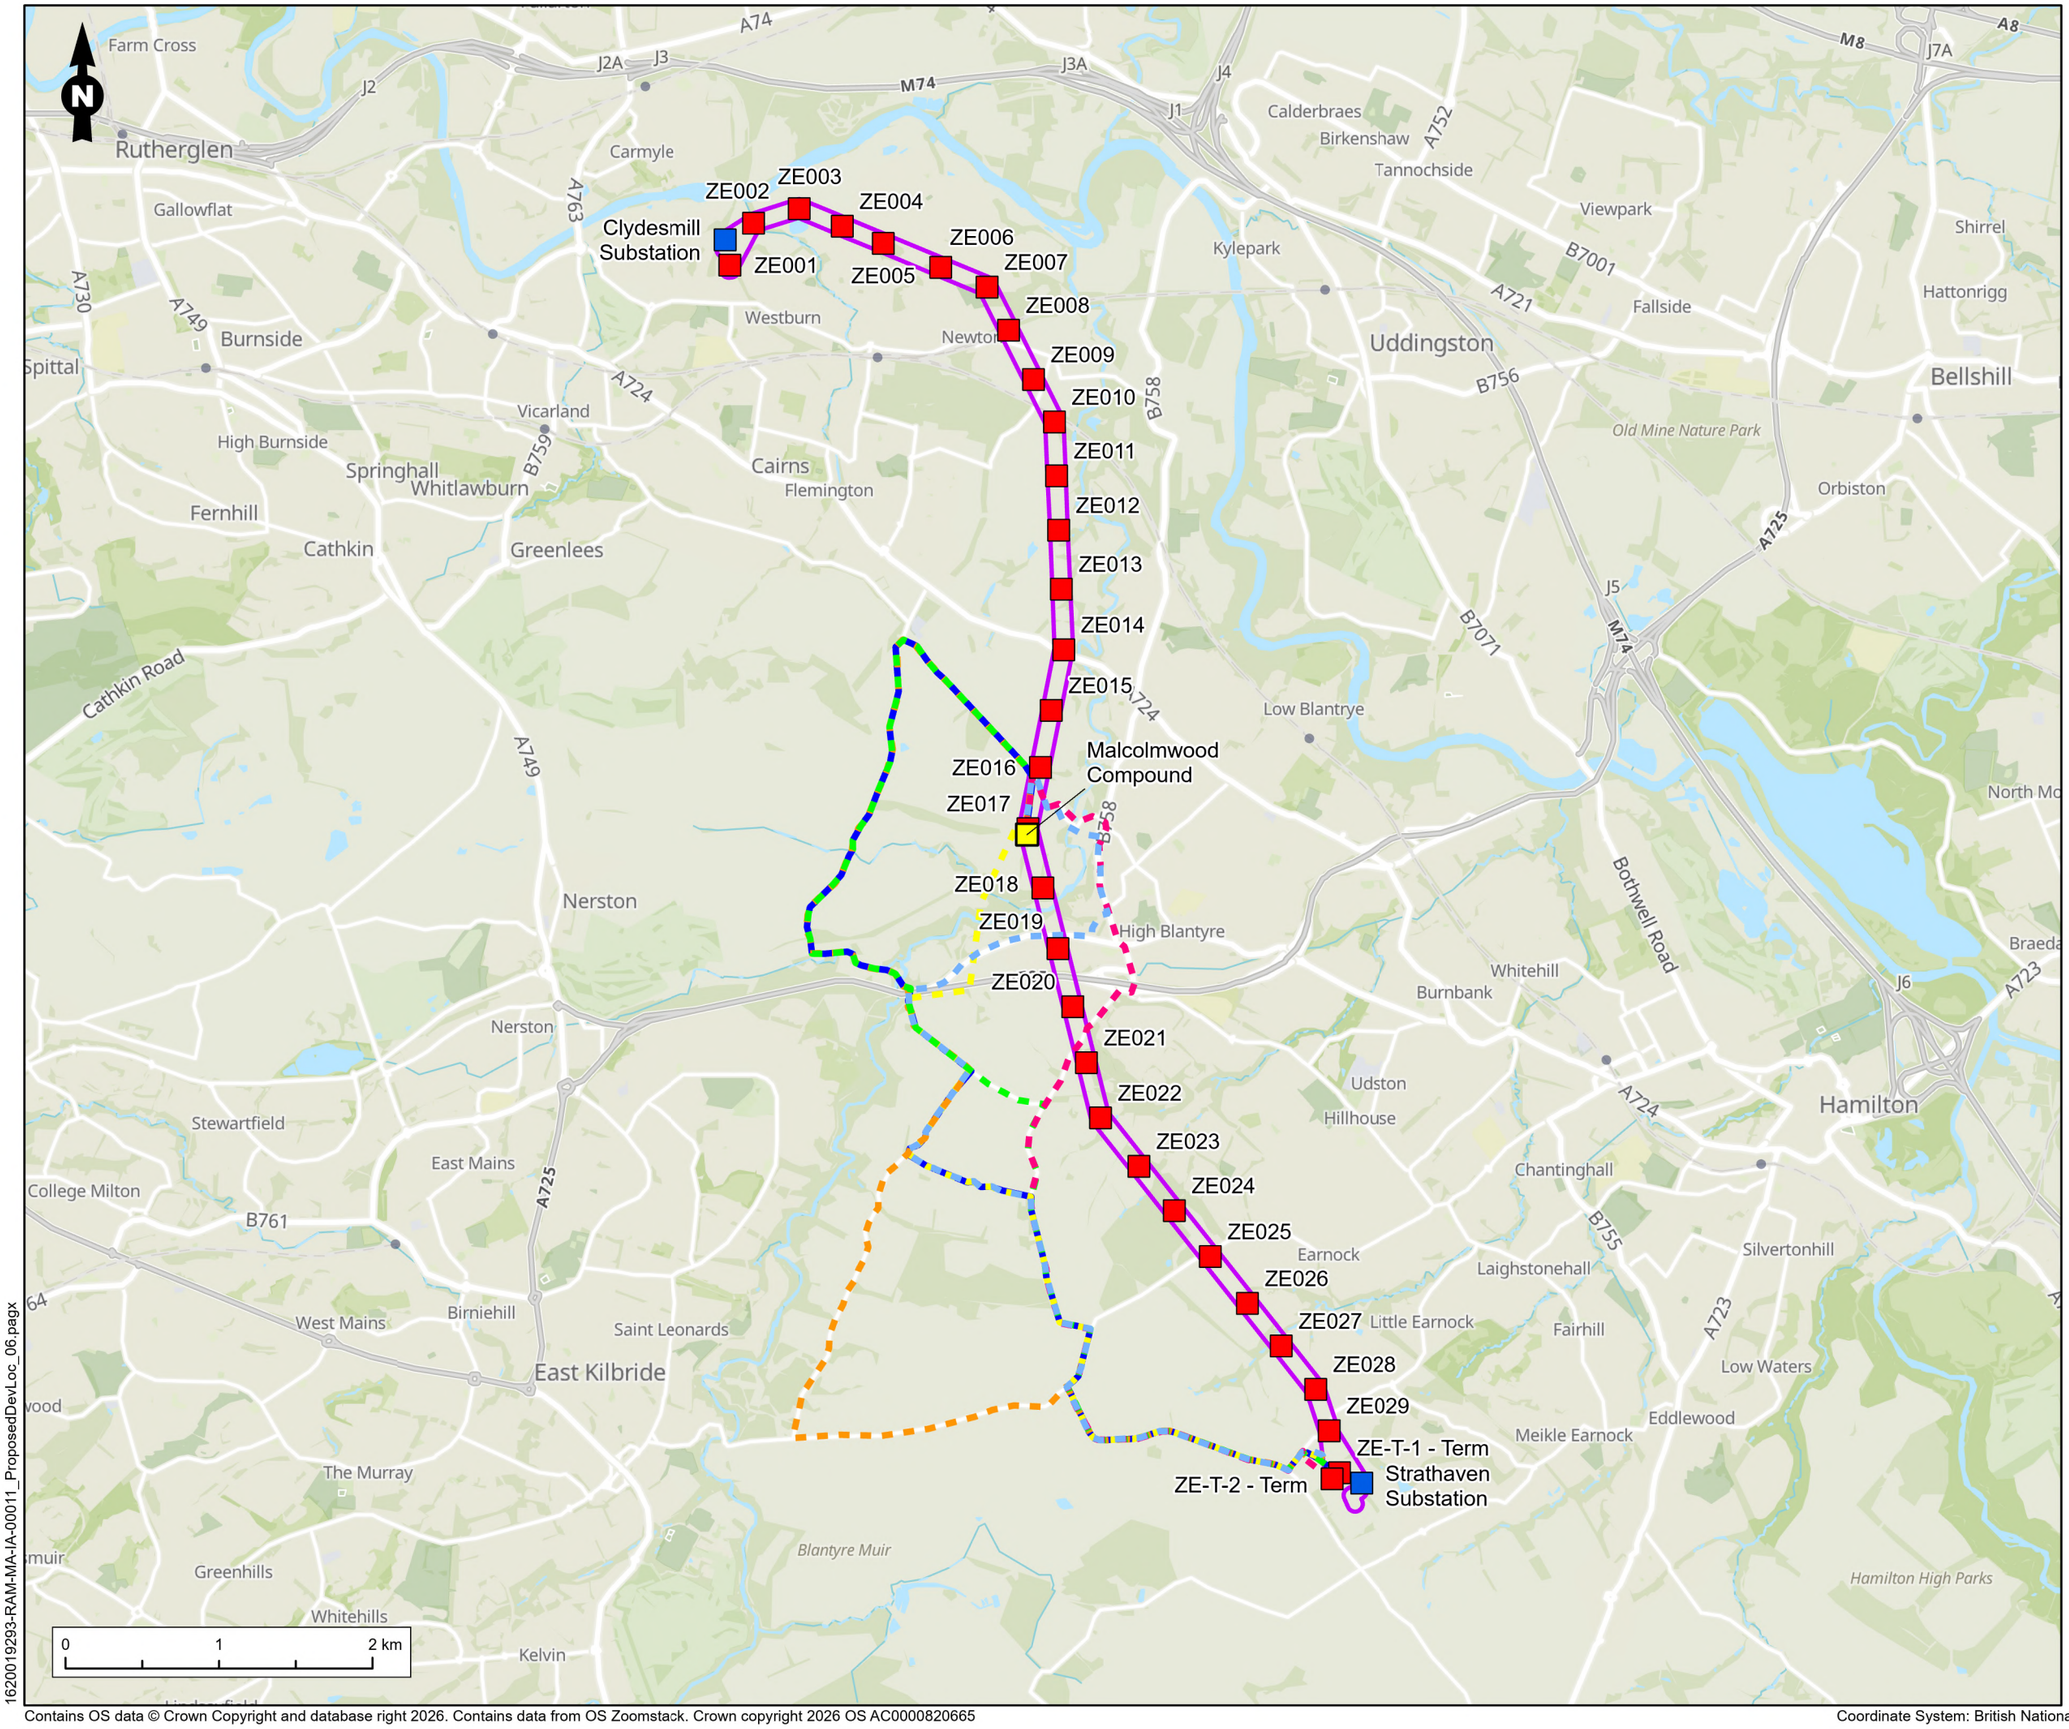

Legend

- Overhead Line Working Corridor
- Existing Tower
- New Proposed Tower
- Malcolmwood Compound

Indicative Underground Cable (UGC) Route Options

- Cable Route 1
- Cable Route 2
- Cable Route 3
- Cable Route 4
- Cable Route 5
- Cable Route 6

Figure Title
Proposed Development

Project Name
Clydesmill to Strathaven Upgrade Project (CVUP)

Project No./Filery ID
1620019293 / REH2026N03355

Date	Figure No.	Revision
October 2026	1	1.0

Prepared By	Scale
BMW	1:40,000 @A3

Client
Scottish Power Energy Network

RAMBOLL

1620019293-RAM-MA-IA-00011_ProposedDevLoc_06.pagx

Contains OS data © Crown Copyright and database right 2026. Contains data from OS Zoomstack. Crown copyright 2026 OS AC0000820665

Coordinate System: British National Grid. Projection: Transverse Mercator. Datum: OSGB 1936.