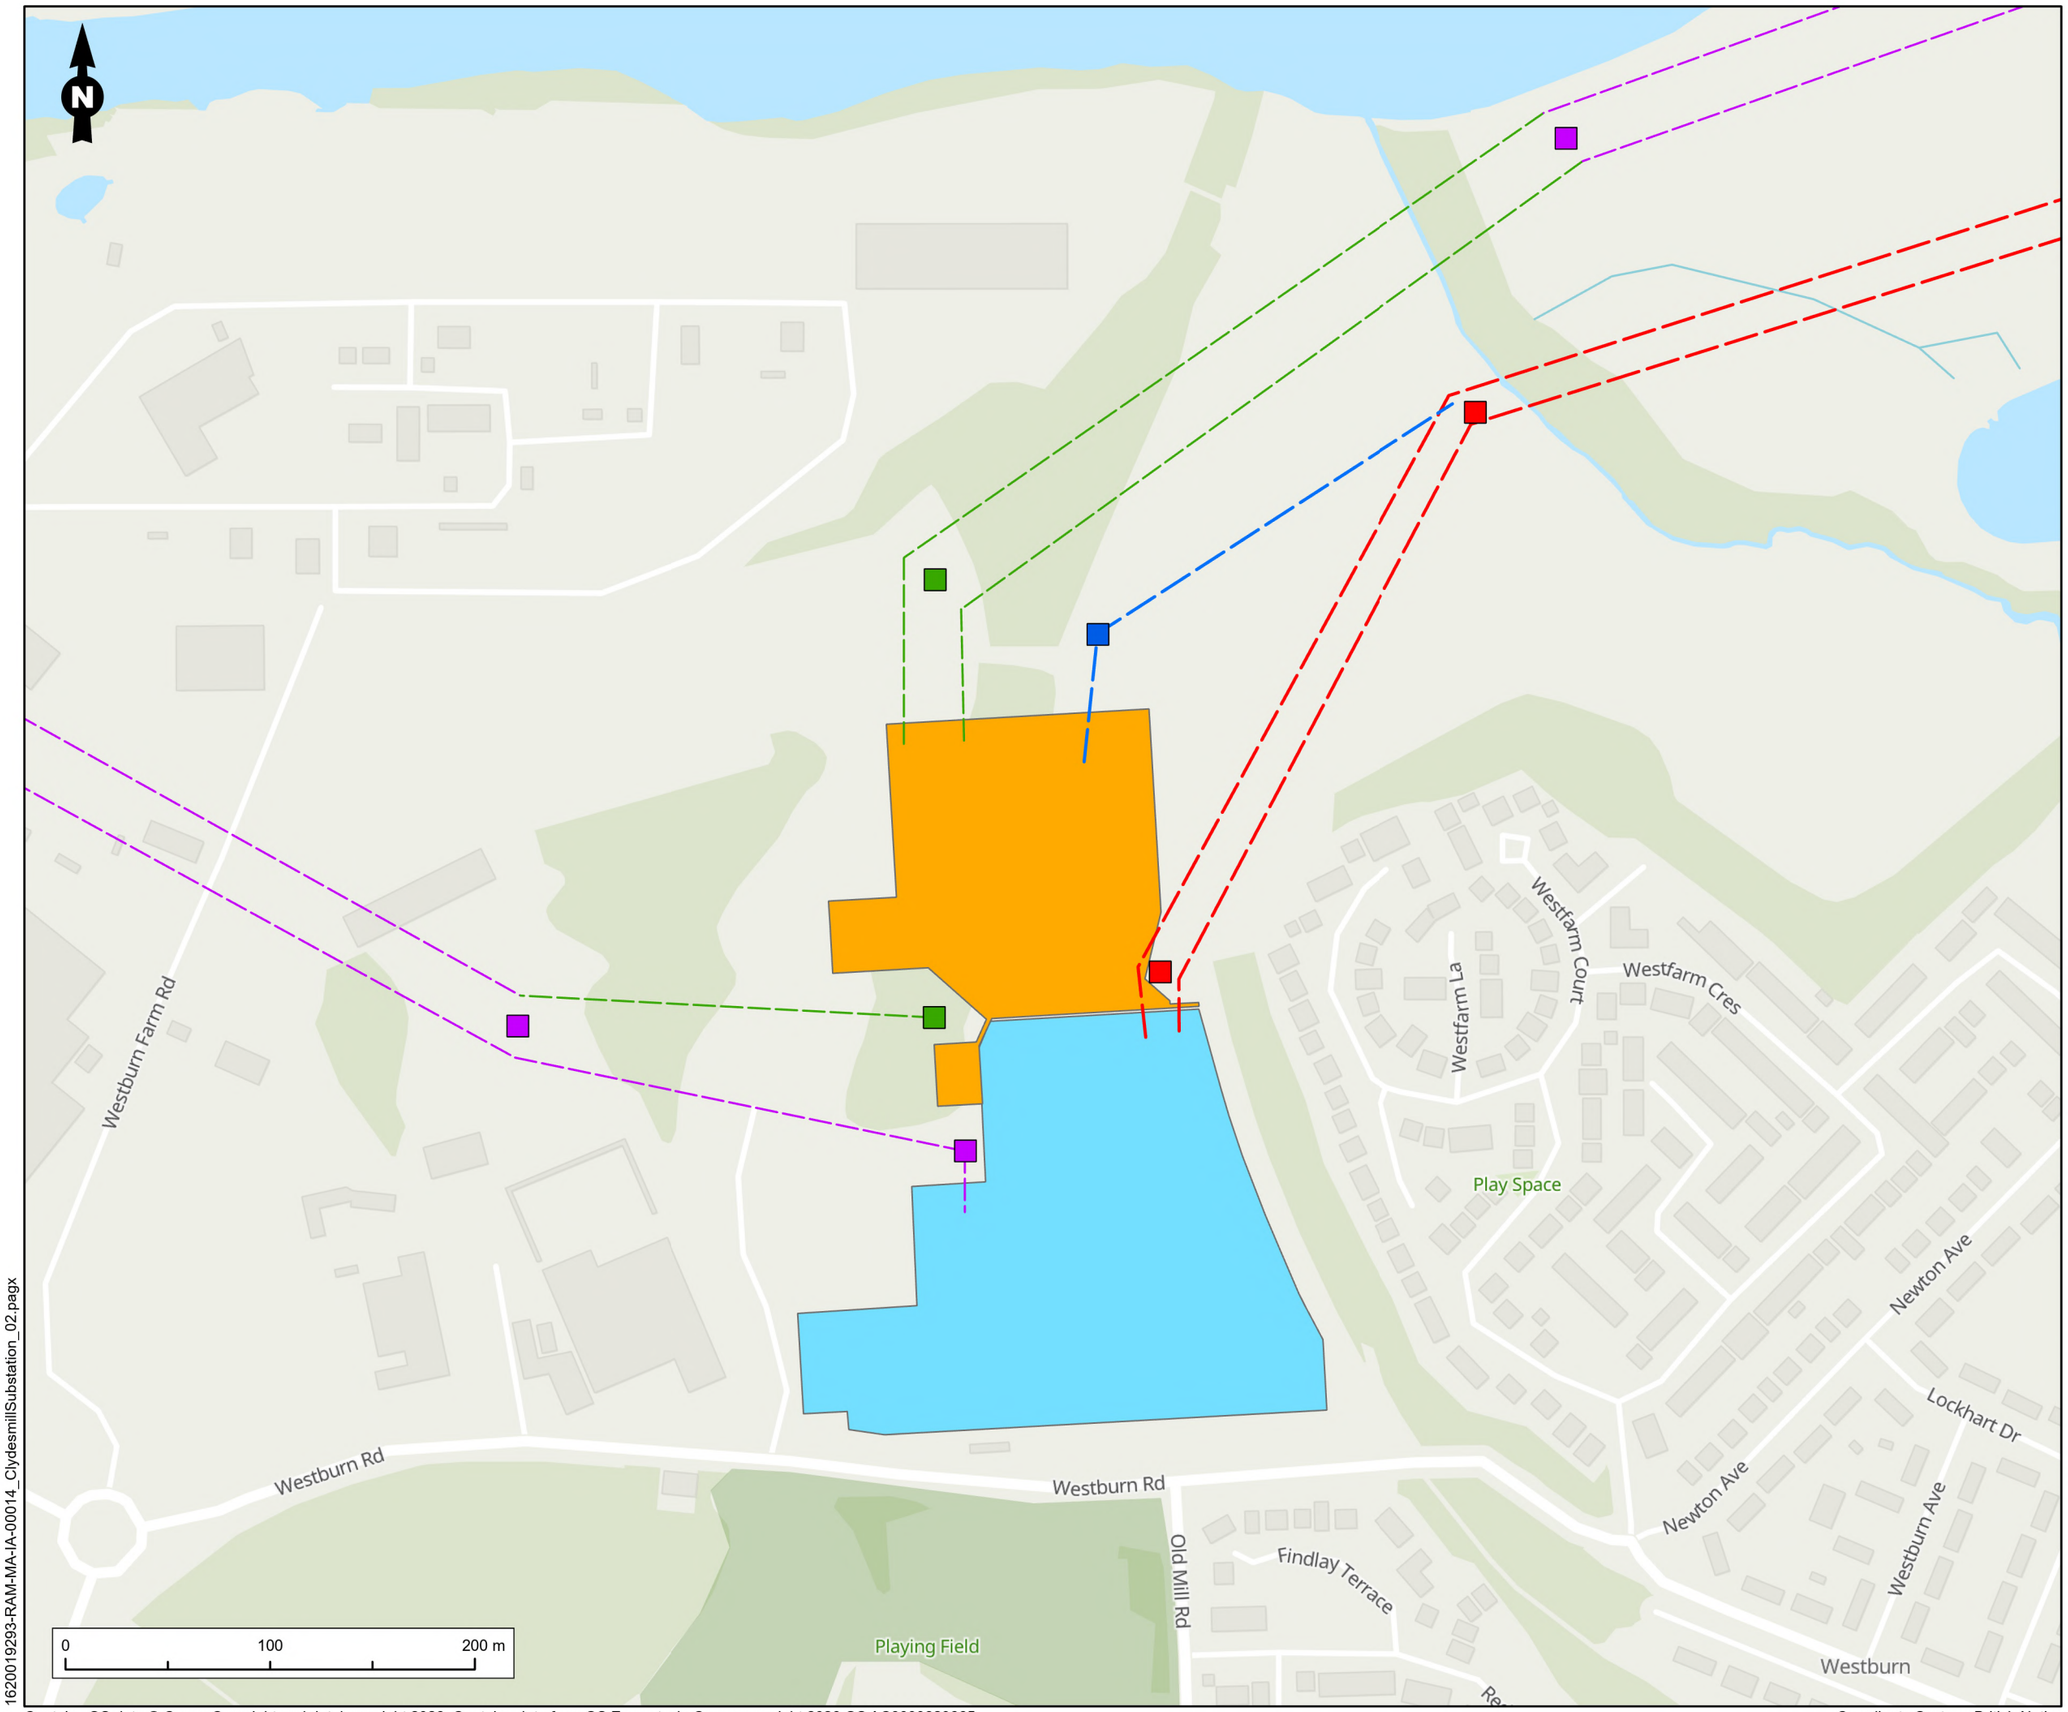

Legend

- Existing CVUP Tower
- Proposed CVUP Tower
- Proposed DWUP Tower
- Retained Tower
- Existing CVUP Overhead Line
- Proposed CVUP 400kV Overhead Line
- Proposed DWUP Overhead Line
- Retained Overhead Line
- Existing Substation
- Proposed Substation Extension (DWUP Project)

Figure Title
Clydesmill Substation

Project Name
Clydesmill to Strathaven Upgrade Project (CVUP)

Project No./Filery ID
1620019293 / REH2026N03355

Date	Figure No.	Revision
October 2026	2a	1.0

Prepared By	Scale
BMW	1:3,000 @A3

Client
Scottish Power Energy Network

RAMBOLL

1620019293-RAM-MA-IA-00014_ClydesmillSubstation_02.pagx

Contains OS data © Crown Copyright and database right 2026. Contains data from OS Zoomstack. Crown copyright 2026 OS AC0000820665

Coordinate System: British National Grid. Projection: Transverse Mercator. Datum: OSGB 1936.