


1620019293-RAM-MA-IA-00015_StrathavenSubstation_02.pagx

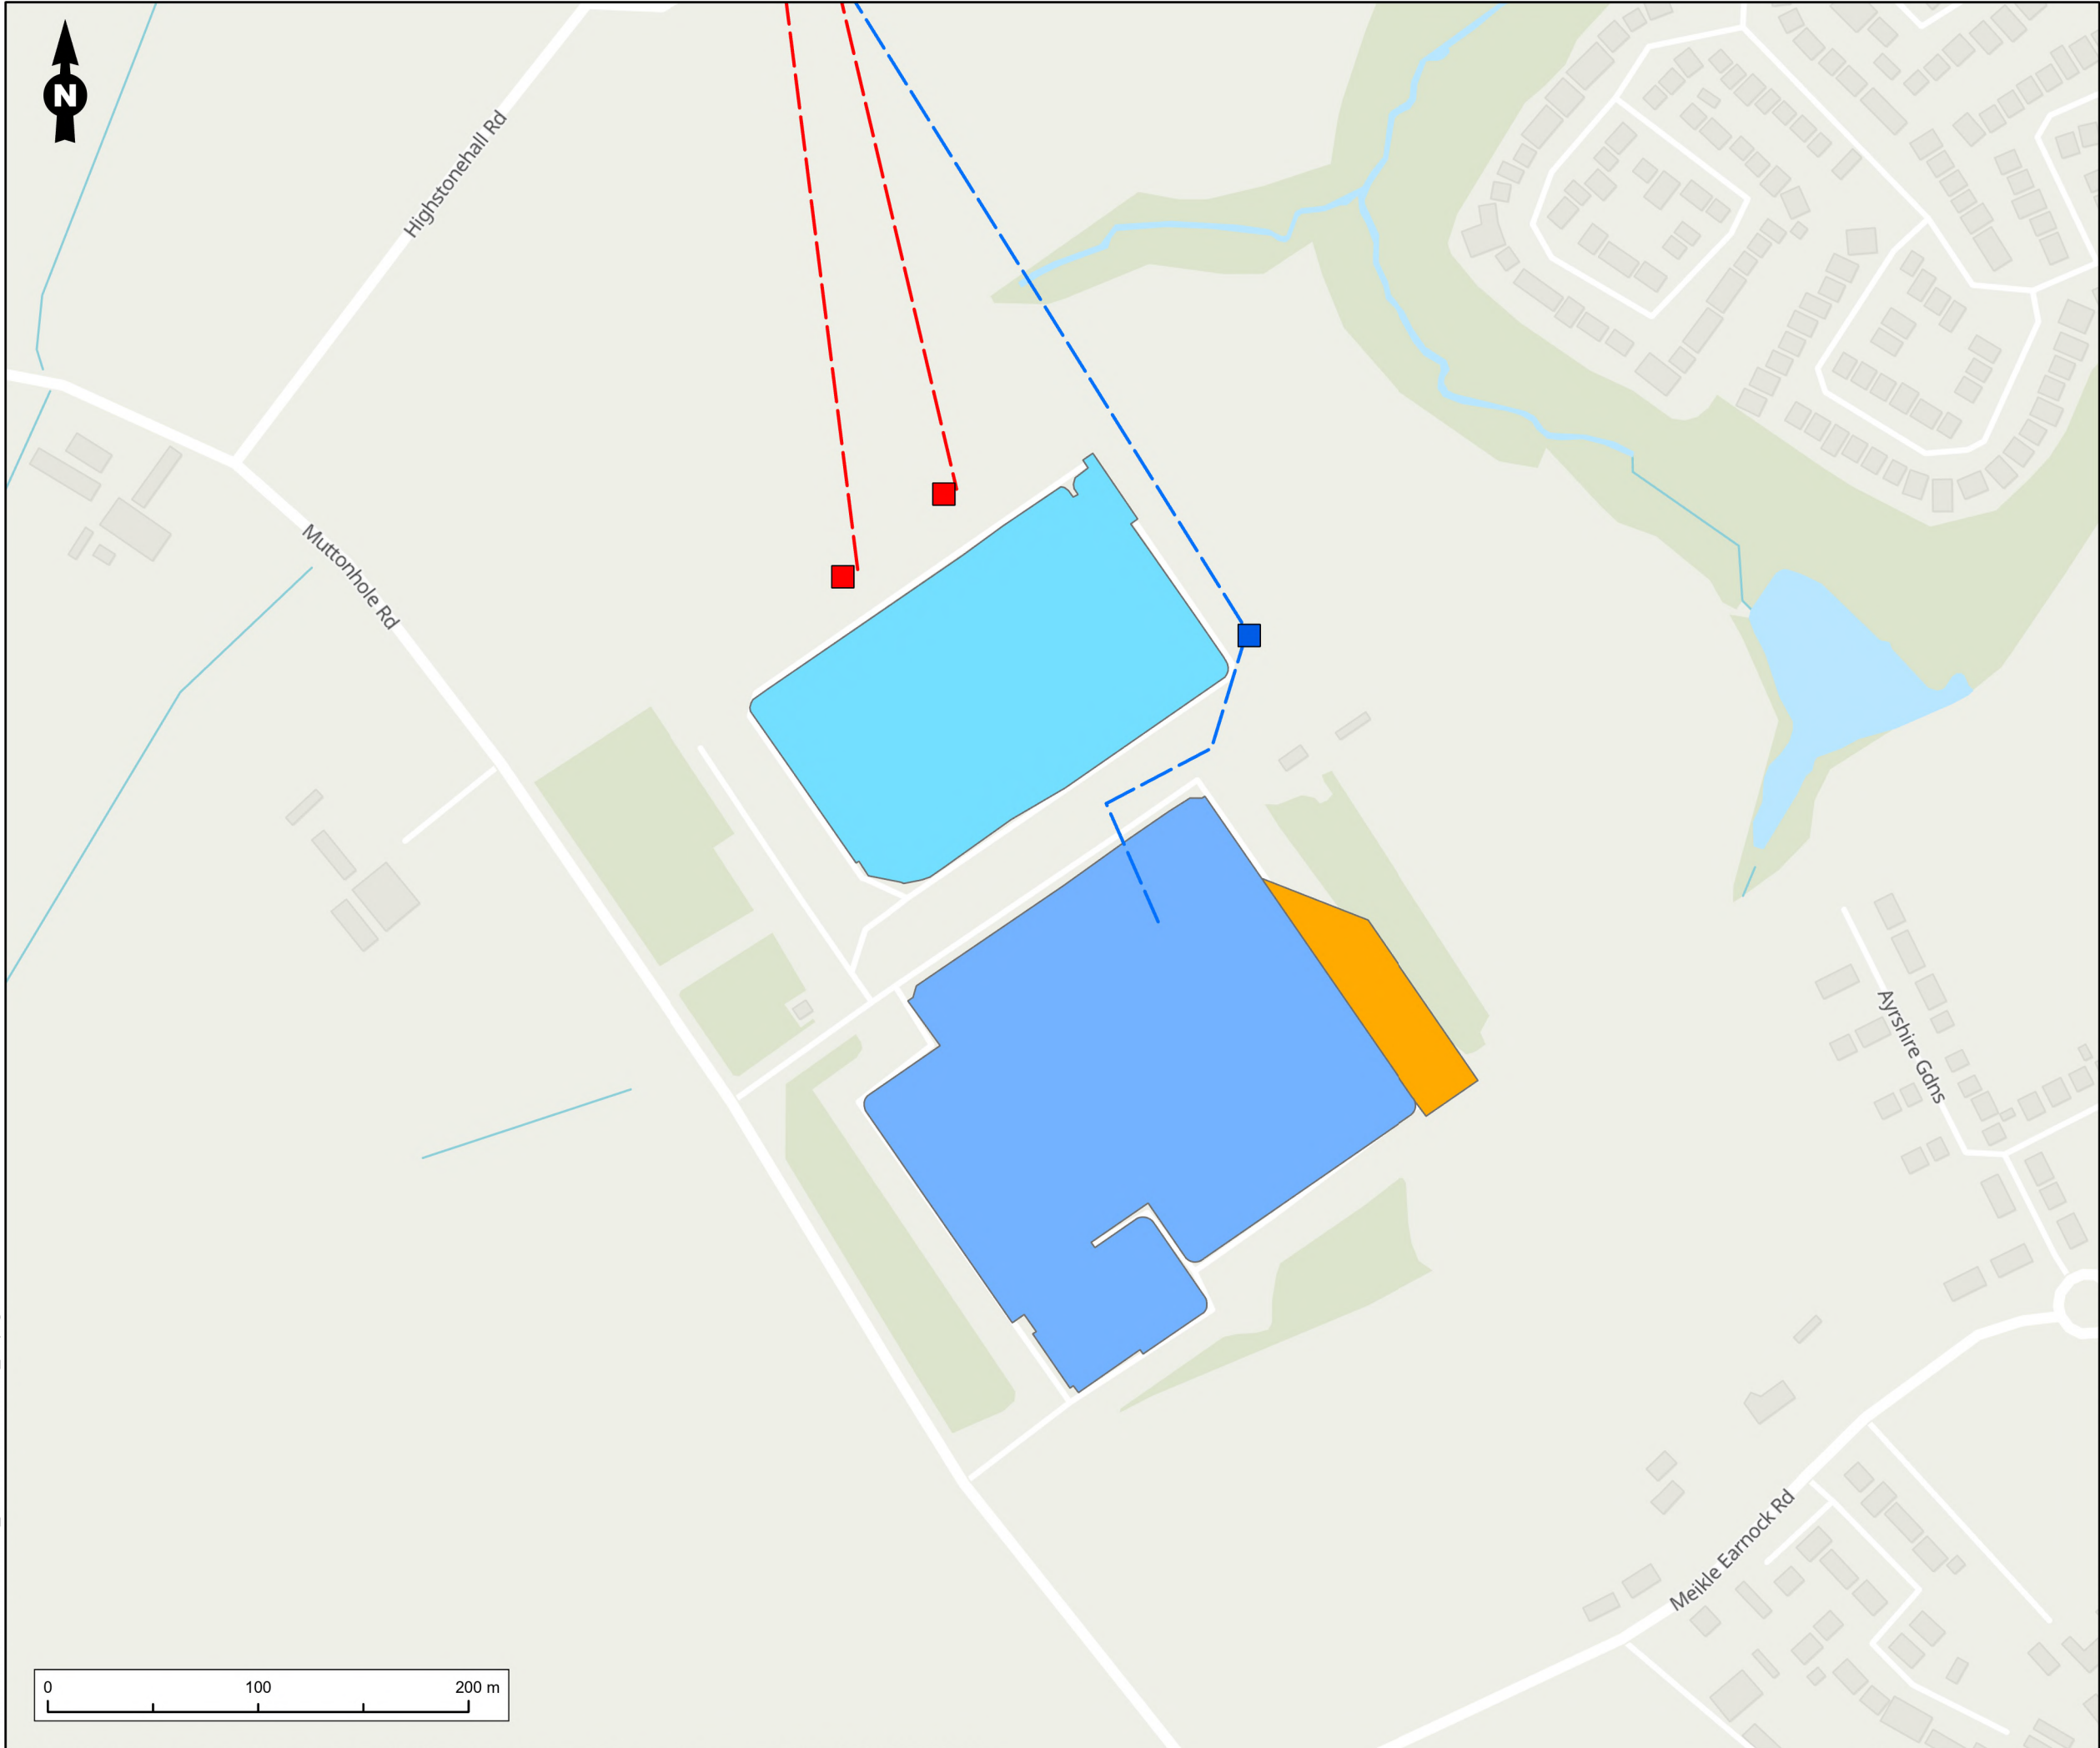

Legend

- Existing CVUP Tower
- Proposed CVUP Tower
- Existing CVUP Overhead Line
- Proposed CVUP 400kV Overhead Line
- Existing Strathaven 275kV Substation
- Existing Strathaven 400kV Substation
- Indicative Substation Extension Area

Figure Title
Strathaven Substation

Project Name
Clydesmill to Strathaven Upgrade Project (CVUP)

Project No./Filery ID
1620019293 / REH2026N03355

Date	Figure No.	Revision
October 2026	2b	1.0

Prepared By	Scale
BMW	1:3,000 @A3

Client
Scottish Power Energy Network

