
DWUP - CLYDESMILL SUBSTATION EXTENSION

Indicative Planting / Screening Proposals

DRAFT FOR CONSULTATION

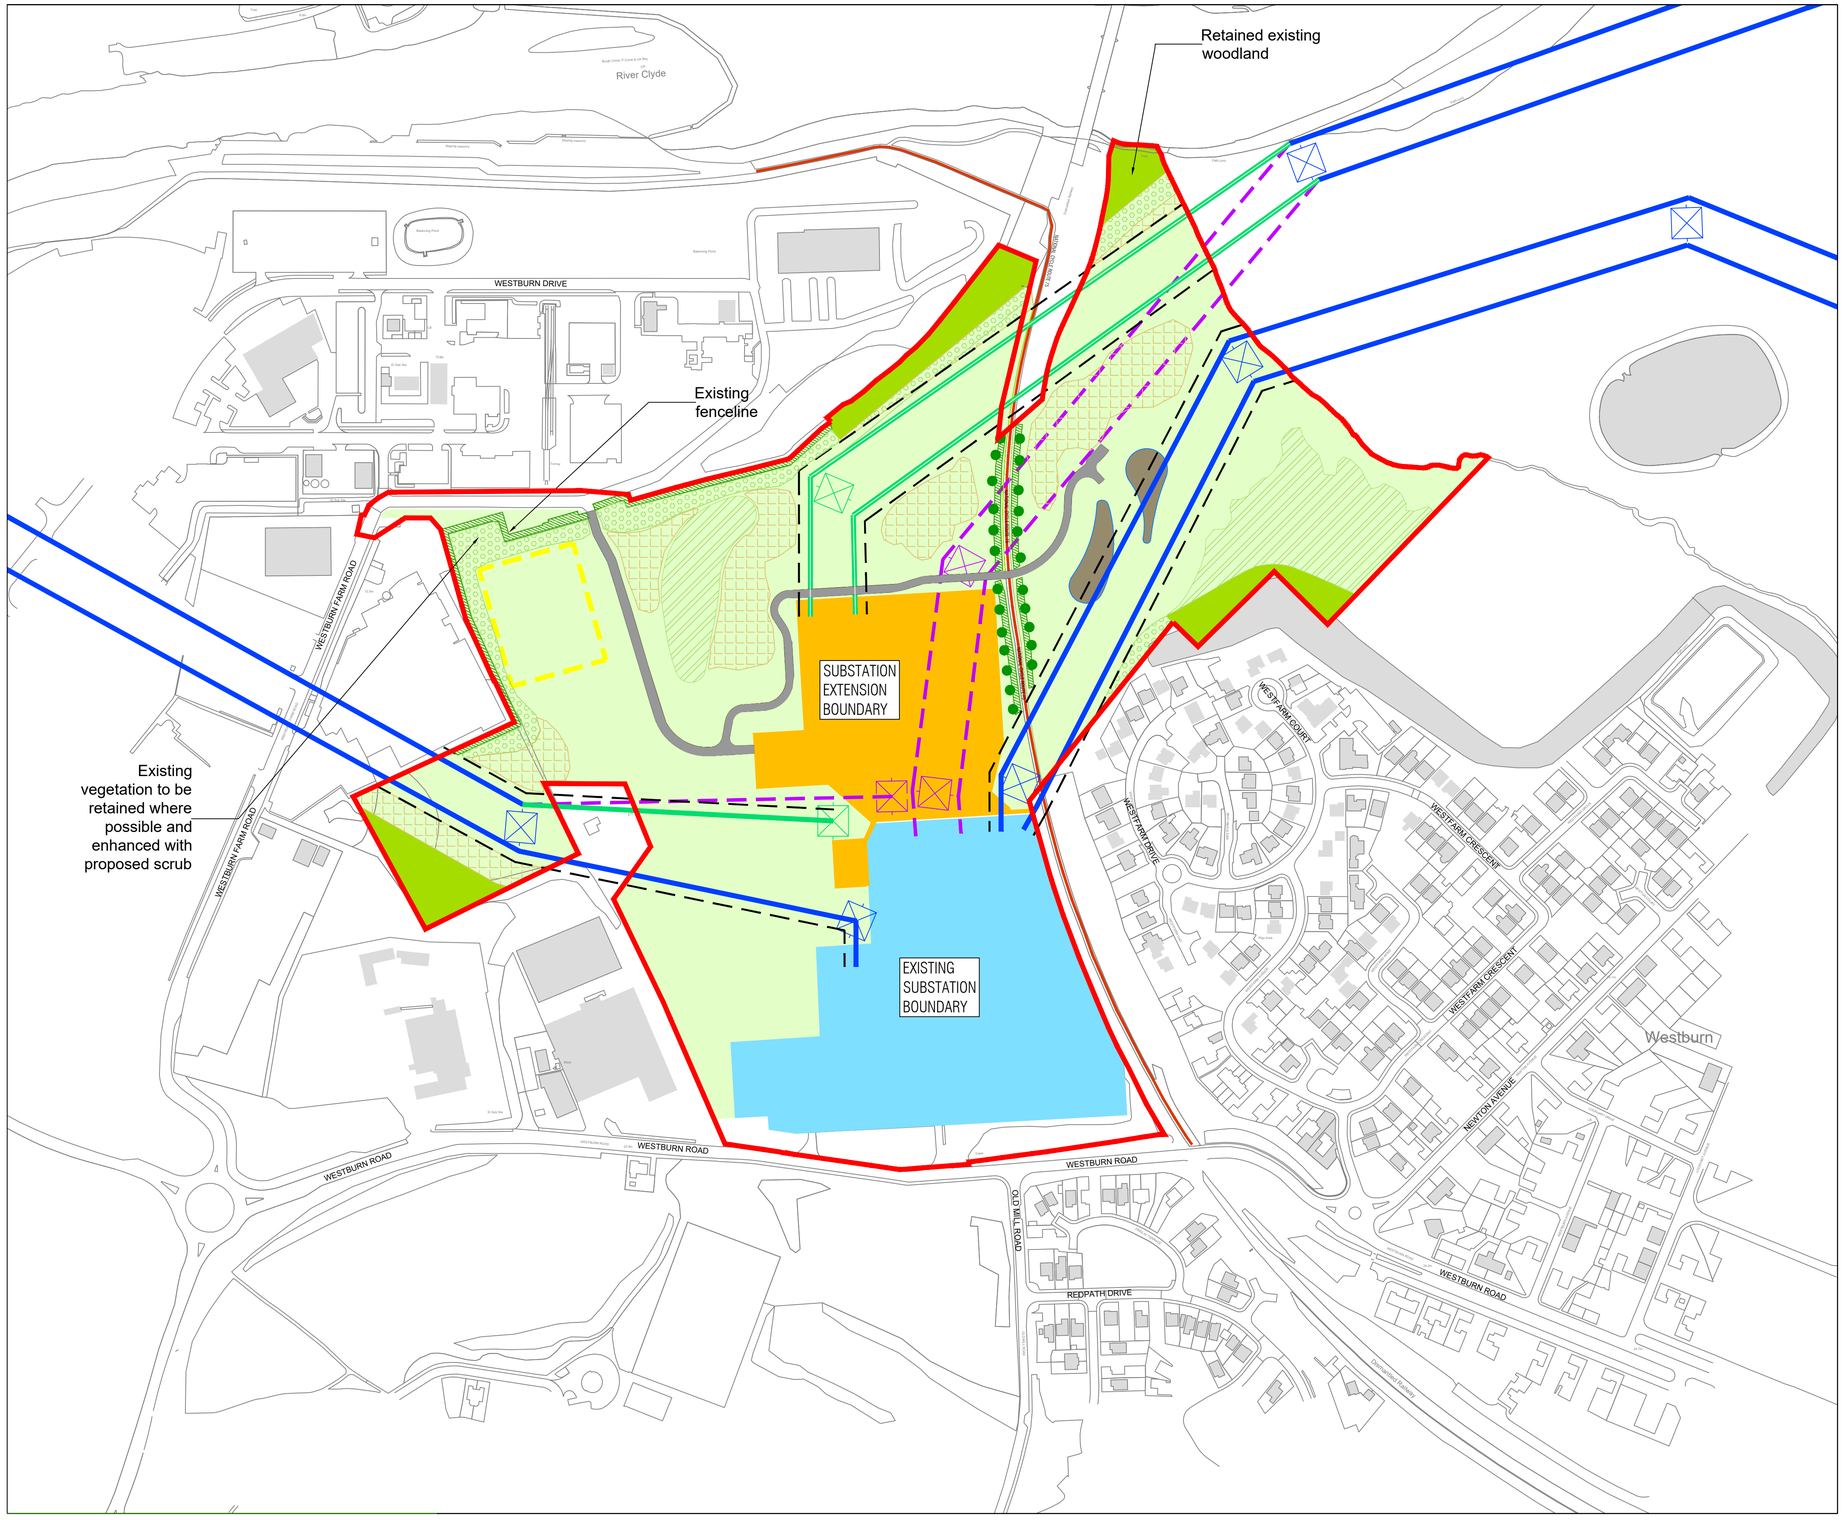

0 20 40 60 100 140m
Scale 1:2000

N

LEGEND

- SITE BOUNDARY
- 7.5m OFFSET CLEARANCE CORRDIOR
- EXISTING SUBSTATION
- PROPOSED SUBSTATION EXTENSION
- RETAINED TOWER
- TOWER FOR REMOVAL
- NEW TOWER
- RETAINED OHL
- OHL FOR REMOVAL
- NEW OHL
- EXISTING BUILDINGS
- SECTION OF NATIONAL CYCLE ROUTE 75
- NEW ACCESS ROAD
- TEMPORARY COMPOUND AREA

EXISTING VEGETATION

- PROTECT AND RETAIN EXISTING VEGETATION

PROPOSED MITIGATION PLANTING

- NEUTRAL GRASSLAND
- SPECIES RICH GRASSLAND
- NATIVE SCRUB (TO ENHANCE BIODIVERSITY)
- WETLAND MEADOW GRASS MIX (FOR SUDS BASINS)
- NATIVE HEDGEROW 1.5m HEIGHT WITH INDIVIDUAL TREES (TO AID SCREENING)
- NATIVE WOODLAND PLANTING (TO AID SCREENING)
- BAND OF NATIVE TREES (TO STRENGTHEN EXISTING BOUNDARY TO CYCLE WAY AND TO AID SCREENING)

02/11/2026