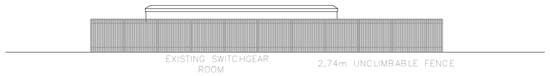

SECTION A-A

SECTION B-B

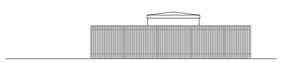

SECTION C-C

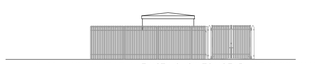

SECTION D-D

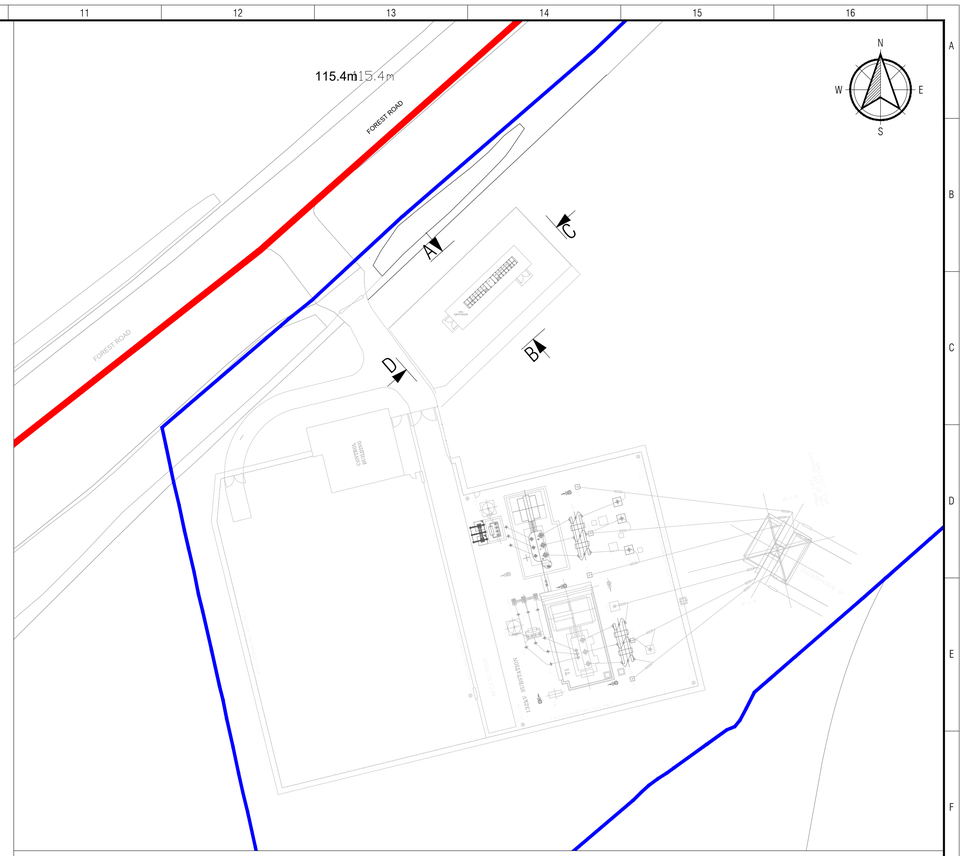

LOCATION PLAN

0m 5m 10m 15m 20m 25m

SCALE AT 1:500

0m 2.5m 5m 7.5m 10m 12.5m

SCALE AT 1:250

Reproduced by permission of Ordnance Survey on behalf of HMSO.
© Crown copyright and database right (01-04-09).
All rights reserved. Ordnance Survey License number 100019036.

Rev	Date	Drawn	Reviewed	Approved	Description of Change
1	05/06/2026	RS	AMC	OA	FOR ISSUE

SP Energy Networks

Drawing Stats: Approved

Approval Status: For Issue

Project: CUMBERNAULD SUBSTATION EXTENSION

Location: CUMBERNAULD

Voltage:

Drg. Title: CUMBERNAULD SUBSTATION
EXISTING SWITCHGEAR ROOM
ELEVATION PLAN

Drawn	Revd	Appd
RS	AMC	OA

Drg. No.: SP4203703

Sheet: 1 Next: - Rev: 1

Scale: AS SHOWN Size: A1

All rights reserved. Total or partial reproduction of this drawing without authorisation of the proprietor is prohibited.