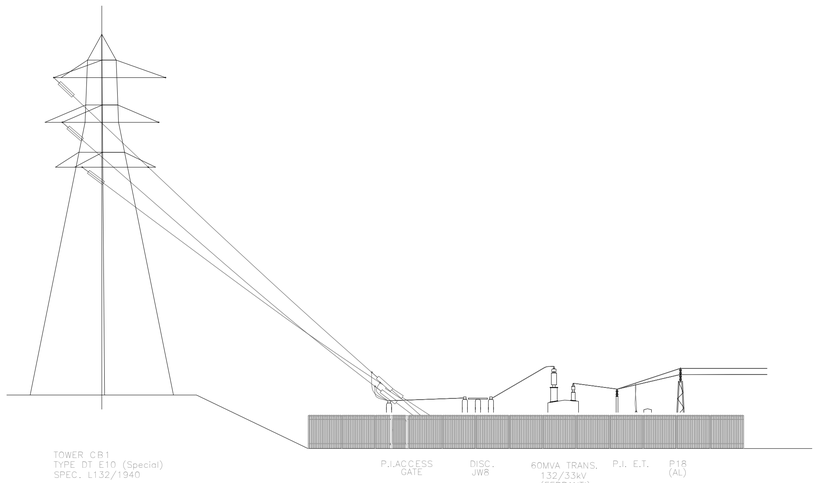

SECTION A-A

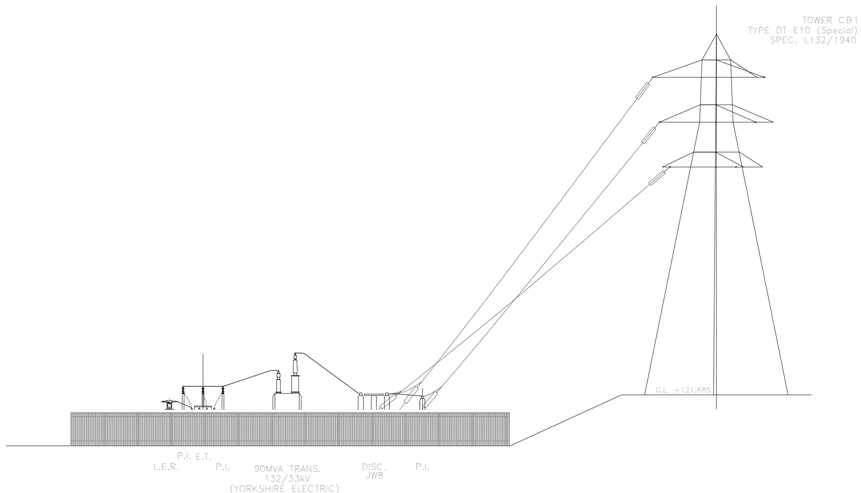

SECTION B-B

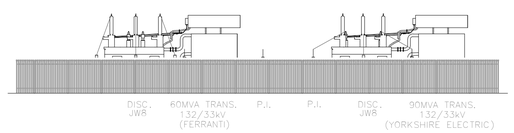

SECTION C-C

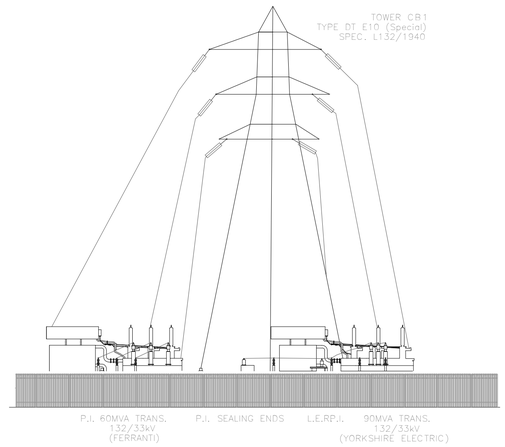

SECTION D-D

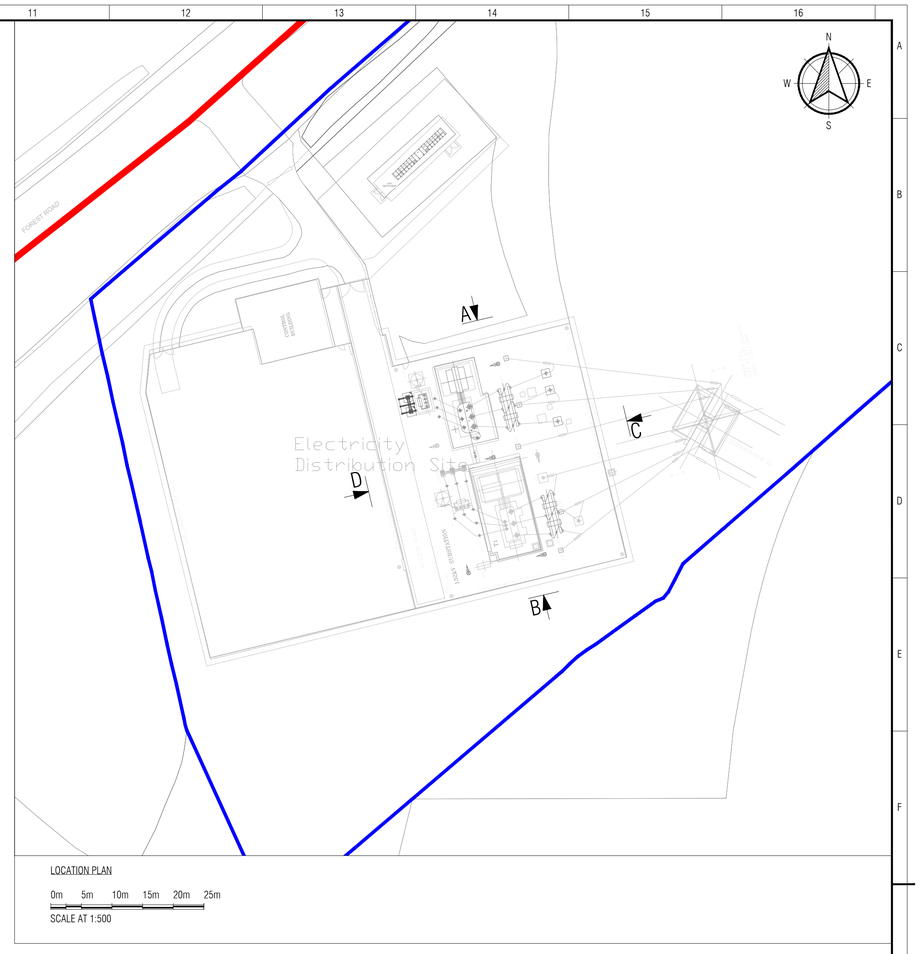

LOCATION PLAN

0m 5m 10m 15m 20m 25m

SCALE AT 1:500

Notes

1. All plant and equipment shown is indicative only. Heights, sizes and arrangements are approximate and subject to detailed design.
2. Sealing end elevations are based on assumed typical values and will be confirmed during detailed design.
3. Ground levels and support steelwork are indicative and may vary.
4. This drawing is provided for planning purposes only and is not intended for construction.

0m 2.5m 5m 7.5m 10m 12.5m

SCALE AT 1:250

© Crown copyright and database right (01-04-09).
Ordnance Survey License number 100019036. You are permitted to use this data solely to enable you respond to, or interact with, the organisation that provided you with this data. You are not permitted to copy, sub-license, distribute or sell any of this data to third parties in any form. Reproduced by permission of Ordnance Survey on behalf of HMSO.

Rev	Date	Drawn	Reviewed	Approved	Description of Change
1	05/06/2026	RS	AMC	OA	FOR ISSUE

SP Energy Networks

Drawing State: Approved

Approval Status: For Issue

Project: CUMBERNAULD SUBSTATION EXTENSION

Location: CUMBERNAULD

Voltage:

Drg. Title: CUMBERNAULD SUBSTATION
EXISTING PLANT ELEVATIONS

Drawn	Revd	App'd
RS	AMC	OA

Drg. No.: SP4203946

Sheet: 1 Next: - Rev: 1

Scale: AS SHOWN Size: A1

All rights reserved. Total or partial reproduction of this drawing without authorisation of the proprietor is prohibited.