SECTION A-A

SECTION B-B

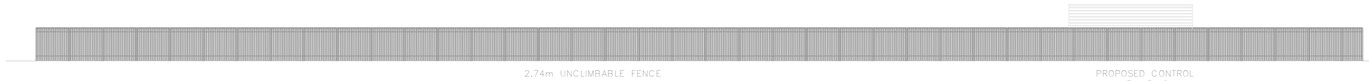

SECTION C-C

SECTION D-D

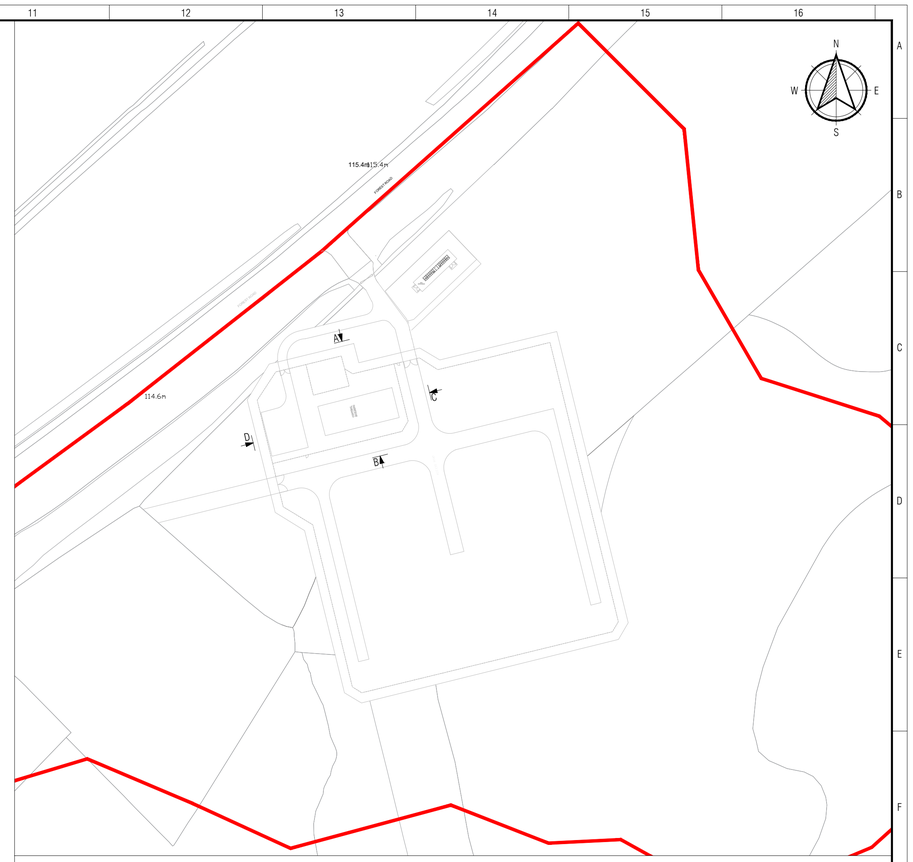

LOCATION PLAN

0m 10m 20m 30m 40m 50m

SCALE AT 1:1000

0m 2.5m 5m 7.5m 10m 12.5m

SCALE AT 1:250

Reproduced by permission of Ordnance Survey on behalf of HMSO.
© Crown copyright and database right (01-04-09).
All rights reserved. Ordnance Survey License number 100019036.

Rev	Date	Drawn	Reviewed	Approved	Description of Change
1	05/06/2026	RS	AMC	OA	FOR ISSUE

SP Energy Networks

Drawing State: Approved

Approval Status: For Issue

Project: CUMBERNAULD SUBSTATION EXTENSION

Location: CUMBERNAULD

Voltage:

Drg. Title: CUMBERNAULD SUBSTATION
PROPOSED CONTROL BUILDING
ELEVATION PLAN

Drawn	Rev'd	App'd
RS	AMC	OA

Drg. No.: SP4203747

Sheet: 1 Next: -

Rev: 1

Scale: AS SHOWN

Size: A1

All rights reserved. Total or partial reproduction of this drawing without authorisation of the proprietor is prohibited.