Revision: 1 Drawn:MLS Checked: LC Approved: ON Date: 2026-05-14

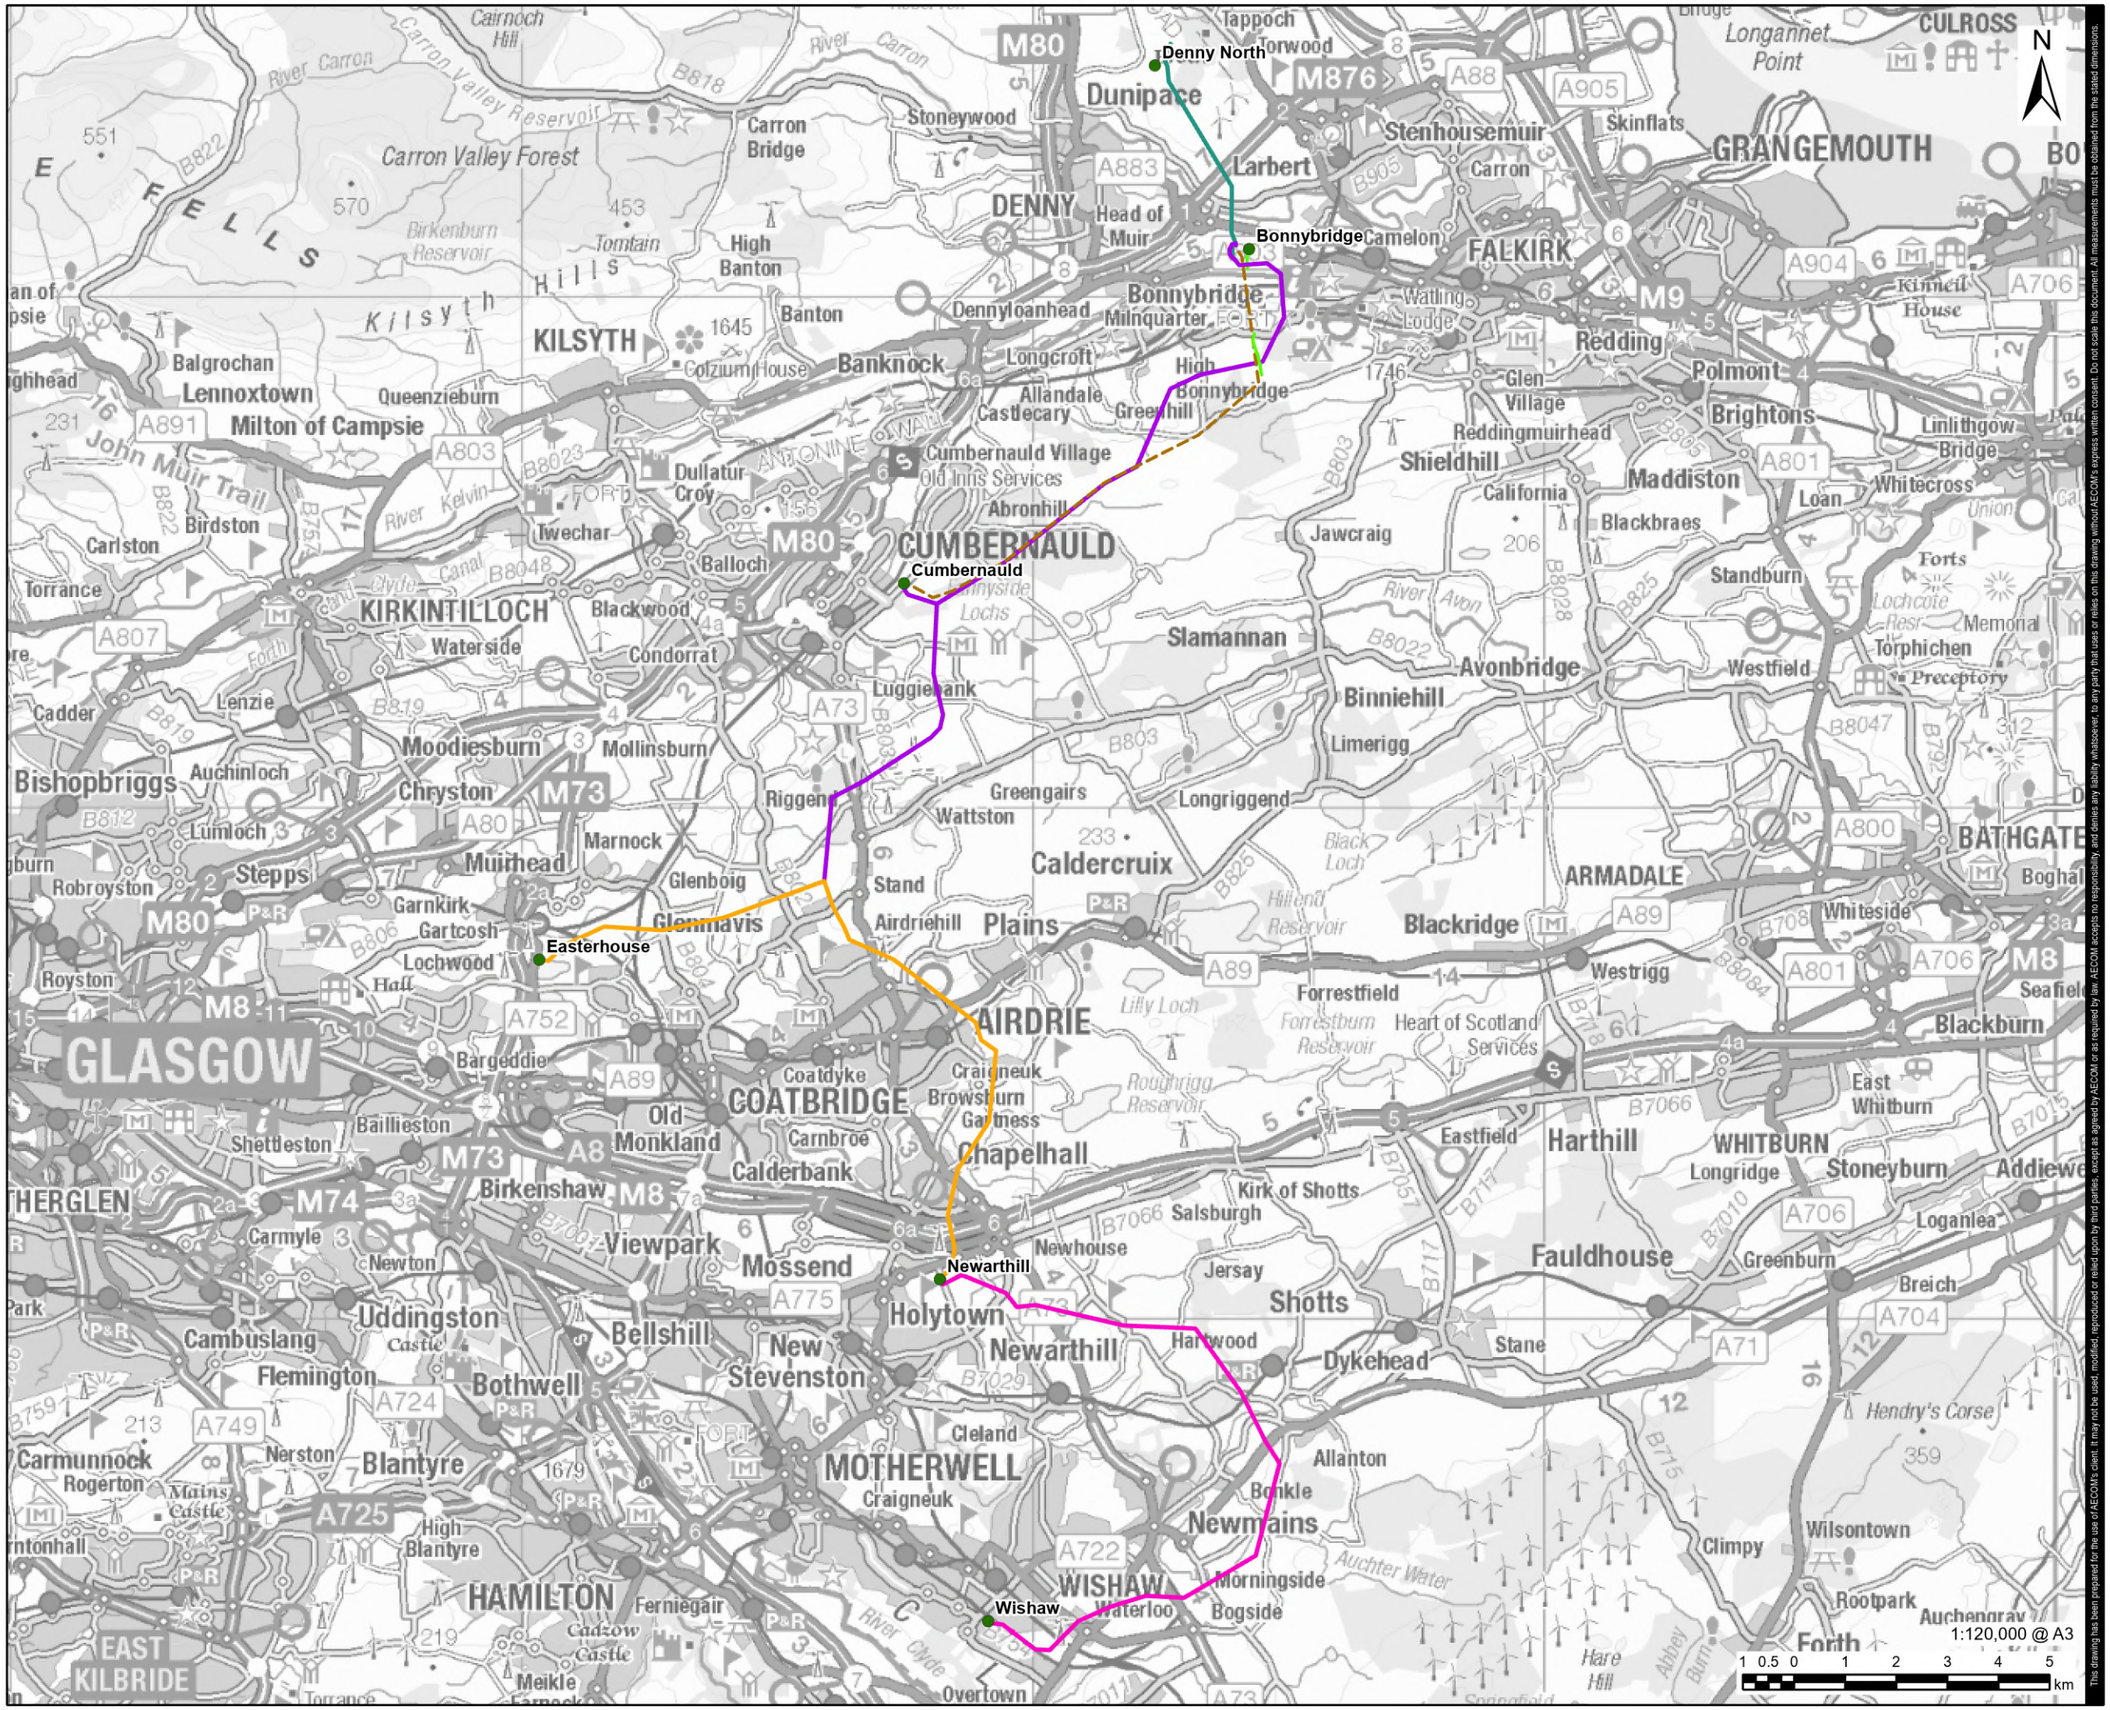

AECOM

PROJECT

Denny Wishaw Network Upgrade

CLIENT

SP Energy Networks

CONSULTANT

AECOM Limited
One Trinity Gardens
Newcastle
NE1 2HF
www.aecom.com

LEGEND

- Substation Location
- New Build Overhead Line
- Removal of Overhead Line
- Undergrounding of Route

Uprated Overhead Line

- ZG Route
- XR Route
- XX Route

NOTES

Contains OS data © Crown copyright 2025

ISSUE PURPOSE

Environmental Impact Assessment Report

PROJECT NUMBER

60602788

FIGURE TITLE

Overview of Denny to Wishaw Network Upgrade

FIGURE NUMBER

Figure 1.1

This drawing has been prepared for the use of AECOM's client. It may not be used, modified, reproduced or relied upon by third parties, except as agreed by AECOM or as required by law. AECOM accepts no responsibility, and denies any liability whatsoever, to any party that uses or relies on this drawing without AECOM's express written consent. Do not scale this document. All measurements must be obtained from the stated dimensions.

Filename: C:\Users\lemonsmithm\Documents\DWNO02_Maps\DWNO EIA Report\DWNO_EIA_Chapter_1.aprx