Revision: 1 Drawn:MLS Checked: LC Approved: ON Date: 2026-06-09

Filename: C:\Users\lemonsmithm\Documents\DWNO\02_Maps\DWNO EIA Report\DWNO_EIA_Chapter_4.aprx

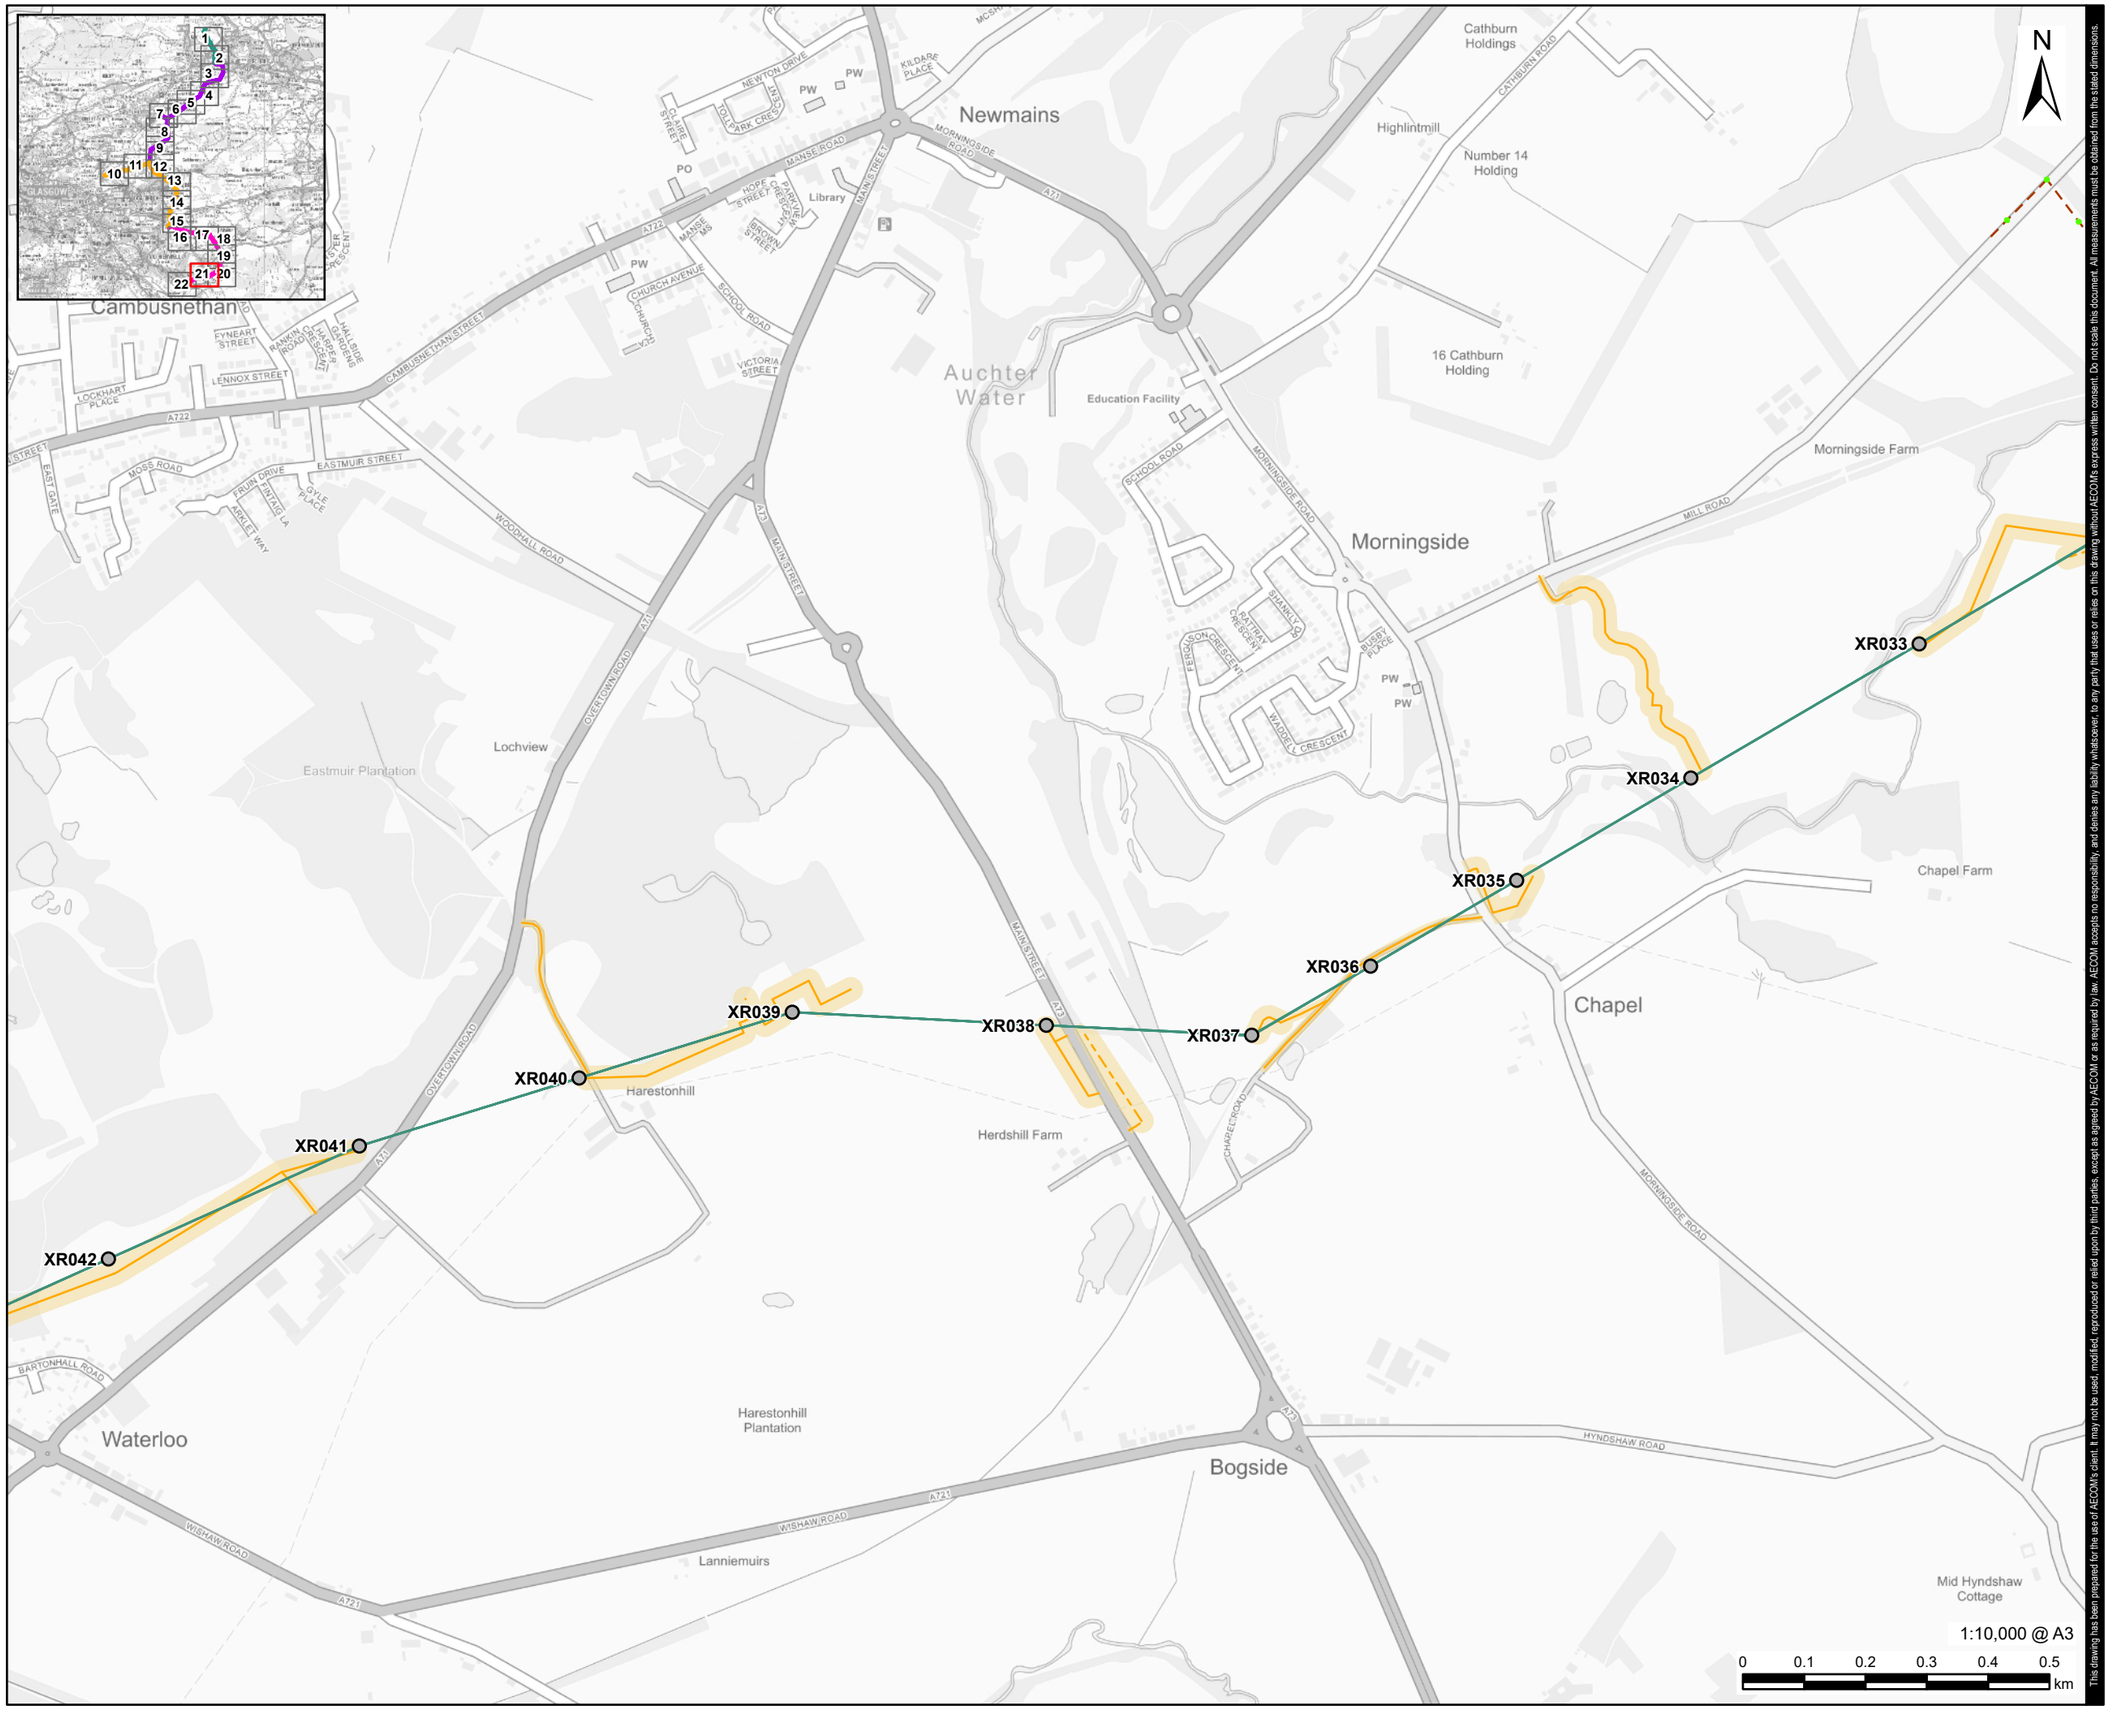


This drawing has been prepared for the use of AECOM's client. It may not be used, modified, reproduced or relied upon by third parties, except as agreed by AECOM or as required by law. AECOM accepts no responsibility, and denies any liability whatsoever, to any party that uses or relies on this drawing without AECOM's express written consent. Do not scale this document. All measurements must be obtained from the stated dimensions.

AECOM

**PROJECT**

Denny Wishaw Network Upgrade

**CLIENT**

SP Energy Networks

**CONSULTANT**

AECOM Limited
One Trinity Gardens
Newcastle
NE1 2HF
www.aecom.com

**LEGEND**

- Existing Tower
- XR Uprated Overhead Line
- Temporary Stone Track
- Temporary Trackway
- Temporary Trackway and Temporary Stone Track Limit of Deviation
- Exisitng Pole
- Exisitng 11kV Overhead Line

**NOTES**

Contains OS data © Crown copyright 2025

**ISSUE PURPOSE**

Environmental Impact Assessment Report

**PROJECT NUMBER**

60602788

**FIGURE TITLE**

Distribution Line Diversion Works Plan

**FIGURE NUMBER**

Figure 4.5 (Sheet 21 of 22)

Revision: 1 Drawn:MLS Checked: LC Approved: ON Date: 2026-06-09




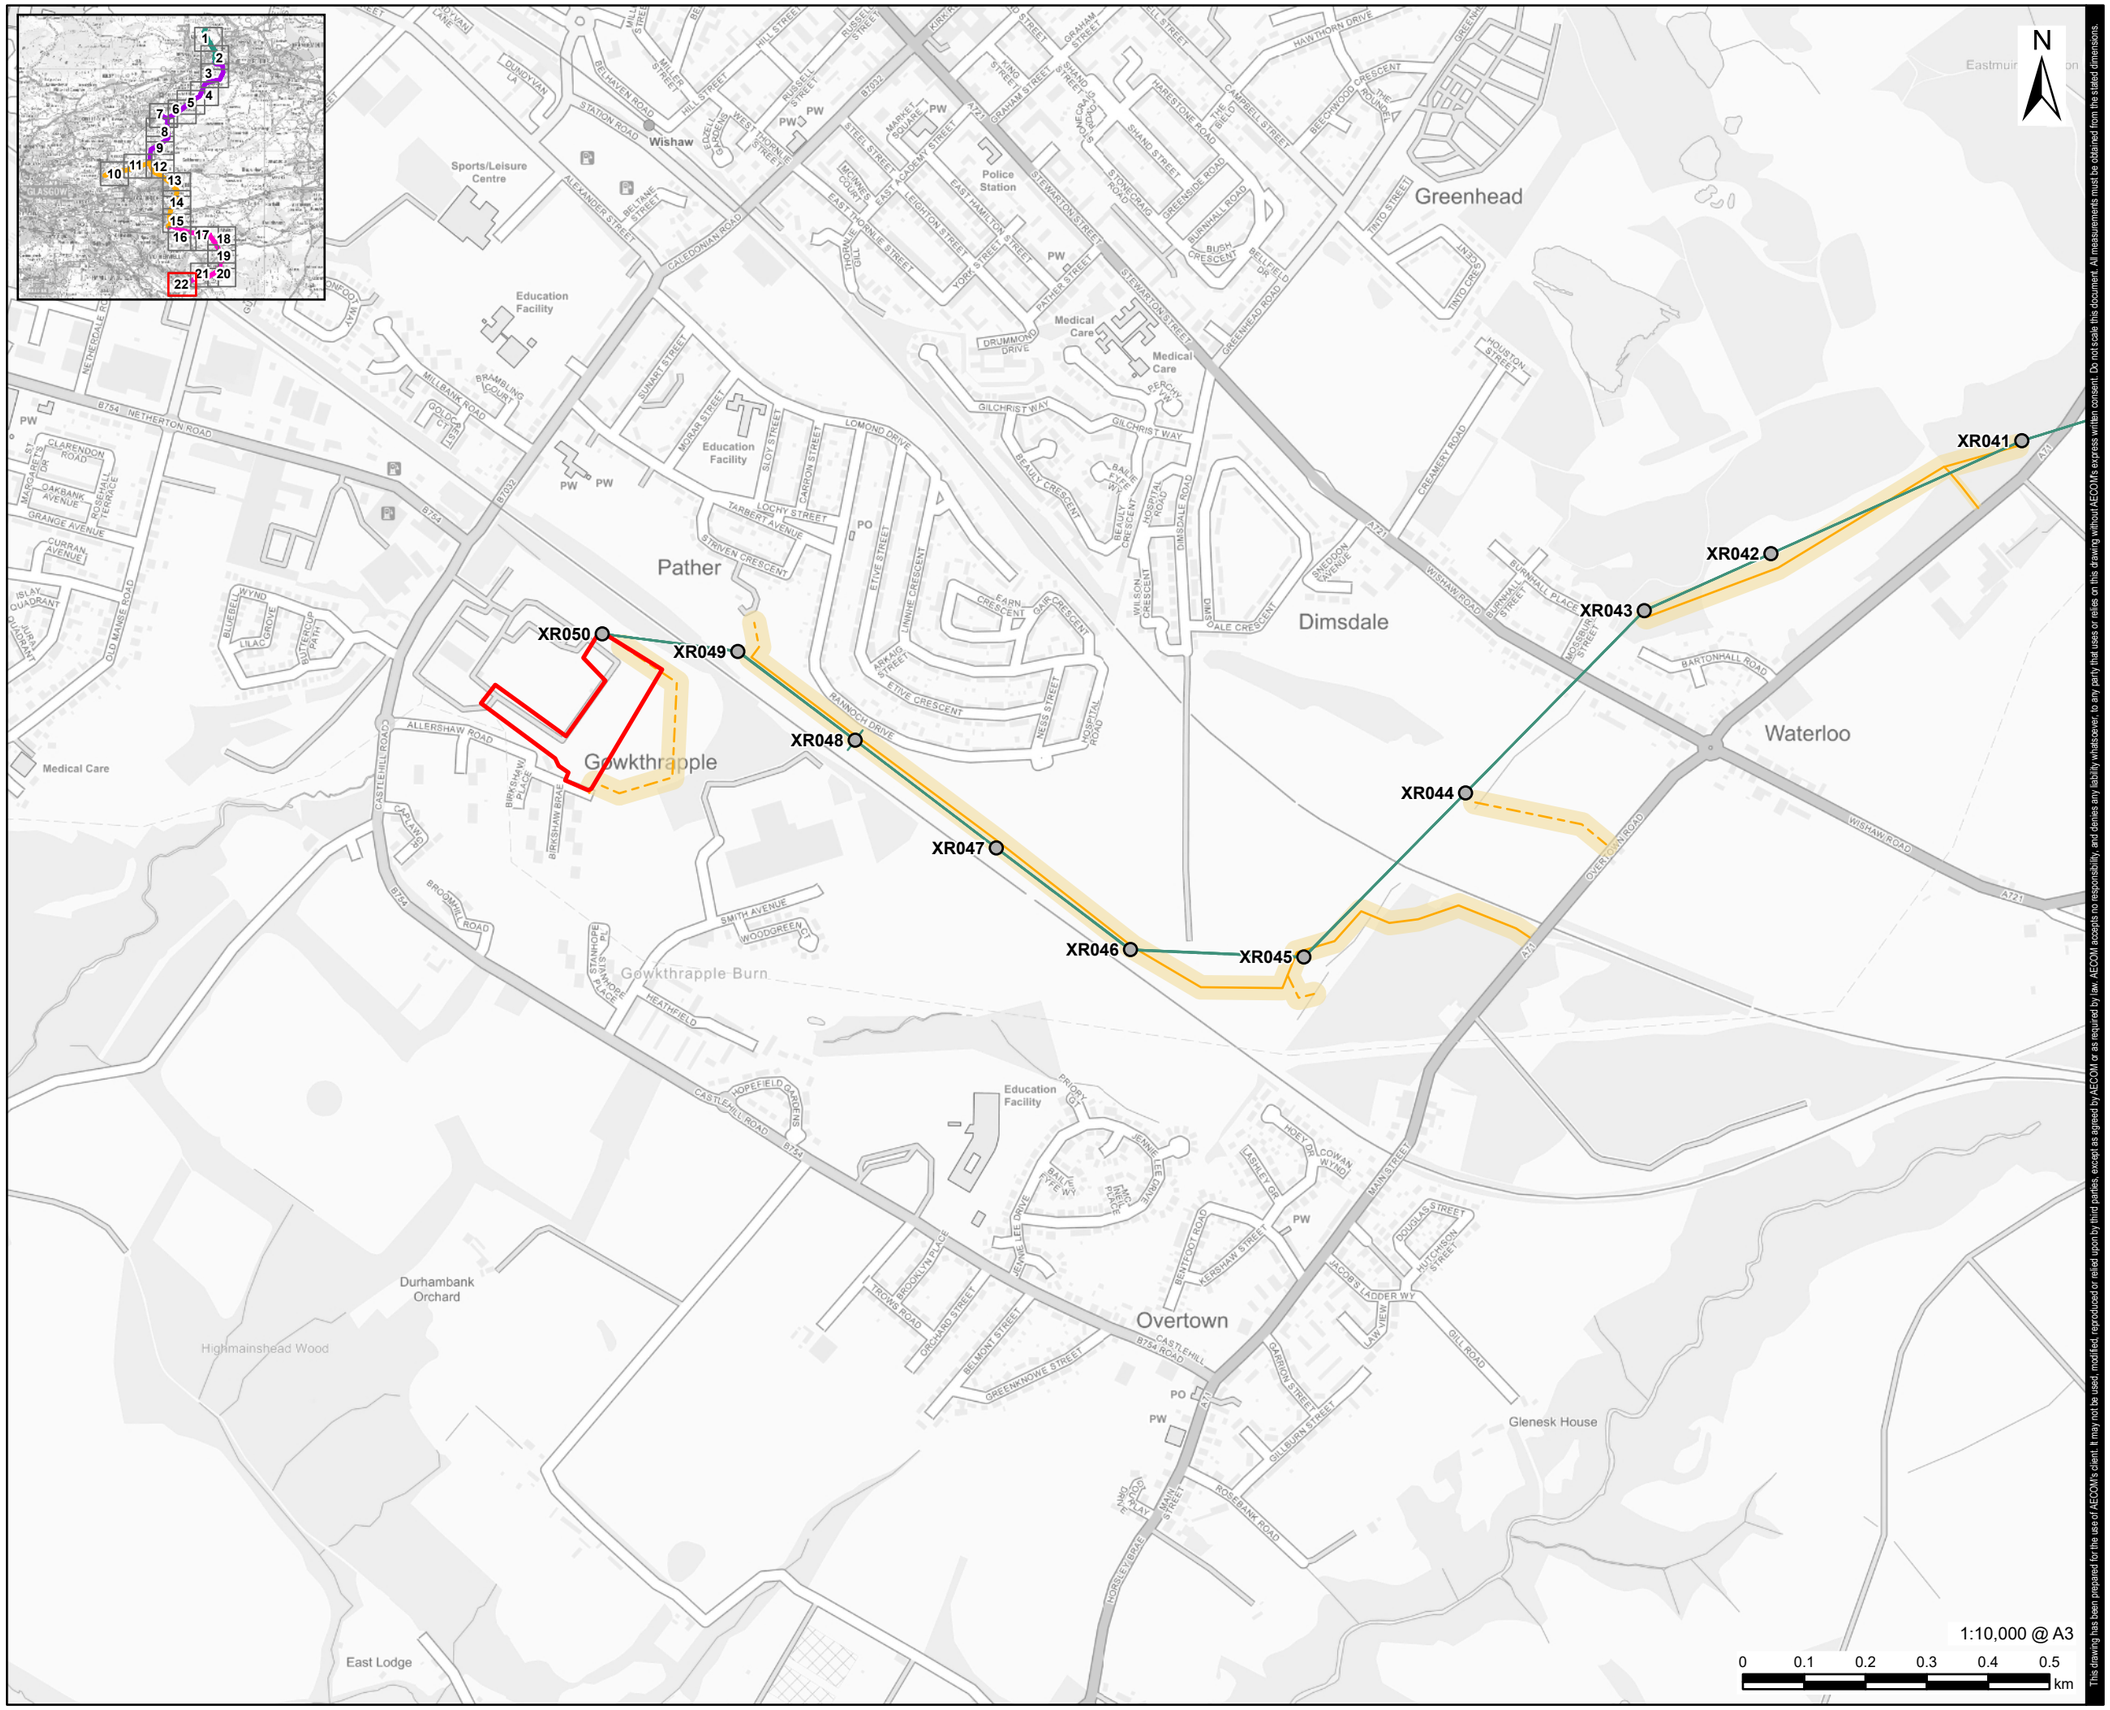


1:10,000 @ A3

0 0.1 0.2 0.3 0.4 0.5 km

This drawing has been prepared for the use of AECOM's client. It may not be used, modified, reproduced or relied upon by third parties, except as agreed by AECOM or as required by law. AECOM accepts no responsibility, and denies any liability whatsoever, to any party that uses or relies on this drawing without AECOM's express written consent. Do not scale this document. All measurements must be obtained from the stated dimensions.

AECOM

**PROJECT**

Denny Wishaw Network Upgrade

**CLIENT**

SP Energy Networks

**CONSULTANT**

AECOM Limited
One Trinity Gardens
Newcastle
NE1 2HF
www.aecom.com

**LEGEND**

- Existing Tower
- Wishaw Substation Site Boundary
- XR Uprated Overhead Line
- Temporary Stone Track
- Temporary Trackway
- Temporary Trackway and Temporary Stone Track Limit of Deviation

**NOTES**

Contains OS data © Crown copyright 2025

**ISSUE PURPOSE**

Environmental Impact Assessment Report

**PROJECT NUMBER**

60602788

**FIGURE TITLE**

Distribution Line Diversion Works Plan

**FIGURE NUMBER**

Figure 4.5 (Sheet 22 of 22)

Filename: C:\Users\lemonsmithm\Documents\DWNO\02_Maps\DWNO EIA Report\DWNO_EIA_Chapter_4.aprx