ISO A1 594mm x 841mm
Approved: OLI NOFAL

Checked: CHARLOTTE MORTON

Designer: KI TONG

Project Management Initials: ON

ION PLAN\DWNO_LA_OUTLINE LANDSCAPE PLAN.DWG

Last saved by: TONGK3(2026-04-30) Last Plotted: 2026-04-30
Filename: C:\USERS\TONGK3\ONEDRIVE - AECOM\SPEN - FRAMEWORK PROJECTS - 01. DENNY-WISHAW NETWORK UPGRADE\09. CAD_GIS\LANDSCAPE MITIGATION PLAN\DWG

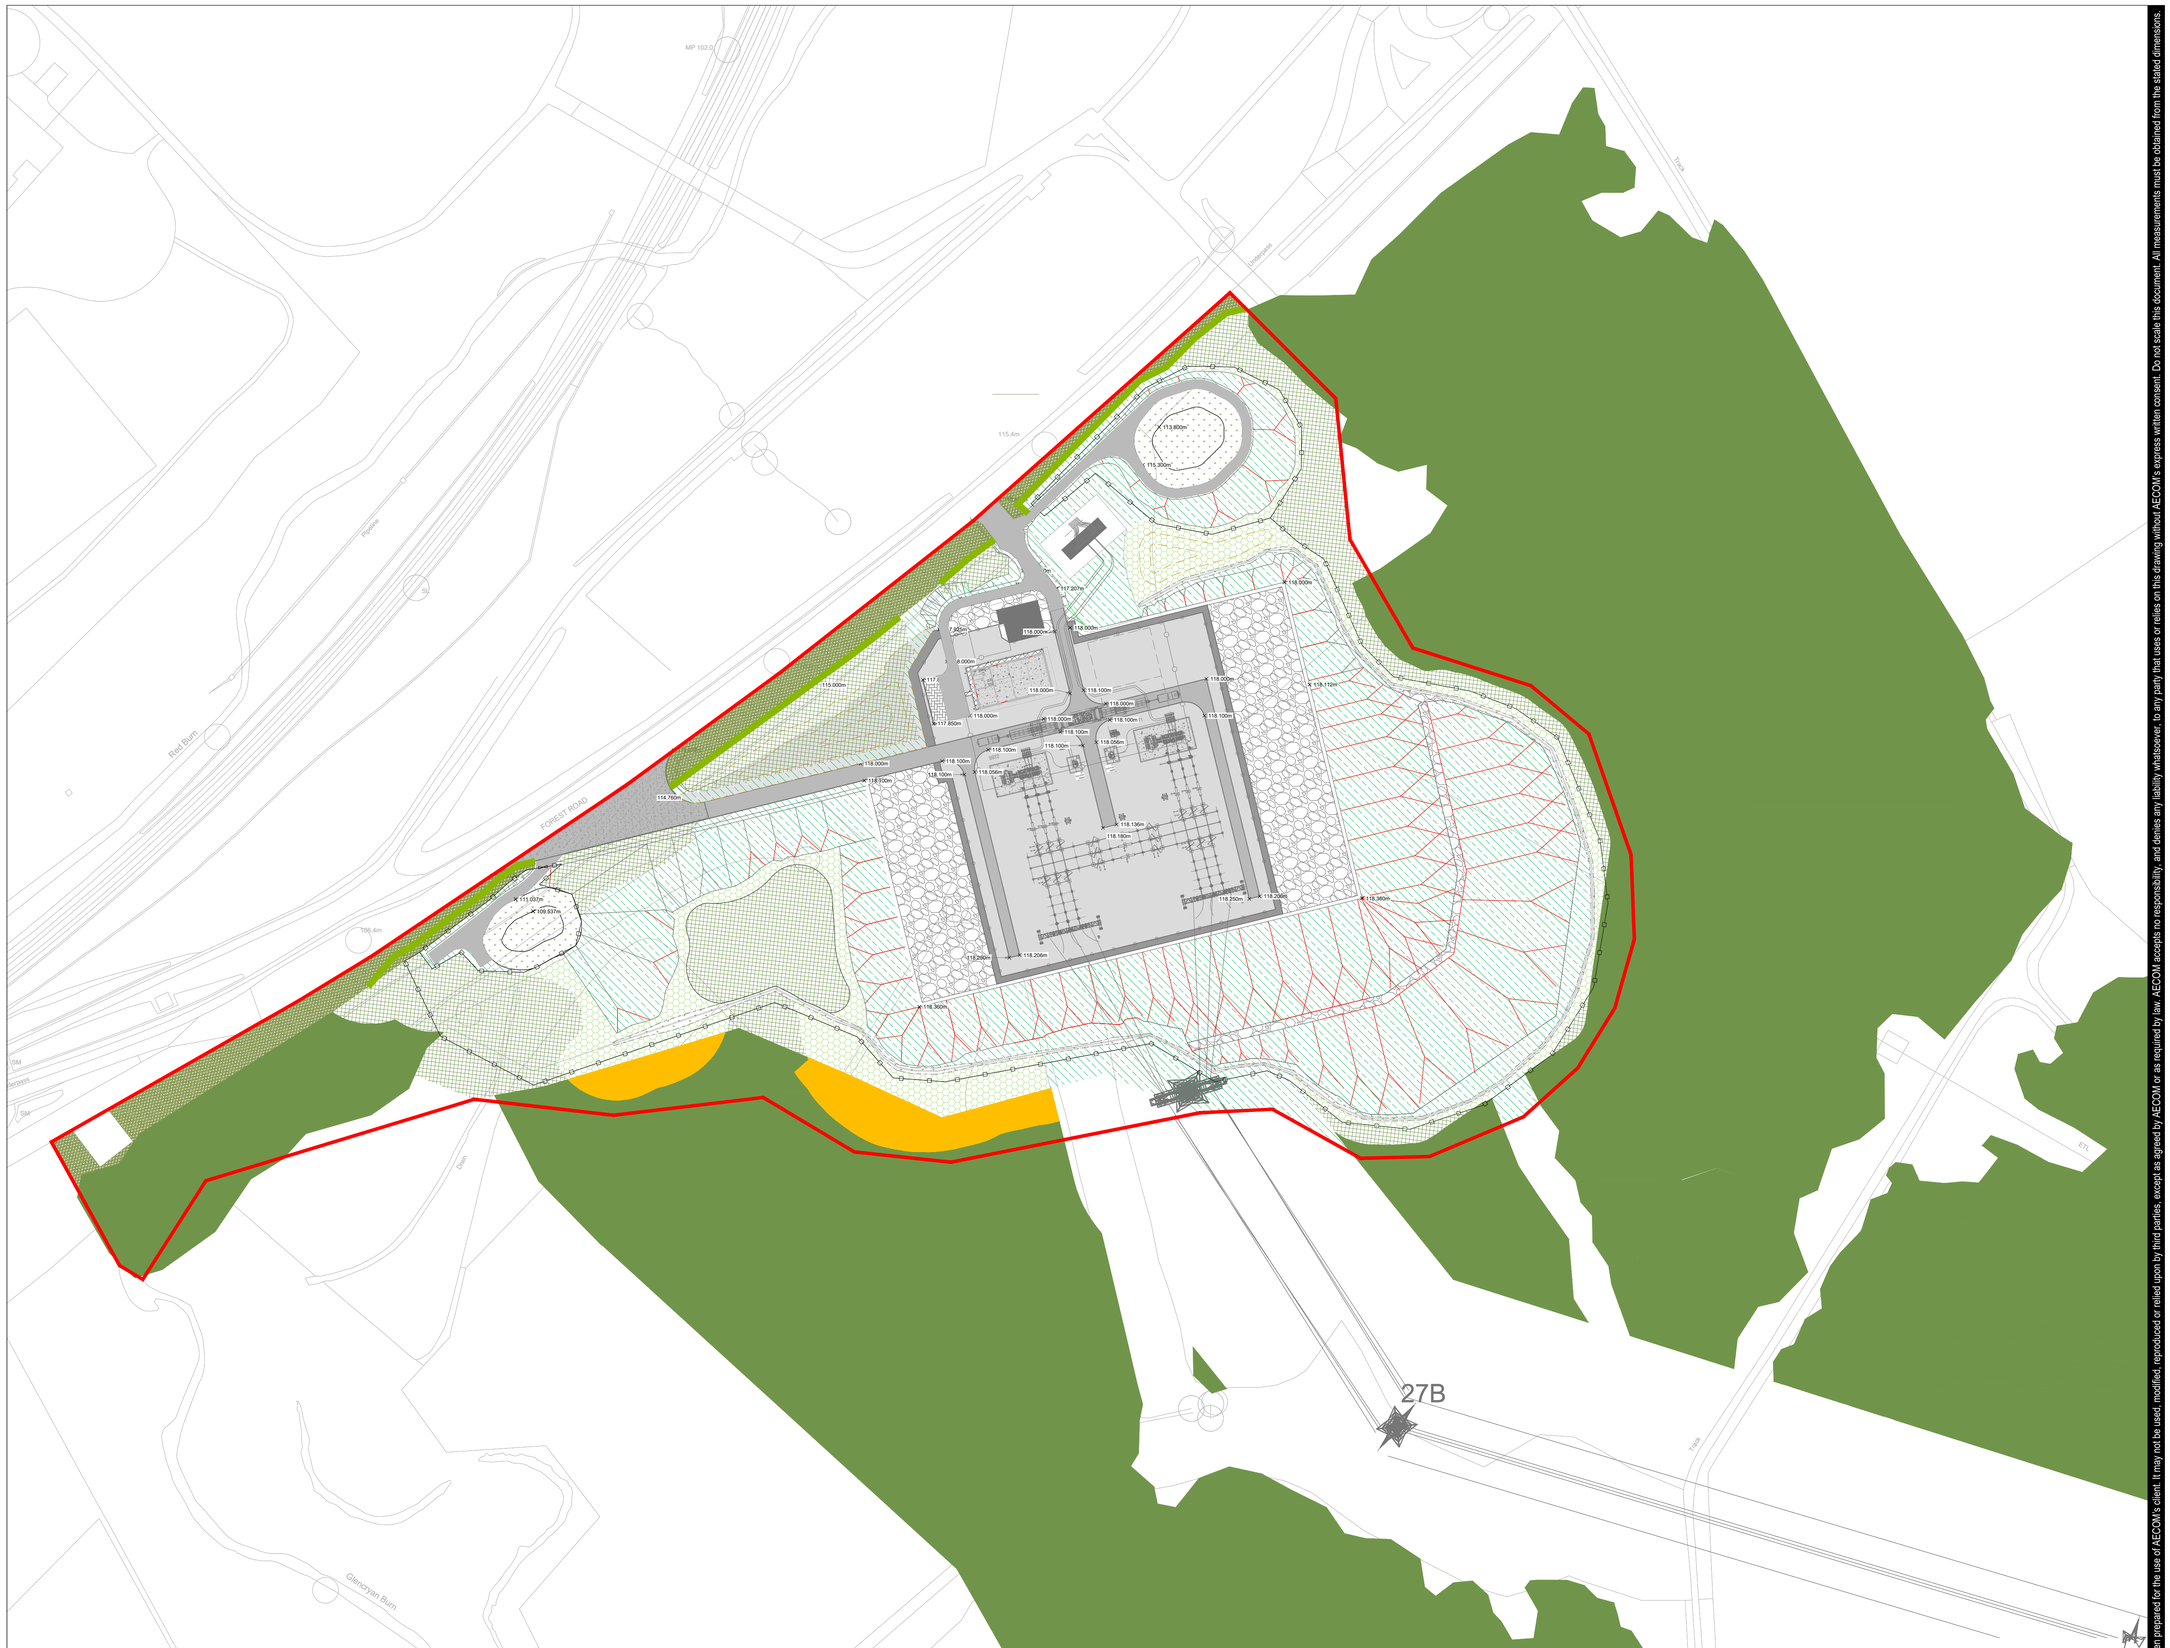

NOTE: EARTHWORKS IN BUNDING AREAS ARE INDICATIVE AND SUBJECT TO DETAILED DESIGN.

This drawing has been prepared for the use of AECOM's client. It may not be used, modified, reproduced or relied upon by third parties, except as agreed by AECOM or as required by law. AECOM accepts no responsibility, and denies any liability whatsoever, to any party that uses or relies on this drawing without AECOM's express written consent. Do not scale this document. All measurements must be obtained from the stated dimensions.

AECOM

PROJECT

Cumbernauld Substation Extension

CLIENT

SP Energy Networks

CONSULTANT

AECOM Limited,
1 Tanfield,
Edinburgh,
EH3 5DA
www.aecom.com

LEGEND

- RED LINE BOUNDARY
- CUT AND FILL SLOPE
- PERIMETER FENCING
- MOUNDING FOR SCREENING (HEIGHT AT 2M MAXIMUM)
- EXISTING VEGETATION TO BE RETAINED
- RECOMMENDED FELLING OF EXISTING VEGETATION TO LIMIT DAMAGE TO OVERALL WOODLAND HEALTH, AT LANDOWNER DISCRETION - REFER TO FORESTRY CHAPTER FOR DETAILS
- PROPOSED WOODLAND
- PROPOSED PERIMETER GRASSLAND MIX
- PROPOSED WET GRASSLAND SEED MIX
- PROPOSED SHRUB PLANTING MIX
- PROPOSED SPECIES DIVERSE MEADOW
- PROPOSED HEDGEROW
- PROPOSED GRAVEL SURFACE

PROJECT MANAGEMENT INITIALS

KT	CM	ON
DESIGNER	CHECKED	APPROVED

ISSUE/REVISION

I/R	DATE	DESCRIPTION
01	2026.02.17	PLANNING

PROJECT NUMBER

60602788

FIGURE TITLE

Outline Landscape Mitigation Plan - Cumbernauld Substation Extension

FIGURE NUMBER

Figure 6.10