Revision: 1 Drawn:MLS Checked: LC Approved: ON Date: 2026-05-11

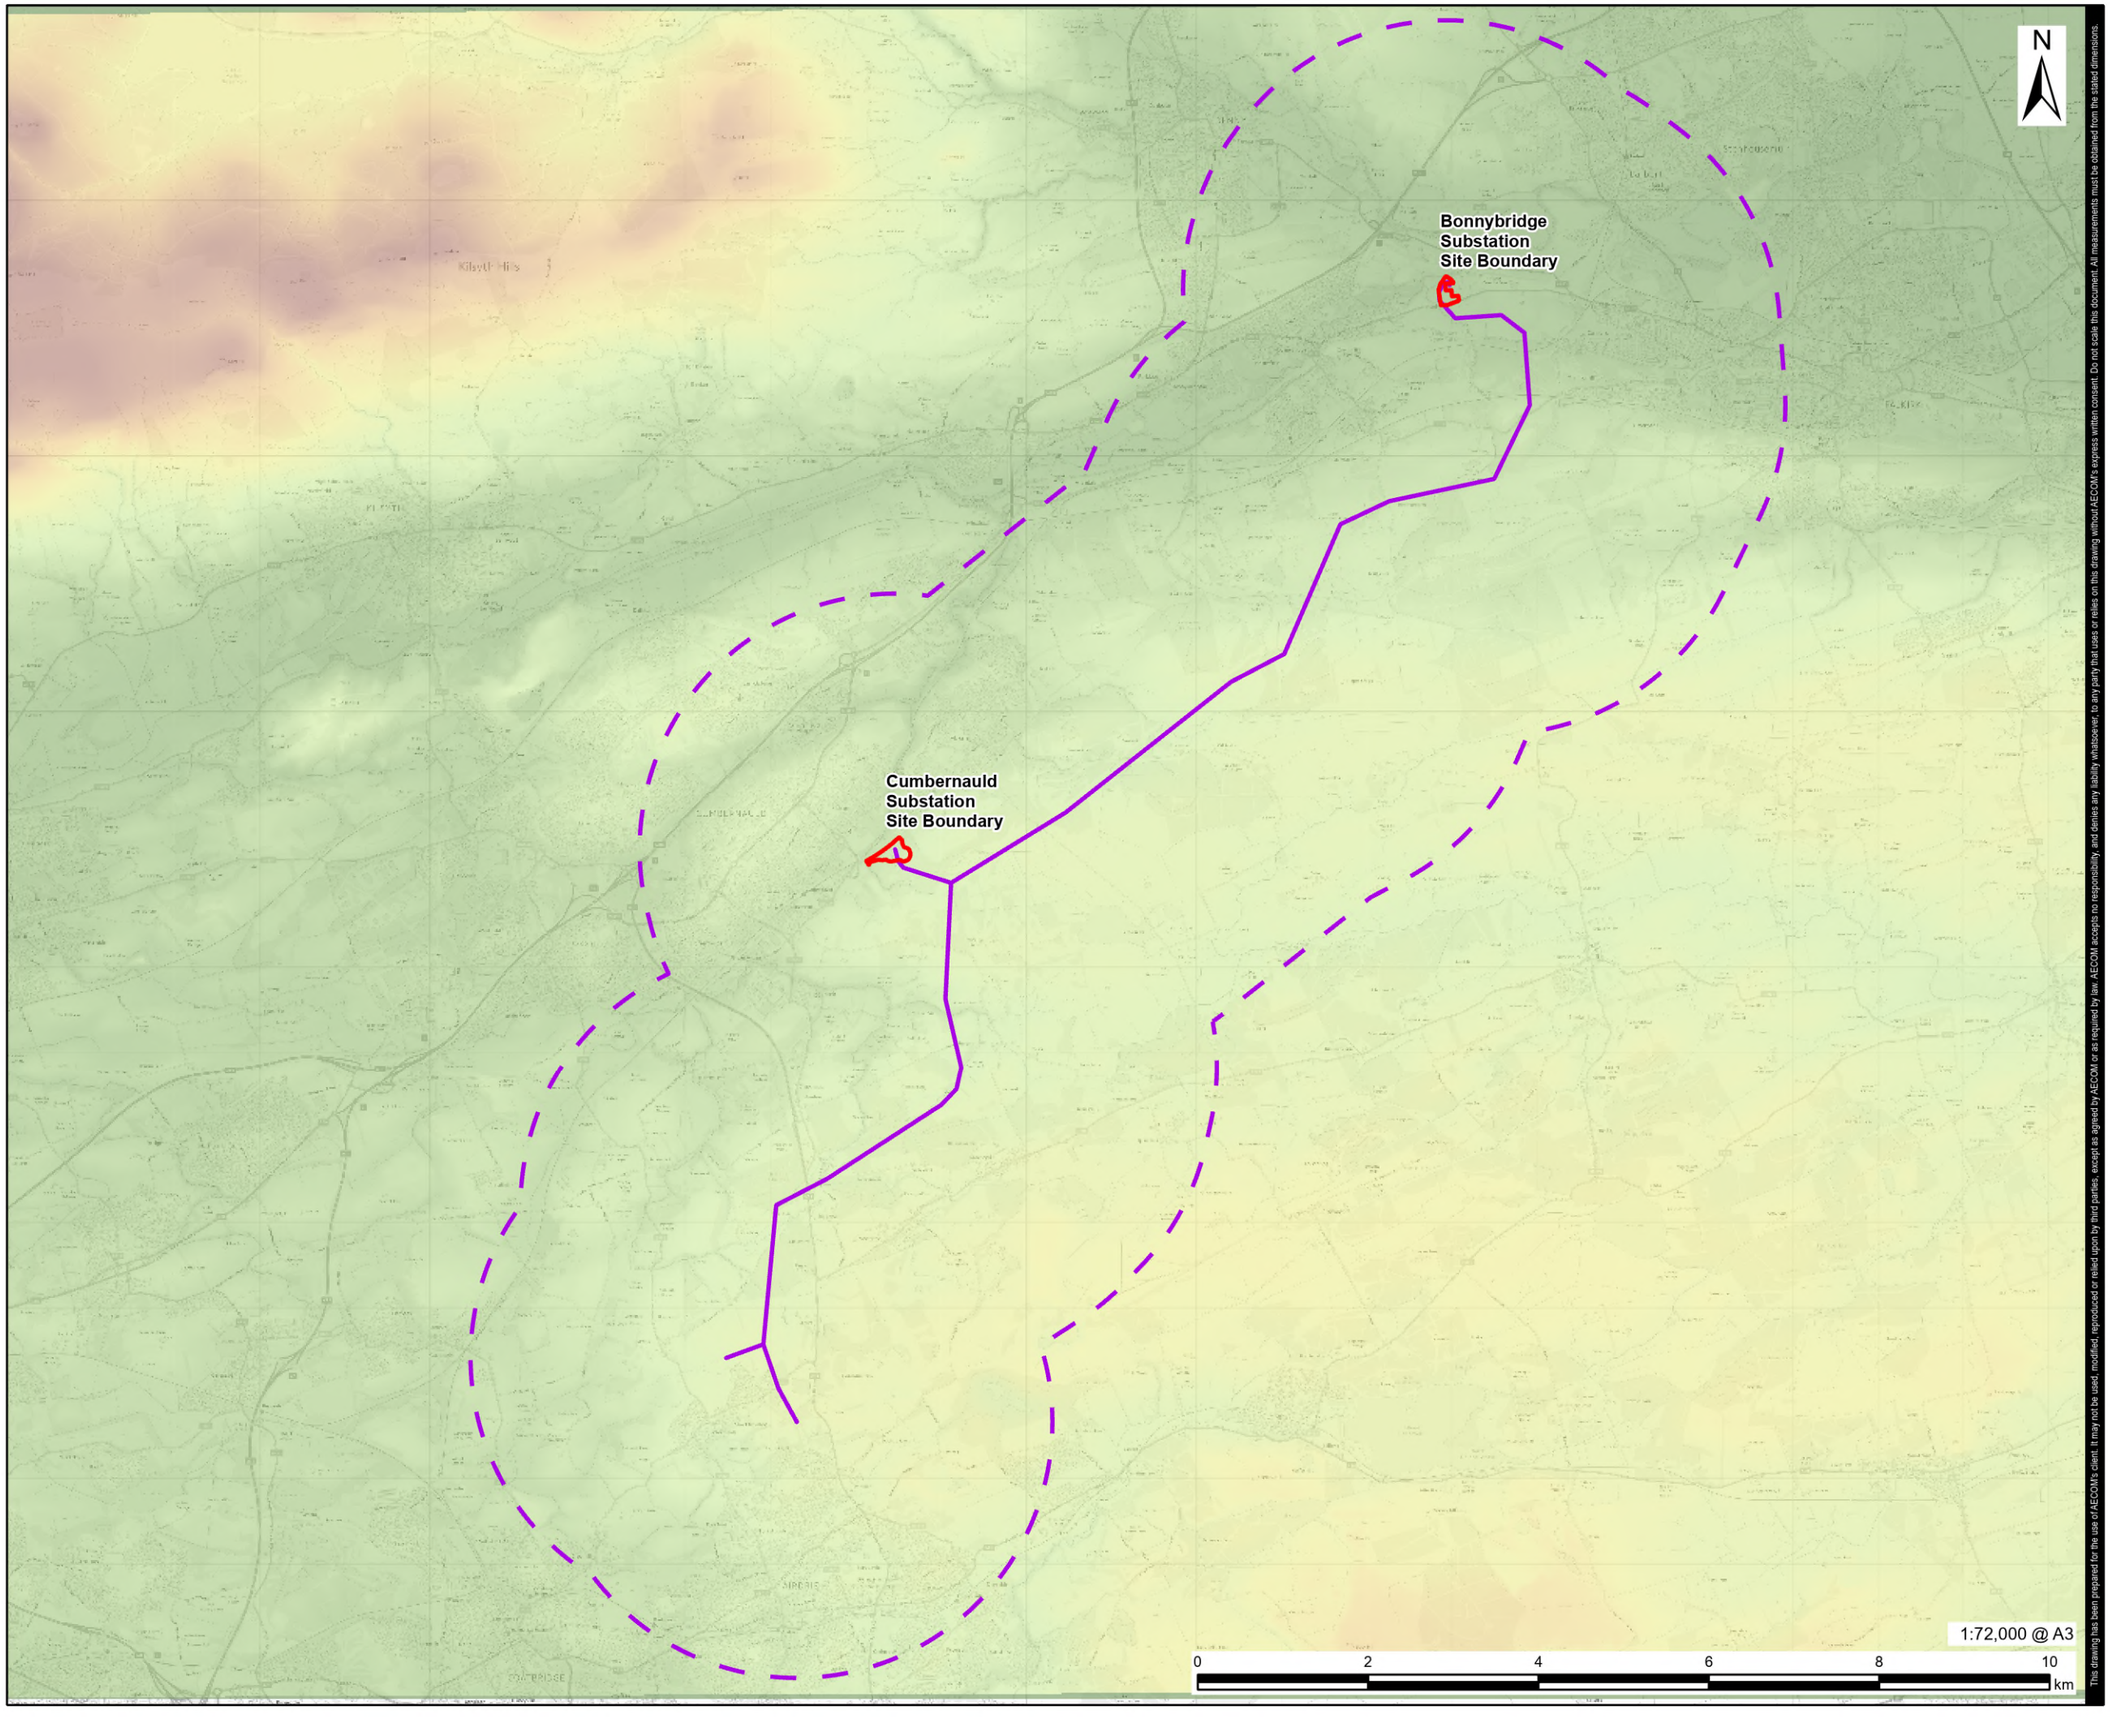

This drawing has been prepared for the use of AECOM's client. It may not be used, modified, reproduced or relied upon by third parties, except as agreed by AECOM or as required by law. AECOM accepts no responsibility, and denies any liability whatsoever, to any party that uses or relies on this drawing without AECOM's express written consent. Do not scale this document. All measurements must be obtained from the stated dimensions.

AECOM

PROJECT

Denny Wishaw Network Upgrade

CLIENT

SP Energy Networks

CONSULTANT

AECOM Limited
One Trinity Gardens
Newcastle
NE1 2HF
www.aecom.com

LEGEND

- New Build Overhead Line,
- Substation Site Boundary
- Landscape Study Area - 3km

Topography (OS Terrain 5) - m

High: 569.84

Low: -2.33

NOTES

Contains Ordnance Survey Data © Crown copyright and database rights 2026 Ordnance Survey AC0000808122.

ISSUE PURPOSE

Environmental Impact Assessment Report

PROJECT NUMBER

60602788

FIGURE TITLE

Topography

FIGURE NUMBER

Figure 6.1

Filename: C:\Users\lemonsmithm\Documents\DWNO\02_Maps\DWNO EIA Report\DWNO_EIA_Chapter_6_Landscape.aprx