Revision: 2 Drawn: AM Checked: MLS Approved: ON Date: 2026-06-04

Filename: C:\Users\DirminaD\AECOM\EC GIS Services - UK-IRELAND\UK&I\60602788_DWNO\02_Maps\DWNO EIA\RD\WNO_EIA_Chapter_7_Fig10to16_Heritage.aprx

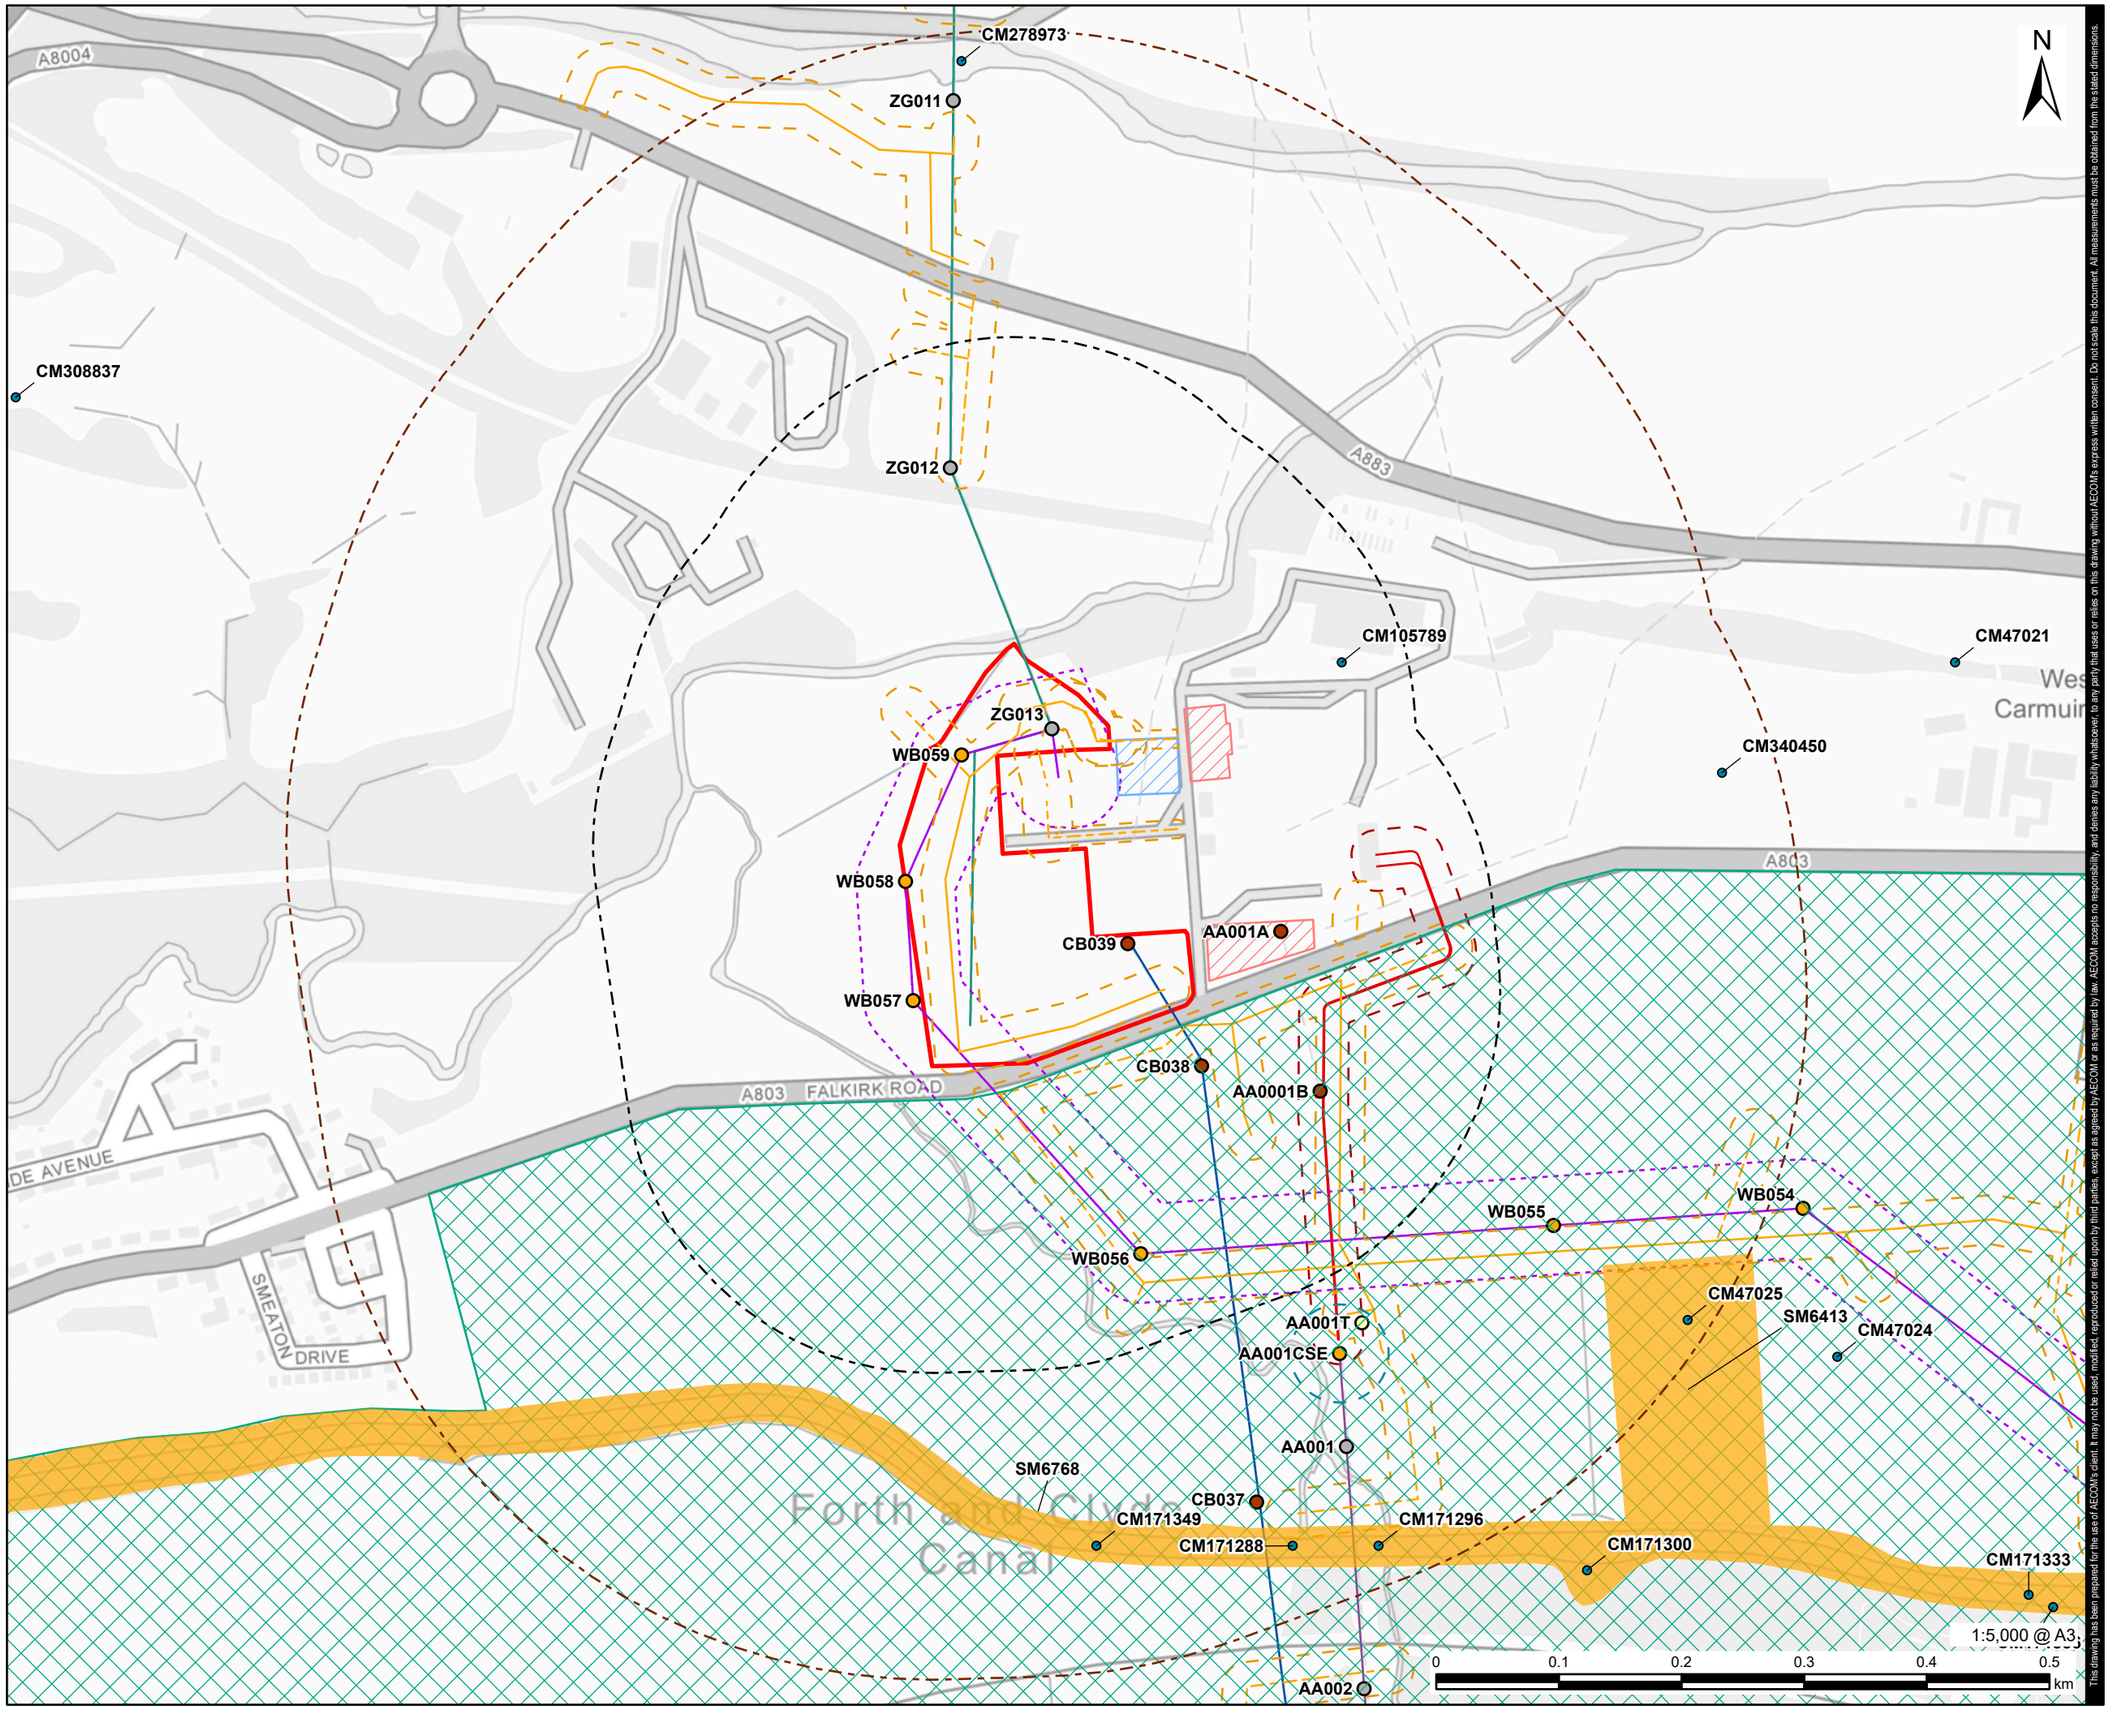

This drawing has been prepared for the use of AECOM's client. It may not be used, modified, reproduced or relied upon by third parties, except as agreed by AECOM or as required by law. AECOM accepts no responsibility, and denies any liability whatsoever, to any party that uses or relies on this drawing without AECOM's express written consent. Do not scale this document. All measurements must be obtained from the stated dimensions.

AECOM

PROJECT

Denny Wishaw Network Upgrade

CLIENT

SP Energy Networks

CONSULTANT

AECOM Limited
One Trinity Gardens
Newcastle
NE1 2HF
www.aecom.com

LEGEND

- Existing Tower
- New Tower
- Temporary Tower
- Tower to be Removed
- Bonnybridge Substation Site Boundary
- New Build Overhead Line
- ZG Uprated Overhead Line
- CB Route Removal
- AA Alignment
- AA Route Undergrounding
- New Build Overhead Line Limit of Deviation
- AA Route Undergrounding Limit of Deviation
- New Tower Limit of Deviation
- Temporary Trackway
- Temporary Stone Track
- Temporary Trackway and Temporary Stone Track Access Limit of Deviation
- Substation Site Compound
- Substation Laydown Area
- Bonnybridge Substation - Study Area 250m
- Bonnybridge Substation - Study Area 500m
- World Heritage Site
- Scheduled Monument
- Listed Building - Category B
- Canmore

NOTES

Contains OS data © Crown copyright 2025 Contains Historic Environment Scotland and OS data © Historic Environment Scotland and Crown Copyright and database right 2026, licensed under the Open Government Licence v3.0.

ISSUE PURPOSE

Environmental Impact Assessment Report

PROJECT NUMBER

60602788

FIGURE TITLE

Designated and Non Designated Heritage Assets within the 250m Study Area for the Bonnybridge Substation Extension

FIGURE NUMBER

Figure 7.11