Revision: 2 Drawn: AM Checked: MLS Approved: ON Date: 2026-06-05

Filename: C:\Users\DirminaD\AECOM\EC GIS Services - UK\IRELAND\UK&I\60602788_DWNO\02_Maps\DWNO EIAR\DWNO_EIA_Chapter_7_Fig10to16_Heritage.aprx

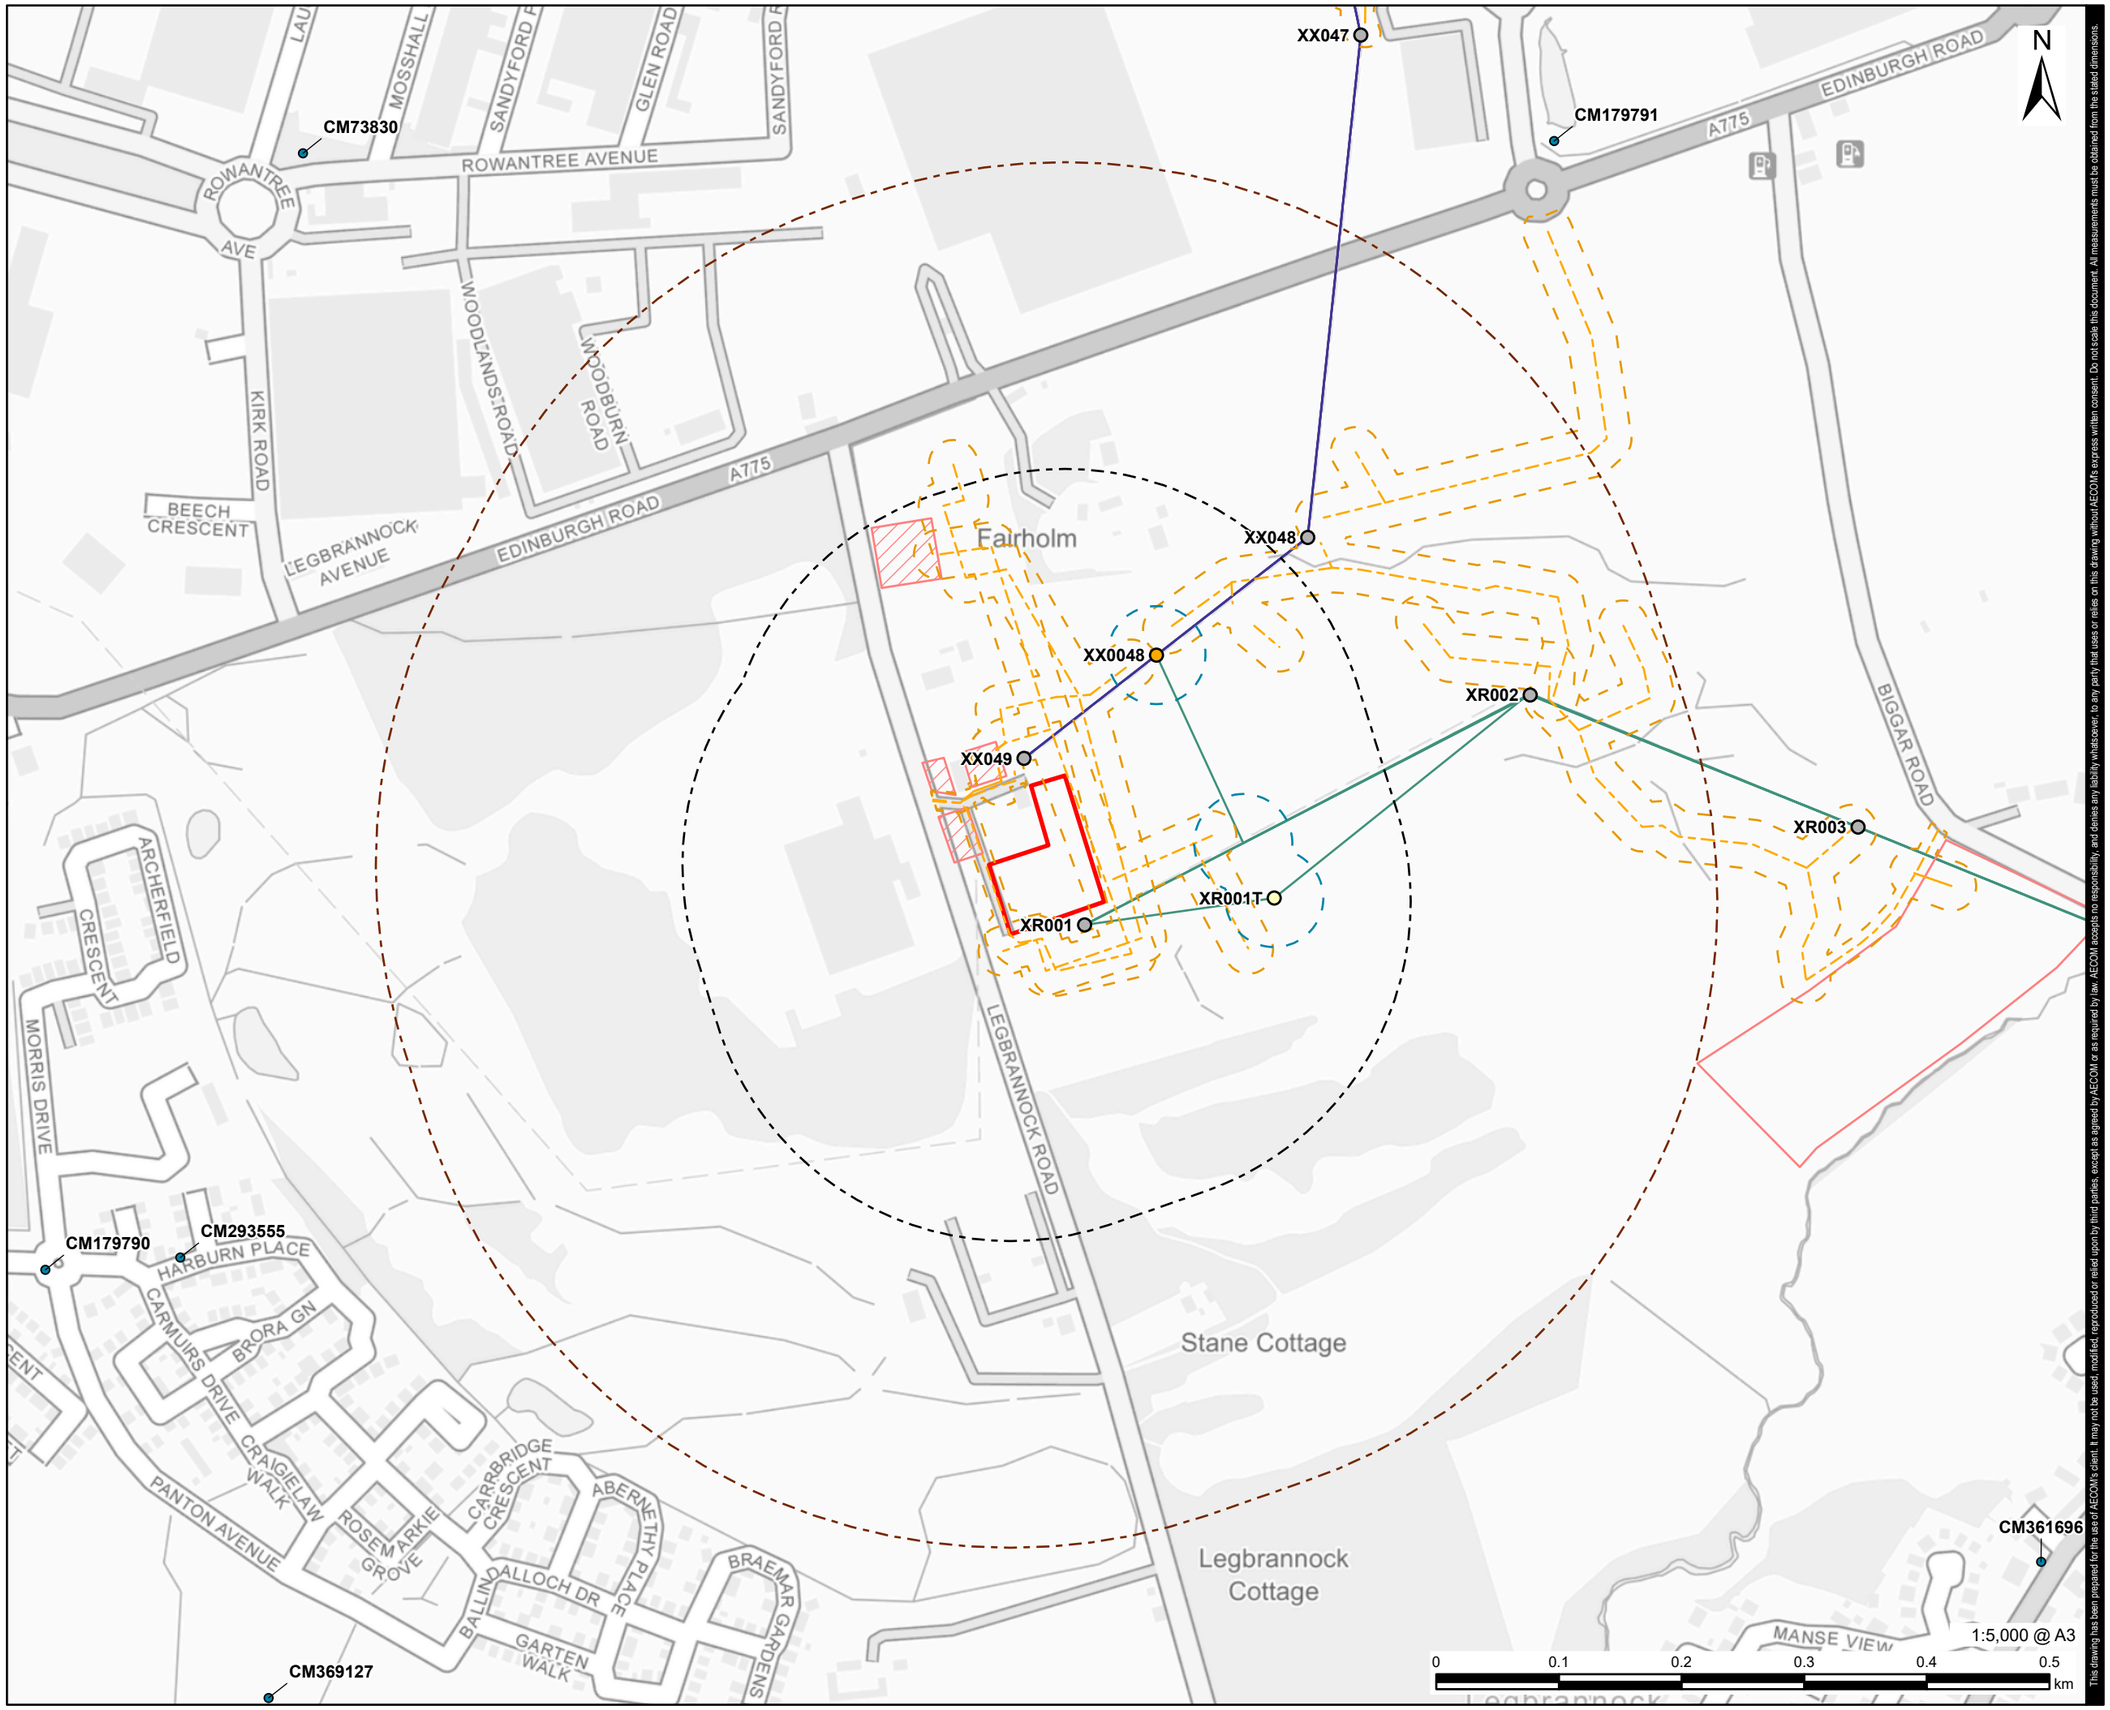

This drawing has been prepared for the use of AECOM's client. It may not be used, modified, reproduced or relied upon by third parties, except as agreed by AECOM or as required by law. AECOM accepts no responsibility, and denies any liability whatsoever, to any party that uses or relies on this drawing without AECOM's express written consent. Do not scale this document. All measurements must be obtained from the stated dimensions.

AECOM

PROJECT

Denny Wishaw Network Upgrade

CLIENT

SP Energy Networks

CONSULTANT

AECOM Limited
One Trinity Gardens
Newcastle
NE1 2HF
www.aecom.com

LEGEND

- Existing Tower
- New Tower
- Temporary Tower
- Newarthill Substation Site Boundary
- XR Uprated Overhead Line
- XX Uprated Overhead Line
- New Tower Limit of Deviation
- Temporary Trackway
- Temporary Stone Track
- Temporary Trackway and Temporary Stone Track Access Limit of Deviation
- Substation Site Compound
- Overhead Line Site Compound
- Newarthill Substation - Study Area 250m
- Newarthill Substation - Study Area 500m
- Canmore

NOTES

Contains OS data © Crown copyright 2025 Contains Historic Environment Scotland and OS data © Historic Environment Scotland and Crown Copyright and database right 2026, licensed under the Open Government Licence v3.0.

ISSUE PURPOSE

Environmental Impact Assessment Report

PROJECT NUMBER

60602788

FIGURE TITLE

Designated and Non Designated Heritage Assets within the 250m Study Area for the Newarthill Substation Extension

FIGURE NUMBER

Figure 7.14