Revision: 2 Drawn: AM Checked: MLS Approved: ON Date: 2026-06-05

Filename: C:\Users\DirminaD\AECOM\EC GIS Services - UK-IRELAND\UK&I\60602788_DWNO\02_Maps\DWNO EIAR\DWNO_EIA_Chapter_7_Fig10to16_Heritage.aprx

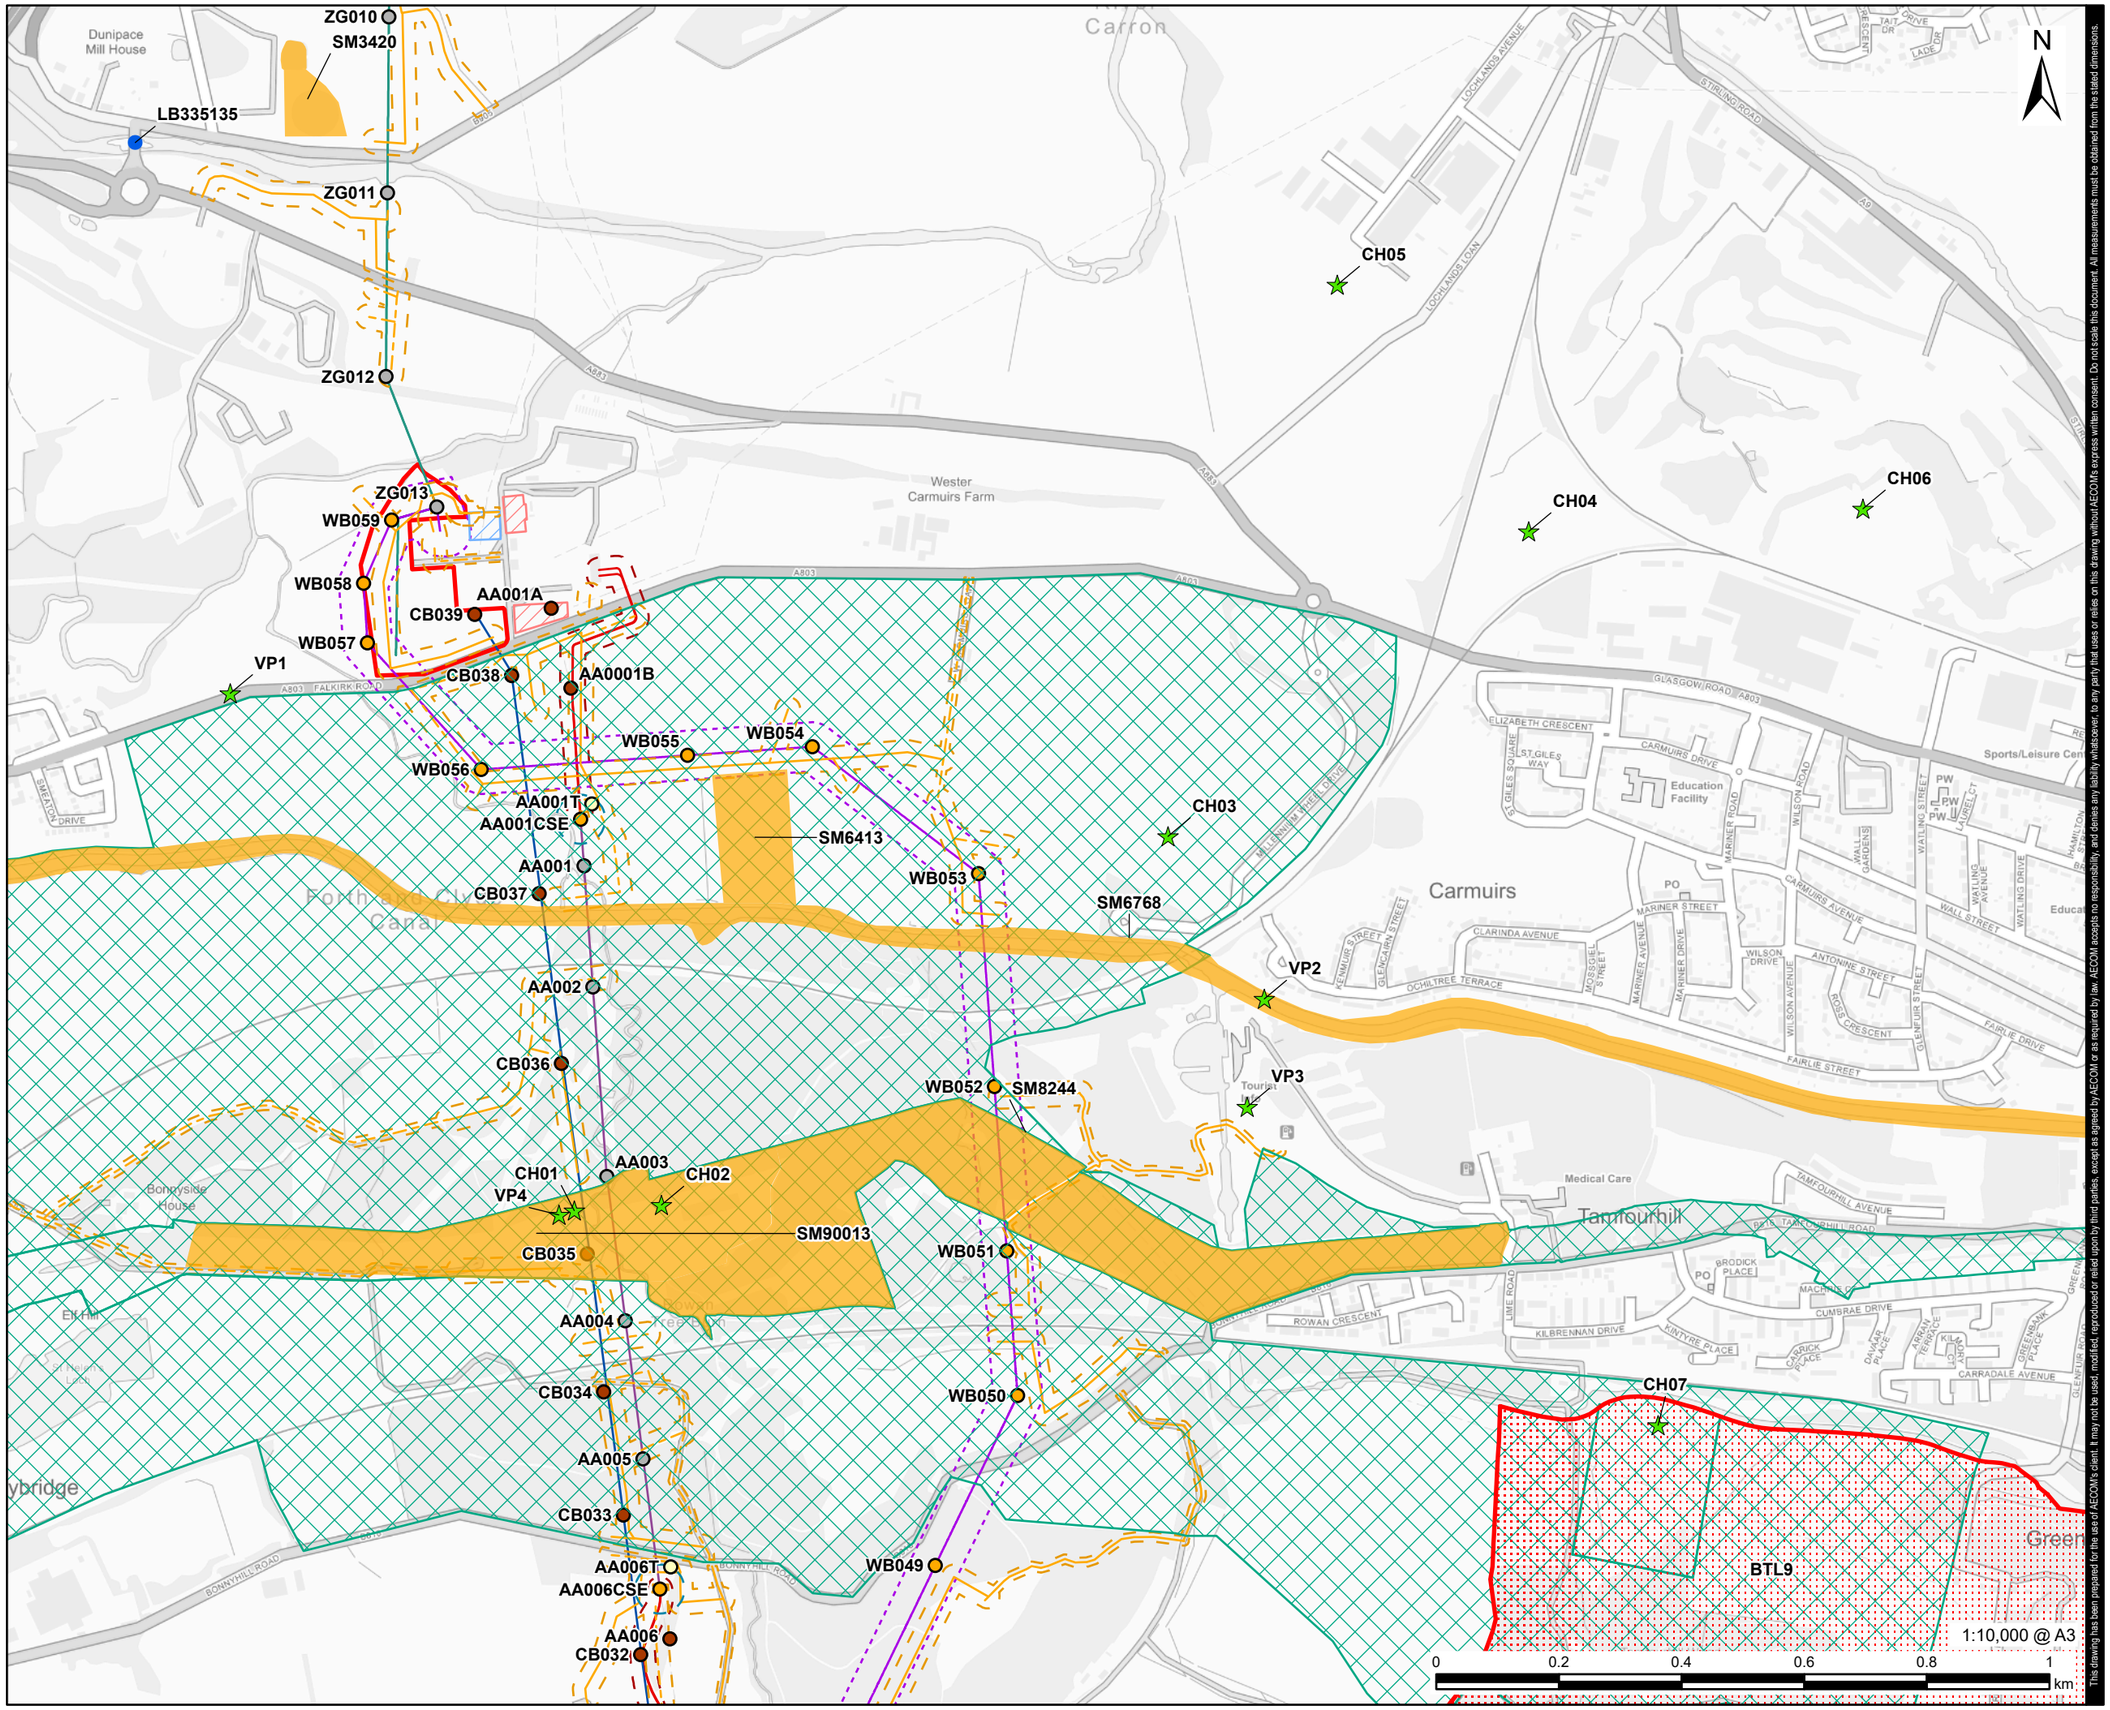


AECOM

**PROJECT**

Denny Wishaw Network Upgrade

**CLIENT**

SP Energy Networks

**CONSULTANT**


AECOM Limited
One Trinity Gardens
Newcastle
NE1 2HF
www.aecom.com


**LEGEND**

- Existing Tower
- New Tower
- Temporary Tower
- Tower to be Removed
- Bonnybridge Substation Site Boundary
- New Build Overhead Line
- ZG Uprated Overhead Line
- CB Route Removal
- AA Alignment
- AA Route Undergrounding
- New Build Overhead Line Wayleave Corridor
- AA Route Undergrounding Limit of Deviation
- Temporary Trackway
- Temporary Stone Track
- Temporary Trackway and Temporary Stone Track Access Limit of Deviation
- Substation Site Compound
- Substation Laydown Area
- World Heritage Site
- Battlefield
- Scheduled Monument
- Listed Building - Category B
- Viewpoint

**NOTES**


Contains OS data © Crown copyright 2025 Contains Historic Environment Scotland and OS data © Historic Environment Scotland and Crown Copyright and database right 2026, licensed under the Open Government Licence v3.0.


**ISSUE PURPOSE**

Environmental Impact Assessment Report

**PROJECT NUMBER**

60602788

**FIGURE TITLE**

Heritage Viewpoints

**FIGURE NUMBER**

Figure 7.16


This drawing has been prepared for the use of AECOM's client. It may not be used, modified, reproduced or relied upon by third parties, except as agreed by AECOM or as required by law. AECOM accepts no responsibility, and denies any liability whatsoever, to any party that uses or relies on this drawing without AECOM's express written consent. Do not scale this document. All measurements must be obtained from the stated dimensions.