Revision: 1 Drawn:MLS Checked: LC Approved: ON Date: 2026-06-09

Filename: C:\Users\lemonsmithm\Documents\DWNO\02_Maps\DWNO EIA Report\DWNO_EIA_Chapter_7\1_7.2.aprx

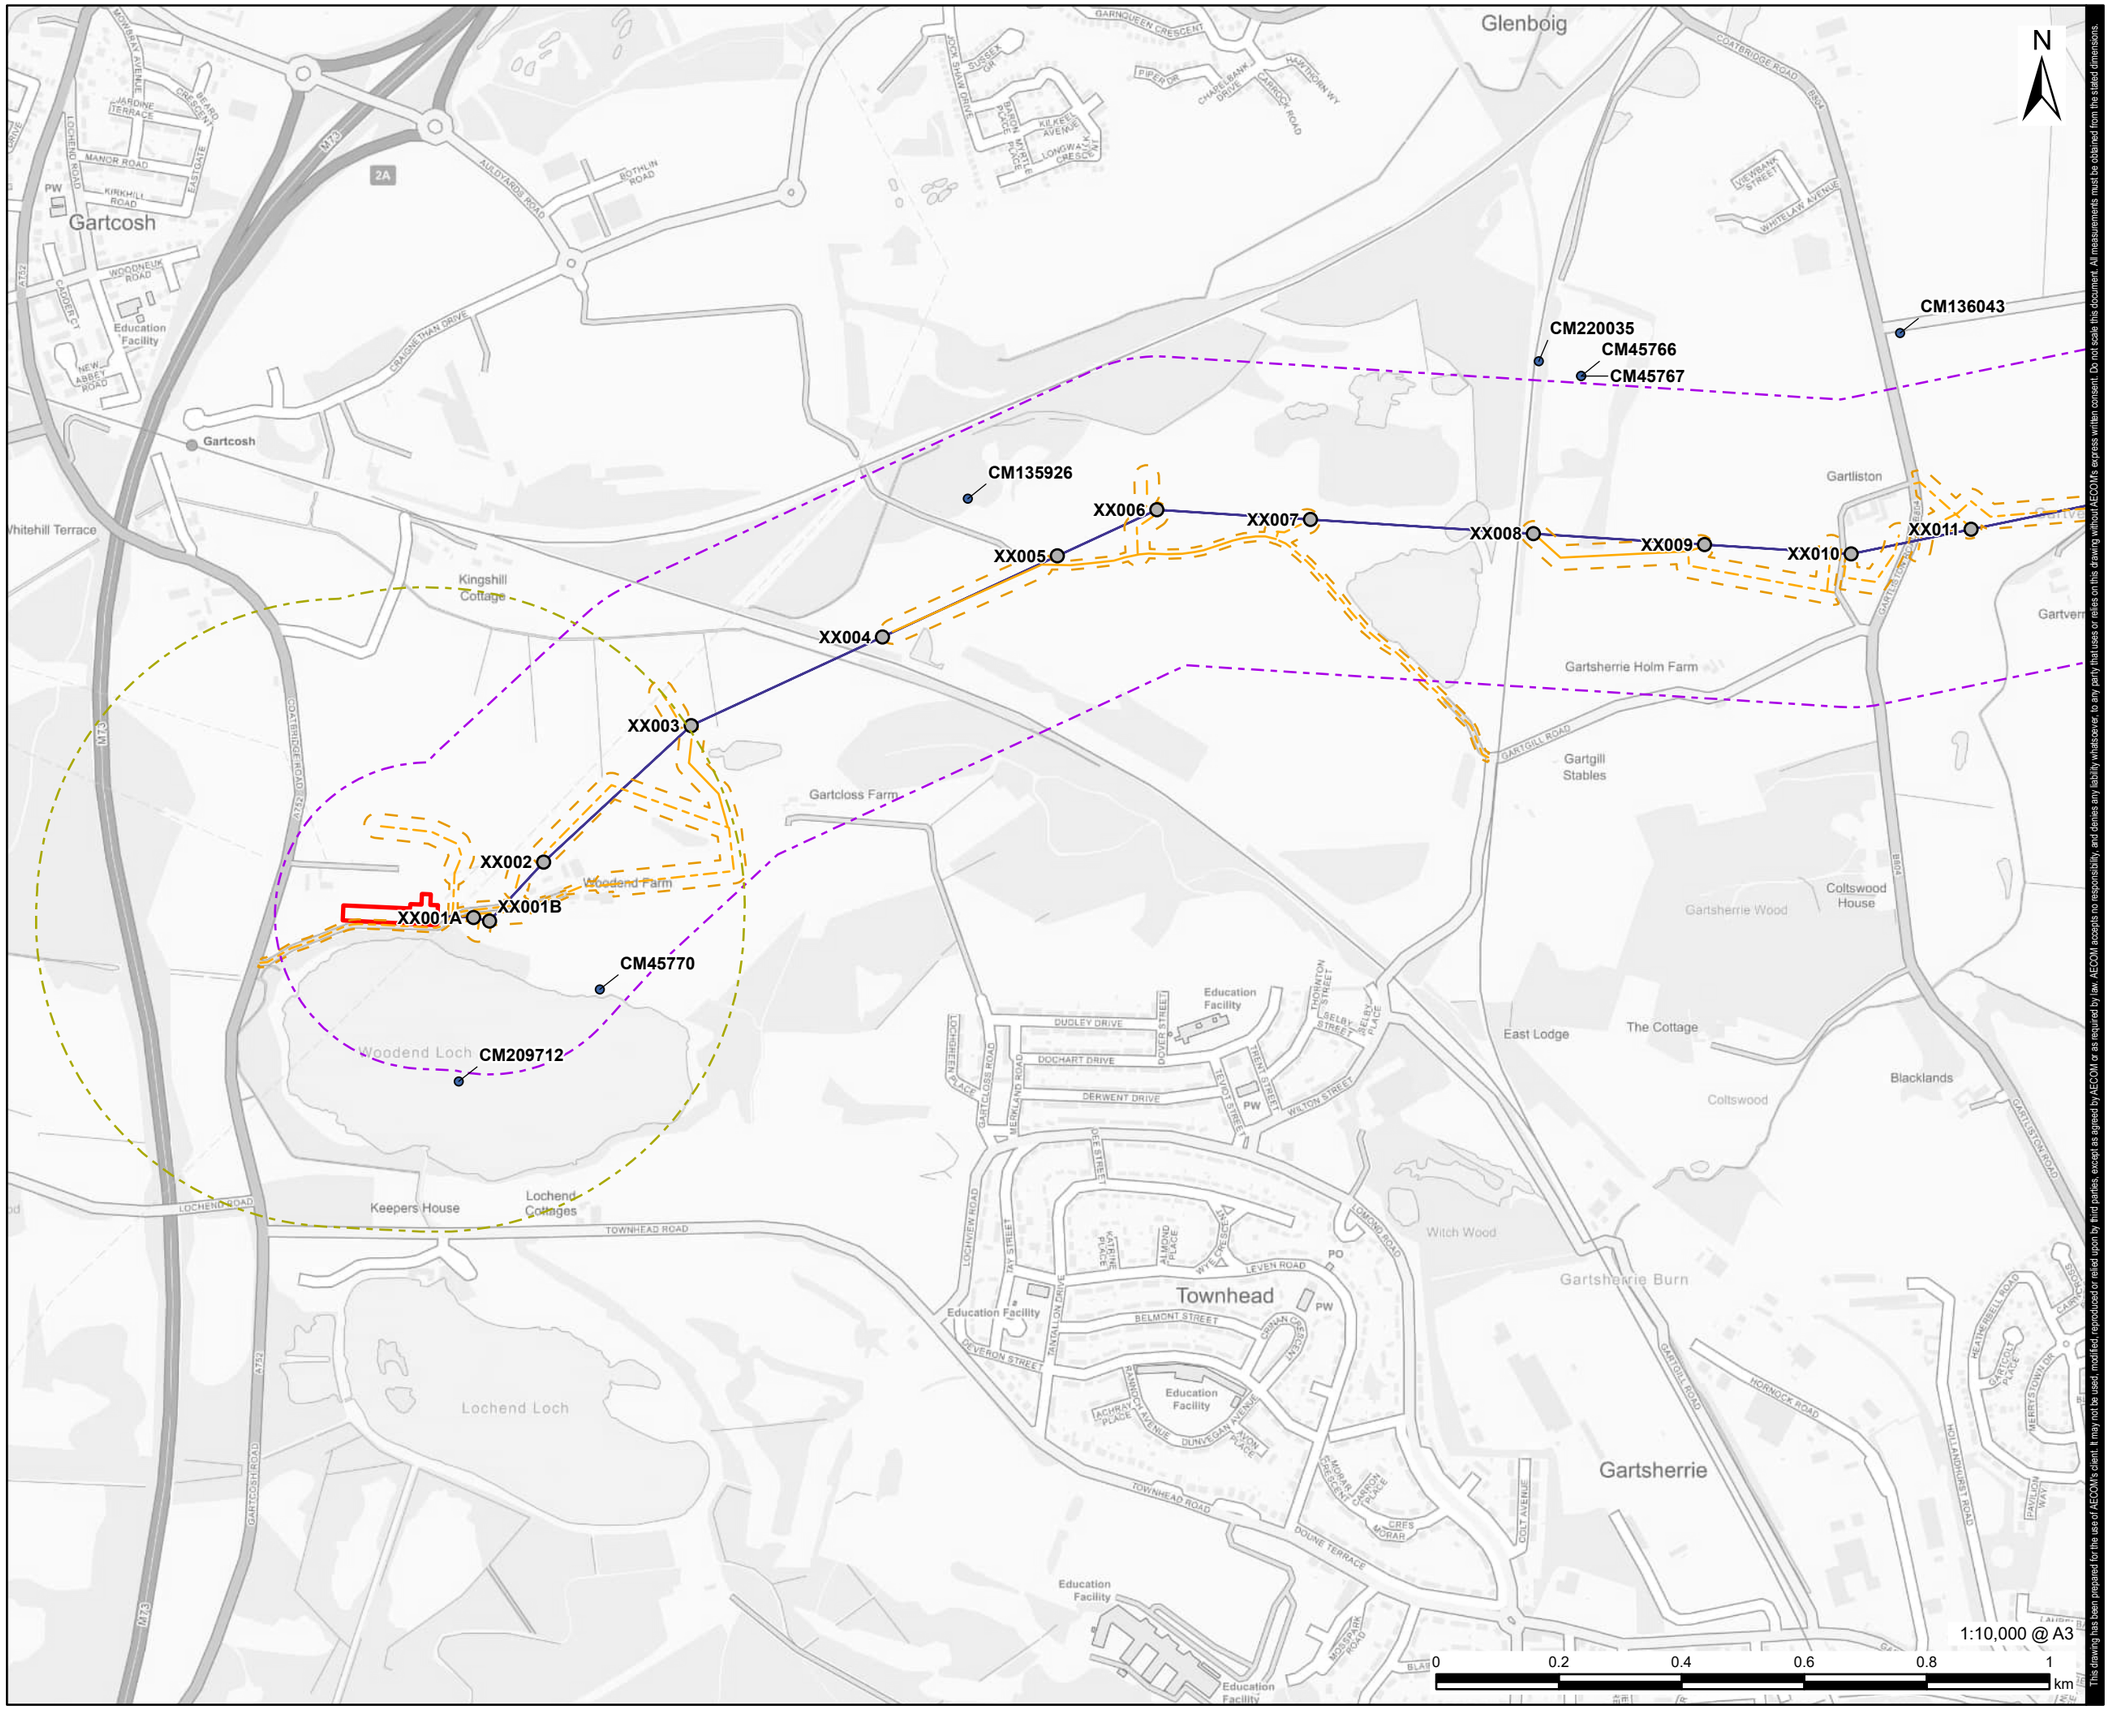

This drawing has been prepared for the use of AECOM's client. It may not be used, modified, reproduced or relied upon by third parties, except as agreed by AECOM or as required by law. AECOM accepts no responsibility, and denies any liability whatsoever, to any party that uses or relies on this drawing without AECOM's express written consent. Do not scale this document. All measurements must be obtained from the stated dimensions.

AECOM

PROJECT

Denny Wishaw Network Upgrade

CLIENT

SP Energy Networks

CONSULTANT

AECOM Limited
One Trinity Gardens
Newcastle
NE1 2HF
www.aecom.com

LEGEND

- Existing Tower
- Easterhouse Substation Site Boundary
- XX Uprated Overhead Line
- New Tower Limit of Deviation
- Temporary Trackway
- Temporary Stone Track
- Temporary Trackway and Temporary Stone Track Limit of Deviation
- Substation - Study Area 500m
- Uprated Overhead Line - Study Area 250m
- Canmore

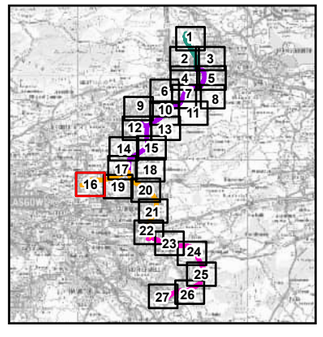

NOTES

Contains OS data © Crown copyright 2025 Contains Historic Environment Scotland and OS data © Historic Environment Scotland and Crown Copyright and database right 2025, licensed under the Open Government Licence v3.0.

ISSUE PURPOSE

Environmental Impact Assessment Report

PROJECT NUMBER

60602788

FIGURE TITLE

Non-Designated Heritage Assets

FIGURE NUMBER

Figure 7.2 (Sheet 16 of 27)

Revision: 1 Drawn:MLS Checked: LC Approved: ON Date: 2026-06-09

Filename: C:\Users\lemonsmithm\Documents\DWNO\02_Maps\DWNO EIA Report\DWNO_EIA_Chapter_7.1_7.2.aprx

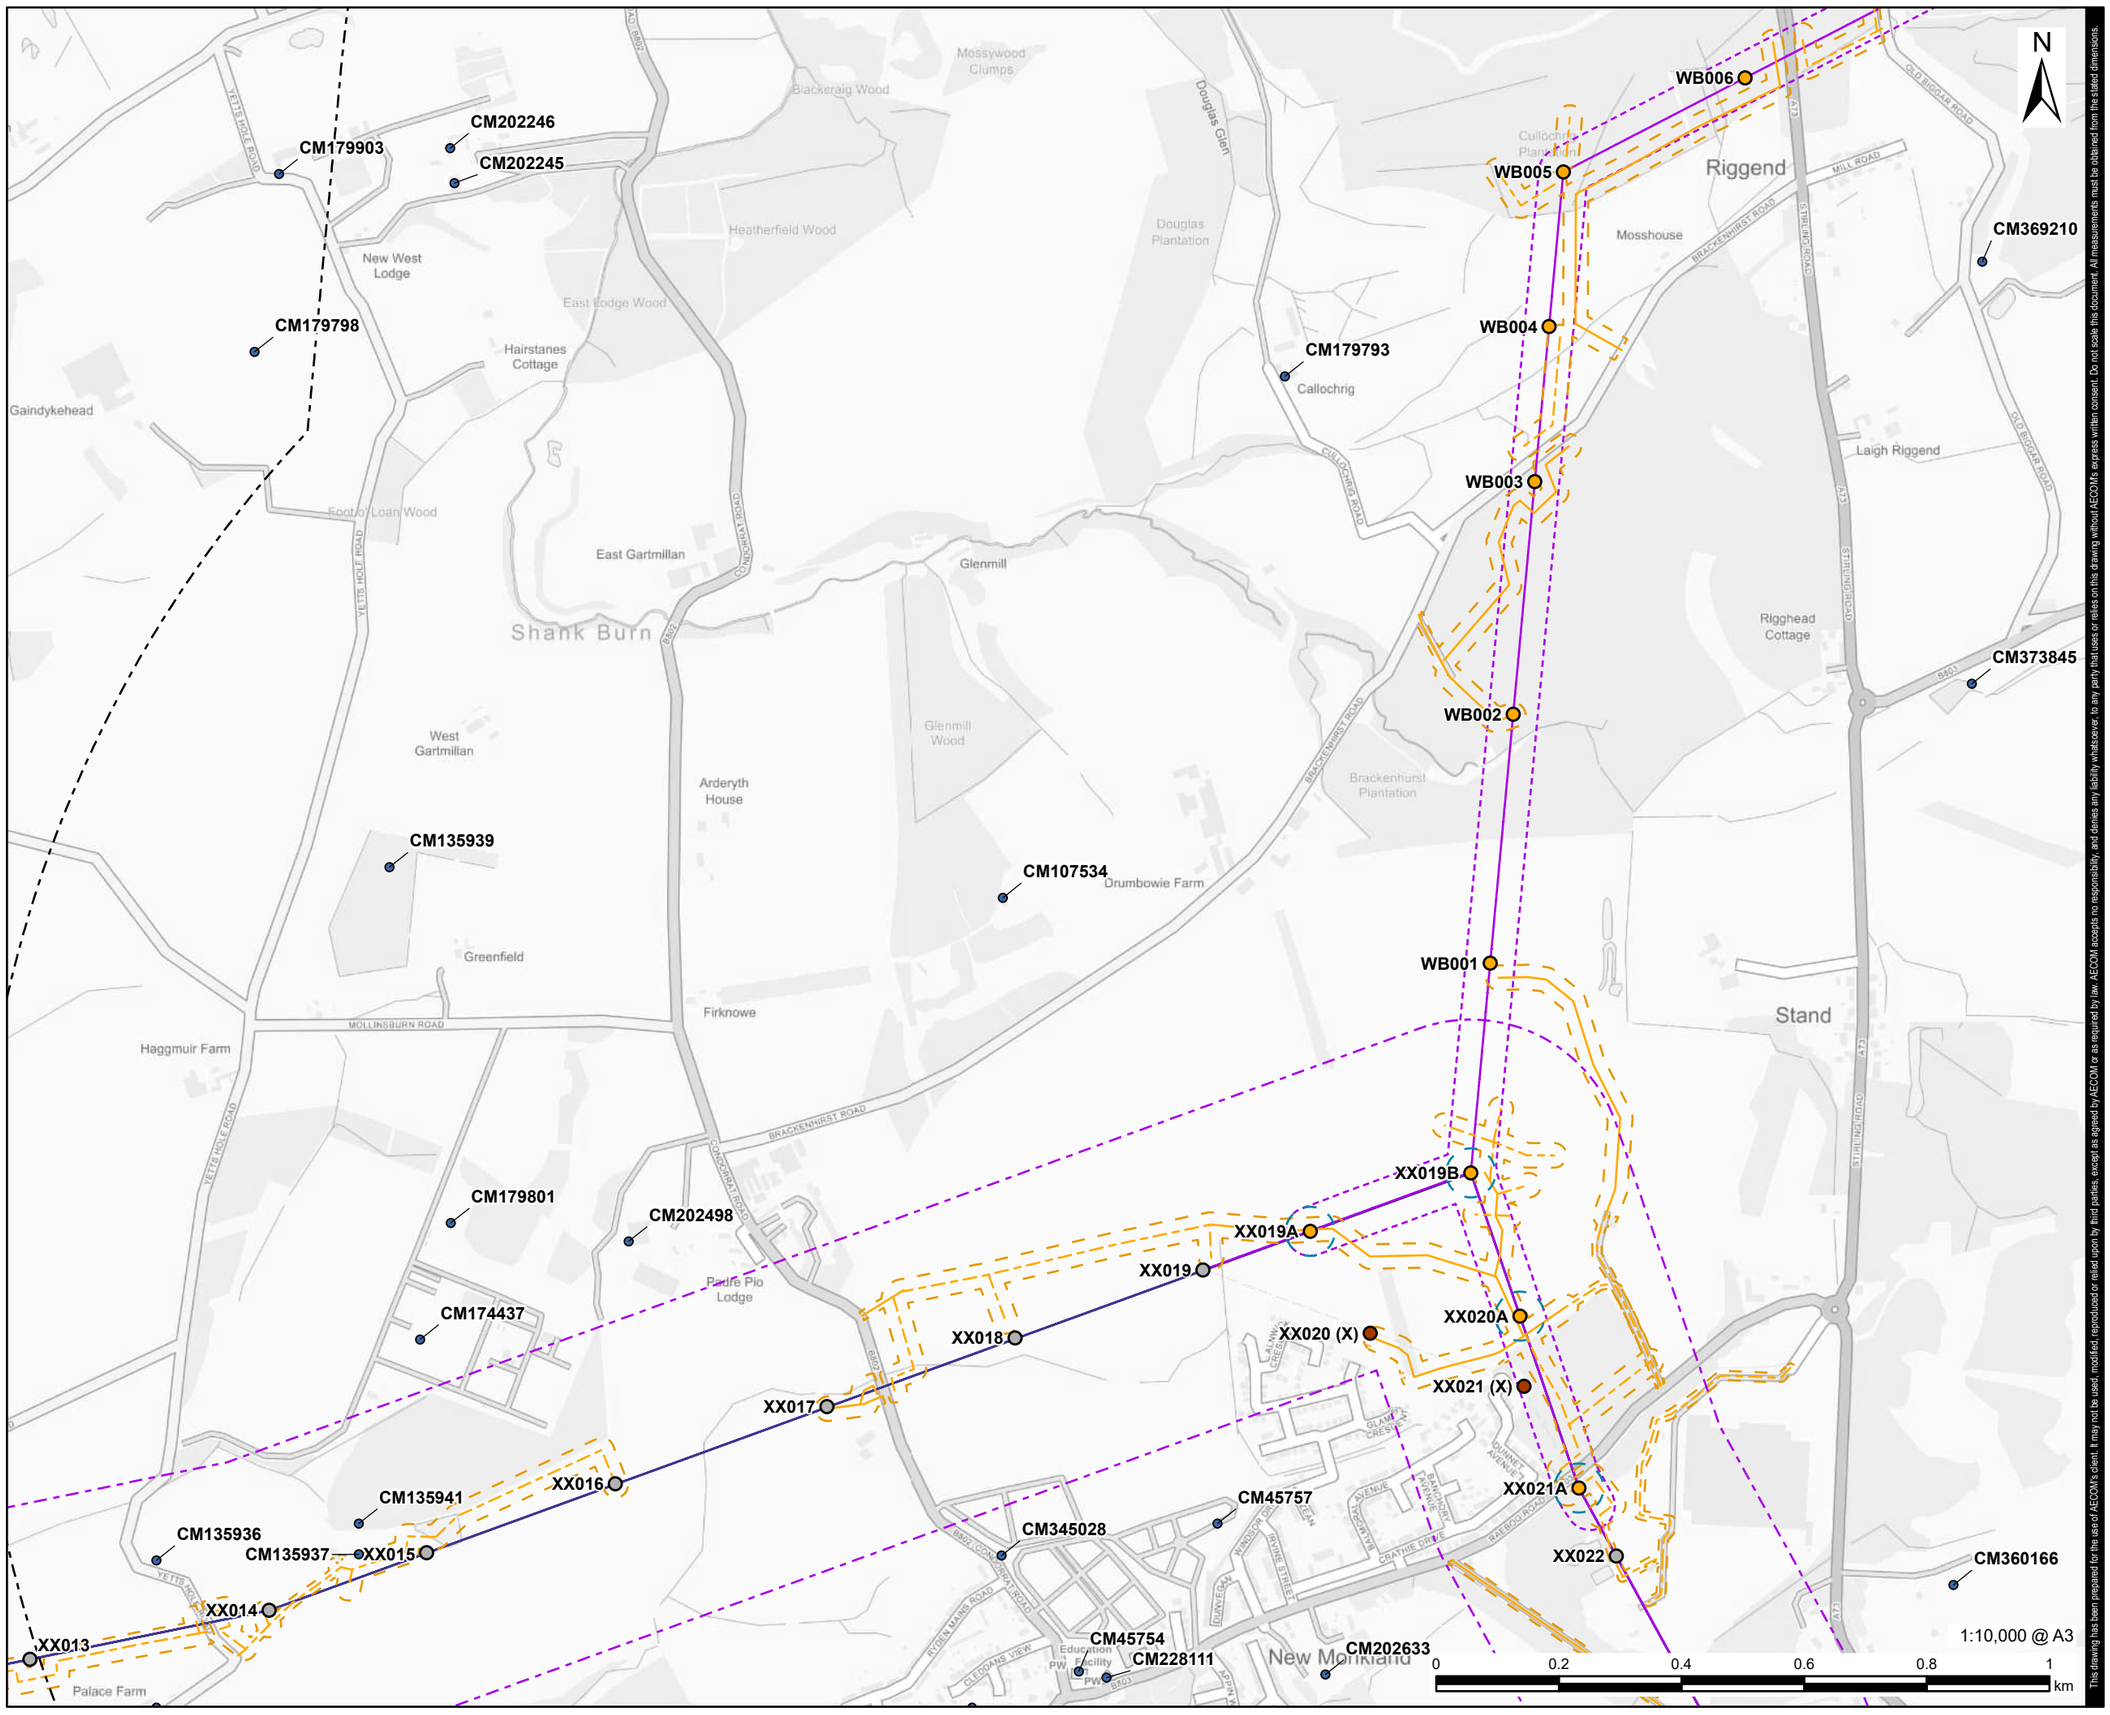

This drawing has been prepared for the use of AECOM's client. It may not be used, modified, reproduced or relied upon by third parties, except as agreed by AECOM or as required by law. AECOM accepts no responsibility, and denies any liability whatsoever, to any party that uses or relies on this drawing without AECOM's express written consent. Do not scale this document. All measurements must be obtained from the stated dimensions.

AECOM

PROJECT

Denny Wishaw Network Upgrade

CLIENT

SP Energy Networks

CONSULTANT

AECOM Limited
One Trinity Gardens
Newcastle
NE1 2HF
www.aecom.com

LEGEND

- Existing Tower
- New Tower
- Tower to be Removed
- New Build Overhead Line
- XX Uprated Overhead Line
- New Build Overhead Line Limit of Deviation
- New Tower Limit of Deviation
- Temporary Trackway
- Temporary Stone Track
- Temporary Trackway and Temporary Stone Track Limit of Deviation
- New Build Overhead Line - Study Area 2km
- Uprated Overhead Line - Study Area 250m
- Canmore

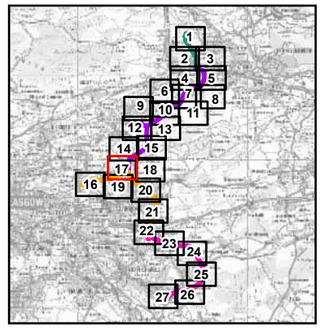

NOTES

Contains OS data © Crown copyright 2025 Contains Historic Environment Scotland and OS data © Historic Environment Scotland and Crown Copyright and database right 2025, licensed under the Open Government Licence v3.0.

ISSUE PURPOSE

Environmental Impact Assessment Report

PROJECT NUMBER

60602788

FIGURE TITLE

Non-Designated Heritage Assets

FIGURE NUMBER

Figure 7.2 (Sheet 17 of 27)

Revision: 1 Drawn:MLS Checked: LC Approved: ON Date: 2026-06-09

Filename: C:\Users\lemonsmithm\Documents\DWNO\02_Maps\DWNO EIA Report\DWNO_EIA_Chapter_7.1_7.2.aprx

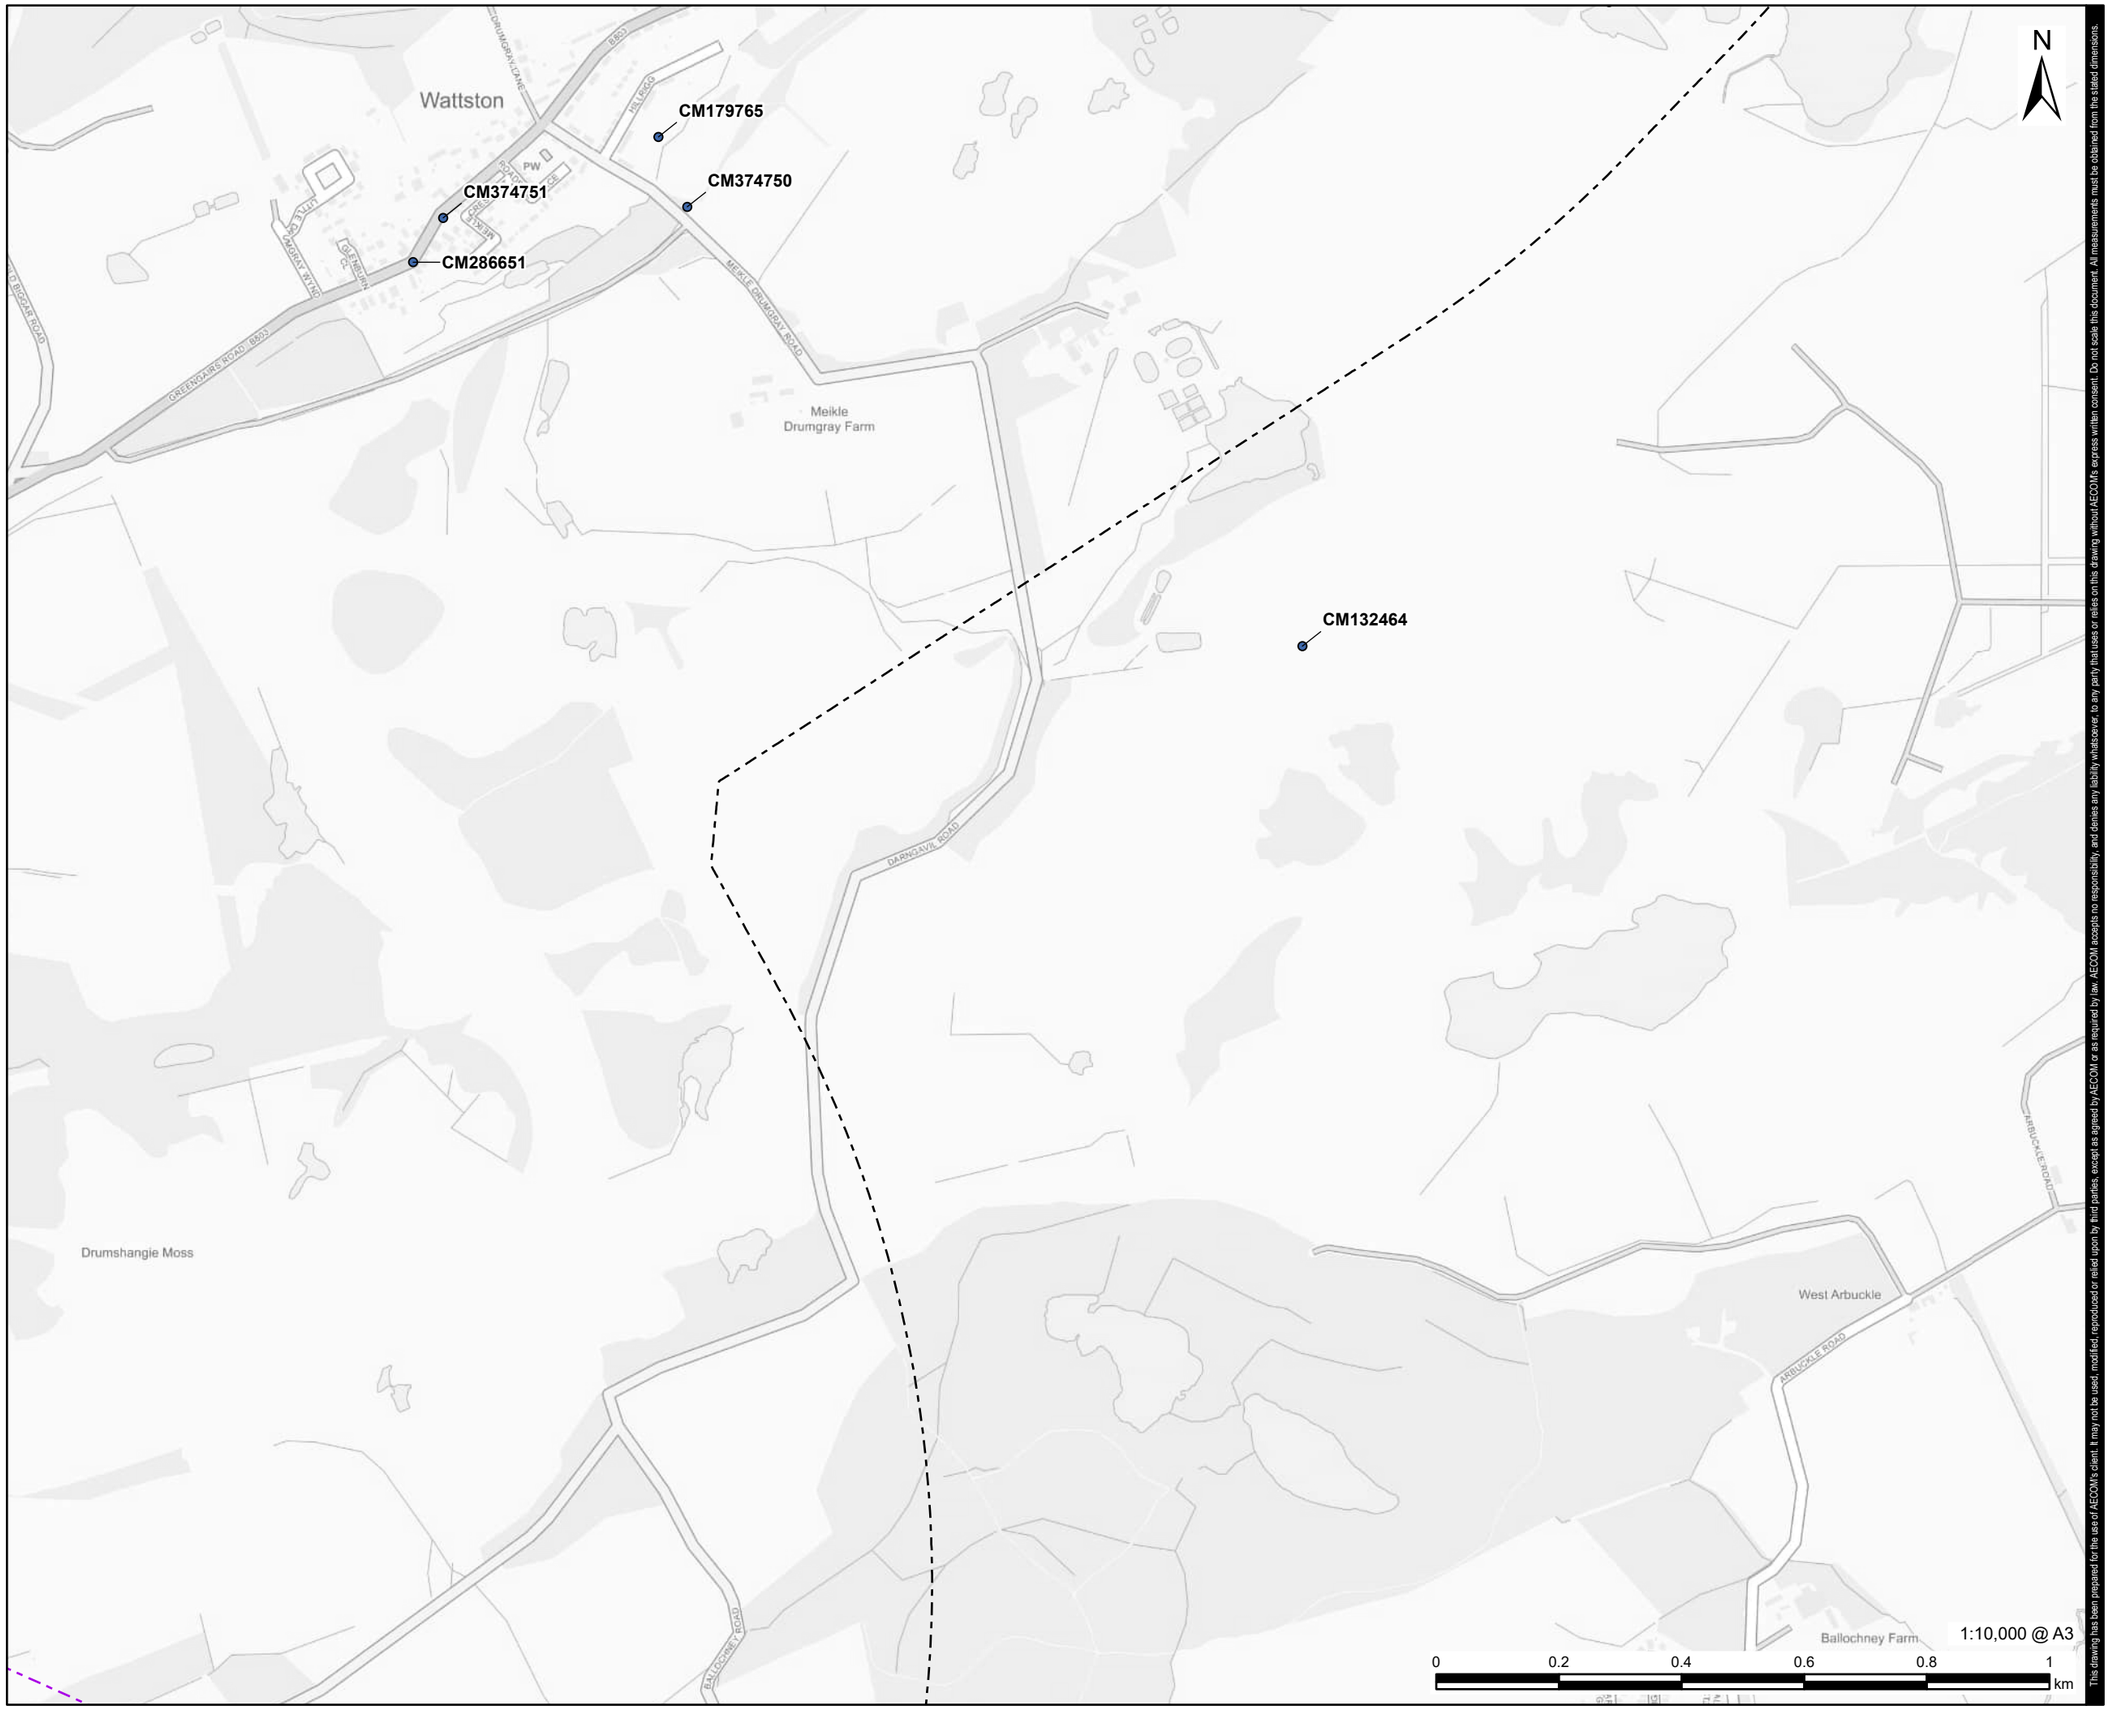

This drawing has been prepared for the use of AECOM's client. It may not be used, modified, reproduced or relied upon by third parties, except as agreed by AECOM or as required by law. AECOM accepts no responsibility, and denies any liability whatsoever, to any party that uses or relies on this drawing without AECOM's express written consent. Do not scale this document. All measurements must be obtained from the stated dimensions.

AECOM

PROJECT

Denny Wishaw Network Upgrade

CLIENT

SP Energy Networks

CONSULTANT

AECOM Limited
One Trinity Gardens
Newcastle
NE1 2HF
www.aecom.com

LEGEND

- New Tower Limit of Deviation
- New Build Overhead Line - Study Area 2km
- Uprated Overhead Line - Study Area 250m
- Canmore

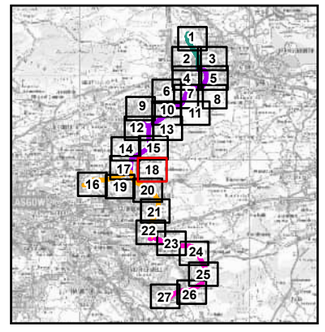

NOTES

Contains OS data © Crown copyright 2025 Contains Historic Environment Scotland and OS data © Historic Environment Scotland and Crown Copyright and database right 2025, licensed under the Open Government Licence v3.0.

ISSUE PURPOSE

Environmental Impact Assessment Report

PROJECT NUMBER

60602788

FIGURE TITLE

Non-Designated Heritage Assets

FIGURE NUMBER

Figure 7.2 (Sheet 18 of 27)

Revision: 1 Drawn:MLS Checked: LC Approved: ON Date: 2026-06-09

Filename: C:\Users\lemonsmi\Documents\DWNO\02_Maps\DWNO EIA Report\DWNO_EIA_Chapter_7 1_7.2.aprx

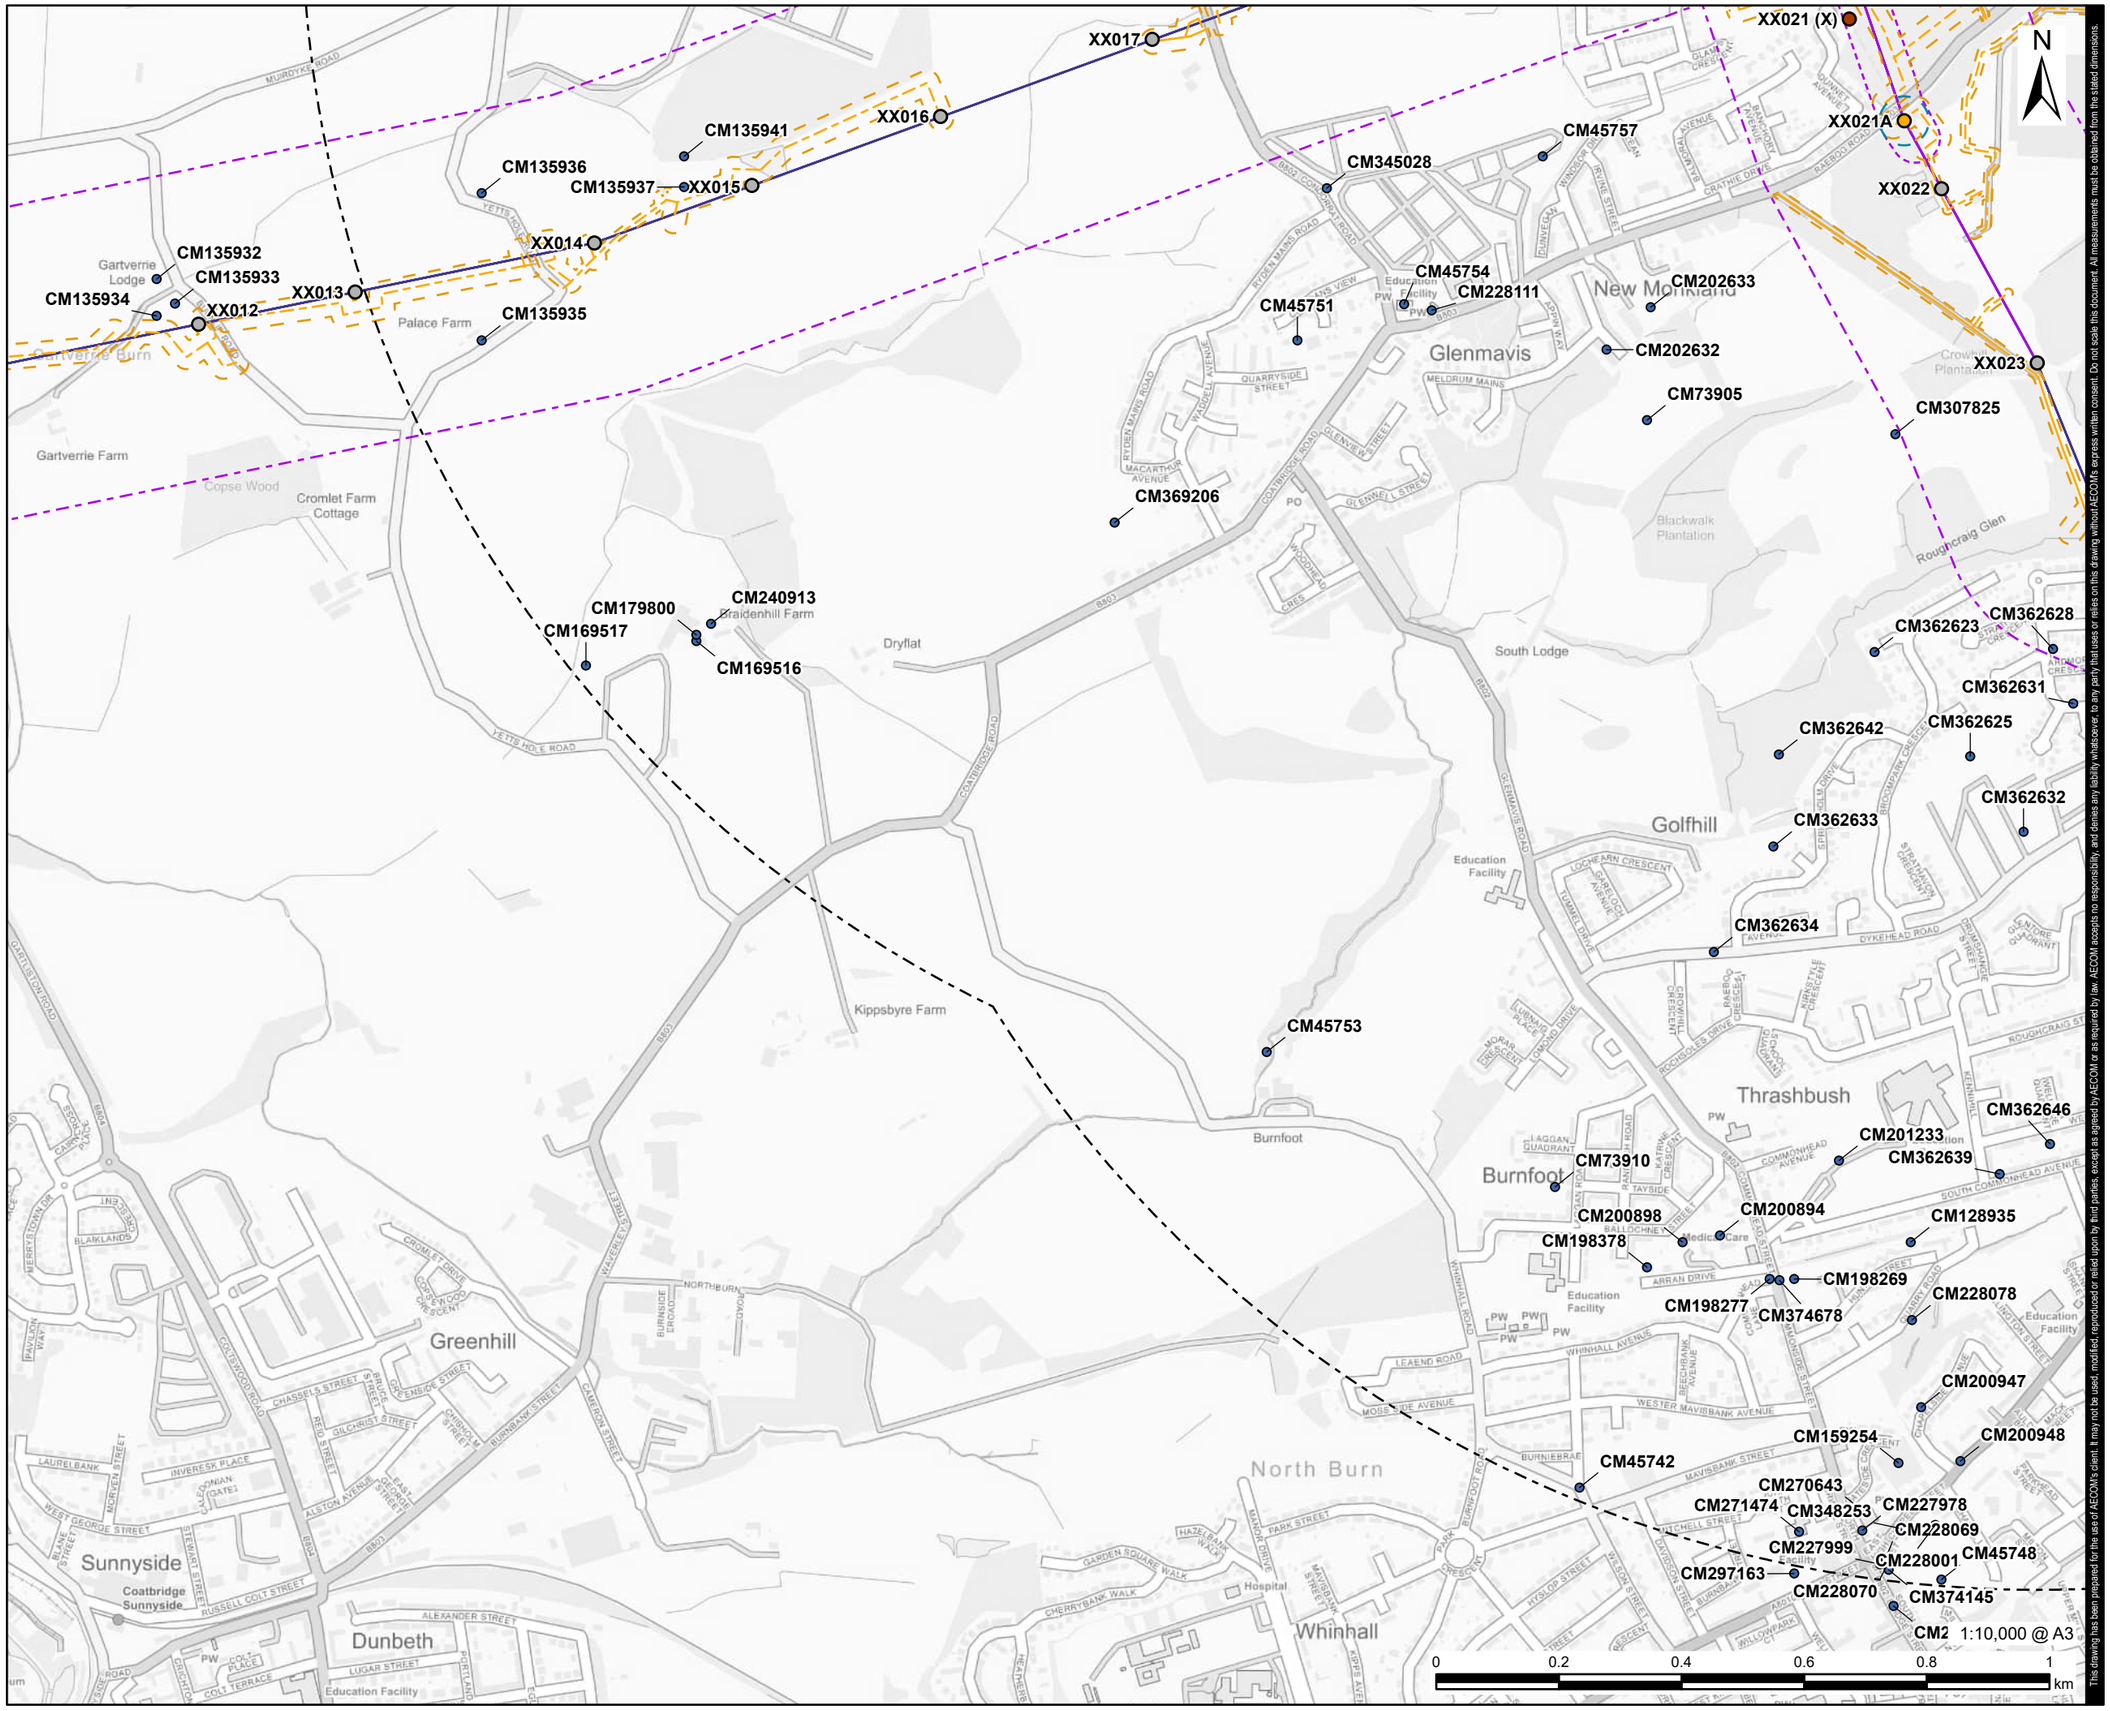

This drawing has been prepared for the use of AECOM's client. It may not be used, modified, reproduced or relied upon by third parties, except as agreed by AECOM or as required by law. AECOM accepts no responsibility, and denies any liability whatsoever, to any party that uses or relies on this drawing without AECOM's express written consent. Do not scale this document. All measurements must be obtained from the stated dimensions.

AECOM

PROJECT

Denny Wishaw Network Upgrade

CLIENT

SP Energy Networks

CONSULTANT

AECOM Limited
One Trinity Gardens
Newcastle
NE1 2HF
www.aecom.com

LEGEND

- Existing Tower
- New Tower
- Tower to be Removed
- New Build Overhead Line
- XX Uprated Overhead Line
- New Build Overhead Line Limit of Deviation
- New Tower Limit of Deviation
- Temporary Trackway
- Temporary Stone Track
- Temporary Trackway and Temporary Stone Track Limit of Deviation
- New Build Overhead Line - Study Area 2km
- Uprated Overhead Line - Study Area 250m
- Canmore

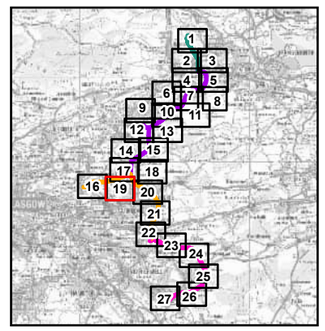

NOTES

Contains OS data © Crown copyright 2025 Contains Historic Environment Scotland and OS data © Historic Environment Scotland and Crown Copyright and database right 2025, licensed under the Open Government Licence v3.0.

ISSUE PURPOSE

Environmental Impact Assessment Report

PROJECT NUMBER

60602788

FIGURE TITLE

Non-Designated Heritage Assets

FIGURE NUMBER

Figure 7.2 (Sheet 19 of 27)

1:10,000 @ A3

Revision: 1 Drawn:MLS Checked: LC Approved: ON Date: 2026-06-09

Filename: C:\Users\lemonsmithm\Documents\DWNO\02_Maps\DWNO EIA Report\DWNO_EIA_Chapter_7.1_7.2.aprx

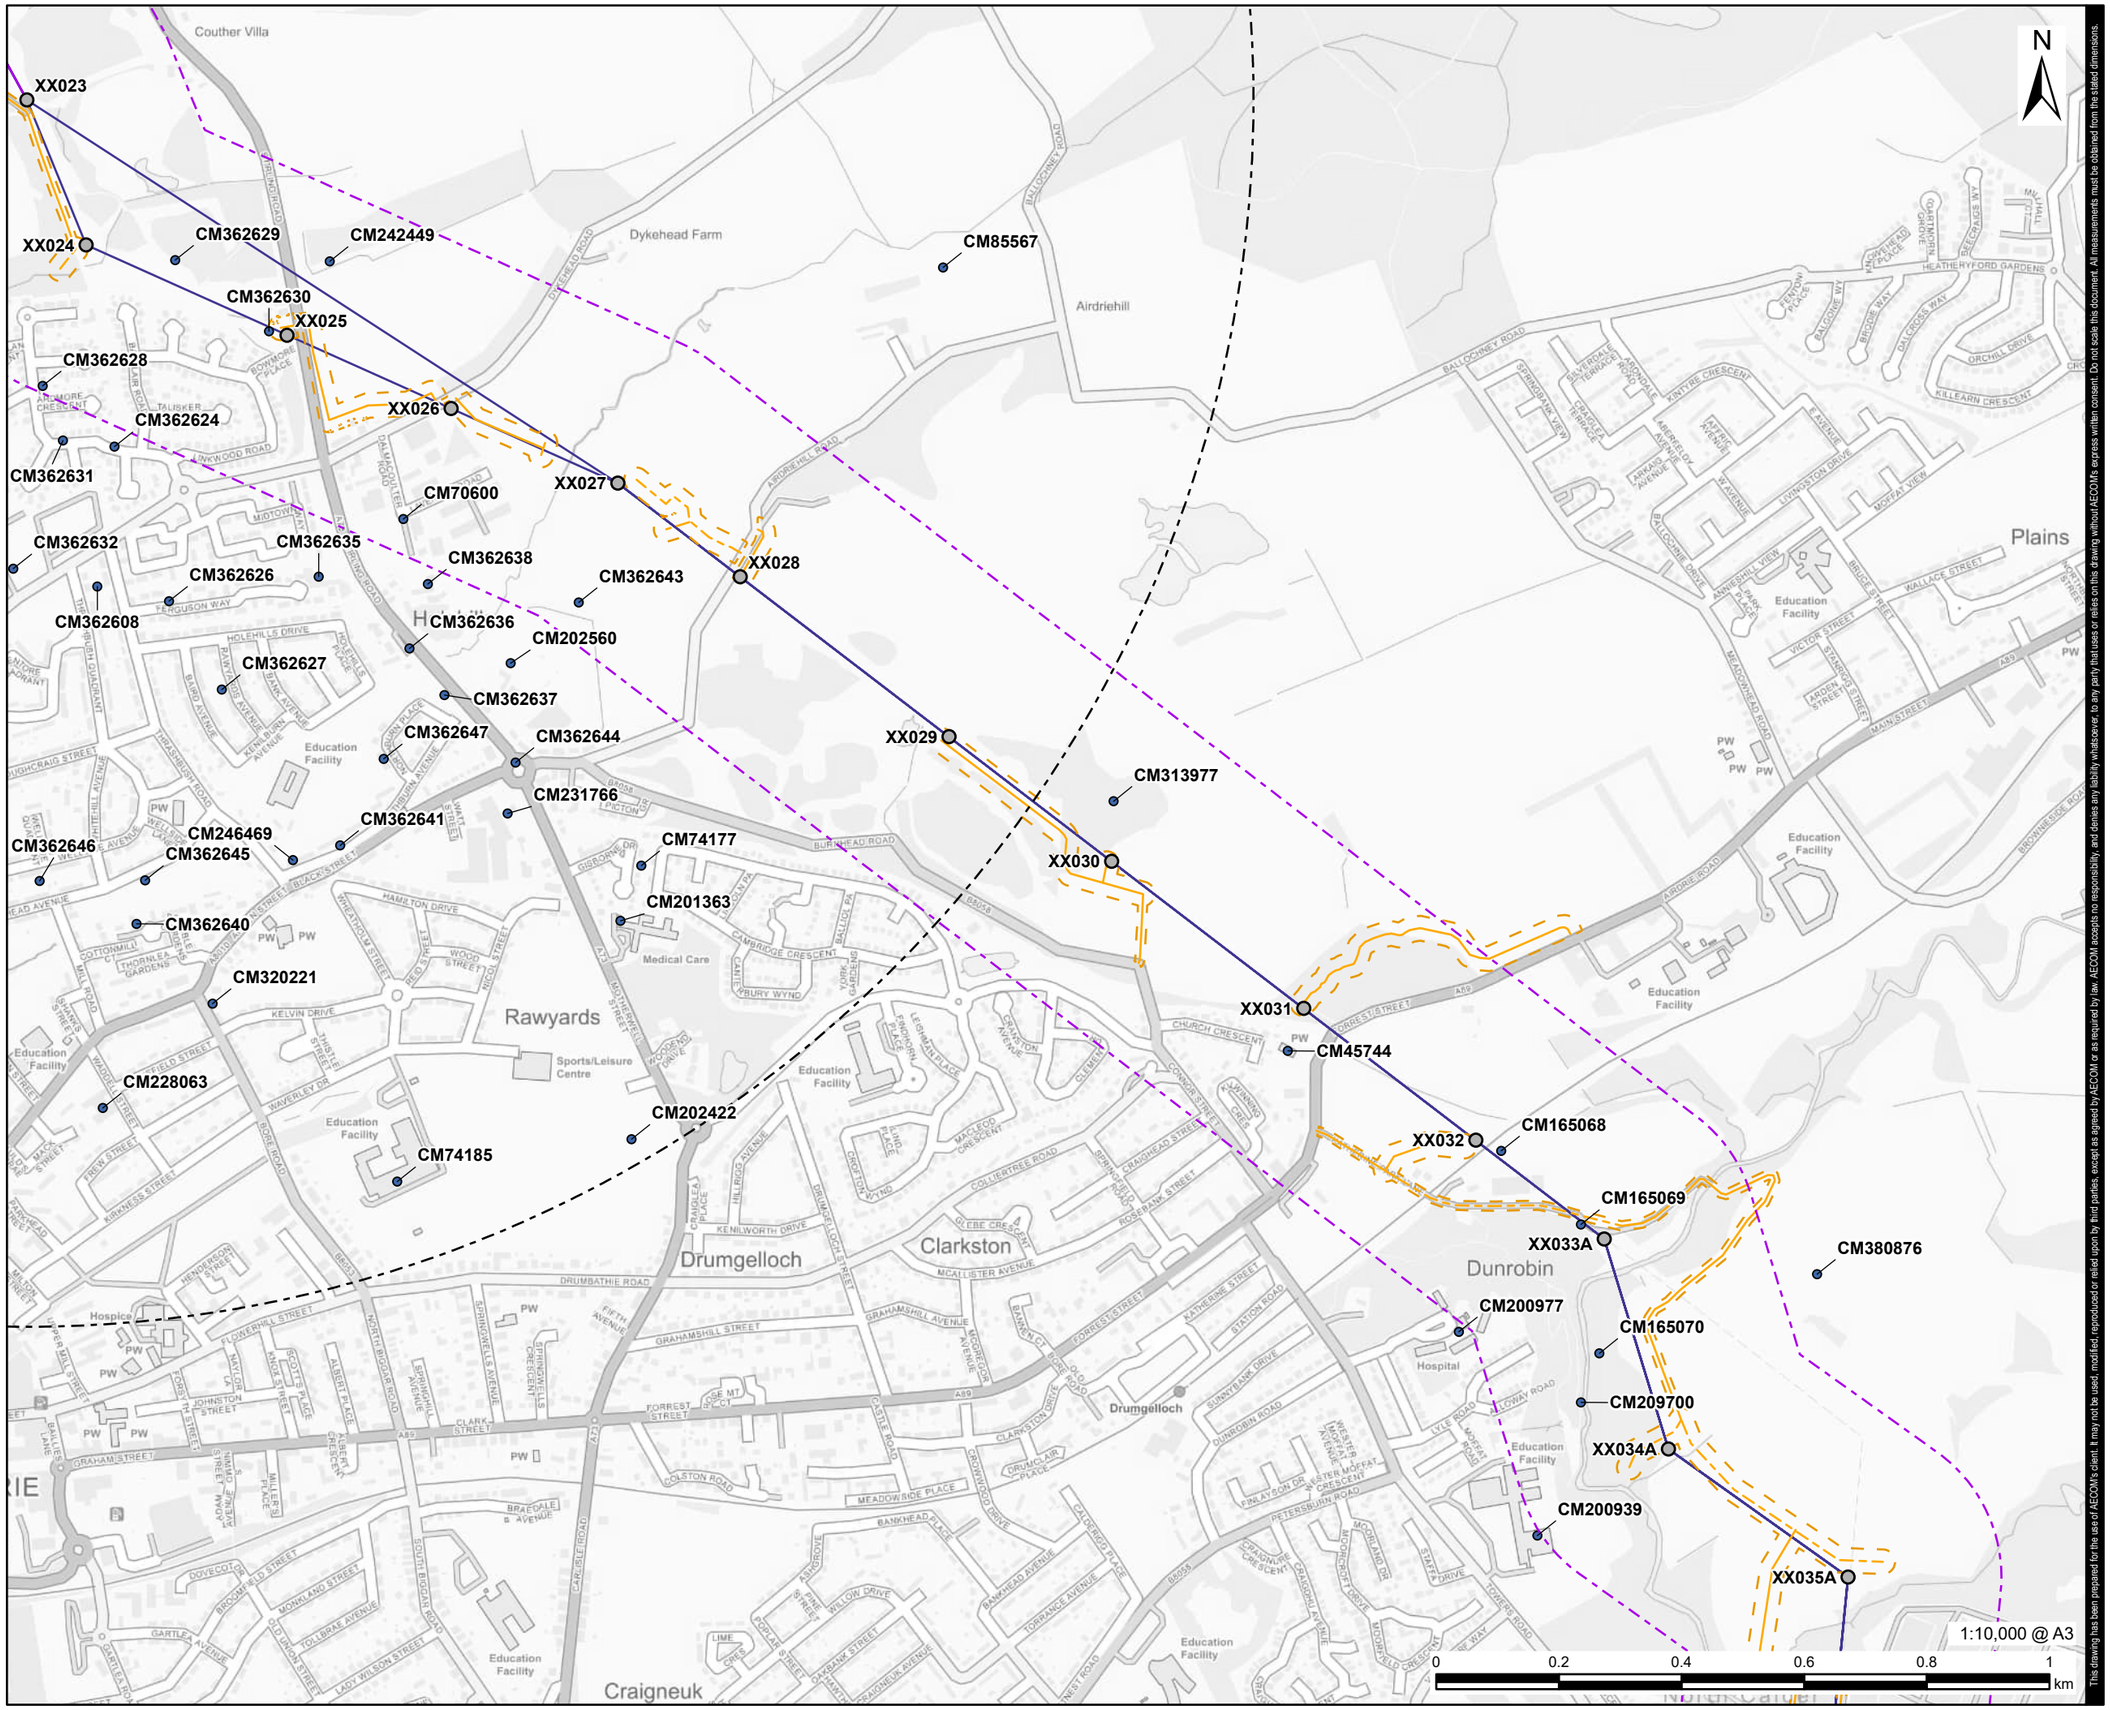

This drawing has been prepared for the use of AECOM's client. It may not be used, modified, reproduced or relied upon by third parties, except as agreed by AECOM or as required by law. AECOM accepts no responsibility, and denies any liability whatsoever, to any party that uses or relies on this drawing without AECOM's express written consent. Do not scale this document. All measurements must be obtained from the stated dimensions.

AECOM

PROJECT

Denny Wishaw Network Upgrade

CLIENT

SP Energy Networks

CONSULTANT

AECOM Limited
One Trinity Gardens
Newcastle
NE1 2HF
www.aecom.com

LEGEND

- Existing Tower
- New Build Overhead Line
- XX Uprated Overhead Line
- New Tower Limit of Deviation
- Temporary Trackway
- Temporary Stone Track
- Temporary Trackway and Temporary Stone Track Limit of Deviation
- New Build Overhead Line - Study Area 2km
- Uprated Overhead Line - Study Area 250m
- Canmore

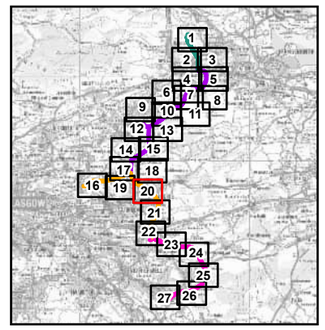

NOTES

Contains OS data © Crown copyright 2025 Contains Historic Environment Scotland and OS data © Historic Environment Scotland and Crown Copyright and database right 2025, licensed under the Open Government Licence v3.0.

ISSUE PURPOSE

Environmental Impact Assessment Report

PROJECT NUMBER

60602788

FIGURE TITLE

Non-Designated Heritage Assets

FIGURE NUMBER

Figure 7.2 (Sheet 20 of 27)

Revision: 1 Drawn:MLS Checked: LC Approved: ON Date: 2026-06-09

Filename: C:\Users\lemonsmithm\Documents\DWNO\02_Maps\DWNO EIA Report\DWNO_EIA_Chapter_7.1_7.2.aprx

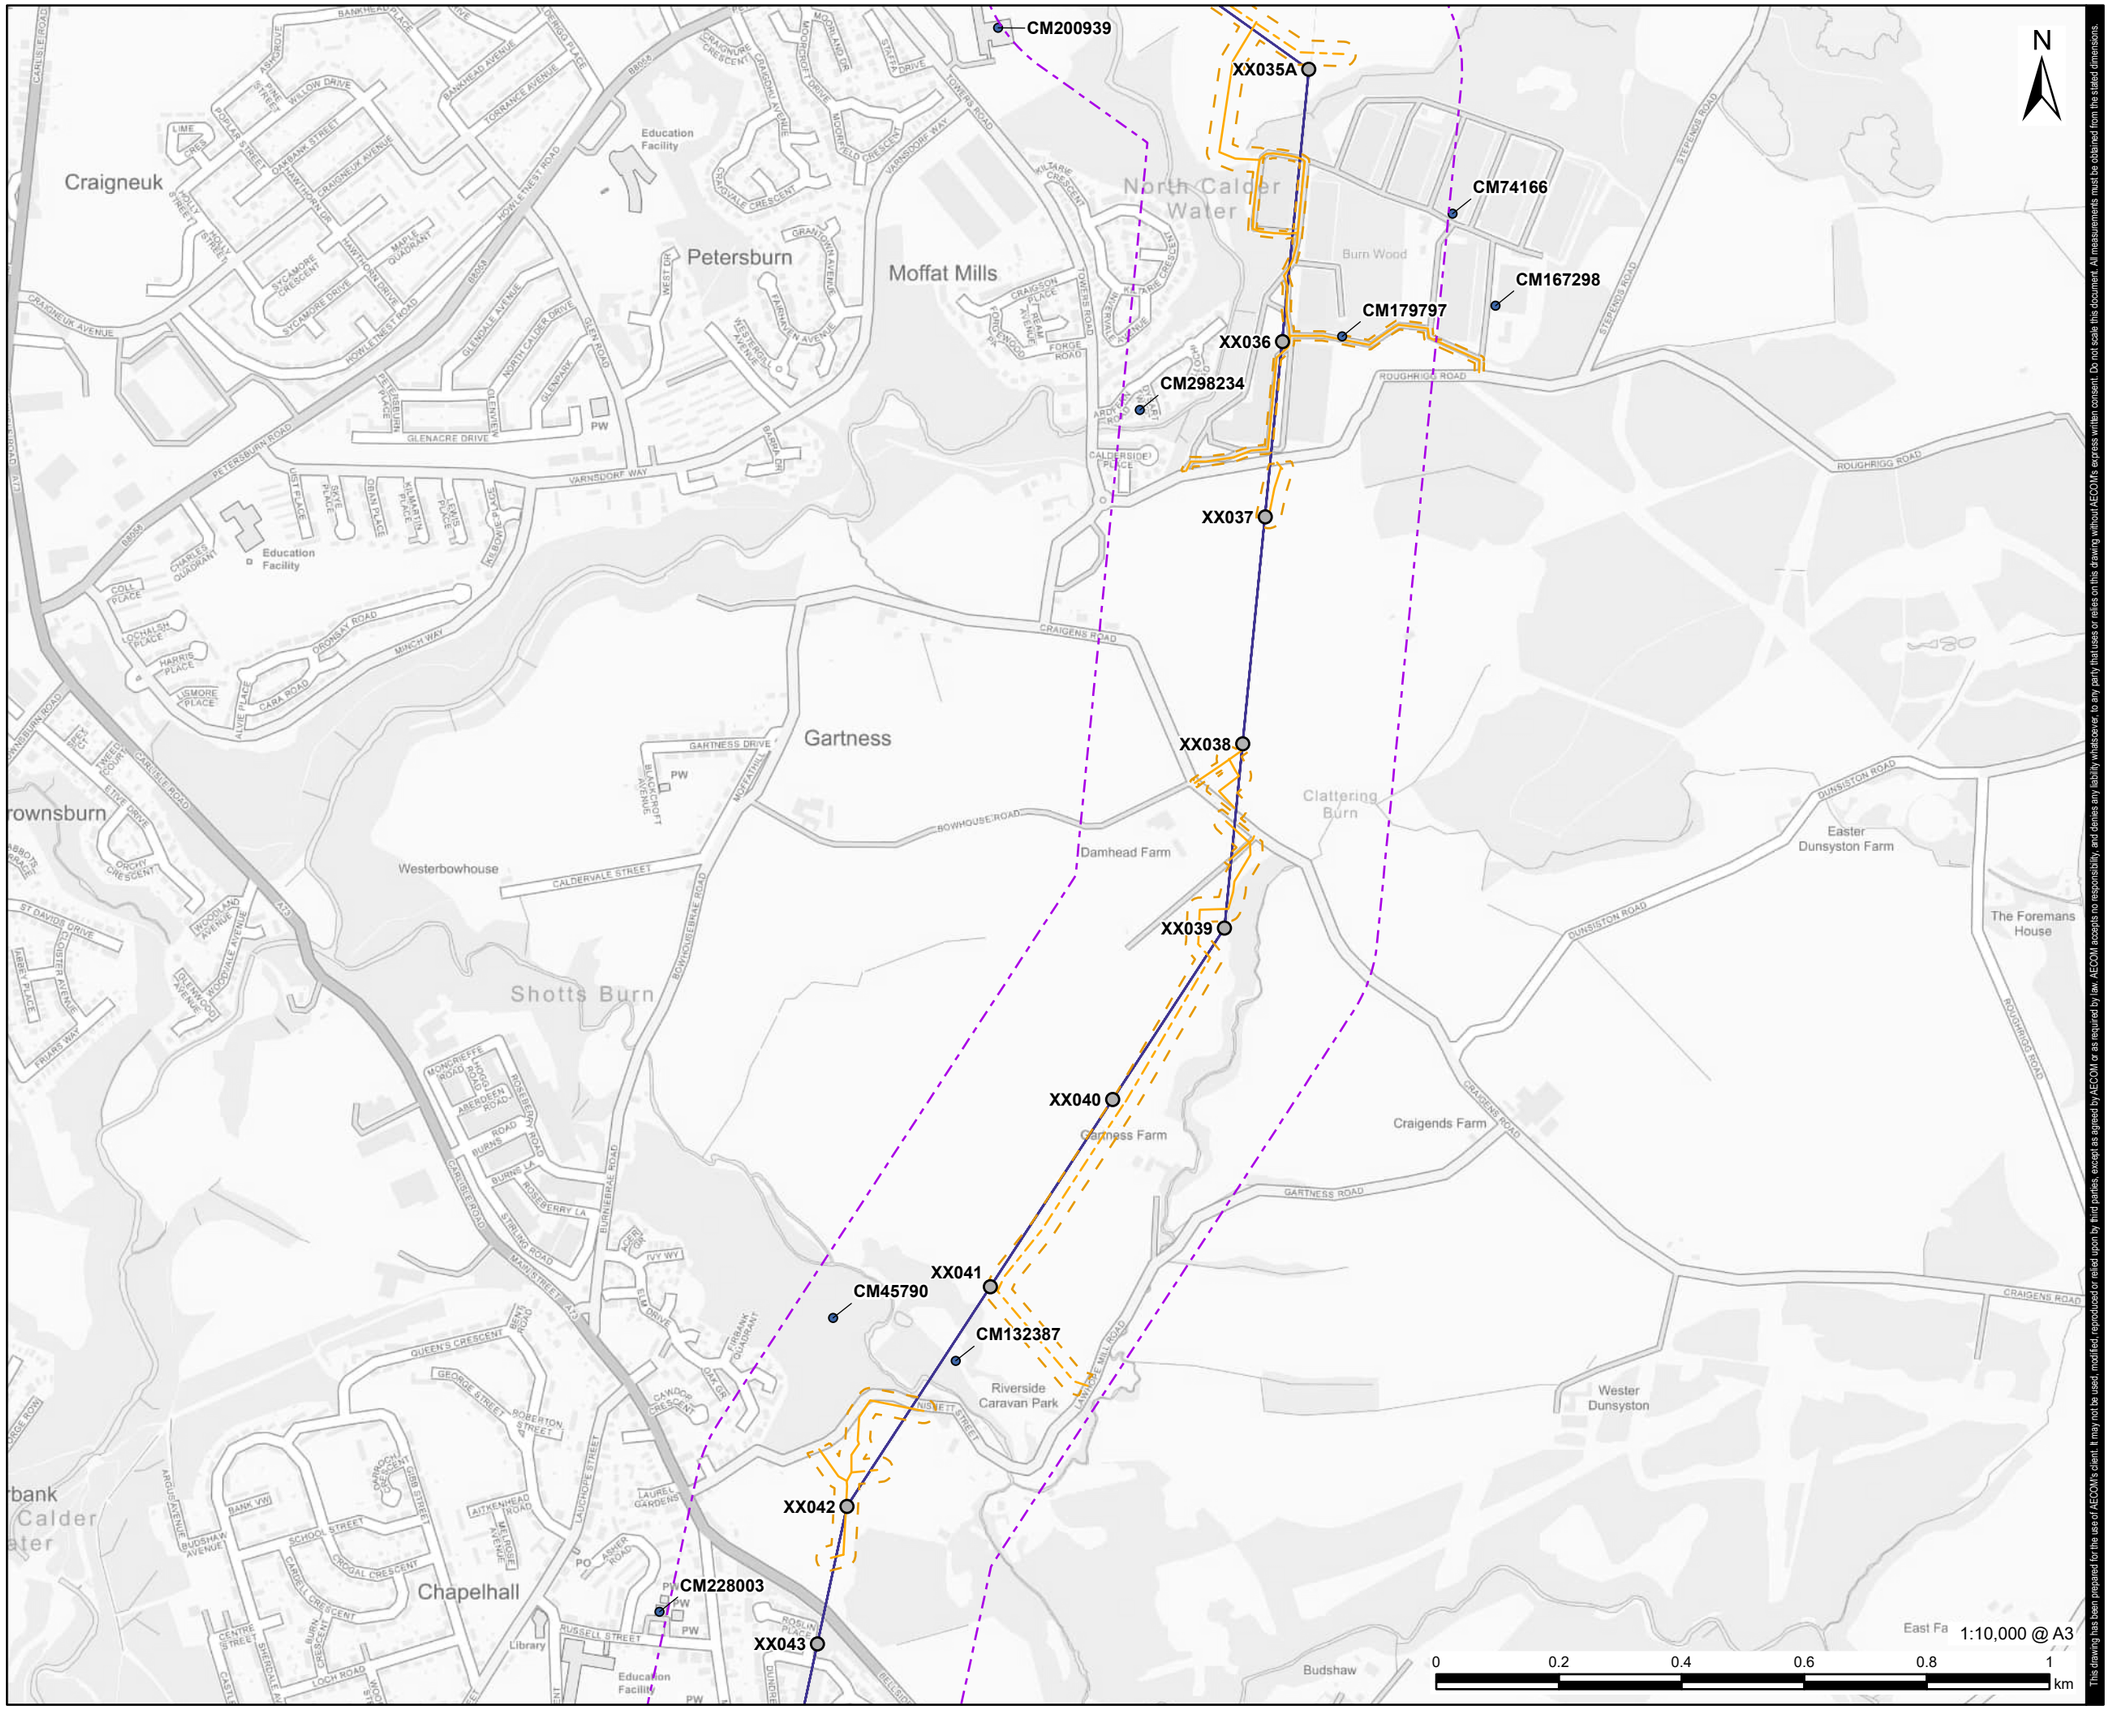

This drawing has been prepared for the use of AECOM's client. It may not be used, modified, reproduced or relied upon by third parties, except as agreed by AECOM or as required by law. AECOM accepts no responsibility, and denies any liability whatsoever, to any party that uses or relies on this drawing without AECOM's express written consent. Do not scale this document. All measurements must be obtained from the stated dimensions.

AECOM

PROJECT

Denny Wishaw Network Upgrade

CLIENT

SP Energy Networks

CONSULTANT

AECOM Limited
One Trinity Gardens
Newcastle
NE1 2HF
www.aecom.com

LEGEND

- Existing Tower
- XX Uprated Overhead Line
- New Tower Limit of Deviation
- Temporary Trackway
- Temporary Stone Track
- Temporary Trackway and Temporary Stone Track Limit of Deviation
- Uprated Overhead Line - Study Area 250m
- Canmore

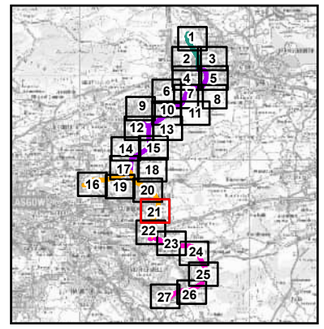

NOTES

Contains OS data © Crown copyright 2025 Contains Historic Environment Scotland and OS data © Historic Environment Scotland and Crown Copyright and database right 2025, licensed under the Open Government Licence v3.0.

ISSUE PURPOSE

Environmental Impact Assessment Report

PROJECT NUMBER

60602788

FIGURE TITLE

Non-Designated Heritage Assets

FIGURE NUMBER

Figure 7.2 (Sheet 21 of 27)

Revision: 1 Drawn:MLS Checked: LC Approved: ON Date: 2026-06-09

Filename: C:\Users\lemonsmithm\Documents\DWNO\02_Maps\DWNO EIA Report\DWNO_EIA_Chapter_7.1_7.2.aprx

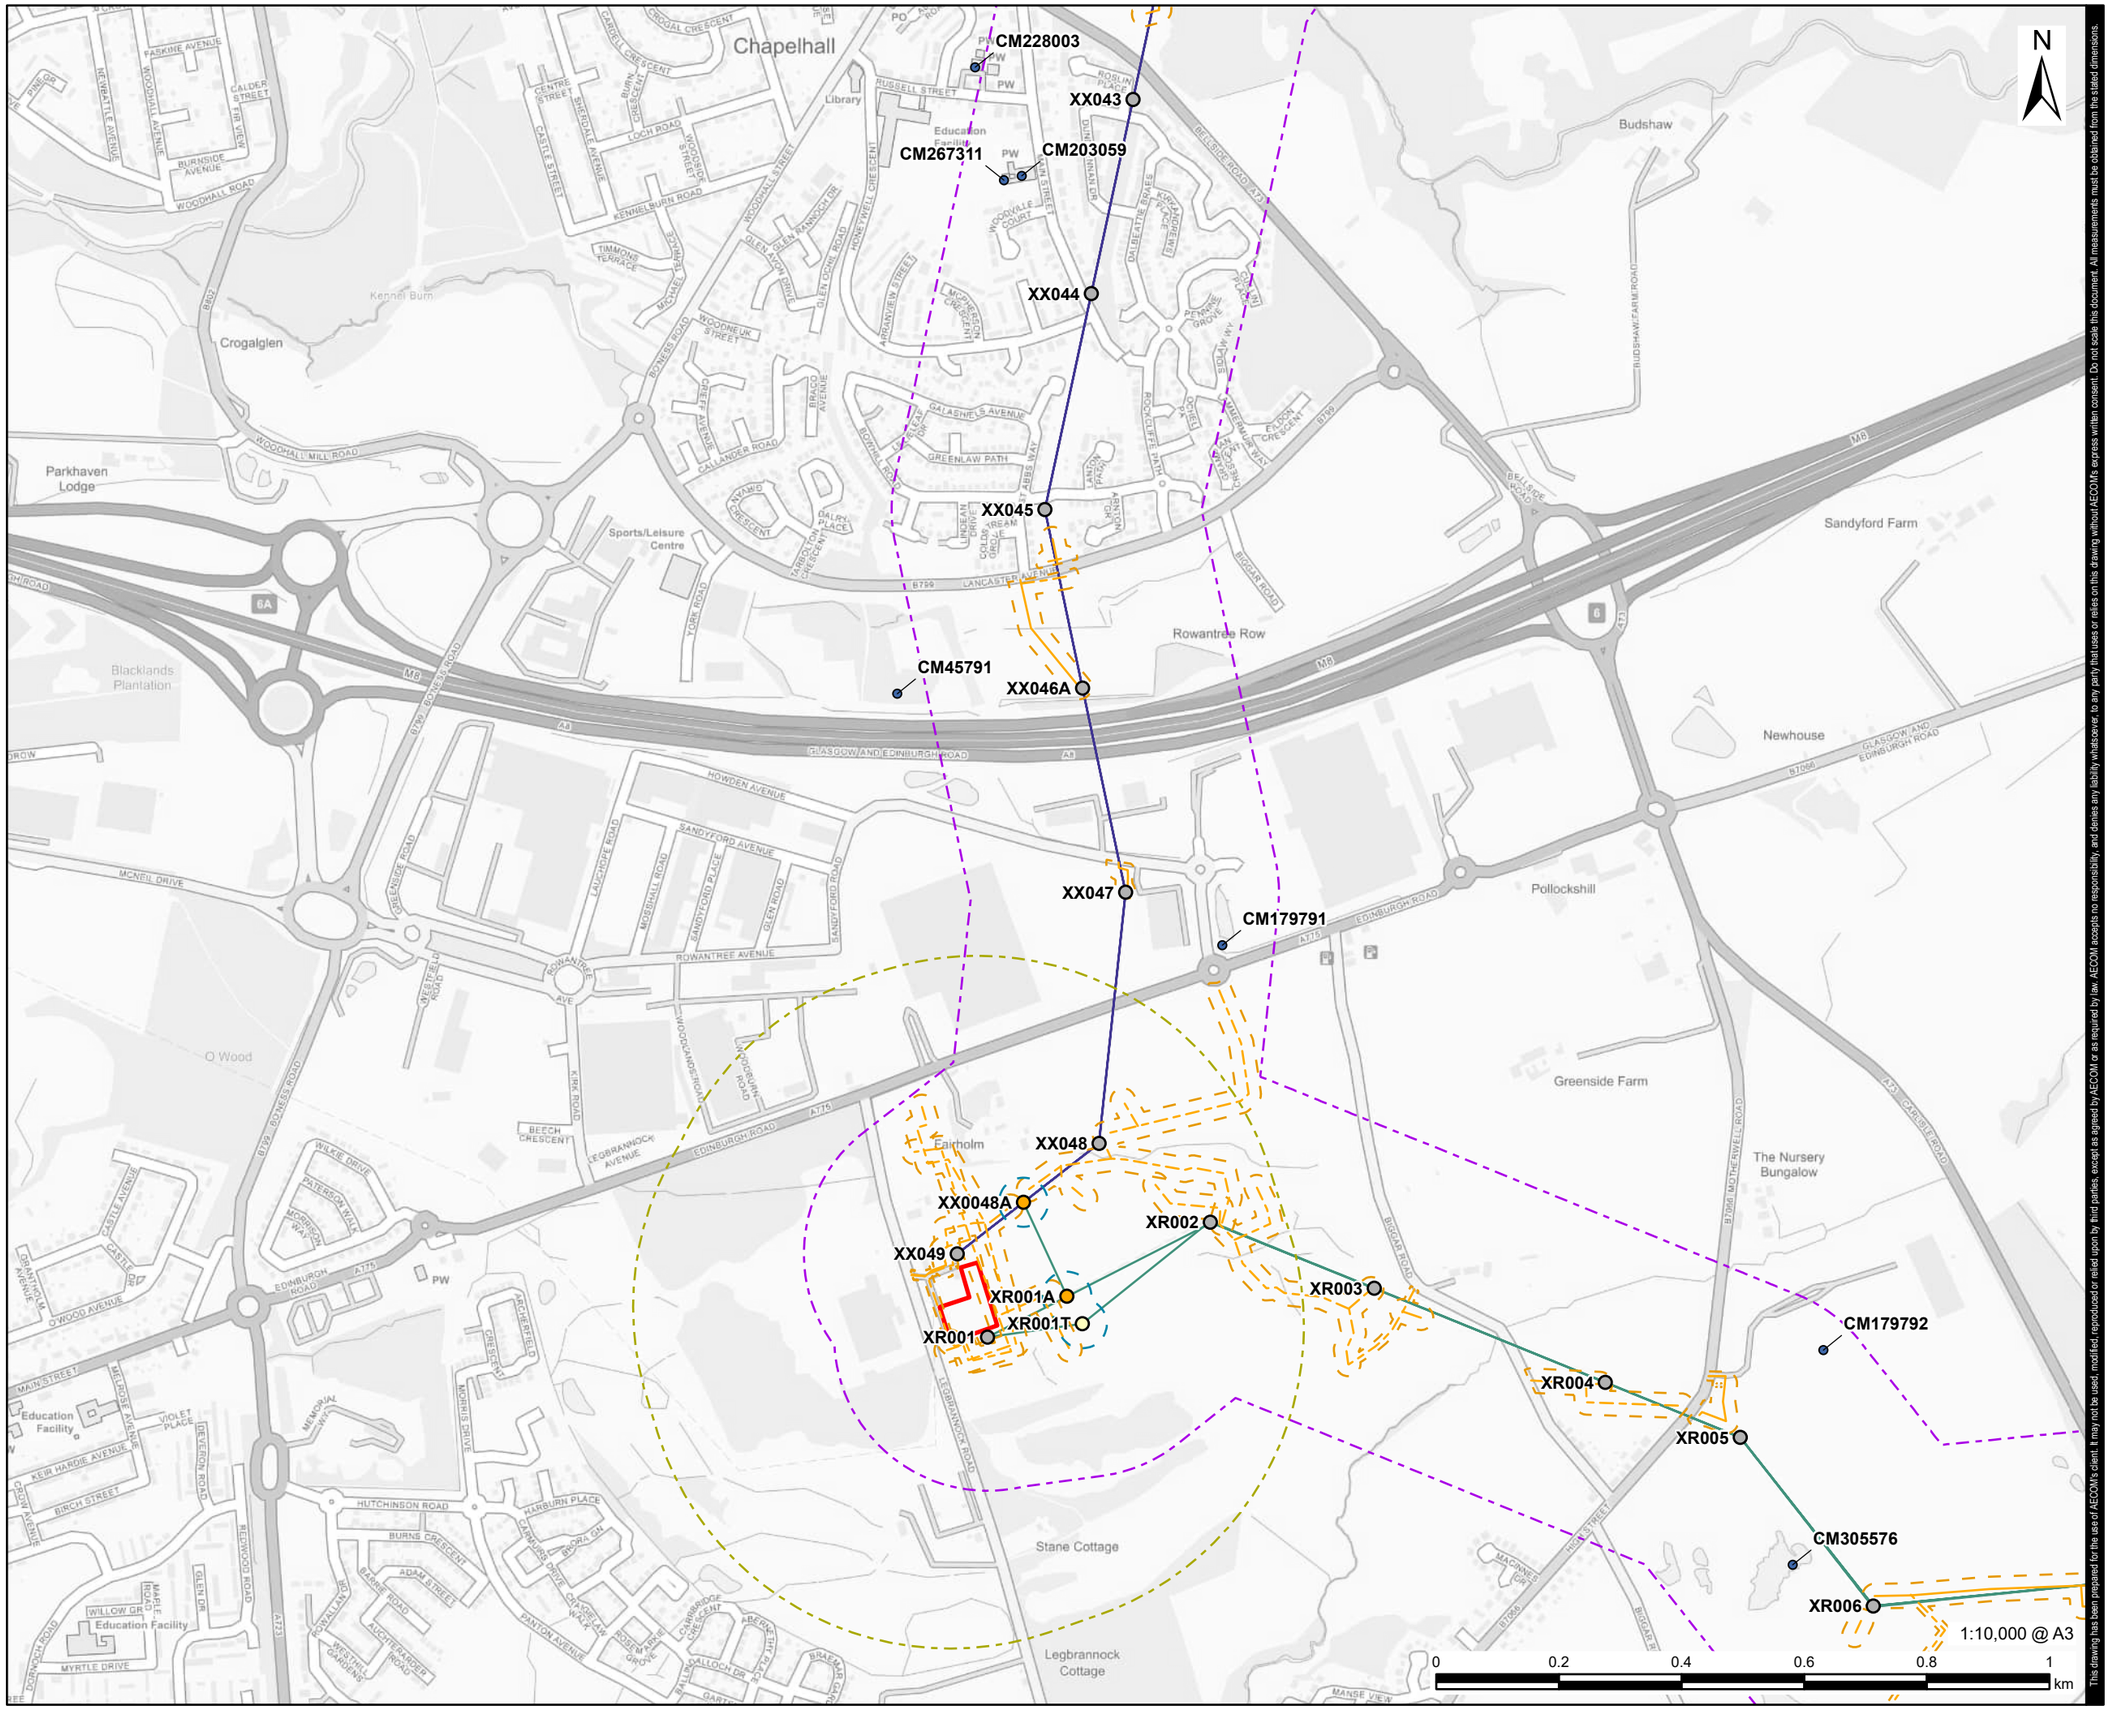

This drawing has been prepared for the use of AECOM's client. It may not be used, modified, reproduced or relied upon by third parties, except as agreed by AECOM or as required by law. AECOM accepts no responsibility, and denies any liability whatsoever, to any party that uses or relies on this drawing without AECOM's express written consent. Do not scale this document. All measurements must be obtained from the stated dimensions.

AECOM

PROJECT

Denny Wishaw Network Upgrade

CLIENT

SP Energy Networks

CONSULTANT

AECOM Limited
One Trinity Gardens
Newcastle
NE1 2HF
www.aecom.com

LEGEND

- Existing Tower
- New Tower
- Temporary Tower
- Newarthill Substation Site Boundary
- XR Uprated Overhead Line
- XX Uprated Overhead Line
- New Tower Limit of Deviation
- Temporary Trackway
- Temporary Stone Track
- Temporary Trackway and Temporary Stone Track Limit of Deviation
- Substation - Study Area 500m
- Uprated Overhead Line - Study Area 250m
- Canmore

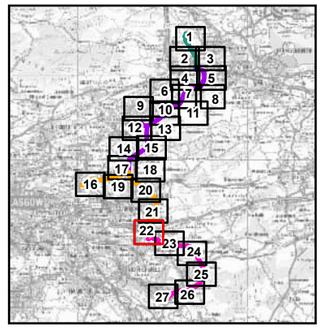

NOTES

Contains OS data © Crown copyright 2025 Contains Historic Environment Scotland and OS data © Historic Environment Scotland and Crown Copyright and database right 2025, licensed under the Open Government Licence v3.0.

ISSUE PURPOSE

Environmental Impact Assessment Report

PROJECT NUMBER

60602788

FIGURE TITLE

Non-Designated Heritage Assets

FIGURE NUMBER

Figure 7.2 (Sheet 22 of 27)

Revision: 1 Drawn:MLS Checked: LC Approved: ON Date: 2026-06-09

Filename: C:\Users\lemonsmithm\Documents\DWNO\02_Maps\DWNO EIA Report\DWNO_EIA_Chapter_7.1_7.2.aprx

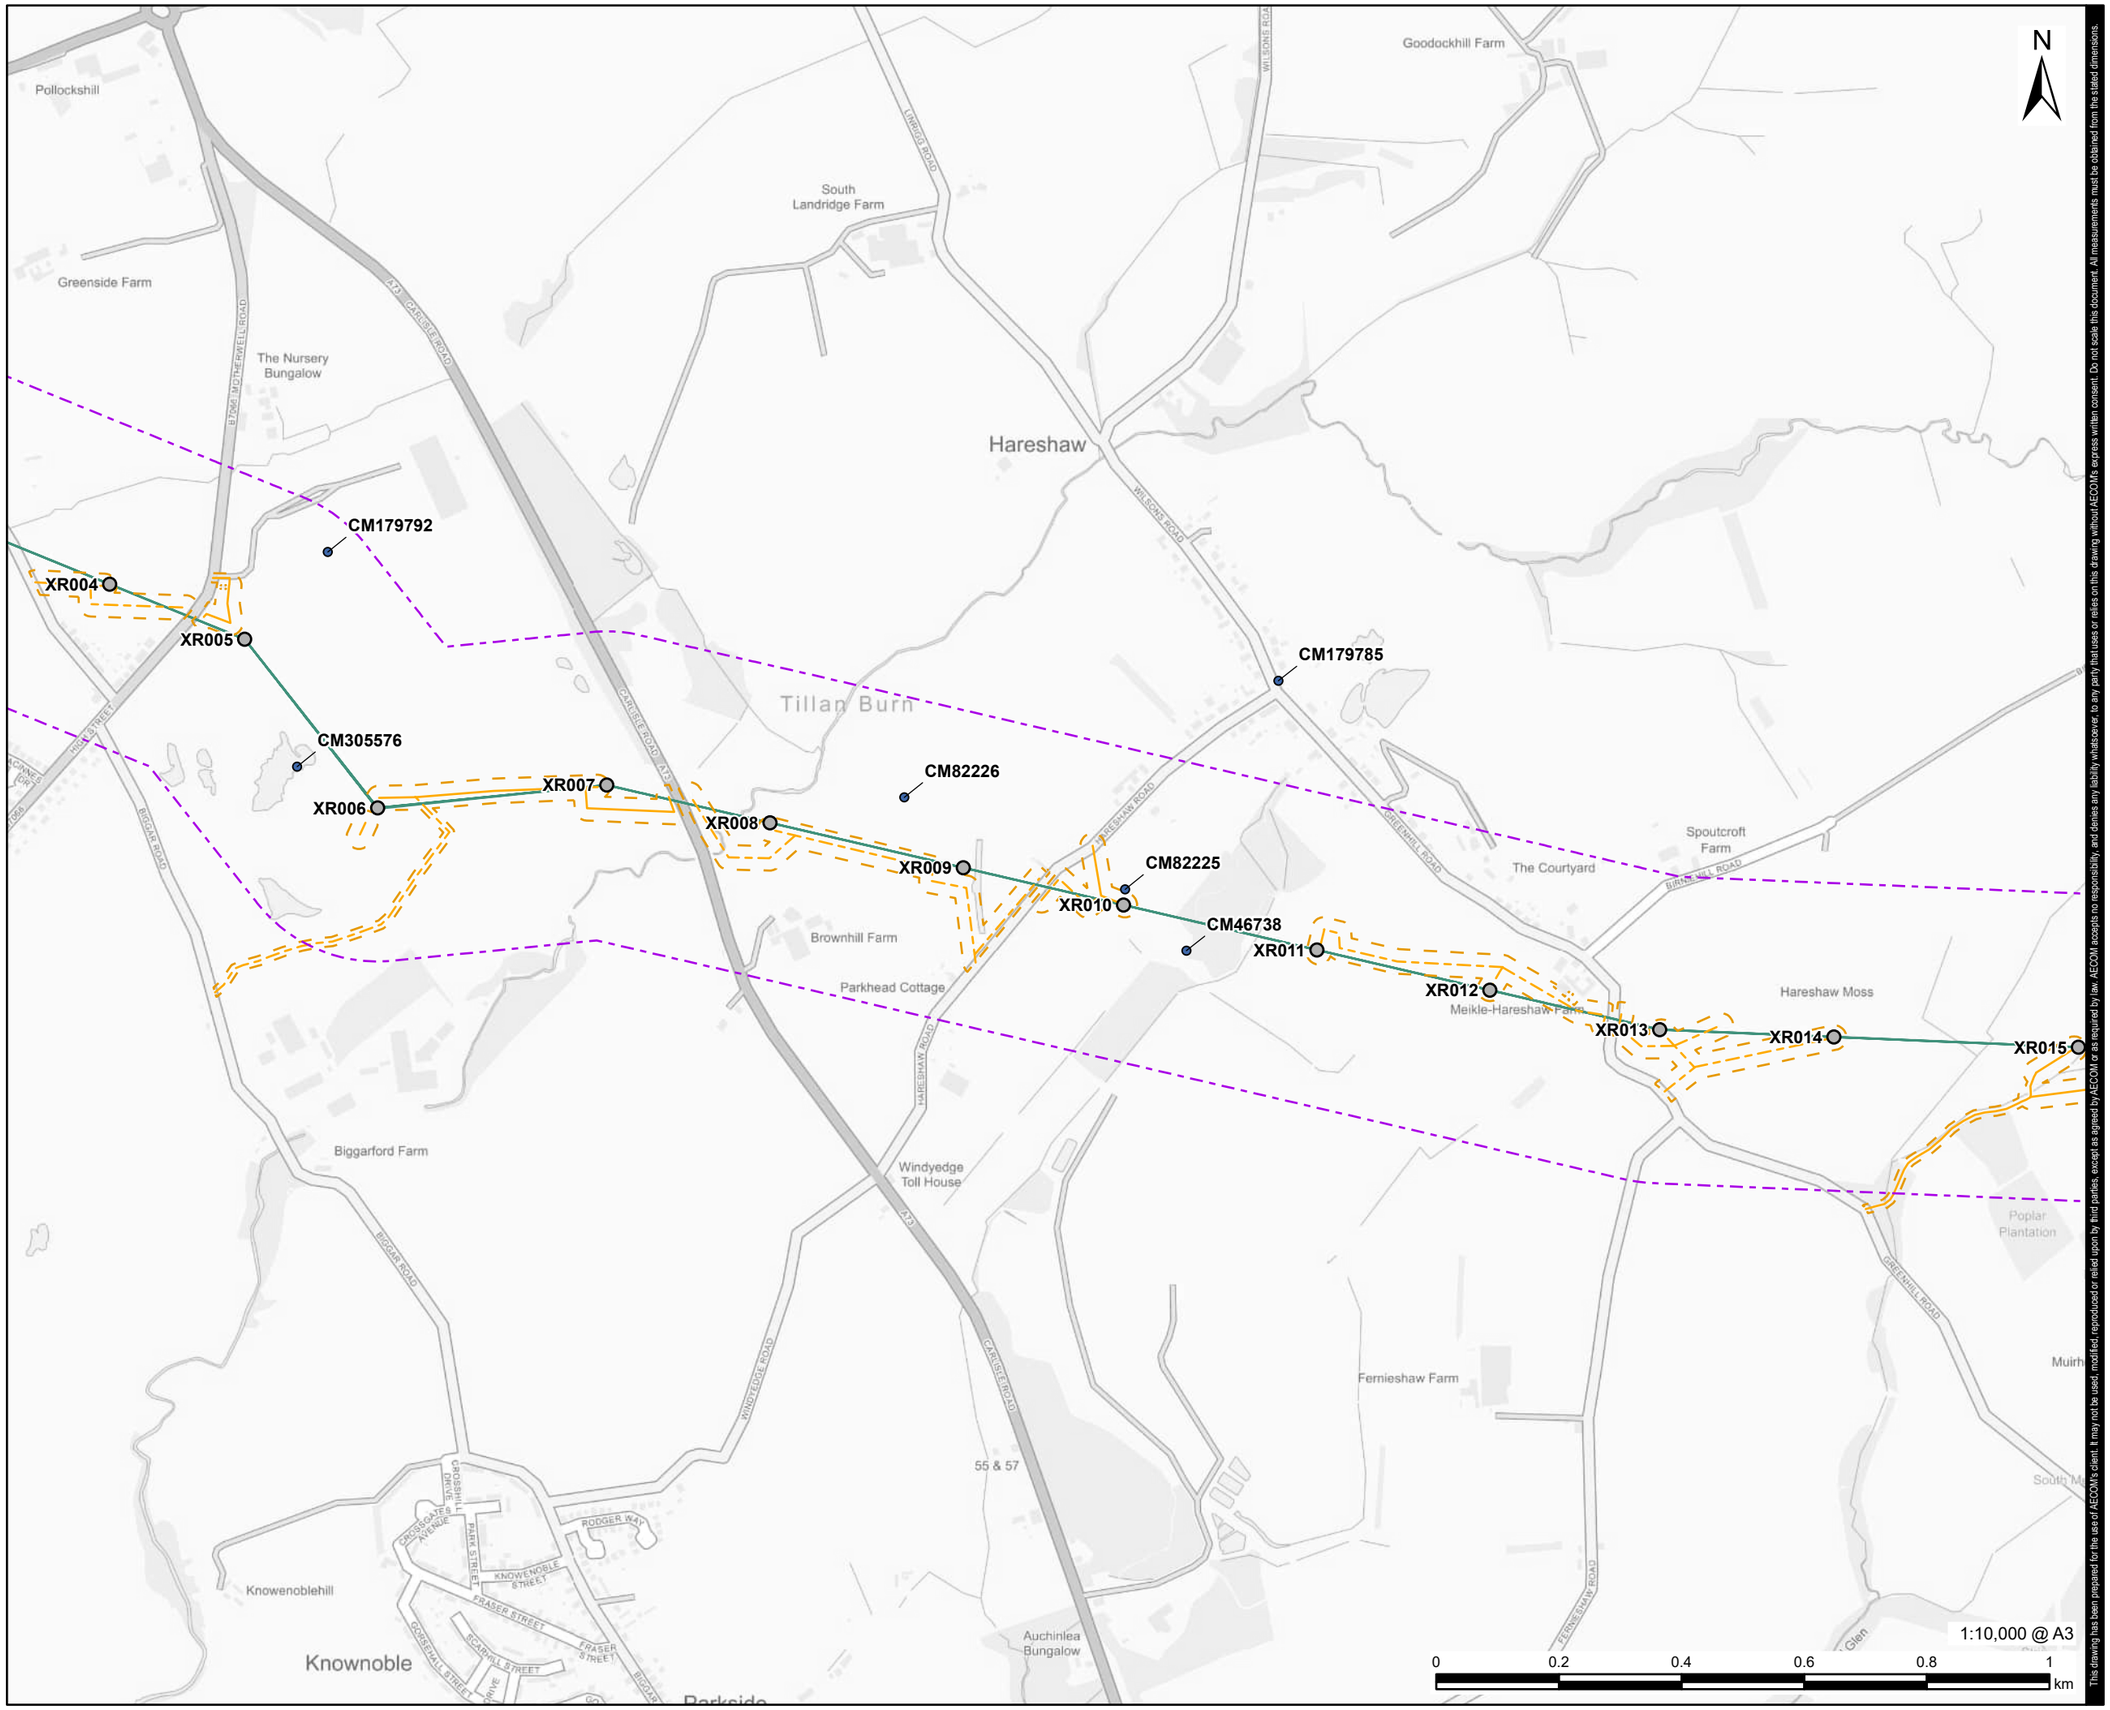

This drawing has been prepared for the use of AECOM's client. It may not be used, modified, reproduced or relied upon by third parties, except as agreed by AECOM or as required by law. AECOM accepts no responsibility, and denies any liability whatsoever, to any party that uses or relies on this drawing without AECOM's express written consent. Do not scale this document. All measurements must be obtained from the stated dimensions.

AECOM

PROJECT

Denny Wishaw Network Upgrade

CLIENT

SP Energy Networks

CONSULTANT

AECOM Limited
One Trinity Gardens
Newcastle
NE1 2HF
www.aecom.com

LEGEND

- Existing Tower
- XR Uprated Overhead Line
- New Tower Limit of Deviation
- Temporary Trackway
- Temporary Stone Track
- Temporary Trackway and Temporary Stone Track Limit of Deviation
- Uprated Overhead Line - Study Area 250m
- Canmore

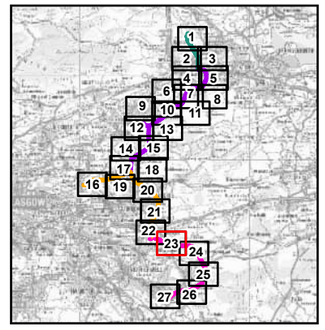

NOTES

Contains OS data © Crown copyright 2025 Contains Historic Environment Scotland and OS data © Historic Environment Scotland and Crown Copyright and database right 2025, licensed under the Open Government Licence v3.0.

ISSUE PURPOSE

Environmental Impact Assessment Report

PROJECT NUMBER

60602788

FIGURE TITLE

Non-Designated Heritage Assets

FIGURE NUMBER

Figure 7.2 (Sheet 23 of 27)

Revision: 1 Drawn:MLS Checked: LC Approved: ON Date: 2026-06-09

Filename: C:\Users\lemonsmithm\Documents\DWNO\02_Maps\DWNO EIA Report\DWNO_EIA_Chapter_7.1_7.2.aprx

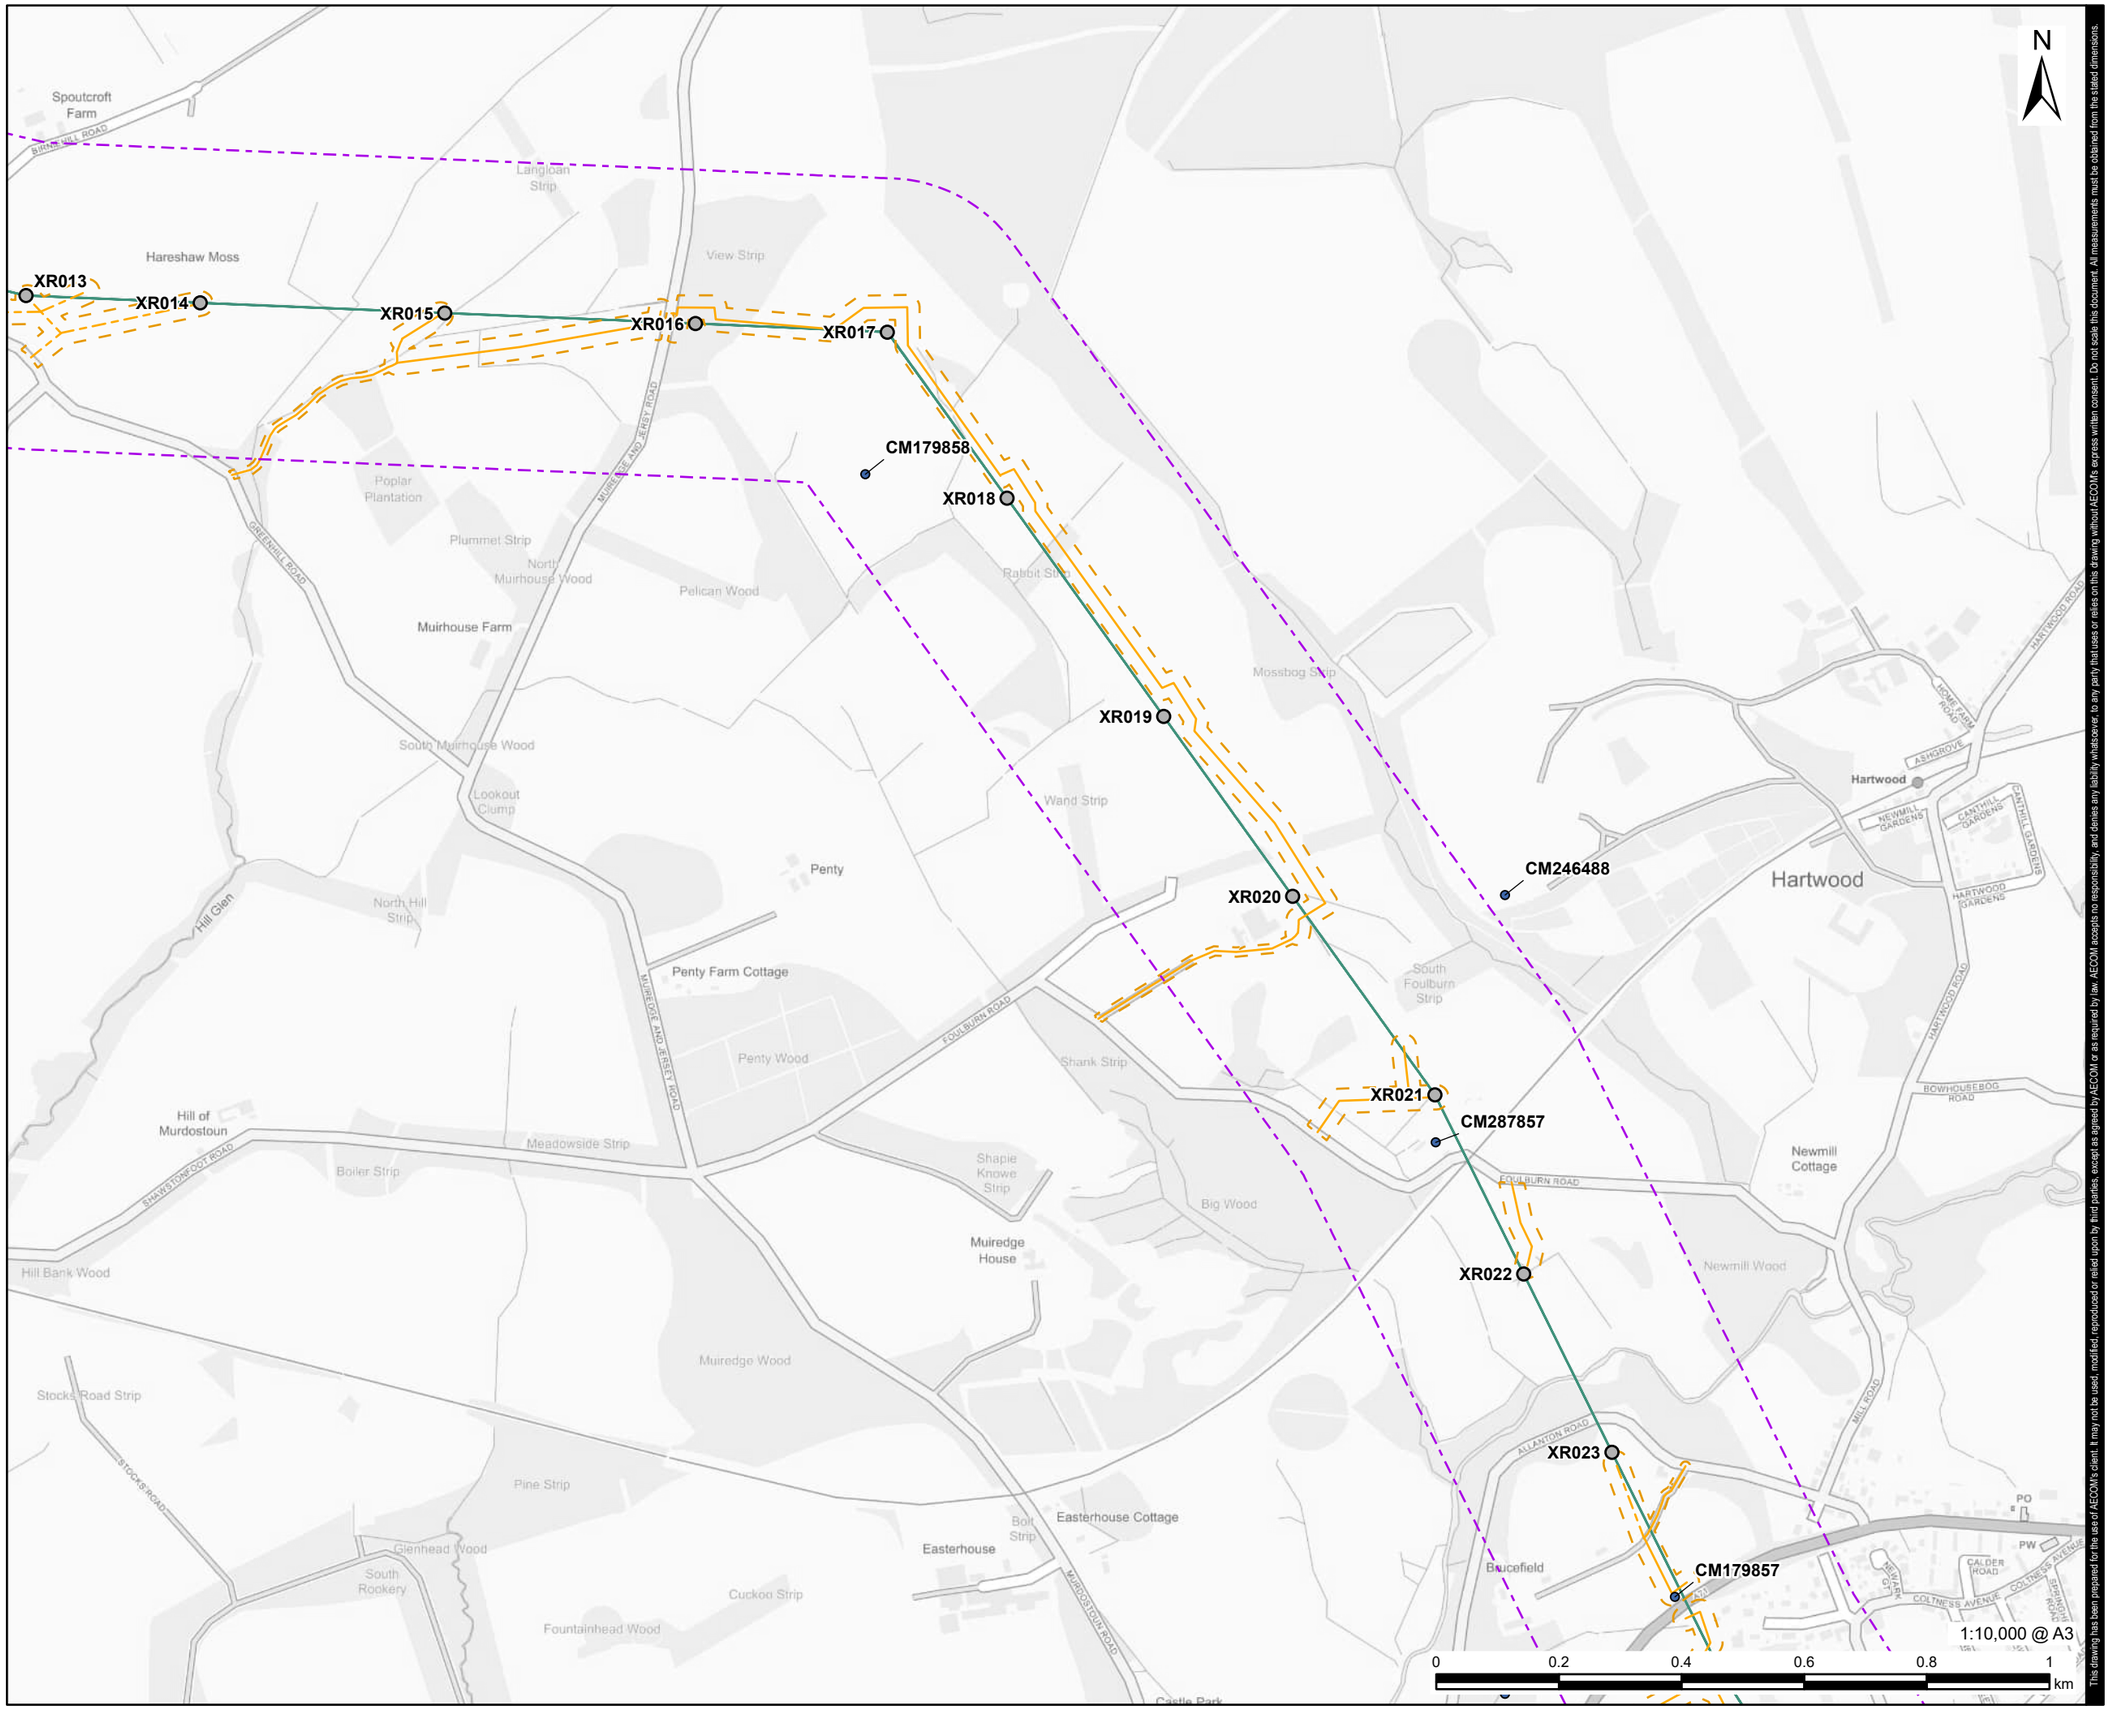

This drawing has been prepared for the use of AECOM's client. It may not be used, modified, reproduced or relied upon by third parties, except as agreed by AECOM or as required by law. AECOM accepts no responsibility, and denies any liability whatsoever, to any party that uses or relies on this drawing without AECOM's express written consent. Do not scale this document. All measurements must be obtained from the stated dimensions.

AECOM

PROJECT

Denny Wishaw Network Upgrade

CLIENT

SP Energy Networks

CONSULTANT

AECOM Limited
One Trinity Gardens
Newcastle
NE1 2HF
www.aecom.com

LEGEND

- Existing Tower
- XR Uprated Overhead Line
- New Tower Limit of Deviation
- Temporary Trackway
- Temporary Stone Track
- Temporary Trackway and Temporary Stone Track Limit of Deviation
- Uprated Overhead Line - Study Area 250m
- Canmore

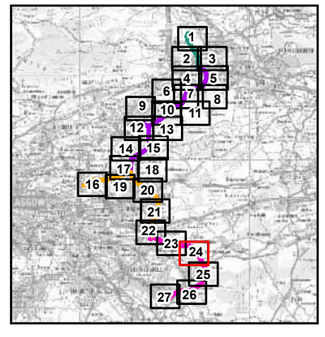

NOTES

Contains OS data © Crown copyright 2025 Contains Historic Environment Scotland and OS data © Historic Environment Scotland and Crown Copyright and database right 2025, licensed under the Open Government Licence v3.0.

ISSUE PURPOSE

Environmental Impact Assessment Report

PROJECT NUMBER

60602788

FIGURE TITLE

Non-Designated Heritage Assets

FIGURE NUMBER

Figure 7.2 (Sheet 24 of 27)

Revision: 1 Drawn:MLS Checked: LC Approved: ON Date: 2026-06-09

Filename: C:\Users\lemonsmithm\Documents\DWNO\02_Maps\DWNO EIA Report\DWNO_EIA_Chapter_7_1_7.2.aprx

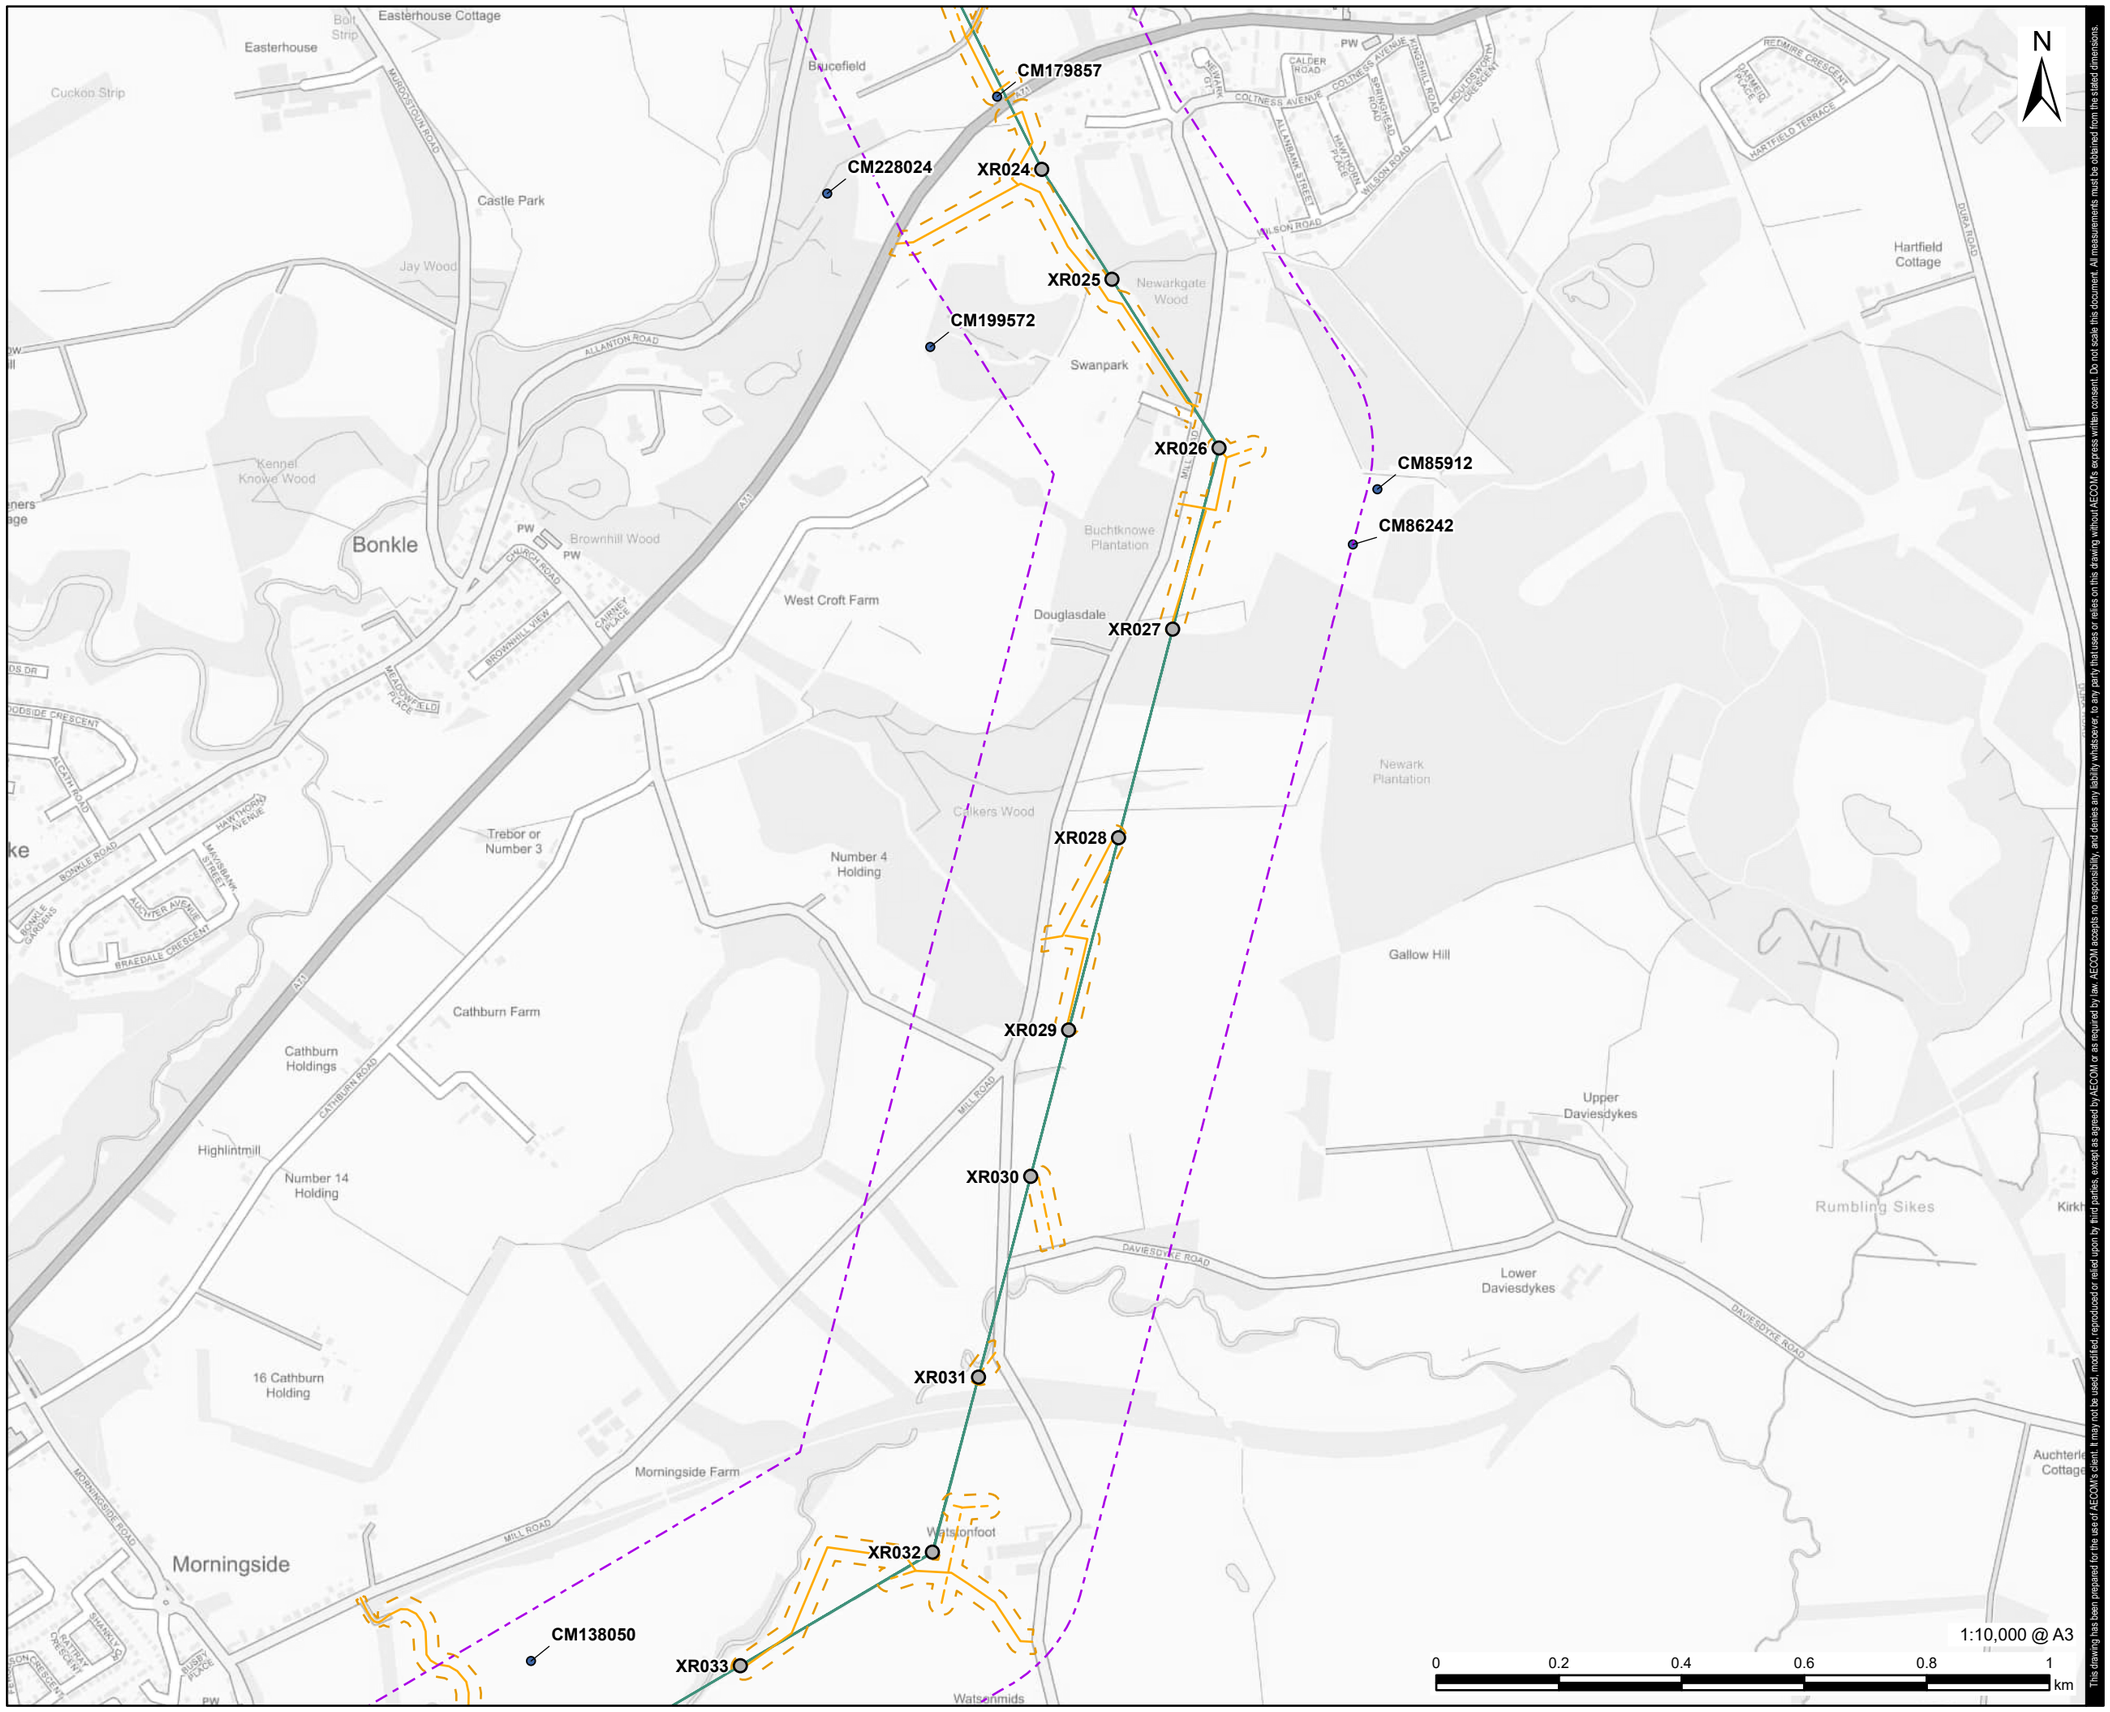

This drawing has been prepared for the use of AECOM's client. It may not be used, modified, reproduced or relied upon by third parties, except as agreed by AECOM or as required by law. AECOM accepts no responsibility, and denies any liability whatsoever, to any party that uses or relies on this drawing without AECOM's express written consent. Do not scale this document. All measurements must be obtained from the stated dimensions.

AECOM

PROJECT

Denny Wishaw Network Upgrade

CLIENT

SP Energy Networks

CONSULTANT

AECOM Limited
One Trinity Gardens
Newcastle
NE1 2HF
www.aecom.com

LEGEND

- Existing Tower
- XR Uprated Overhead Line
- New Tower Limit of Deviation
- Temporary Trackway
- Temporary Stone Track
- Temporary Trackway and Temporary Stone Track Limit of Deviation
- Uprated Overhead Line - Study Area 250m
- Canmore

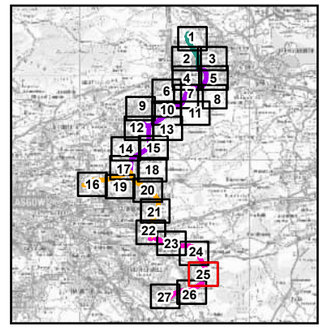

NOTES

Contains OS data © Crown copyright 2025 Contains Historic Environment Scotland and OS data © Historic Environment Scotland and Crown Copyright and database right 2025, licensed under the Open Government Licence v3.0.

ISSUE PURPOSE

Environmental Impact Assessment Report

PROJECT NUMBER

60602788

FIGURE TITLE

Non-Designated Heritage Assets

FIGURE NUMBER

Figure 7.2 (Sheet 25 of 27)

Revision: 1 Drawn:MLS Checked: LC Approved: ON Date: 2026-06-09

Filename: C:\Users\lemonsmith\Documents\DWNO\02_Maps\DWNO EIA Report\DWNO_EIA_Chapter_7.1_7.2.aprx

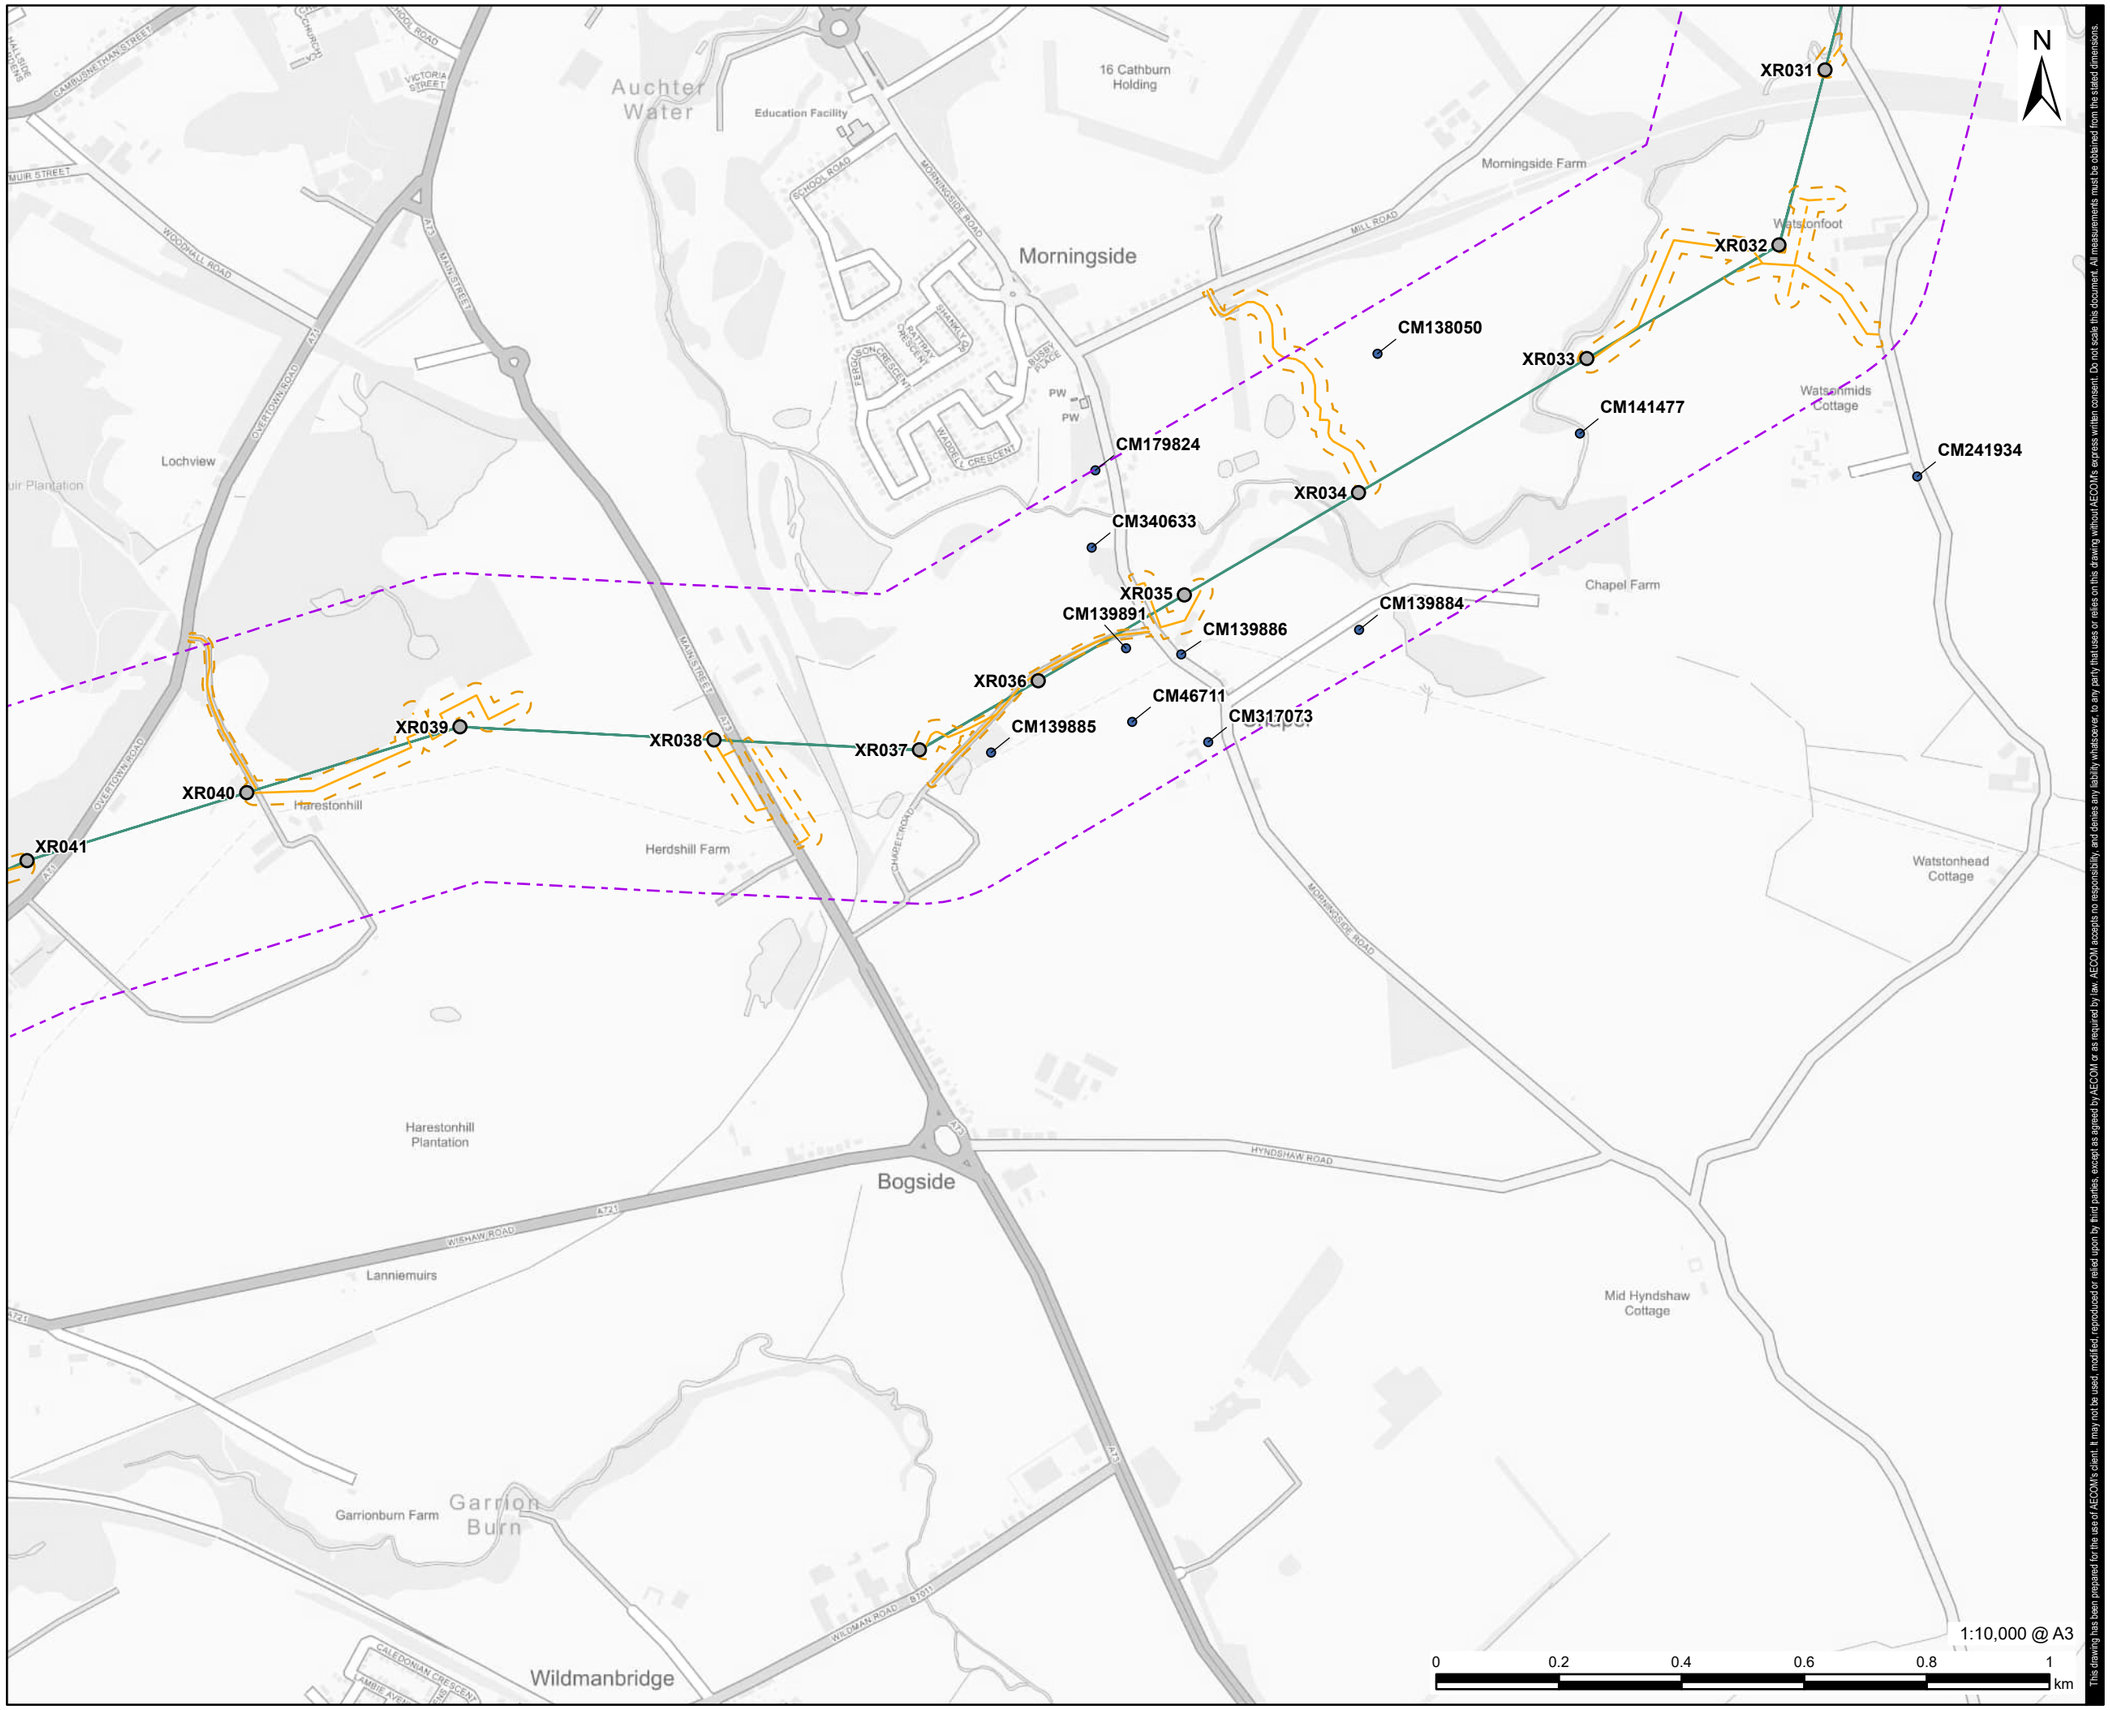

This drawing has been prepared for the use of AECOM's client. It may not be used, modified, reproduced or relied upon by third parties, except as agreed by AECOM or as required by law. AECOM accepts no responsibility, and denies any liability whatsoever, to any party that uses or relies on this drawing without AECOM's express written consent. Do not scale this document. All measurements must be obtained from the stated dimensions.

AECOM

PROJECT

Denny Wishaw Network Upgrade

CLIENT

SP Energy Networks

CONSULTANT

AECOM Limited
One Trinity Gardens
Newcastle
NE1 2HF
www.aecom.com

LEGEND

- Existing Tower
- XR Uprated Overhead Line
- New Tower Limit of Deviation
- Temporary Trackway
- Temporary Stone Track
- Temporary Trackway and Temporary Stone Track Limit of Deviation
- Uprated Overhead Line - Study Area 250m
- Canmore

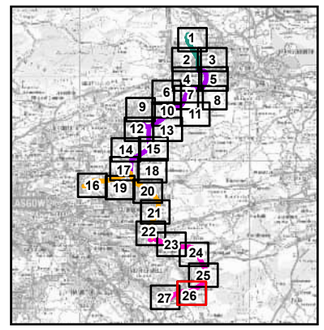

NOTES

Contains OS data © Crown copyright 2025 Contains Historic Environment Scotland and OS data © Historic Environment Scotland and Crown Copyright and database right 2025, licensed under the Open Government Licence v3.0.

ISSUE PURPOSE

Environmental Impact Assessment Report

PROJECT NUMBER

60602788

FIGURE TITLE

Non-Designated Heritage Assets

FIGURE NUMBER

Figure 7.2 (Sheet 26 of 27)

Revision: 1 Drawn:MLS Checked: LC Approved: ON Date: 2026-06-09

Filename: C:\Users\lemonsmithm\Documents\DWNO\02_Maps\DWNO EIA Report\DWNO_EIA_Chapter_7_7.2.aprx

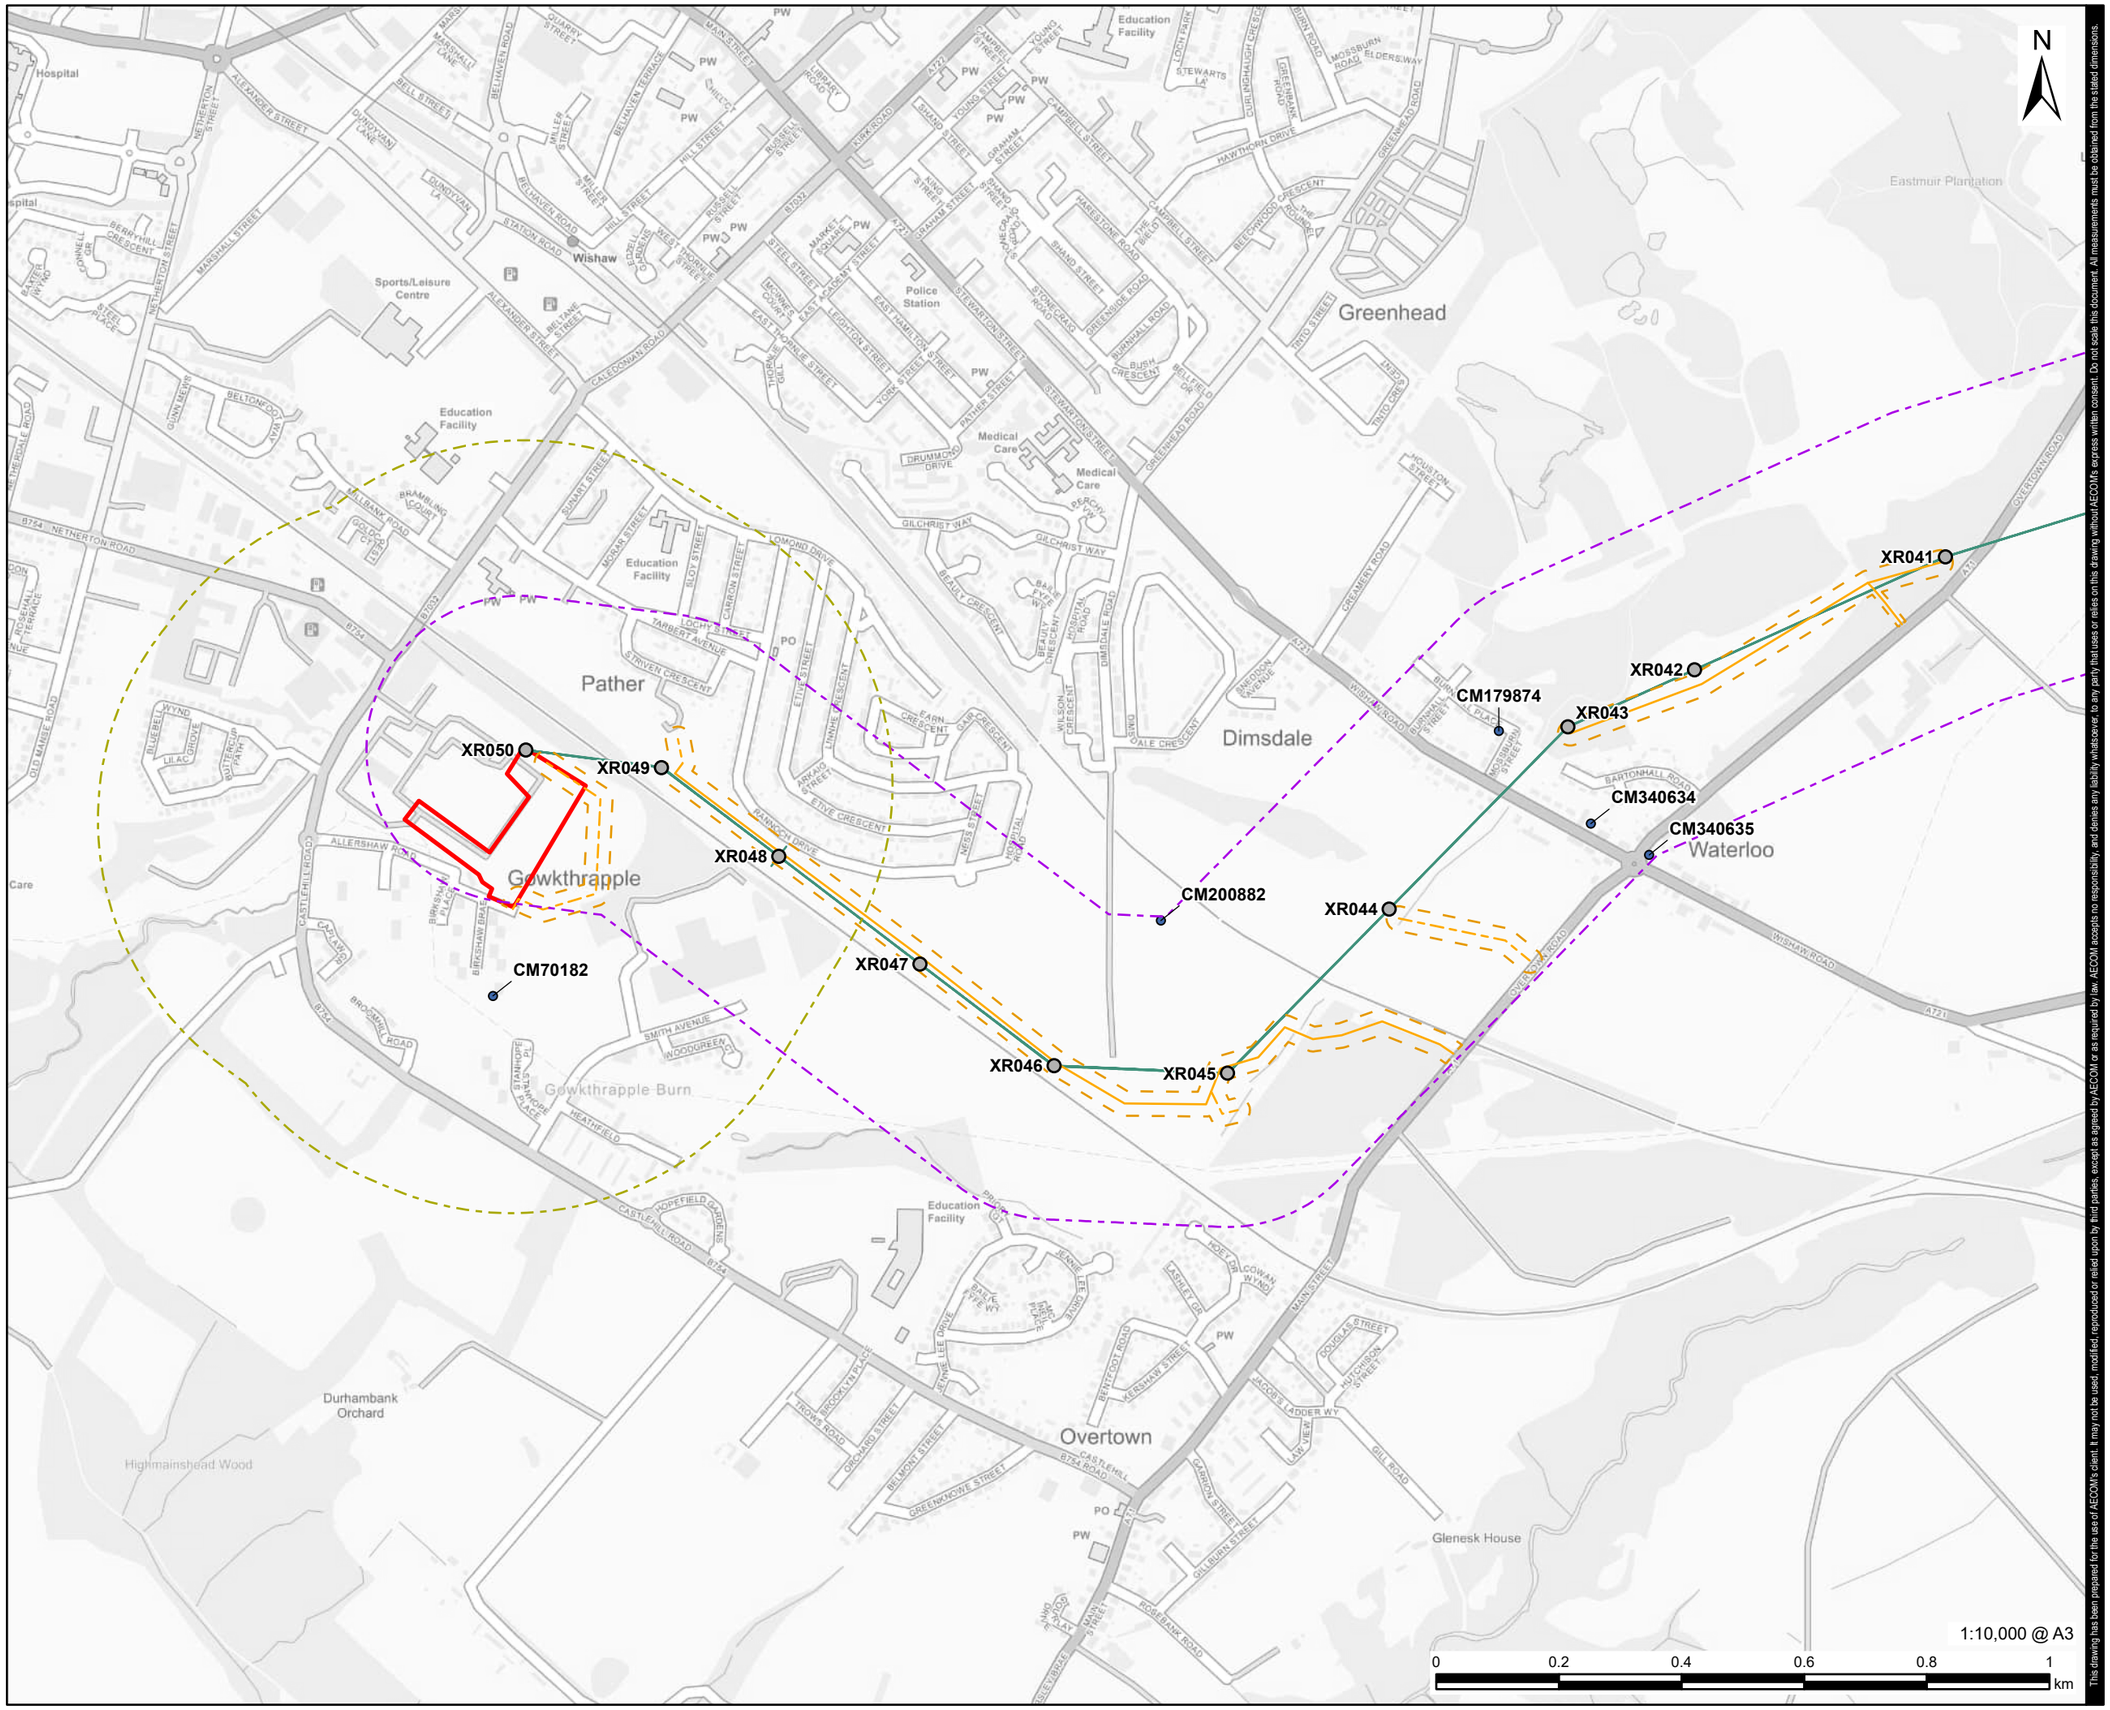

This drawing has been prepared for the use of AECOM's client. It may not be used, modified, reproduced or relied upon by third parties, except as agreed by AECOM or as required by law. AECOM accepts no responsibility, and denies any liability whatsoever, to any party that uses or relies on this drawing without AECOM's express written consent. Do not scale this document. All measurements must be obtained from the stated dimensions.

AECOM

PROJECT

Denny Wishaw Network Upgrade

CLIENT

SP Energy Networks

CONSULTANT

AECOM Limited
One Trinity Gardens
Newcastle
NE1 2HF
www.aecom.com

LEGEND

- Existing Tower
- Wishaw Substation Site Boundary
- XR Uprated Overhead Line
- New Tower Limit of Deviation
- Temporary Trackway
- Temporary Stone Track
- Temporary Trackway and Temporary Stone Track Limit of Deviation
- Substation - Study Area 500m
- Uprated Overhead Line - Study Area 250m
- Canmore

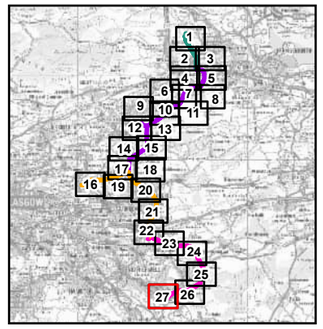

NOTES

Contains OS data © Crown copyright 2025 Contains Historic Environment Scotland and OS data © Historic Environment Scotland and Crown Copyright and database right 2025, licensed under the Open Government Licence v3.0.

ISSUE PURPOSE

Environmental Impact Assessment Report

PROJECT NUMBER

60602788

FIGURE TITLE

Non-Designated Heritage Assets

FIGURE NUMBER

Figure 7.2 (Sheet 27 of 27)