Revision: 2 Drawn: AM Checked: MLS Approved: ON Date: 2026-06-04

Filename: C:\Users\DirminaDAECOM\EC GIS Services - UK\RELAND\UK&I\60602788_DWNO\02_Maps\DWNO EIAR\DWNO_EIA_Chapter_7_Fig3to9_Heritage.aprx

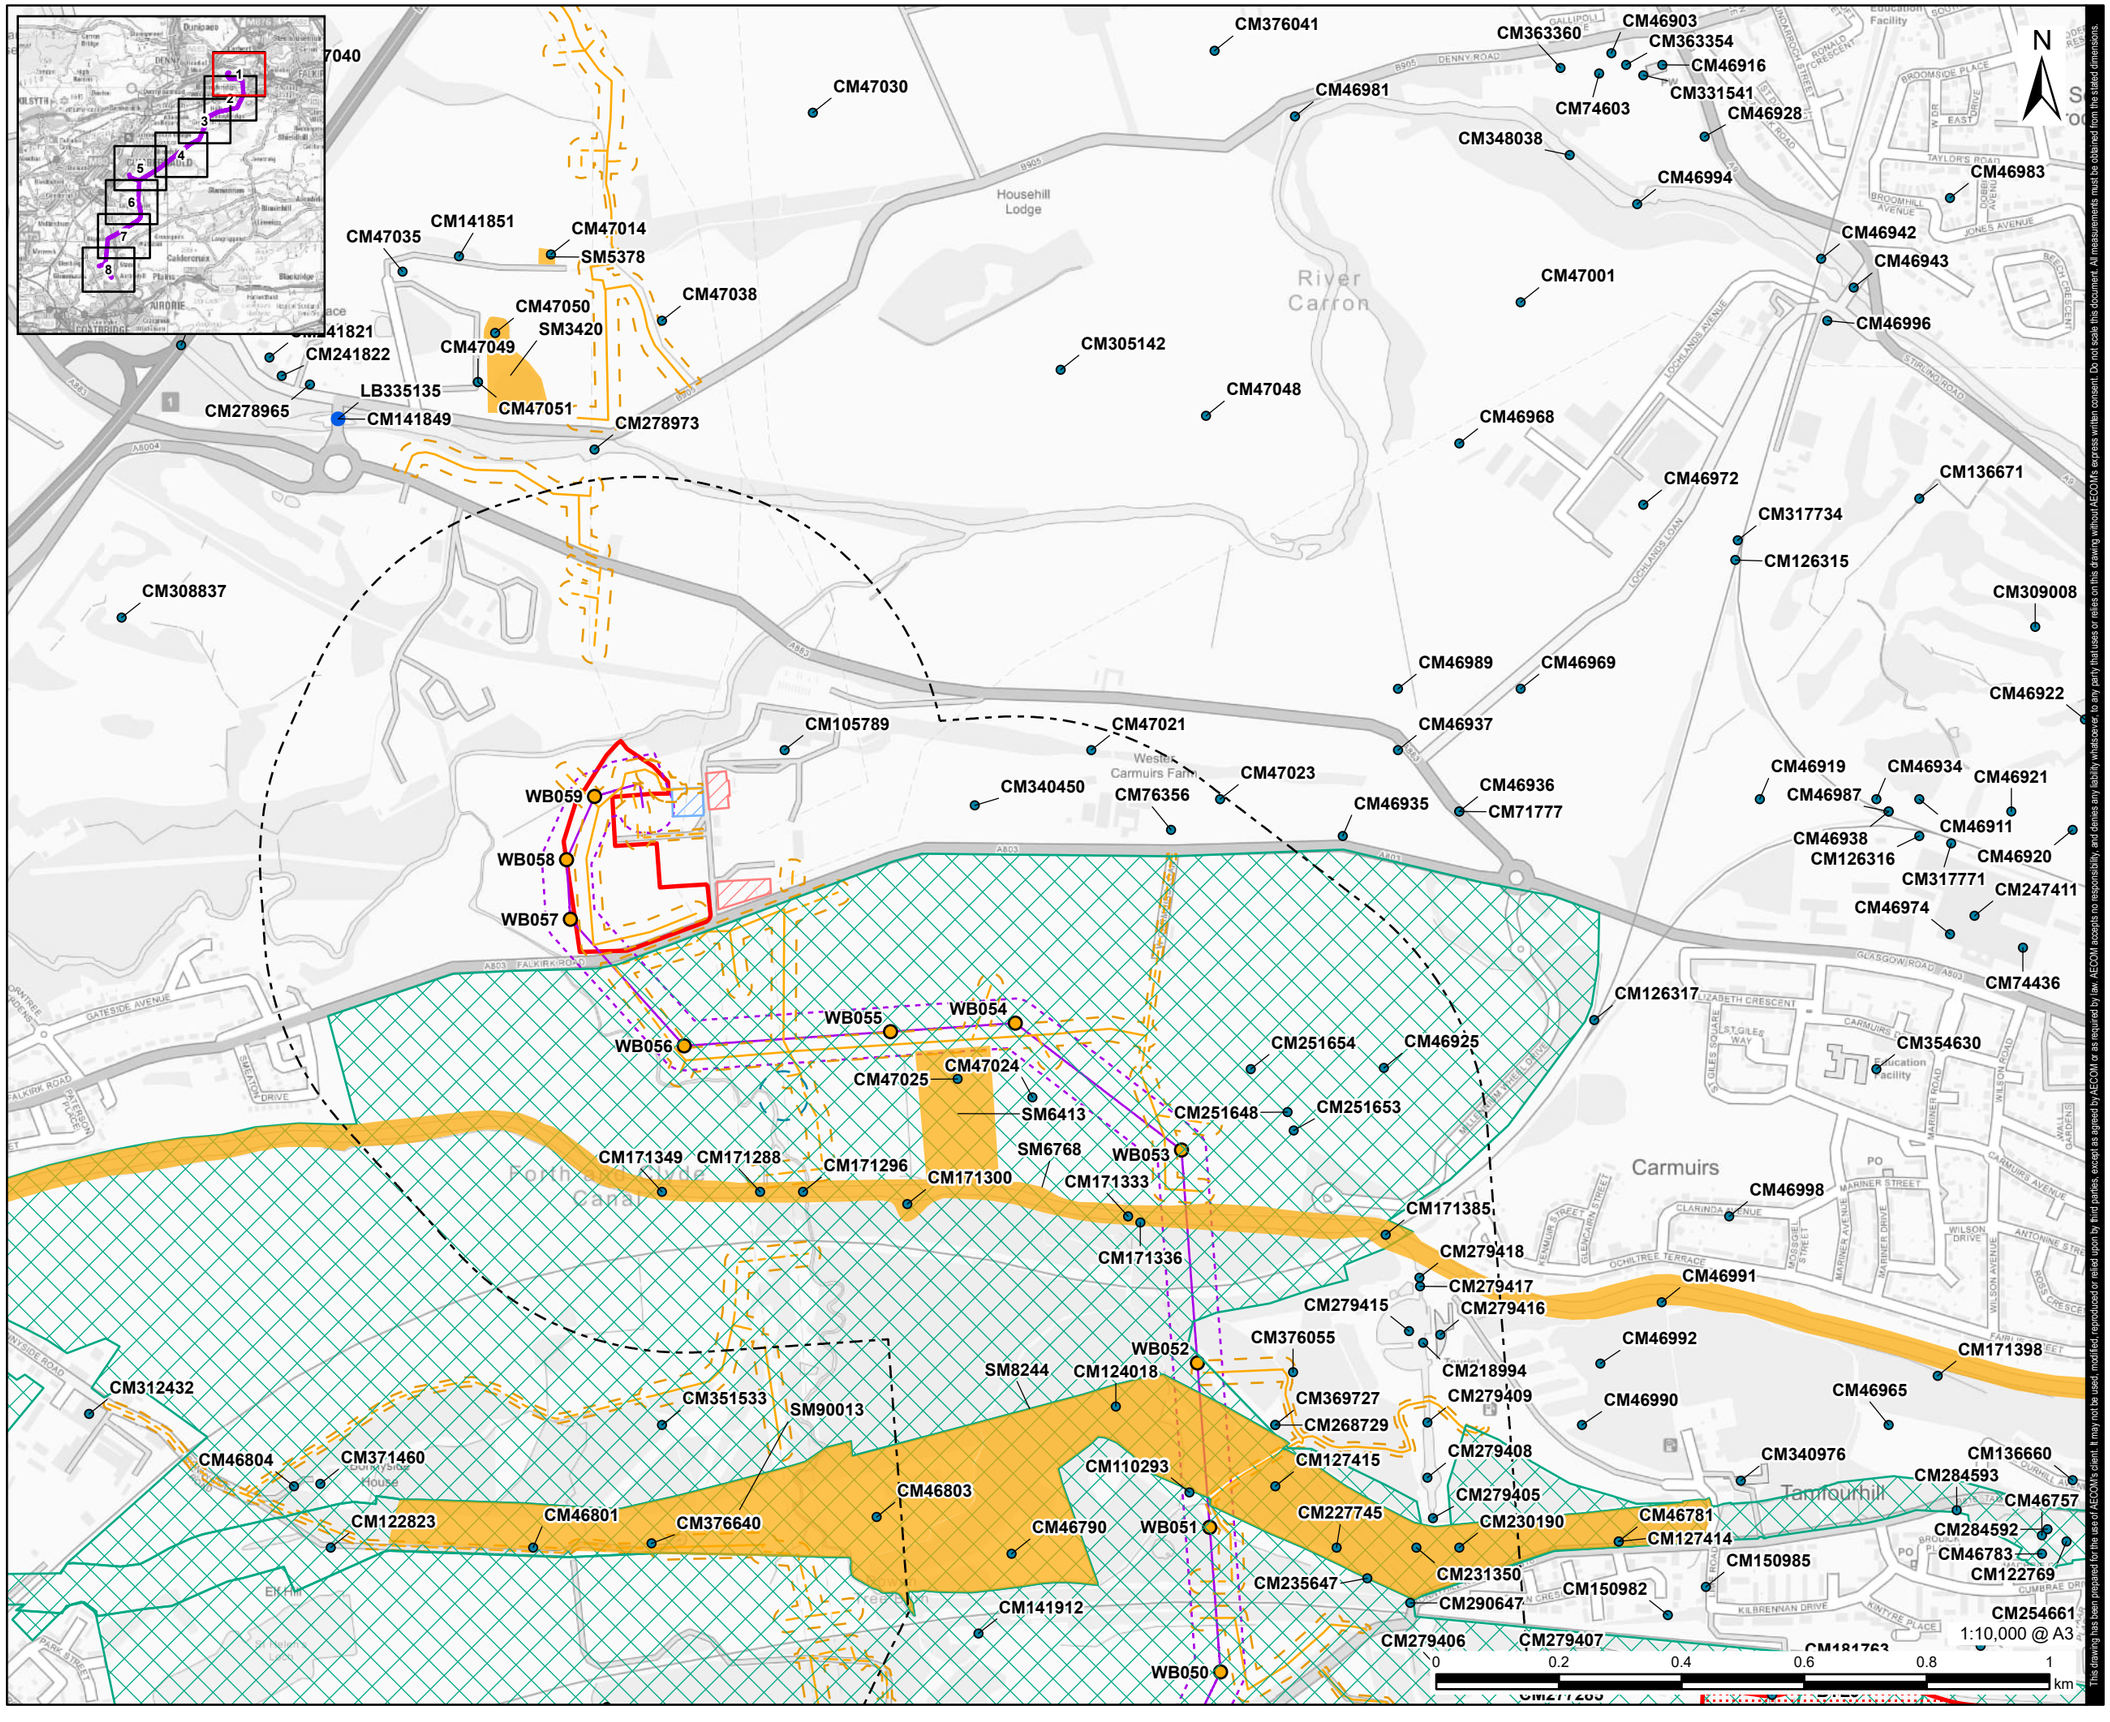

AECOM

PROJECT

Denny Wishaw Network Upgrade

CLIENT

SP Energy Networks

CONSULTANT

AECOM Limited
One Trinity Gardens
Newcastle
NE1 2HF
www.aecom.com

LEGEND

- WB New Tower
- Bonnybridge Substation Site Boundary
- New Build Overhead Line
- New Build Overhead Line Limit of Deviation
- New Tower Limit of Deviation
- Temporary Trackway
- Temporary Stone Track
- Temporary Trackway and Temporary Stone Track Access Limit of Deviation
- Substation Site Compound
- Substation Laydown Area
- New Build Overhead Line - Study Area 500m
- World Heritage Site
- Battlefield
- Scheduled Monument
- Listed Building - Category B
- Canmore

NOTES

Contains OS data © Crown copyright 2025 Contains Historic Environment Scotland and OS data © Historic Environment Scotland and Crown Copyright and database right 2026, licensed under the Open Government Licence v3.0.

ISSUE PURPOSE

Environmental Impact Assessment Report

PROJECT NUMBER

60602788

FIGURE TITLE

Designated and Non Designated Heritage Assets within the 500m Study Area for the New Build Overhead Line

FIGURE NUMBER

Figure 7.3 (Sheet 1 of 8)

This drawing has been prepared for the sole of AECOM's client. It may not be used, modified, reproduced or relied upon by third parties, except as agreed by AECOM or as required by law. AECOM accepts no responsibility, and denies any liability whatsoever, to any party that uses or relies on this drawing without AECOM's express written consent. Do not scale this document. All measurements must be obtained from the stated dimensions.

Revision: 2 Drawn: AM Checked: MLS Approved: ON Date: 2026-06-04

Filename: C:\Users\DirminaD\AECOM\EC GIS Services - UK-IRELAND\UK&I\60602788_DWNO\02_Maps\DWNO EIA\RD\WNO_EIA_Chapter_7_Fig3to8_Heritage.aprx

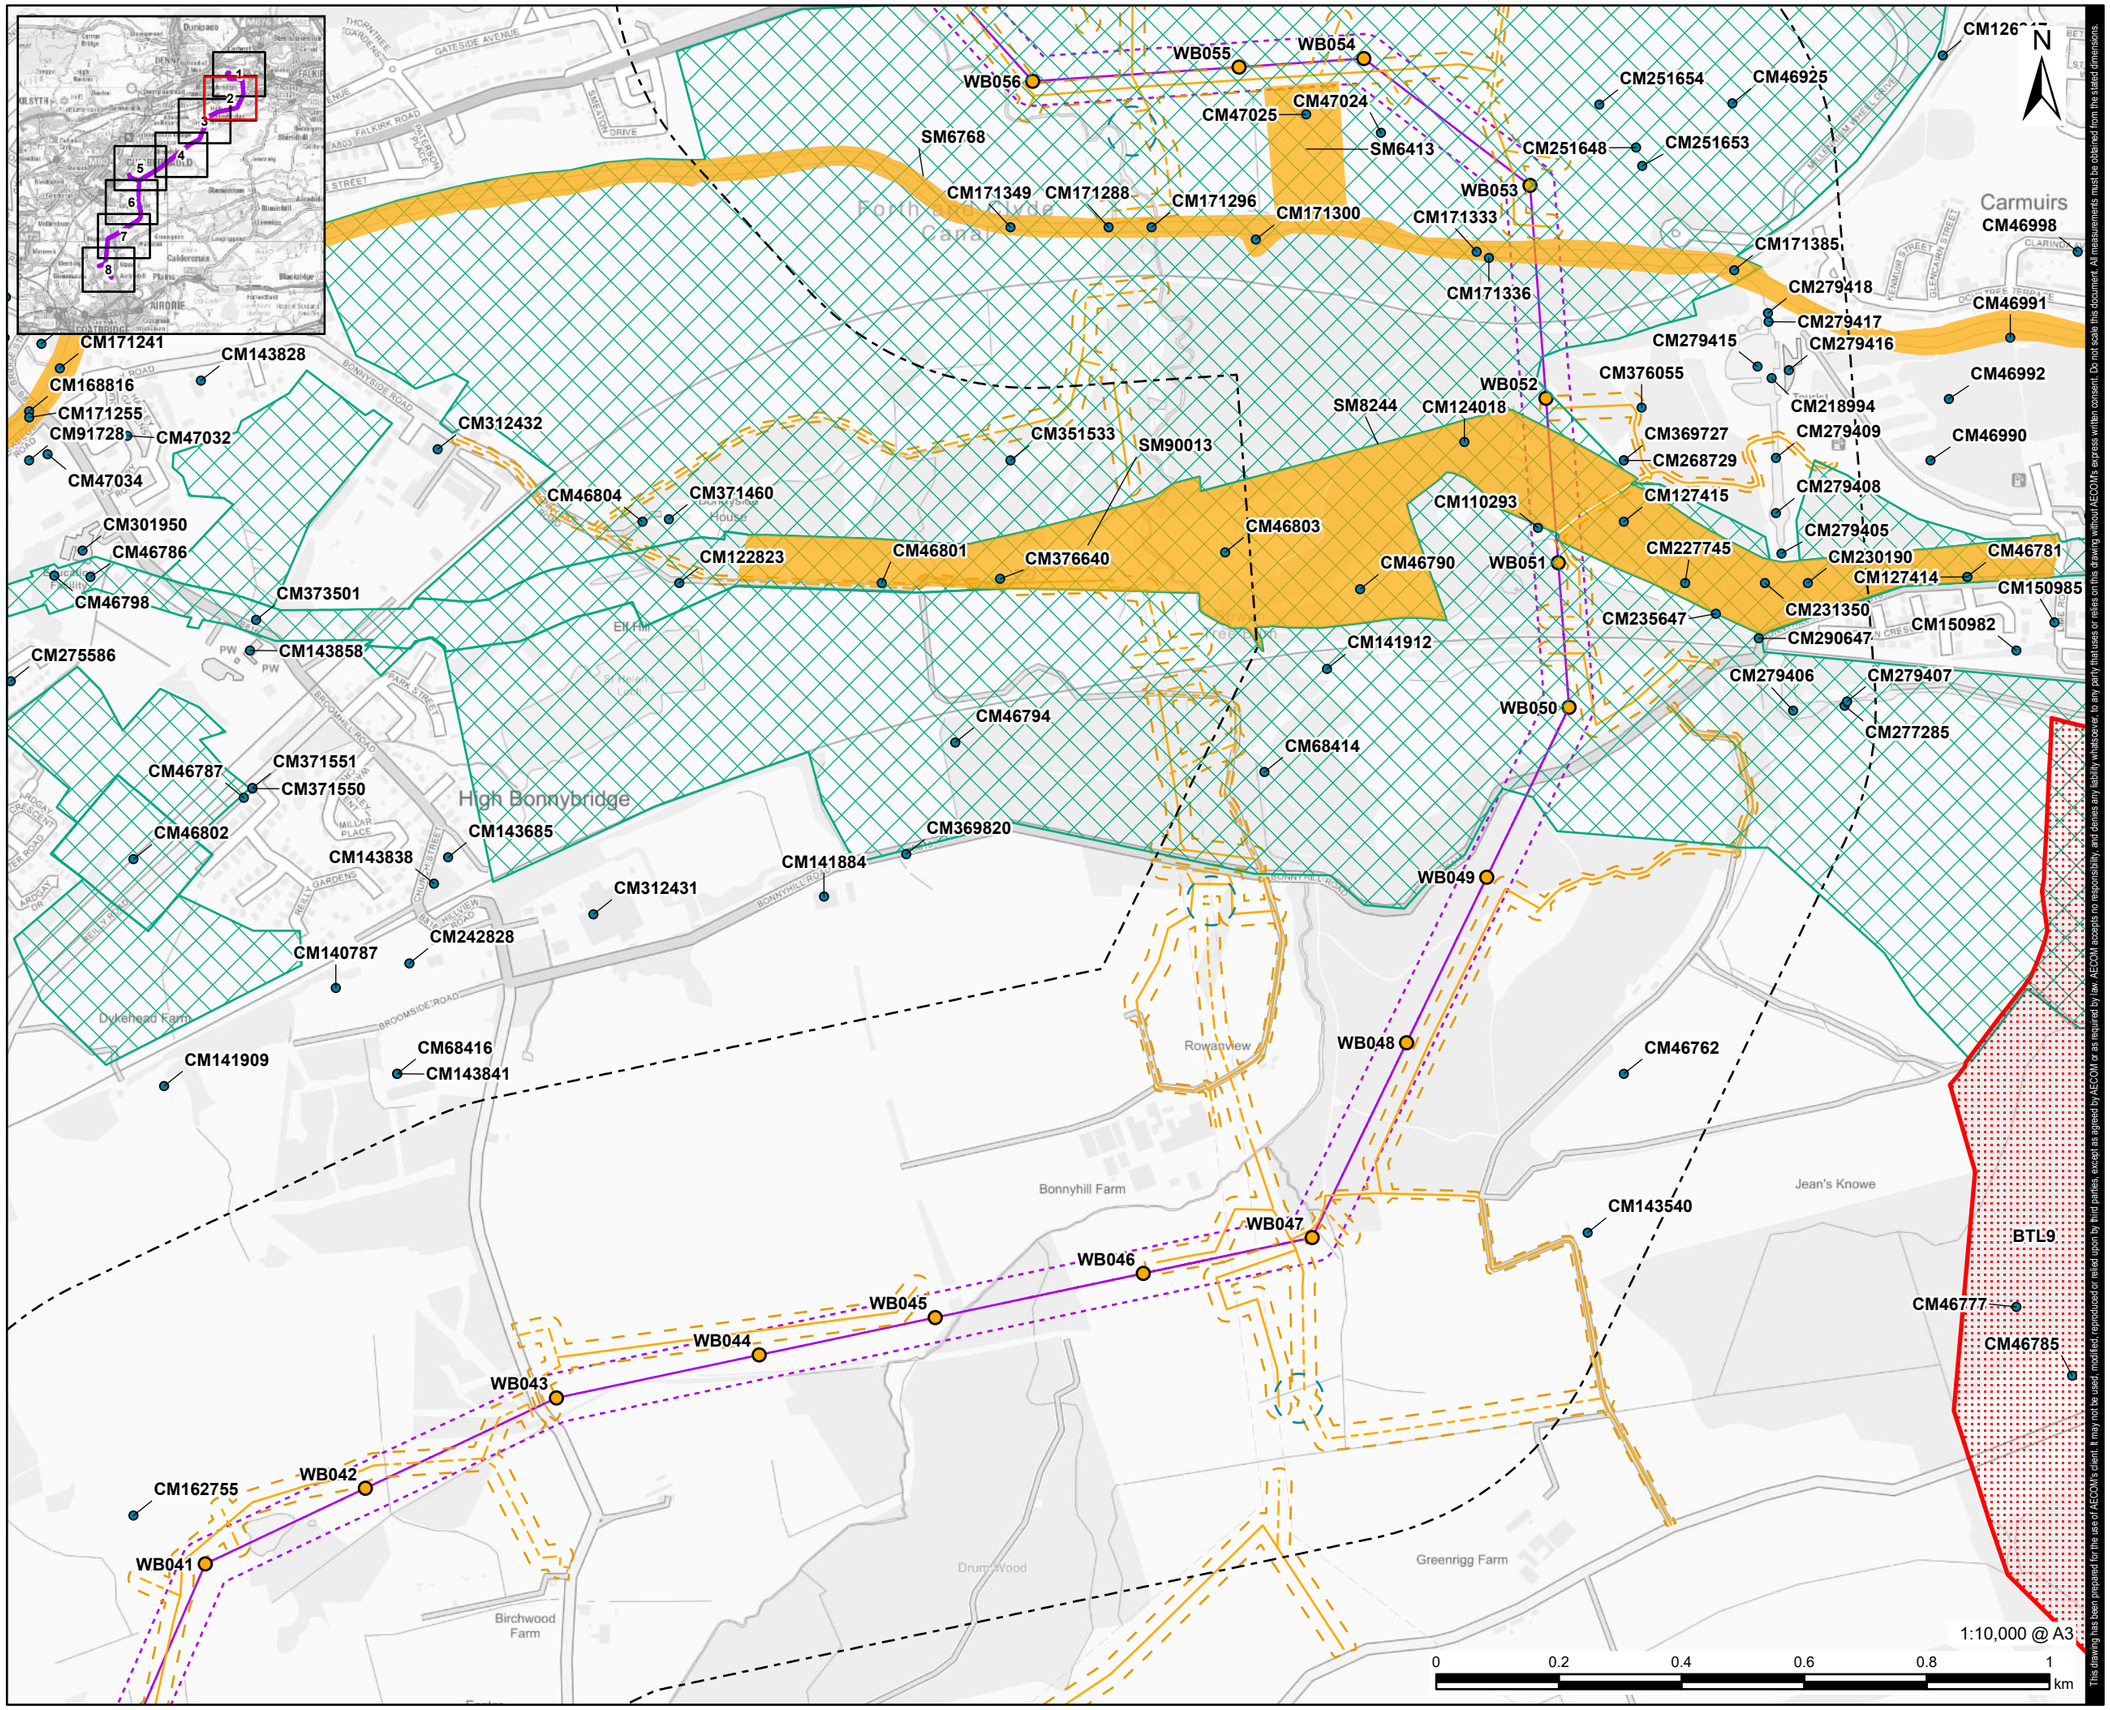

AECOM

PROJECT

Denny Wishaw Network Upgrade

CLIENT

SP Energy Networks

CONSULTANT

AECOM Limited
One Trinity Gardens
Newcastle
NE1 2HF
www.aecom.com

LEGEND

- WB New Tower
- New Build Overhead Line
- New Build Overhead Line Limit of Deviation
- New Tower Limit of Deviation
- Temporary Trackway
- Temporary Stone Track
- Temporary Trackway and Temporary Stone Track Access Limit of Deviation
- New Build Overhead Line - Study Area 500m
- World Heritage Site
- Battlefield
- Scheduled Monument
- Canmore

NOTES

Contains OS data © Crown copyright 2025 Contains Historic Environment Scotland and OS data © Historic Environment Scotland and Crown Copyright and database right 2026, licensed under the Open Government Licence v3.0.

ISSUE PURPOSE

Environmental Impact Assessment Report

PROJECT NUMBER

60602788

FIGURE TITLE

Designated and Non Designated Heritage Assets within the 500m Study Area for the New Build Overhead Line

FIGURE NUMBER

Figure 7.3 (Sheet 2 of 8)

This drawing has been prepared for the use of AECOM's client. It may not be used, modified, reproduced or relied upon by third parties, except as agreed by AECOM or as required by law. AECOM accepts no responsibility, and denies any liability whatsoever, to any party that uses or relies on this drawing without AECOM's express written consent. Do not scale this document. All measurements must be obtained from the stated dimensions.

Revision: 2 Drawn: AM Checked: MLS Approved: ON Date: 2026-06-04

Filename: C:\Users\DirminaD\AECOMEC GIS Services - UK\IRELAND\UK&I\60602788_DWNO\02_Maps\DWNO EIAR\DWNO_EIA_Chapter_7_Fig3to9_Heritage.aprx

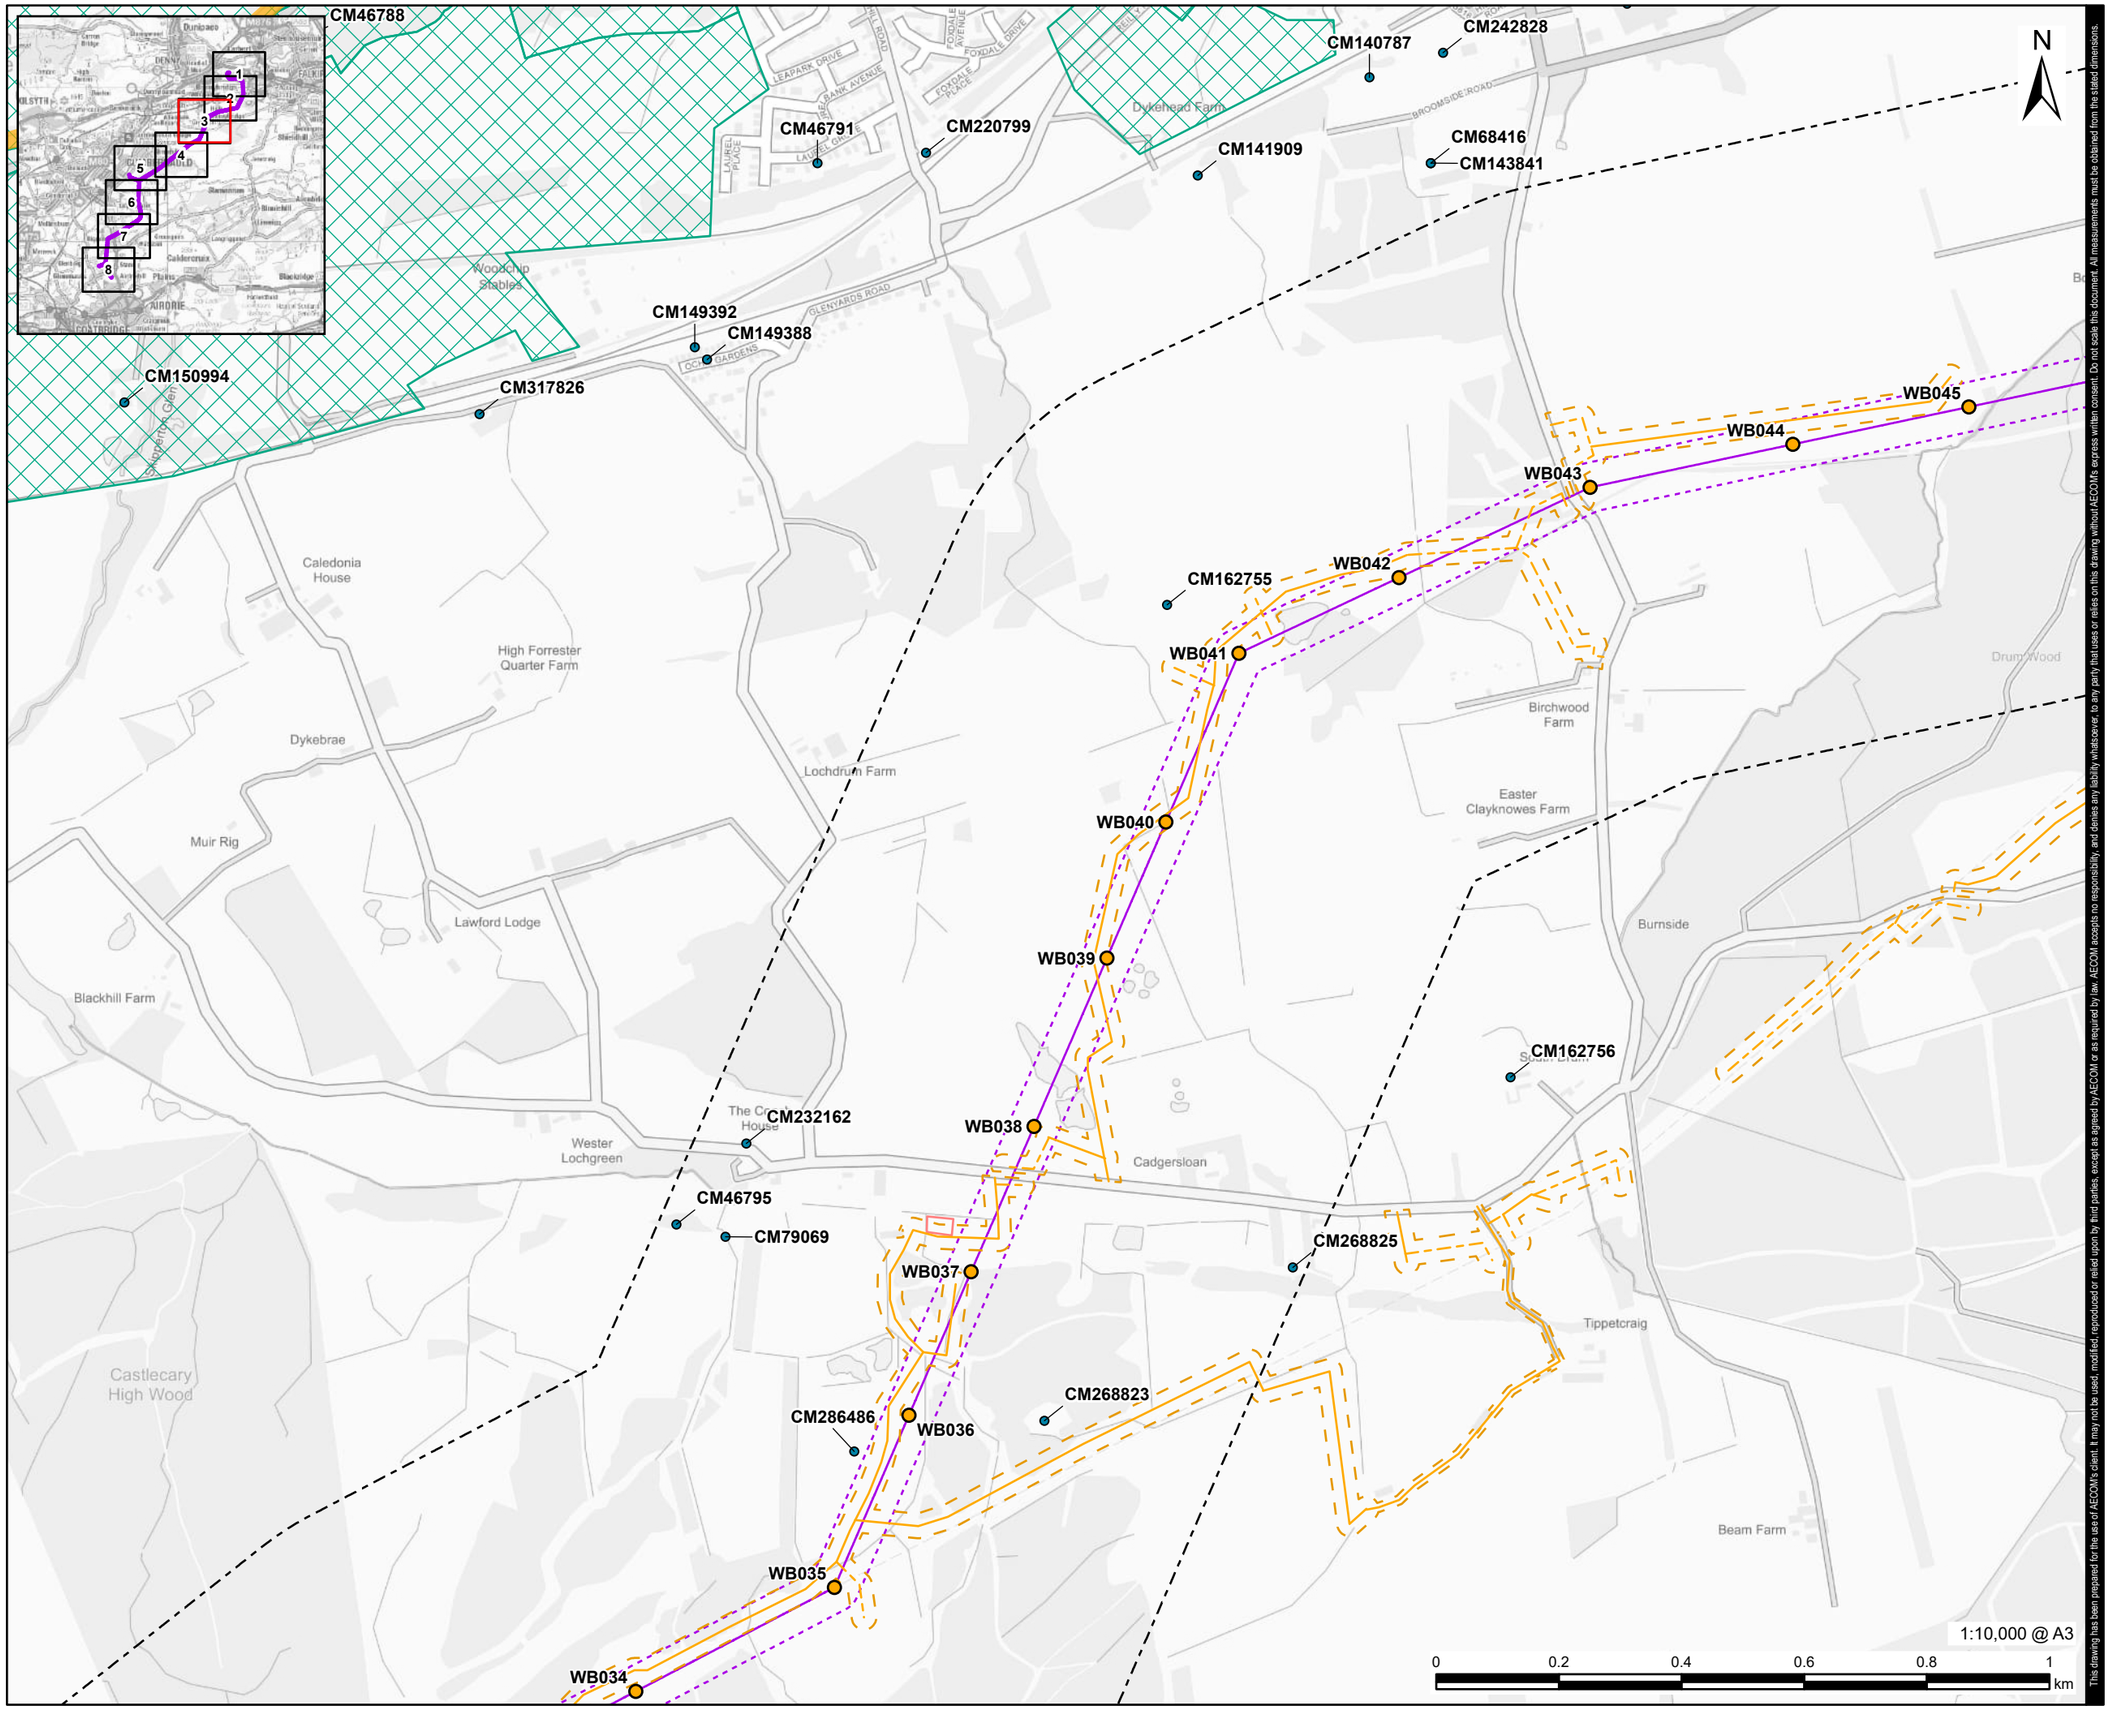

AECOM

PROJECT

Denny Wishaw Network Upgrade

CLIENT

SP Energy Networks

CONSULTANT

AECOM Limited
One Trinity Gardens
Newcastle
NE1 2HF
www.aecom.com

LEGEND

- WB New Tower
- New Build Overhead Line
- New Build Overhead Line Limit of Deviation
- Temporary Trackway
- Temporary Stone Track
- Temporary Trackway and Temporary Stone Track Access Limit of Deviation
- Overhead Line Site Compound
- New Build Overhead Line - Study Area 500m
- World Heritage Site
- Scheduled Monument
- Canmore

NOTES

Contains OS data © Crown copyright 2025 Contains Historic Environment Scotland and OS data © Historic Environment Scotland and Crown Copyright and database right 2026, licensed under the Open Government Licence v3.0.

ISSUE PURPOSE

Environmental Impact Assessment Report

PROJECT NUMBER

60602788

FIGURE TITLE

Designated and Non Designated Heritage Assets within the 500m Study Area for the New Build Overhead Line

FIGURE NUMBER

Figure 7.3 (Sheet 3 of 8)

This drawing has been prepared for the use of AECOM's client. It may not be used, modified, reproduced or relied upon by third parties, except as agreed by AECOM or as required by law. AECOM accepts no responsibility, and denies any liability whatsoever, to any party that uses or relies on this drawing without AECOM's express written consent. Do not scale this document. All measurements must be obtained from the stated dimensions.

Revision: 2 Drawn: AM Checked: MLS Approved: ON Date: 2026-06-04

Filename: C:\Users\DirminaD\AECOMEC GIS Services - UK\IRELAND\UK&I\60602788_DWNO\02_Maps\DWNO EIAR\DWNO_EIA_Chapter_7_Fig3to9_Heritage.aprx

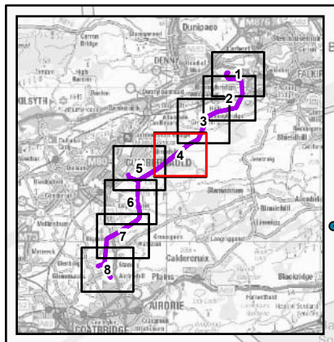

CM73369

Bandominie

Castlecary High Wood

Bandominie South Wood

Walton Burn

WALTON ROAD

CM286486

WB036

CM

WB035

WB034

CM268818

WB033

CM268817

WB032

CM73343

CM268822

WB031

CM73346

CM268819

CM268820

CM241939

CM46805

Crowbank

WB030

CM268809

CM302174

CM73368

CM268827

CM73379

WB029

Glenhead Farm

Arns House

Old Shields

CM268808

Garbethill House Farm

Garbe

WB028

WB027

WB026

WB025

Hill View

CM85487

CM302177

CM85488

1:10,000 @ A3

0 0.2 0.4 0.6 0.8 1 km

This drawing has been prepared for the use of AECOM's client. It may not be used, modified, reproduced or relied upon by third parties, except as agreed by AECOM or as required by law. AECOM accepts no responsibility, and denies any liability whatsoever, to any party that uses or relies on this drawing without AECOM's express written consent. Do not scale this document. All measurements must be obtained from the stated dimensions.

AECOM

PROJECT

Denny Wishaw Network Upgrade

CLIENT

SP Energy Networks

CONSULTANT

AECOM Limited
One Trinity Gardens
Newcastle
NE1 2HF
www.aecom.com

LEGEND

- WB New Tower
- New Build Overhead Line
- New Build Overhead Line Limit of Deviation
- Temporary Trackway
- Temporary Stone Track
- Temporary Trackway and Temporary Stone Track Access Limit of Deviation
- New Build Overhead Line - Study Area 500m
- Canmore

NOTES

Contains OS data © Crown copyright 2025 Contains Historic Environment Scotland and OS data © Historic Environment Scotland and Crown Copyright and database right 2026, licensed under the Open Government Licence v3.0.

ISSUE PURPOSE

Environmental Impact Assessment Report

PROJECT NUMBER

60602788

FIGURE TITLE

Designated and Non Designated Heritage Assets within the 500m Study Area for the New Build Overhead Line

FIGURE NUMBER

Figure 7.3 (Sheet 4 of 8)

Revision: 2 Drawn: AM Checked: MLS Approved: ON Date: 2026-06-04

Filename: C:\Users\DirminaD\AECOMEC GIS Services - UK\IRELAND\UK8\60602788_DWNO02_Maps\DWNO EIA\R\DWNO_EIA_Chapter_7_Fig3to9_Heritage.aprx

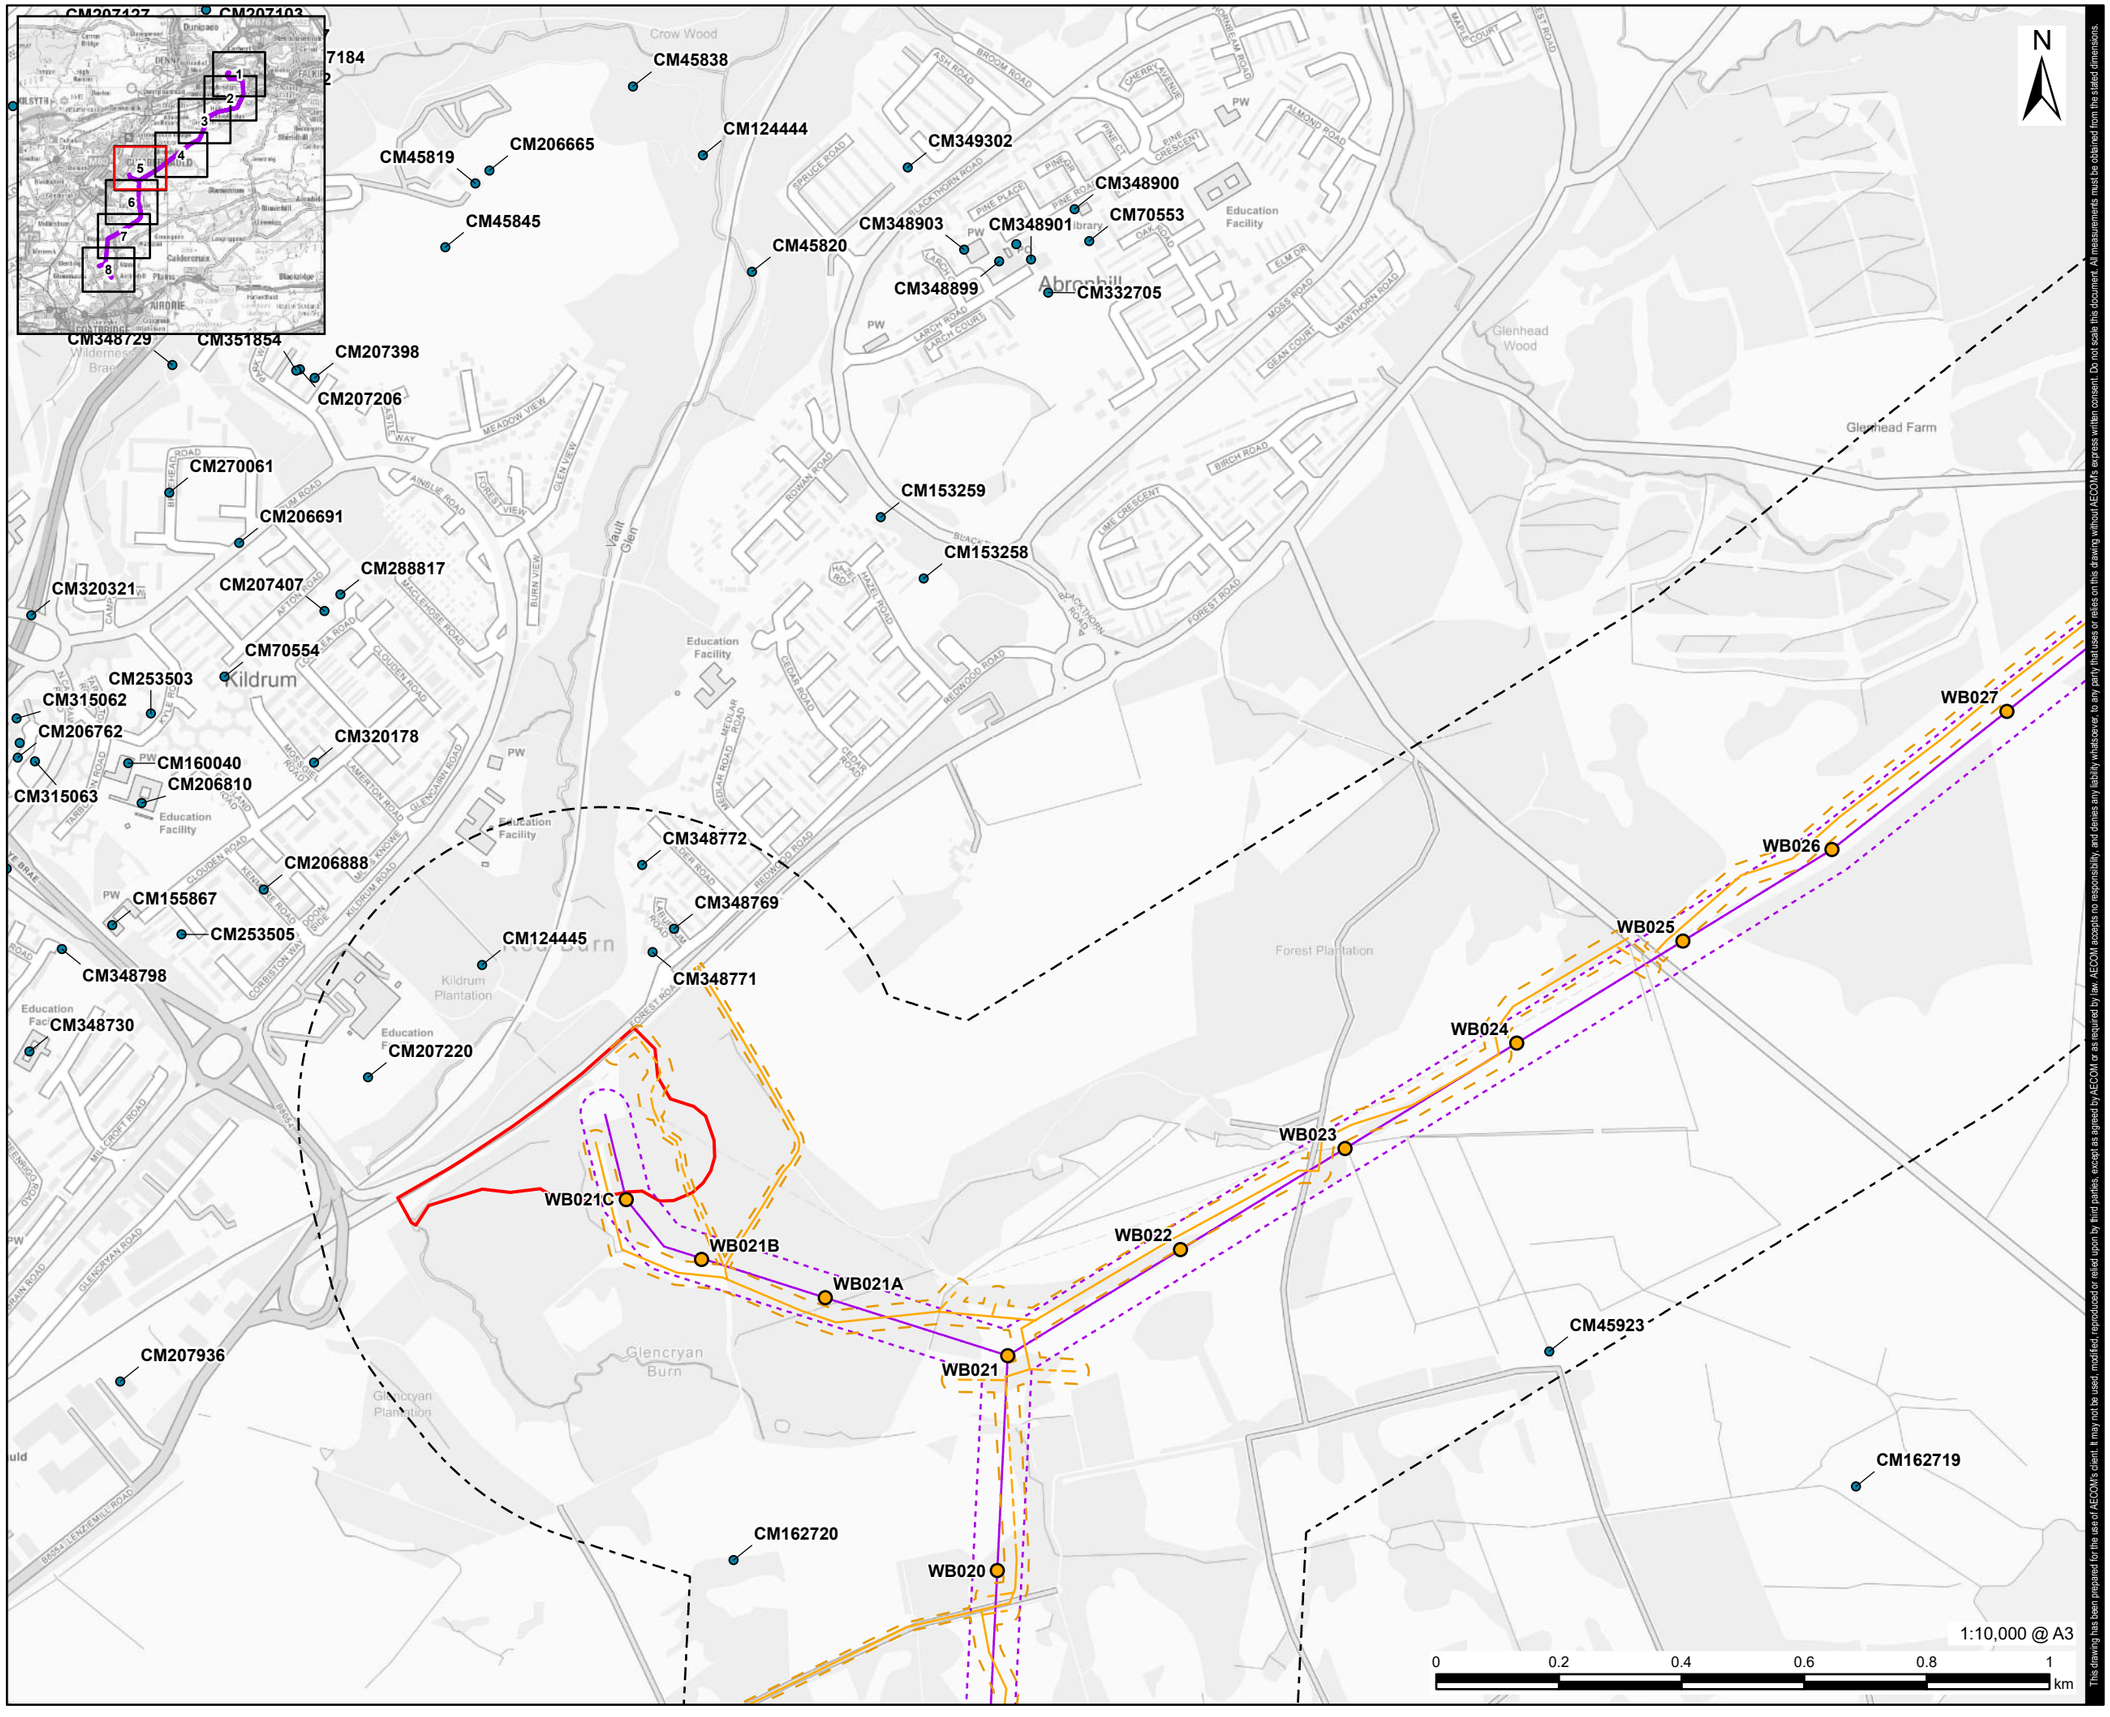

This drawing has been prepared for the use of AECOM's client. It may not be used, modified, reproduced or relied upon by third parties, except as agreed by AECOM or as required by law. AECOM accepts no responsibility, and denies any liability whatsoever, to any party that uses or relies on this drawing without AECOM's express written consent. Do not scale this document. All measurements must be obtained from the stated dimensions.

AECOM

PROJECT

Denny Wishaw Network Upgrade

CLIENT

SP Energy Networks

CONSULTANT

AECOM Limited
One Trinity Gardens
Newcastle
NE1 2HF
www.aecom.com

LEGEND

- WB New Tower
- Cumbernauld Substation Site Boundary
- New Build Overhead Line
- New Build Overhead Line Limit of Deviation
- Temporary Trackway
- Temporary Stone Track
- Temporary Trackway and Temporary Stone Track Access Limit of Deviation
- New Build Overhead Line - Study Area 500m
- Canmore

NOTES

Contains OS data © Crown copyright 2025 Contains Historic Environment Scotland and OS data © Historic Environment Scotland and Crown Copyright and database right 2026, licensed under the Open Government Licence v3.0.

ISSUE PURPOSE

Environmental Impact Assessment Report

PROJECT NUMBER

60602788

FIGURE TITLE

Designated and Non Designated Heritage Assets within the 500m Study Area for the New Build Overhead Line

FIGURE NUMBER

Figure 7.3 (Sheet 5 of 8)

Revision: 2 Drawn: AM Checked: MLS Approved: ON Date: 2026-06-04

Filename: C:\Users\DirminaD\AECOM\EC GIS Services - UK-IRELAND\UK&I\60602788_DWNO\02_Maps\DWNO EIA\R\DWNO_EIA_Chapter_7_Fig3to9_Heritage.aprx

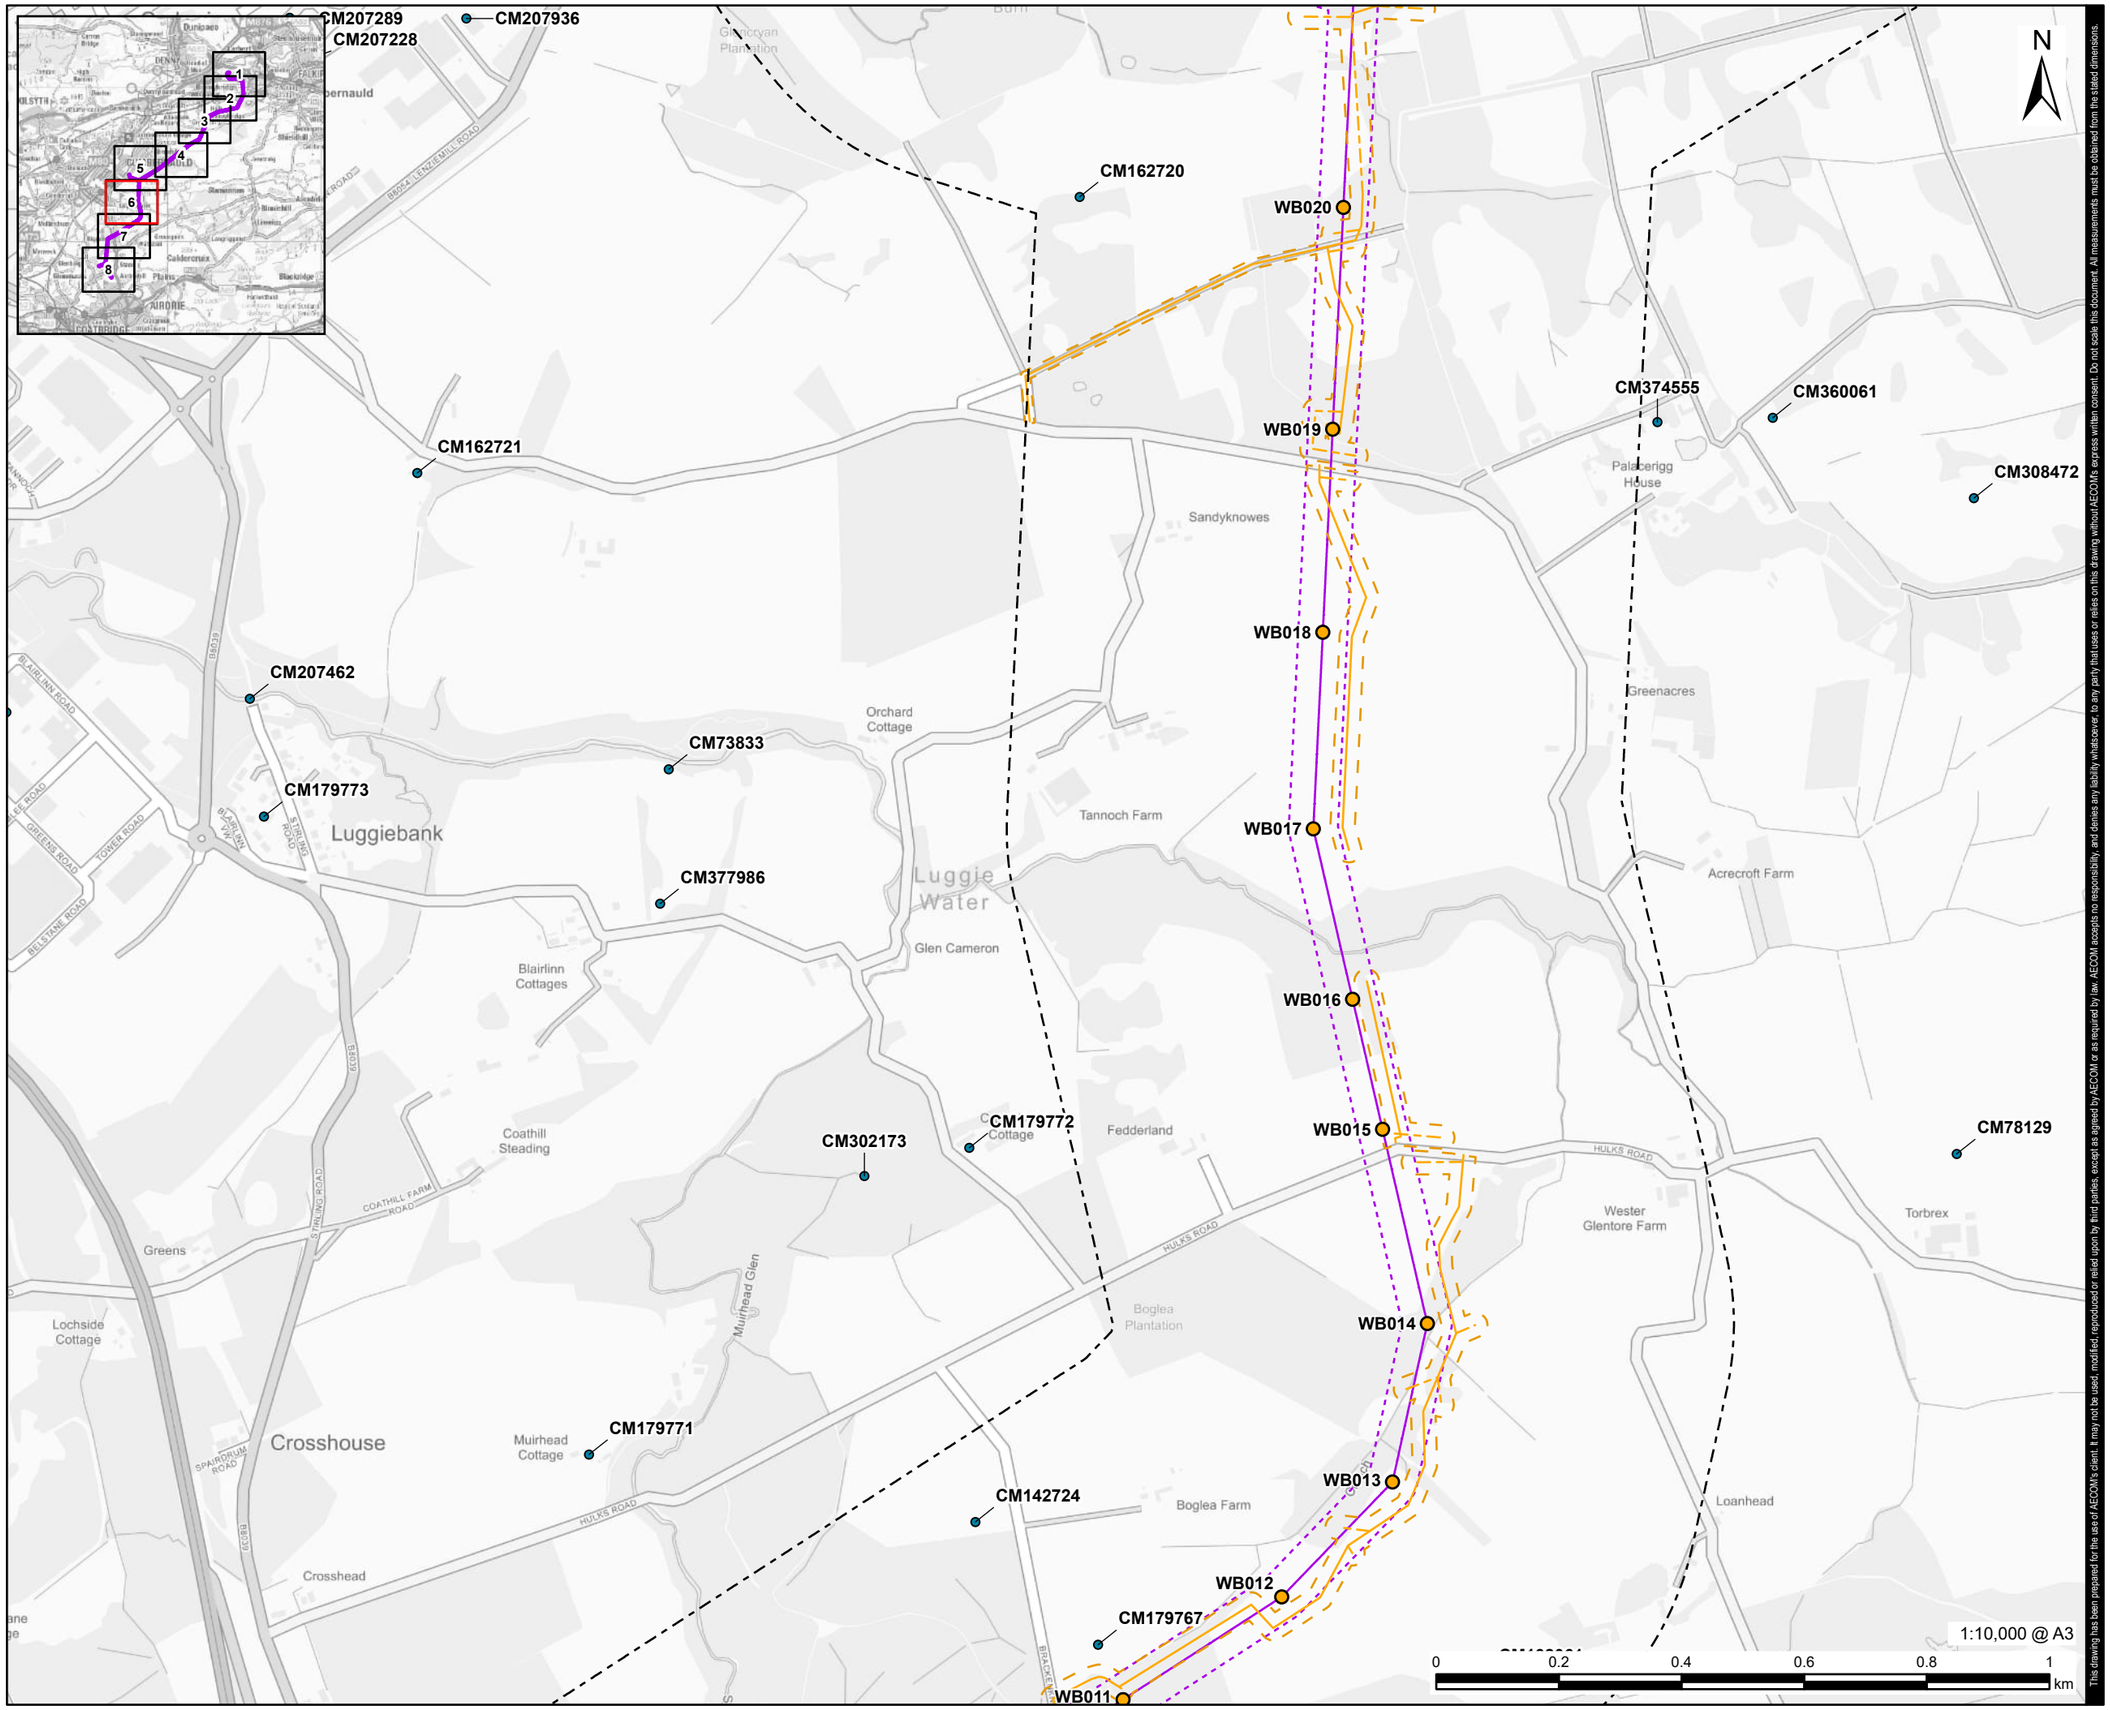

This drawing has been prepared for the use of AECOM's client. It may not be used, modified, reproduced or relied upon by third parties, except as agreed by AECOM or as required by law. AECOM accepts no responsibility, and denies any liability whatsoever, to any party that uses or relies on this drawing without AECOM's express written consent. Do not scale this document. All measurements must be obtained from the stated dimensions.

AECOM

PROJECT

Denny Wishaw Network Upgrade

CLIENT

SP Energy Networks

CONSULTANT

AECOM Limited
One Trinity Gardens
Newcastle
NE1 2HF
www.aecom.com

LEGEND

- WB New Tower
- New Build Overhead Line
- New Build Overhead Line Limit of Deviation
- Temporary Trackway
- Temporary Stone Track
- Temporary Trackway and Temporary Stone Track Access Limit of Deviation
- New Build Overhead Line - Study Area 500m
- Canmore

NOTES

Contains OS data © Crown copyright 2025 Contains Historic Environment Scotland and OS data © Historic Environment Scotland and Crown Copyright and database right 2026, licensed under the Open Government Licence v3.0.

ISSUE PURPOSE

Environmental Impact Assessment Report

PROJECT NUMBER

60602788

FIGURE TITLE

Designated and Non Designated Heritage Assets within the 500m Study Area for the New Build Overhead Line

FIGURE NUMBER

Figure 7.3 (Sheet 6 of 8)

Revision: 2 Drawn: AM Checked: MLS Approved: ON Date: 2026-06-04

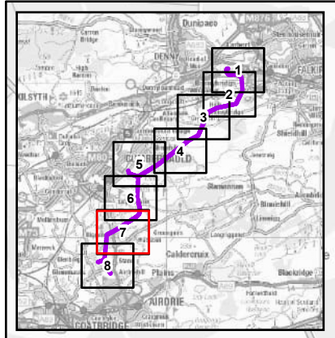

N

Crosshouse
Muirhead Cottage
CM179771
CM142724
Boglea Farm
Loanhead
WB013
WB012
CM179767
CM132061
WB011
Crosshead
Slayley Glen
CM185658
WB010
Blacktongue Plantation
Blacktongue Farm
WB009
Bellstane
Breckenridge House
CM358682
CM179770
WB008
CM376663
CM286650
CM374711
South Bellstane Plantation
Cameron Farm
CAMERON ROAD
WB007
Cameron Glen
PW CM340586
WB006
CM142722
Douglas Glen
Drumgray Farm
Cullochrig Plantation
Riggend
WB005
Mosshouse
CM369210
Wattston
CM179765
WB004
CM374751
CM374750
CM179793
Callochrig
CM286651
Laigh Riggend
WB003
Meikle Drumgray Farm
Rigghead Cottage
CM373845
WB002
Brackenhurst Plantation

1:10,000 @ A3

0 0.2 0.4 0.6 0.8 1 km

This drawing has been prepared for the use of AECOM's client. It may not be used, modified, reproduced or relied upon by third parties, except as agreed by AECOM or as required by law. AECOM accepts no responsibility, and denies any liability whatsoever, to any party that uses or relies on this drawing without AECOM's express written consent. Do not scale this document. All measurements must be obtained from the stated dimensions.

AECOM

PROJECT

Denny Wishaw Network Upgrade

CLIENT

SP Energy Networks

CONSULTANT

AECOM Limited
One Trinity Gardens
Newcastle
NE1 2HF
www.aecom.com

LEGEND

- WB New Tower
- New Build Overhead Line
- New Build Overhead Line Limit of Deviation
- Temporary Trackway
- Temporary Stone Track
- Temporary Trackway and Temporary Stone Track Access Limit of Deviation
- New Build Overhead Line - Study Area 500m
- Canmore

NOTES

Contains OS data © Crown copyright 2025 Contains Historic Environment Scotland and OS data © Historic Environment Scotland and Crown Copyright and database right 2026, licensed under the Open Government Licence v3.0.

ISSUE PURPOSE

Environmental Impact Assessment Report

PROJECT NUMBER

60602788

FIGURE TITLE

Designated and Non Designated Heritage Assets within the 500m Study Area for the New Build Overhead Line

FIGURE NUMBER

Figure 7.3 (Sheet 7 of 8)

Filename: C:\Users\DirminaD\AECOM\EC GIS Services - UK-IRELAND\UK&I\60602788_DWNO\02_Maps\DWNO EIA\R\DWNO_EIA_Chapter_7_Fig3to9_Heritage.aprx

Revision: 2 Drawn: AM Checked: MLS Approved: ON Date: 2026-06-04

Filename: C:\Users\DirminaDi\AECOMEC GIS Services - UK\IRELAND\UK&I\60602788_DWNO\02_Maps\DWNO EIAR\DWNO_EIA_Chapter_7_Fig3to9_Heritage.aprx

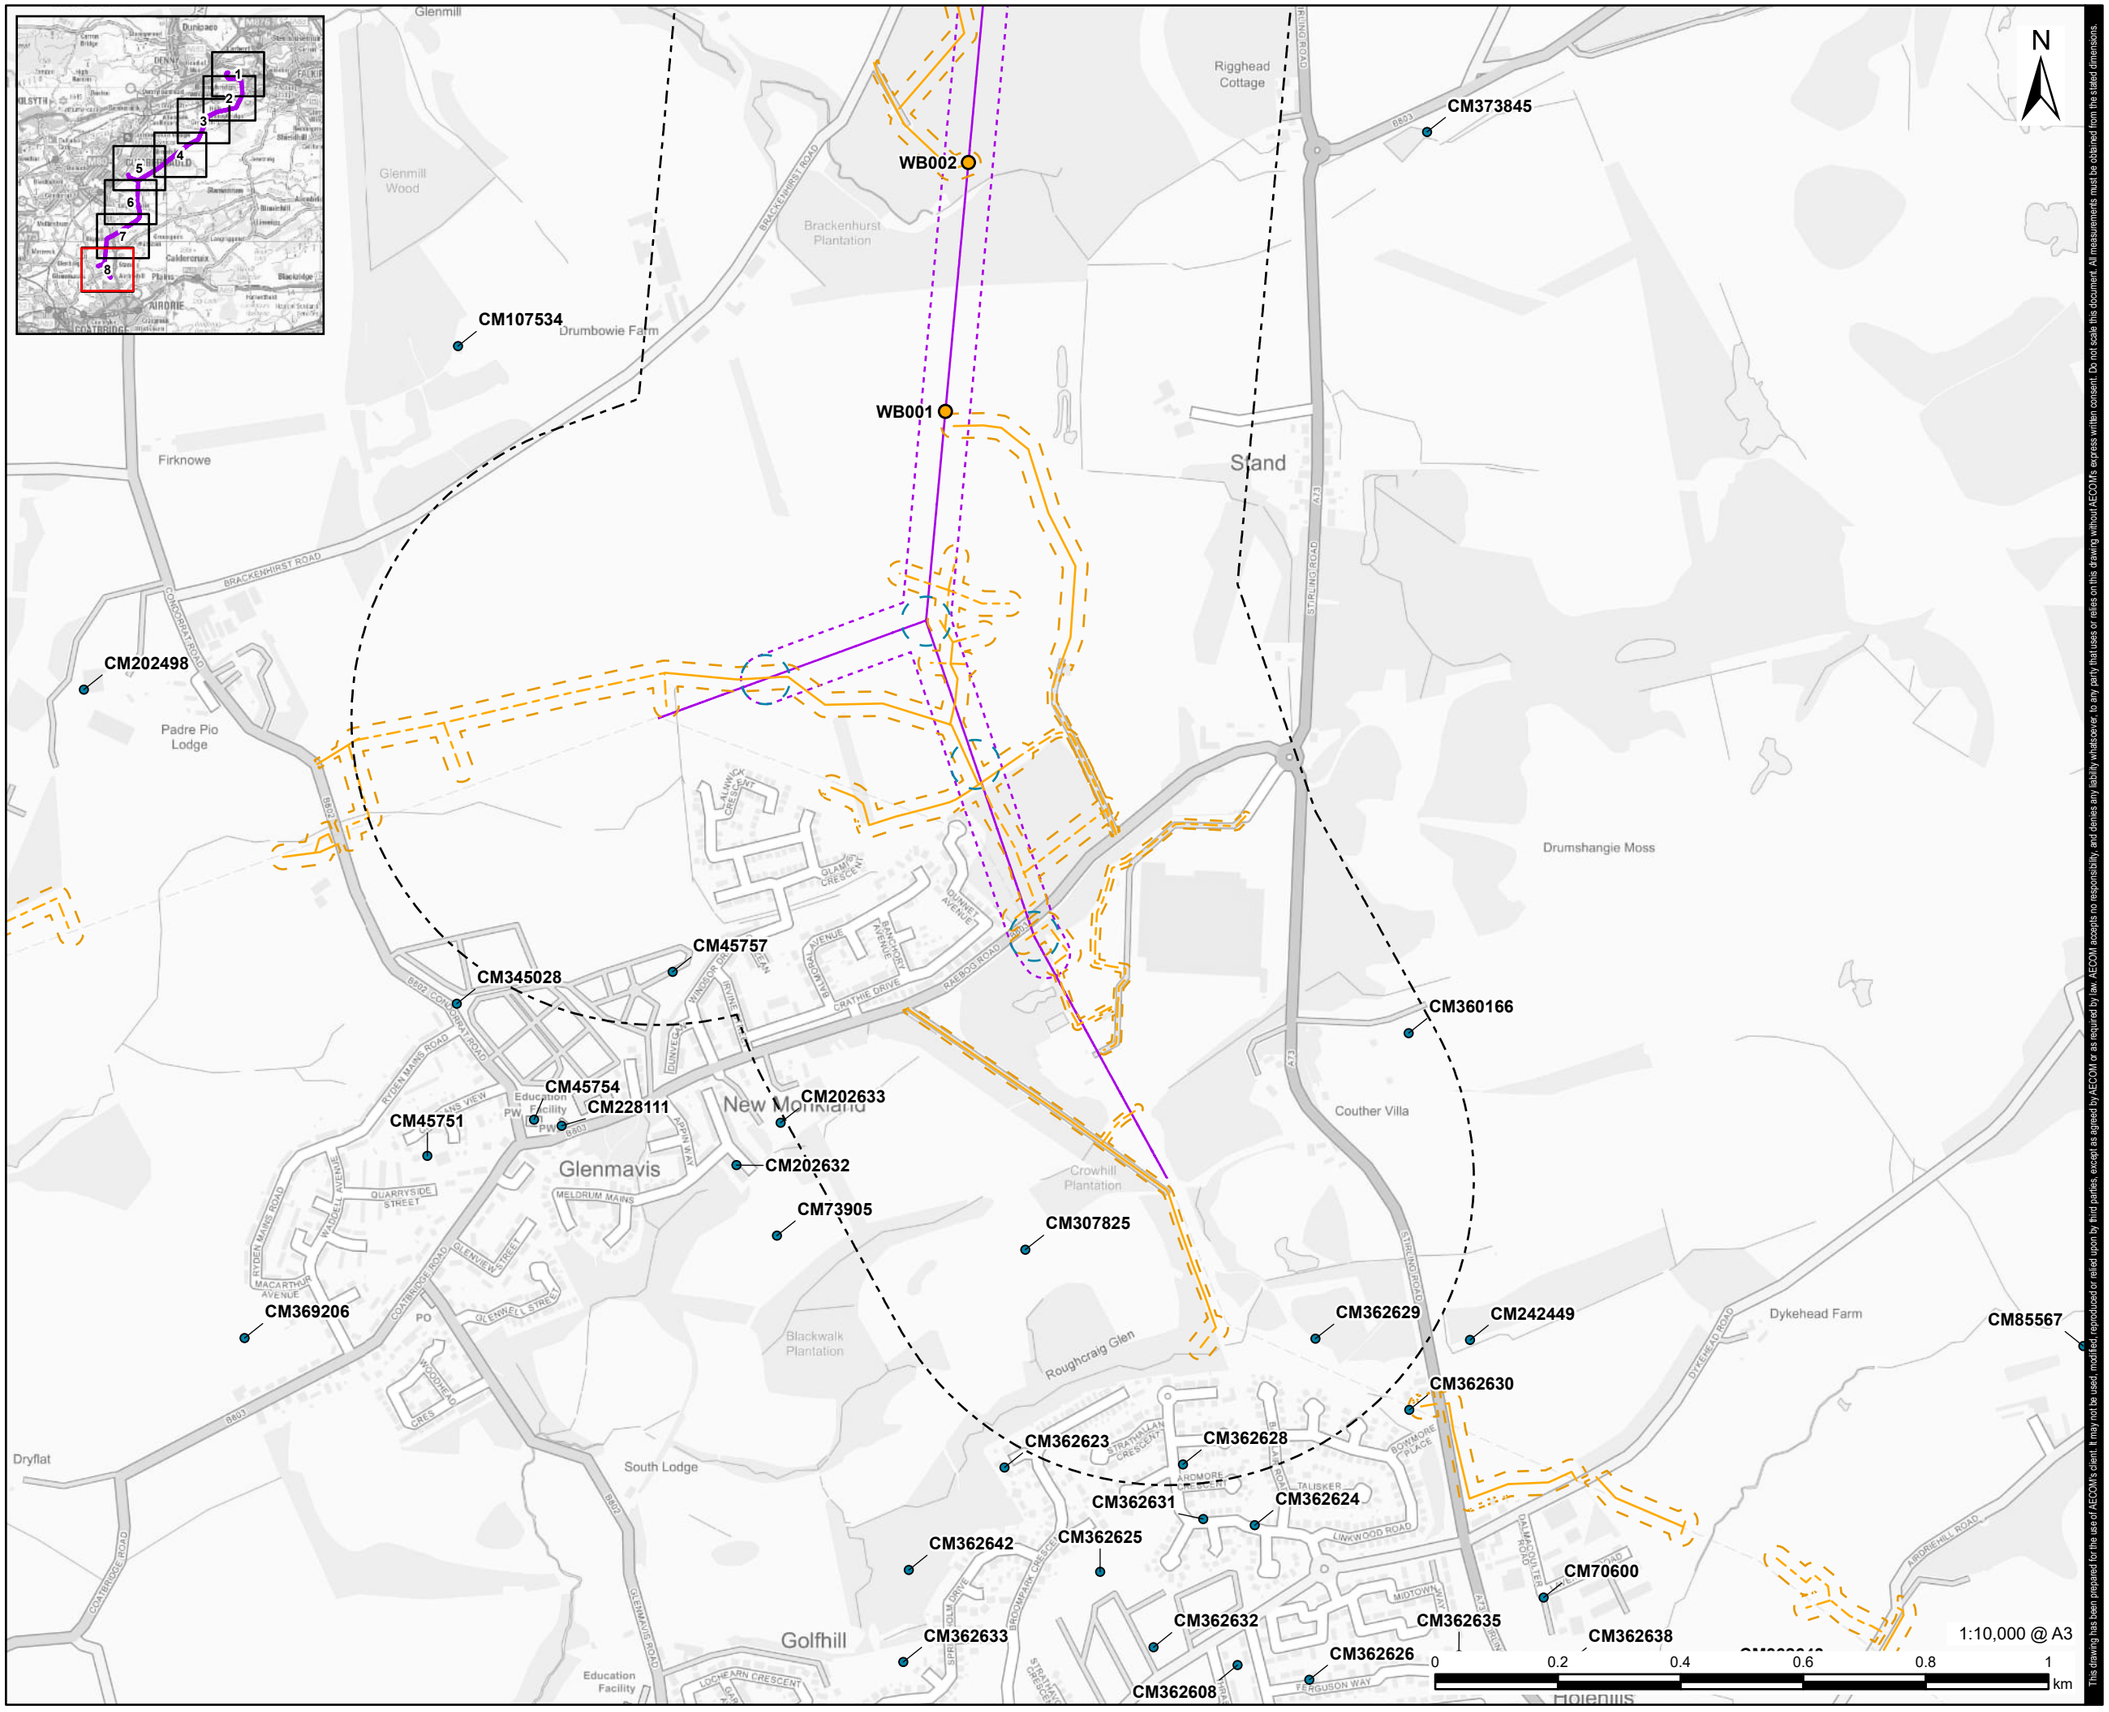

AECOM

PROJECT

Denny Wishaw Network Upgrade

CLIENT

SP Energy Networks

CONSULTANT

AECOM Limited
One Trinity Gardens
Newcastle
NE1 2HF
www.aecom.com

LEGEND

- WB New Tower
- New Build Overhead Line
- New Build Overhead Line Limit of Deviation
- New Tower Limit of Deviation
- Temporary Trackway
- Temporary Stone Track
- Temporary Trackway and Temporary Stone Track Access Limit of Deviation
- New Build Overhead Line - Study Area 500m
- Canmore

NOTES

Contains OS data © Crown copyright 2025 Contains Historic Environment Scotland and OS data © Historic Environment Scotland and Crown Copyright and database right 2026, licensed under the Open Government Licence v3.0.

ISSUE PURPOSE

Environmental Impact Assessment Report

PROJECT NUMBER

60602788

FIGURE TITLE

Designated and Non Designated Heritage Assets within the 500m Study Area for the New Build Overhead Line

FIGURE NUMBER

Figure 7.3 (Sheet 8 of 8)

This drawing has been prepared for the use of AECOM's client. It may not be used, modified, reproduced or relied upon by third parties, except as agreed by AECOM or as required by law. AECOM accepts no responsibility, and denies any liability whatsoever, to any party that uses or relies on this drawing without AECOM's express written consent. Do not scale this document. All measurements must be obtained from the stated dimensions.