Revision: 2 Drawn: AM Checked: MLS Approved: ON Date: 2026-06-04

Filename: C:\Users\DirminaD\AECOM\EC GIS Services - UK\IRELAND\UK&I\60602788_DWNO\02_Maps\DWNO EIAR\DWNO_EIA_Chapter_7_Fig3to9_Heritage.aprx

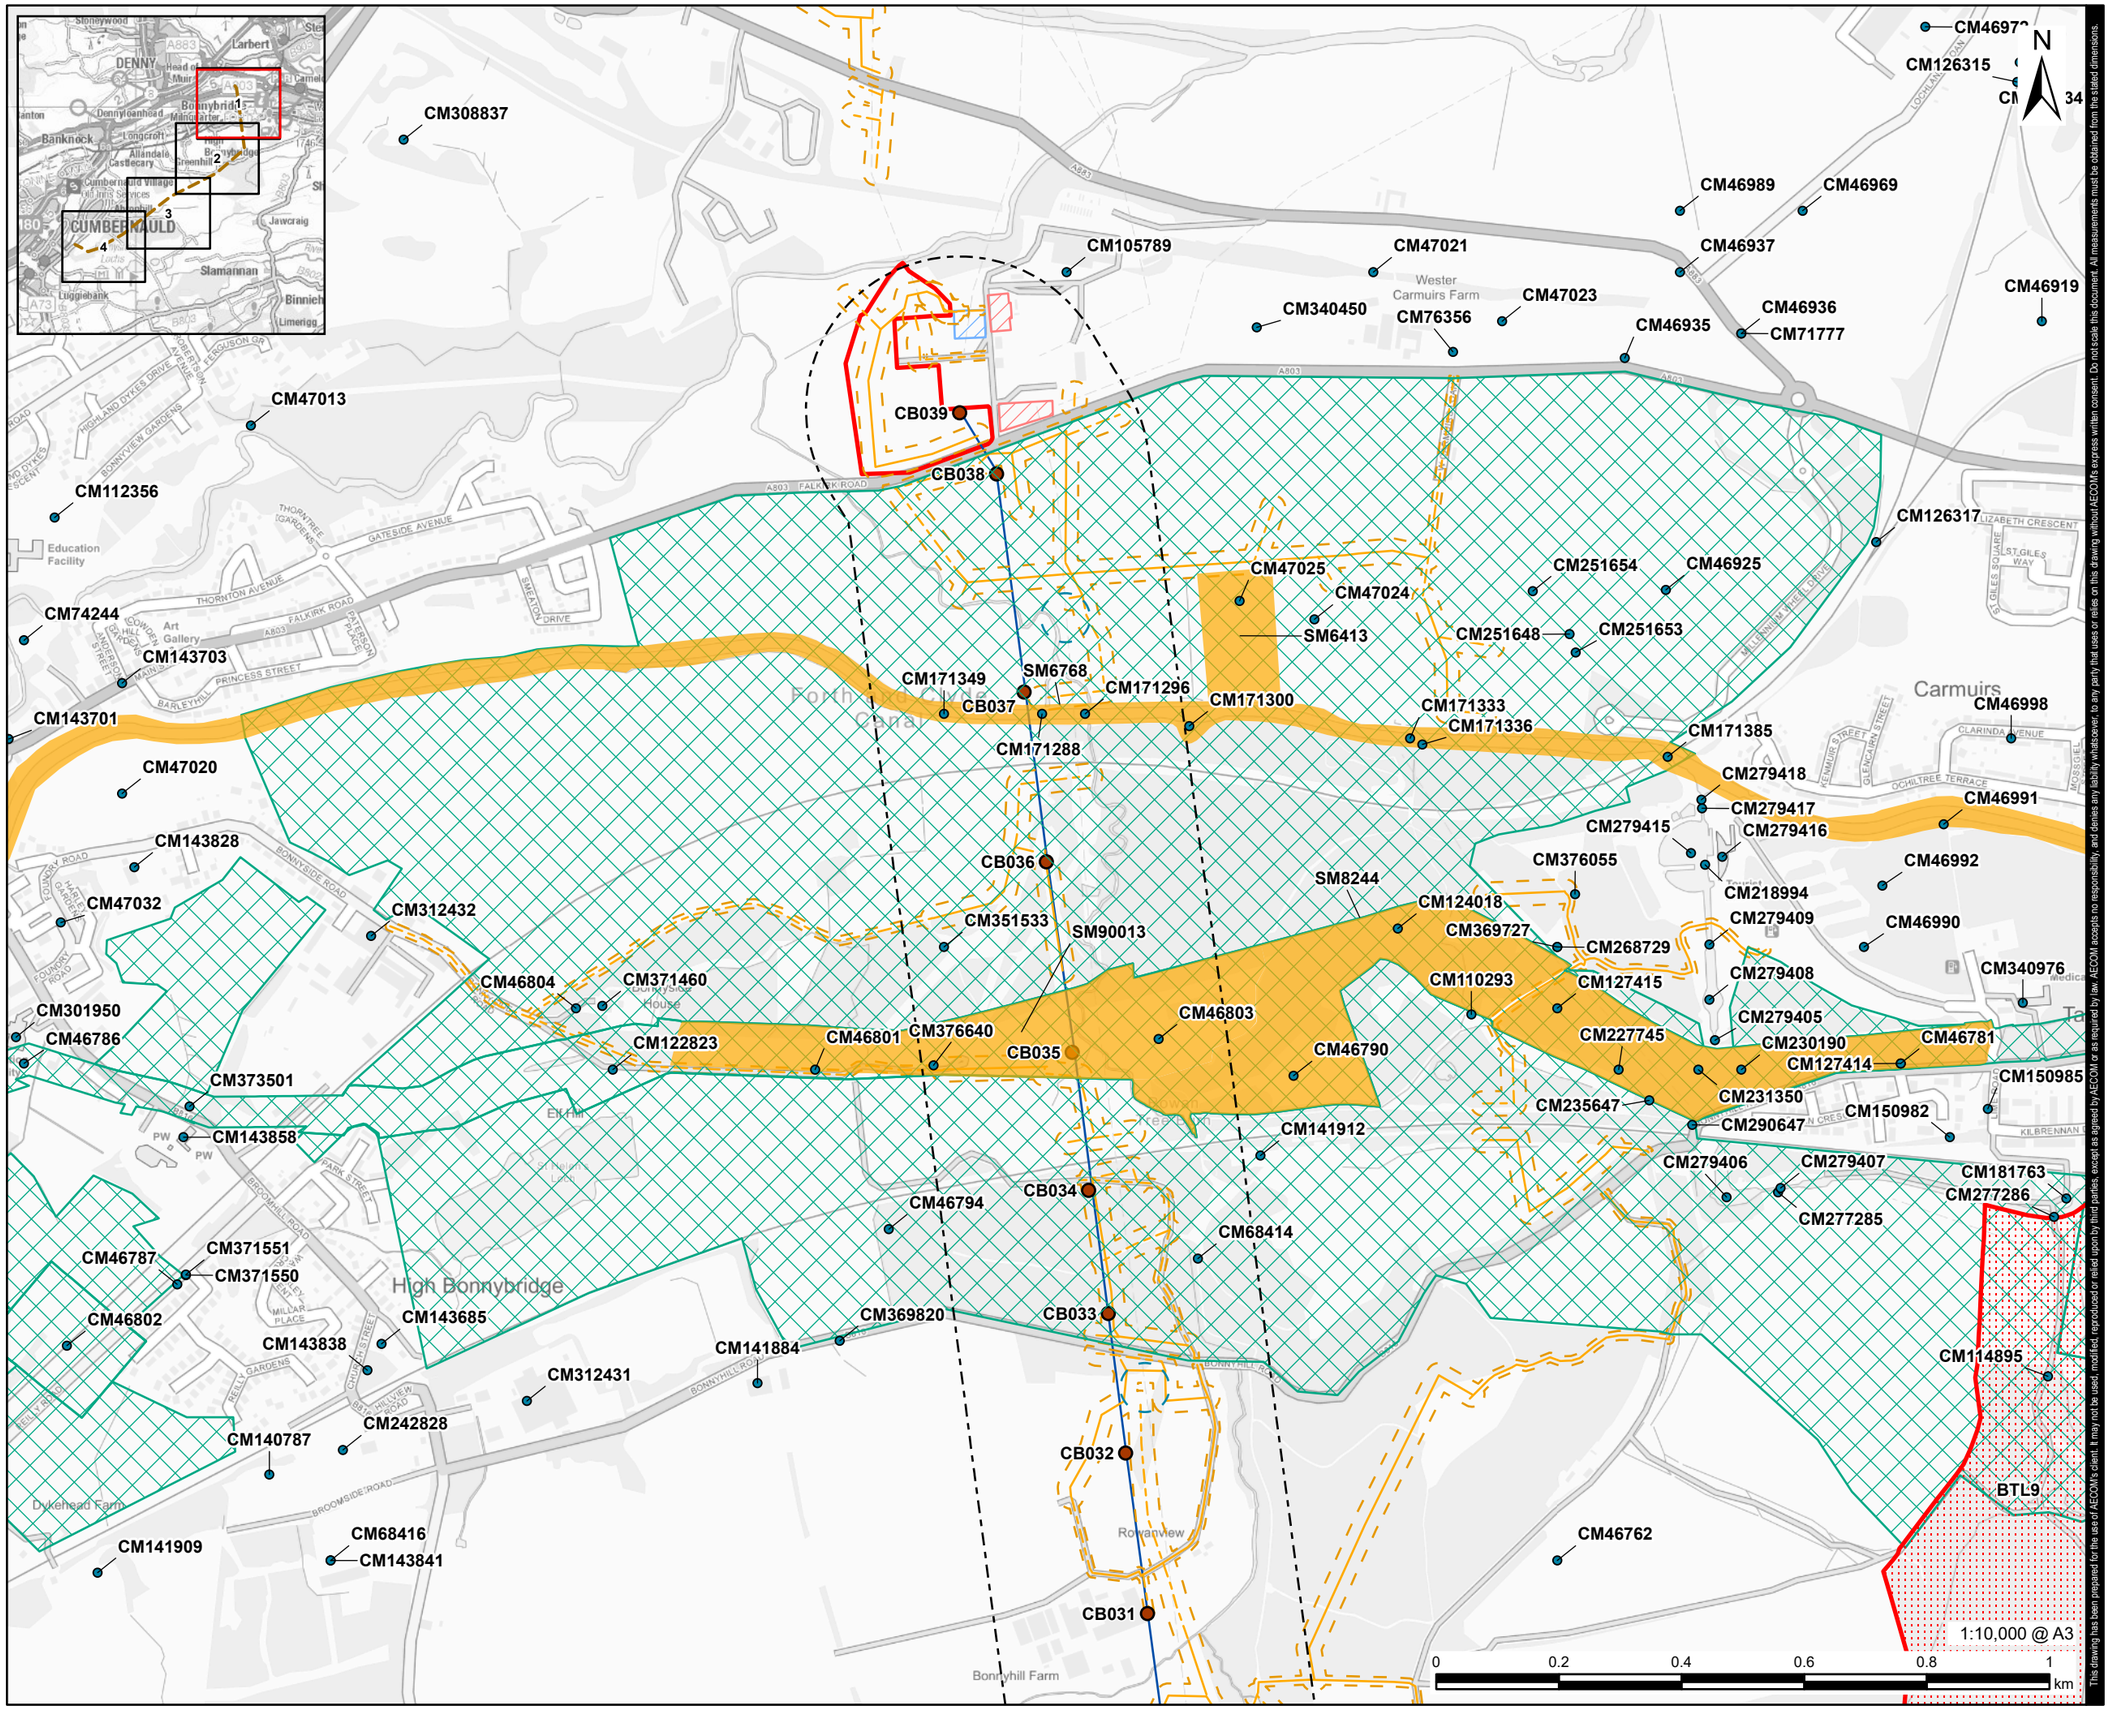

AECOM

PROJECT

Denny Wishaw Network Upgrade

CLIENT

SP Energy Networks

CONSULTANT

AECOM Limited
One Trinity Gardens
Newcastle
NE1 2HF
www.aecom.com

LEGEND

- CB Tower to be Removed
- Bonnybridge Substation Site Boundary
- CB Route Removal
- New Tower Limit of Deviation
- Temporary Trackway
- Temporary Stone Track
- Temporary Trackway and Temporary Stone Track Access Limit of Deviation
- Substation Site Compound
- Substation Laydown Area
- CB Route Removal - Study Area 250m
- World Heritage Site
- Battlefield
- Scheduled Monument
- Canmore

NOTES

Contains OS data © Crown copyright 2025 Contains Historic Environment Scotland and OS data © Historic Environment Scotland and Crown Copyright and database right 2026, licensed under the Open Government Licence v3.0.

ISSUE PURPOSE

Environmental Impact Assessment Report

PROJECT NUMBER

60602788

FIGURE TITLE

Designated and Non Designated Heritage Assets within the 250m Study Area for the CB Route Removal

FIGURE NUMBER

Figure 7.8 (Sheet 1 of 4)

This drawing has been prepared for the use of AECOM's client. It may not be used, modified, reproduced or relied upon by third parties, except as agreed by AECOM or as required by law. AECOM accepts no responsibility, and denies any liability whatsoever, to any party that uses or relies on this drawing without AECOM's express written consent. Do not scale this document. All measurements must be obtained from the stated dimensions.

Revision: 2 Drawn: AM Checked: MLS Approved: ON Date: 2026-06-04

Filename: C:\Users\DirminaD\AECOMEC GIS Services - UK-IRELAND\UK&I\60602788_DWNO\02_Maps\DWNO EIAR\DWNO_EIA_Chapter_7_Fig3to9_Heritage.aprx

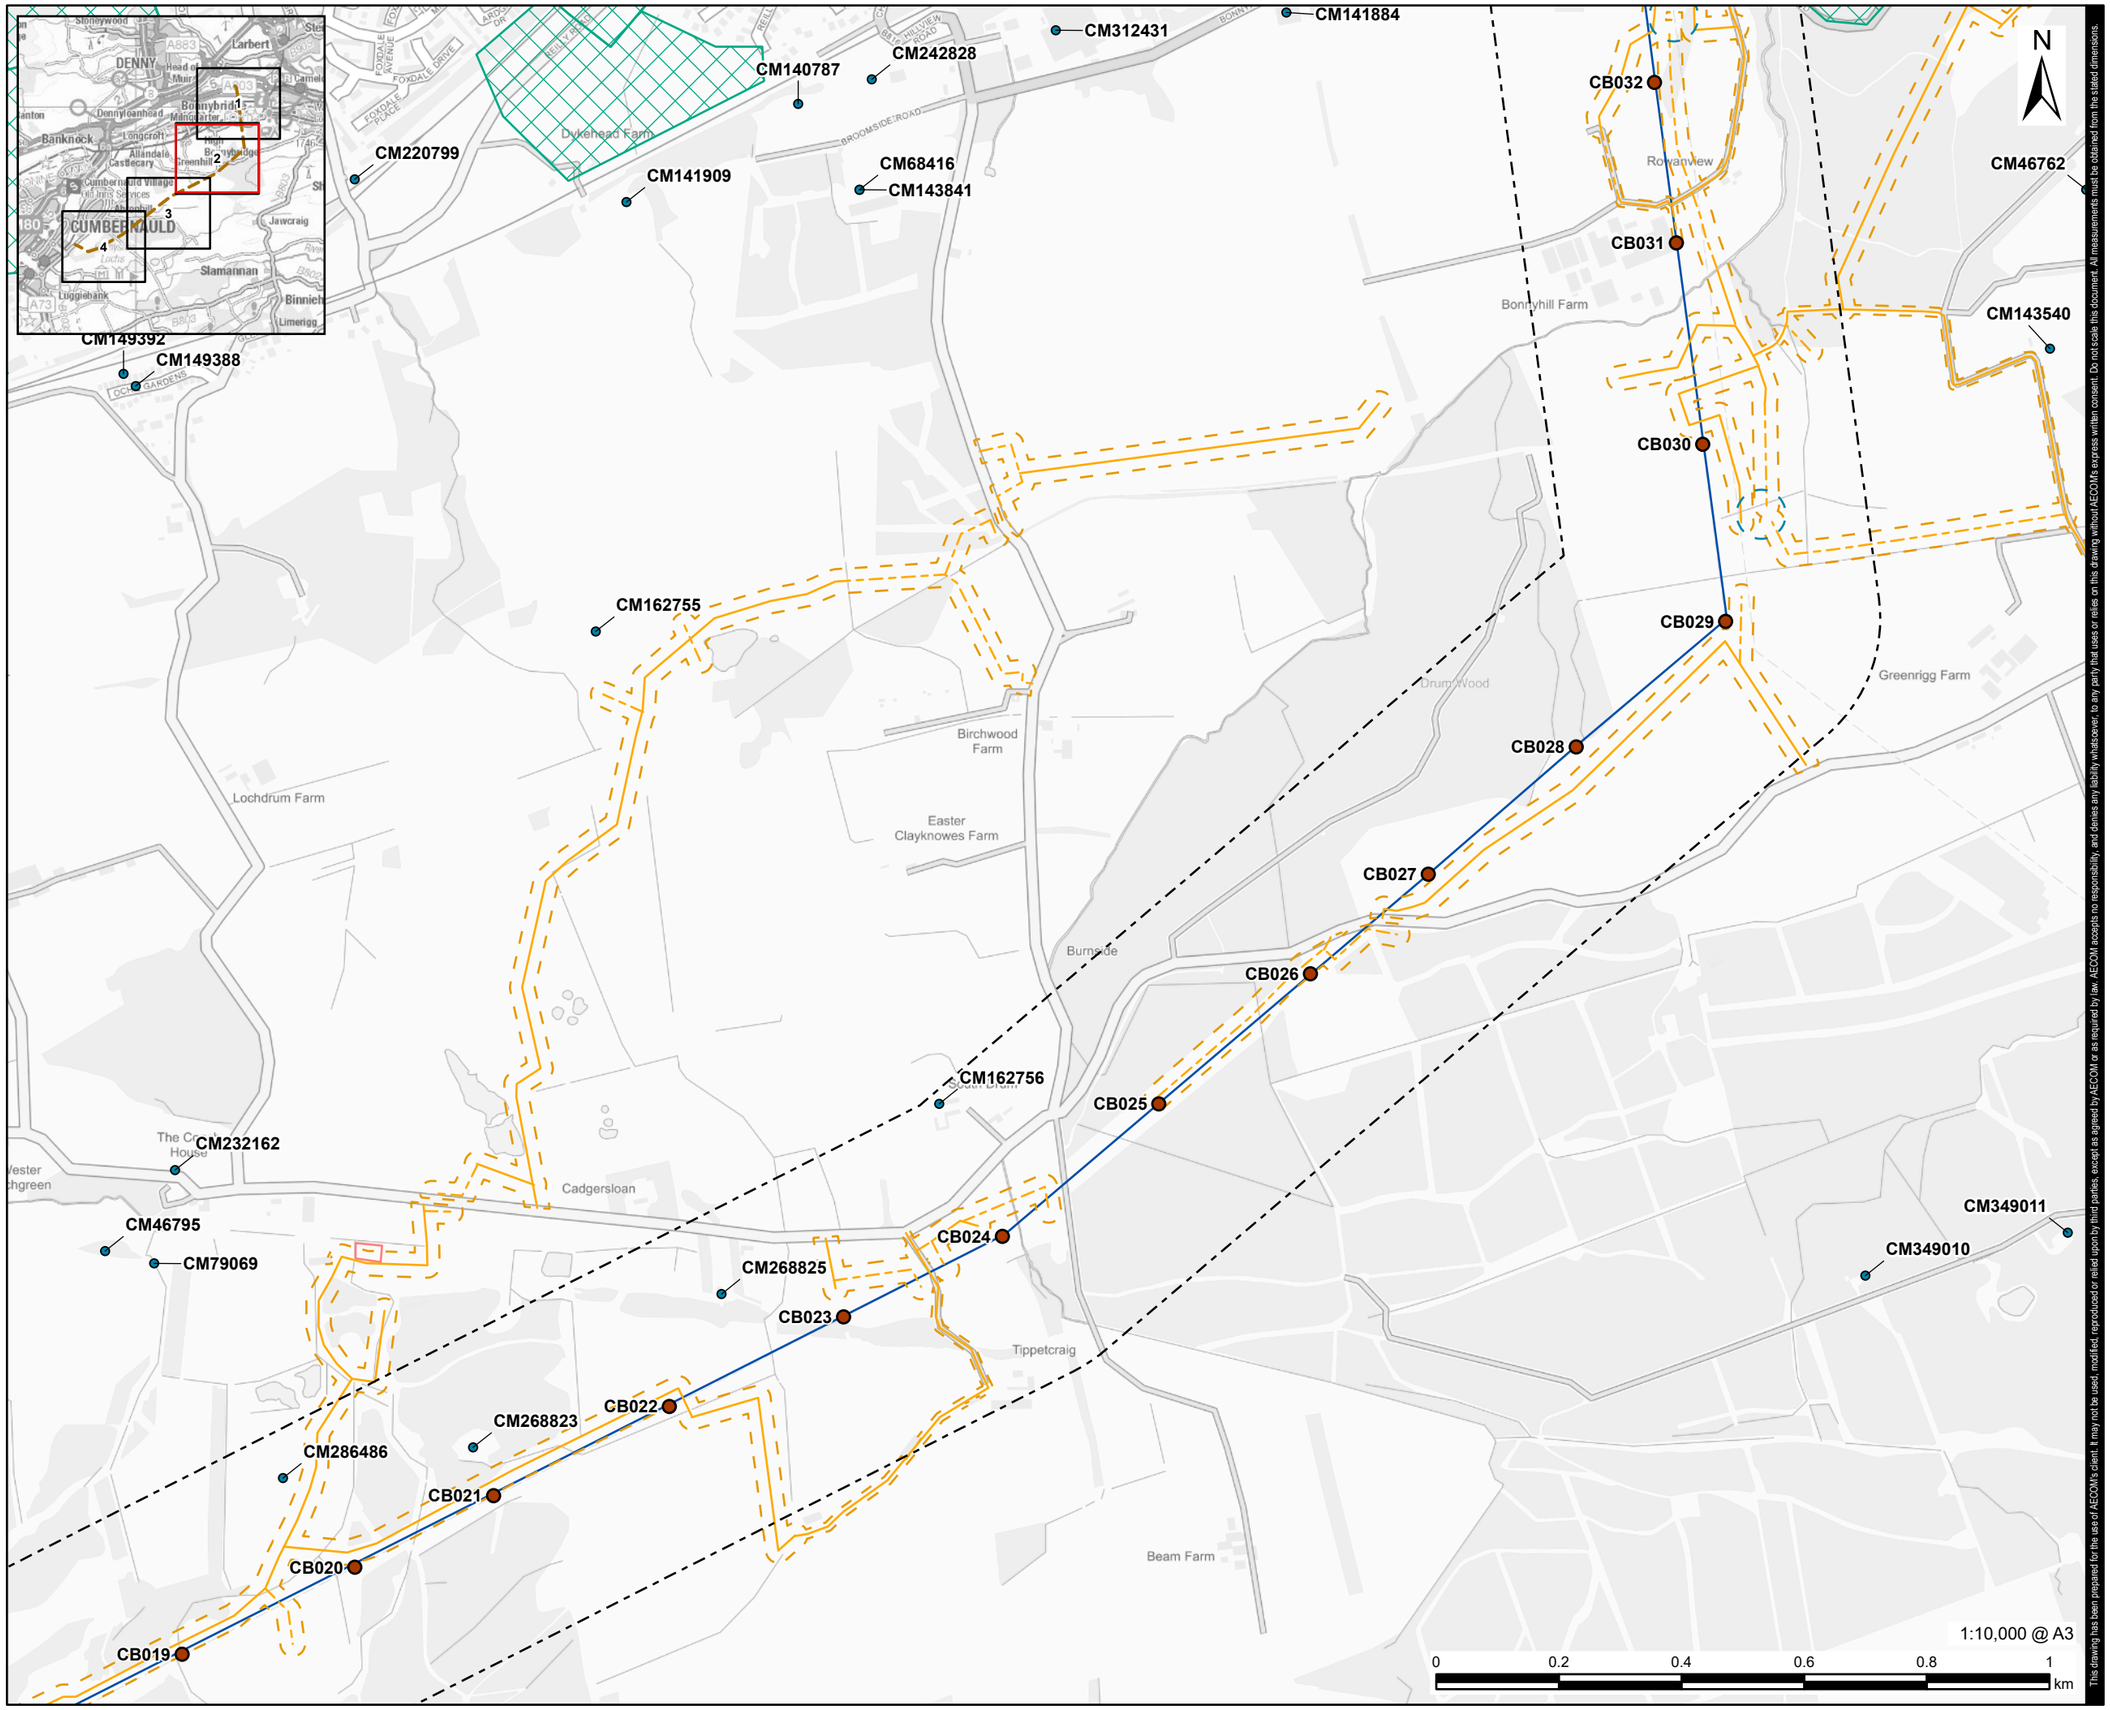

AECOM

PROJECT

Denny Wishaw Network Upgrade

CLIENT

SP Energy Networks

CONSULTANT

AECOM Limited
One Trinity Gardens
Newcastle
NE1 2HF
www.aecom.com

LEGEND

- CB Tower to be Removed
- CB Route Removal
- New Tower Limit of Deviation
- Temporary Trackway
- Temporary Stone Track
- Temporary Trackway and Temporary Stone Track Access Limit of Deviation
- Overhead Line Site Compound
- CB Route Removal - Study Area 250m
- World Heritage Site
- Canmore

NOTES

Contains OS data © Crown copyright 2025 Contains Historic Environment Scotland and OS data © Historic Environment Scotland and Crown Copyright and database right 2026, licensed under the Open Government Licence v3.0.

ISSUE PURPOSE

Environmental Impact Assessment Report

PROJECT NUMBER

60602788

FIGURE TITLE

Designated and Non Designated Heritage Assets within the 250m Study Area for the CB Route Removal

FIGURE NUMBER

Figure 7.8 (Sheet 2 of 4)

This drawing has been prepared for the use of AECOM's client. It may not be used, modified, reproduced or relied upon by third parties, except as agreed by AECOM or as required by law. AECOM accepts no responsibility, and denies any liability whatsoever, to any party that uses or relies on this drawing without AECOM's express written consent. Do not scale this document. All measurements must be obtained from the stated dimensions.

Revision: 2 Drawn: AM Checked: MLS Approved: ON Date: 2026-06-04

Filename: C:\Users\DrminaD\AECOMEC GIS Services - UK-IRELAND\UK&I\60602788_DWNO02_Maps\DWNO EIA\RIDWNO_EIA_Chapter_7_Fig3to9_Heritage.aprx

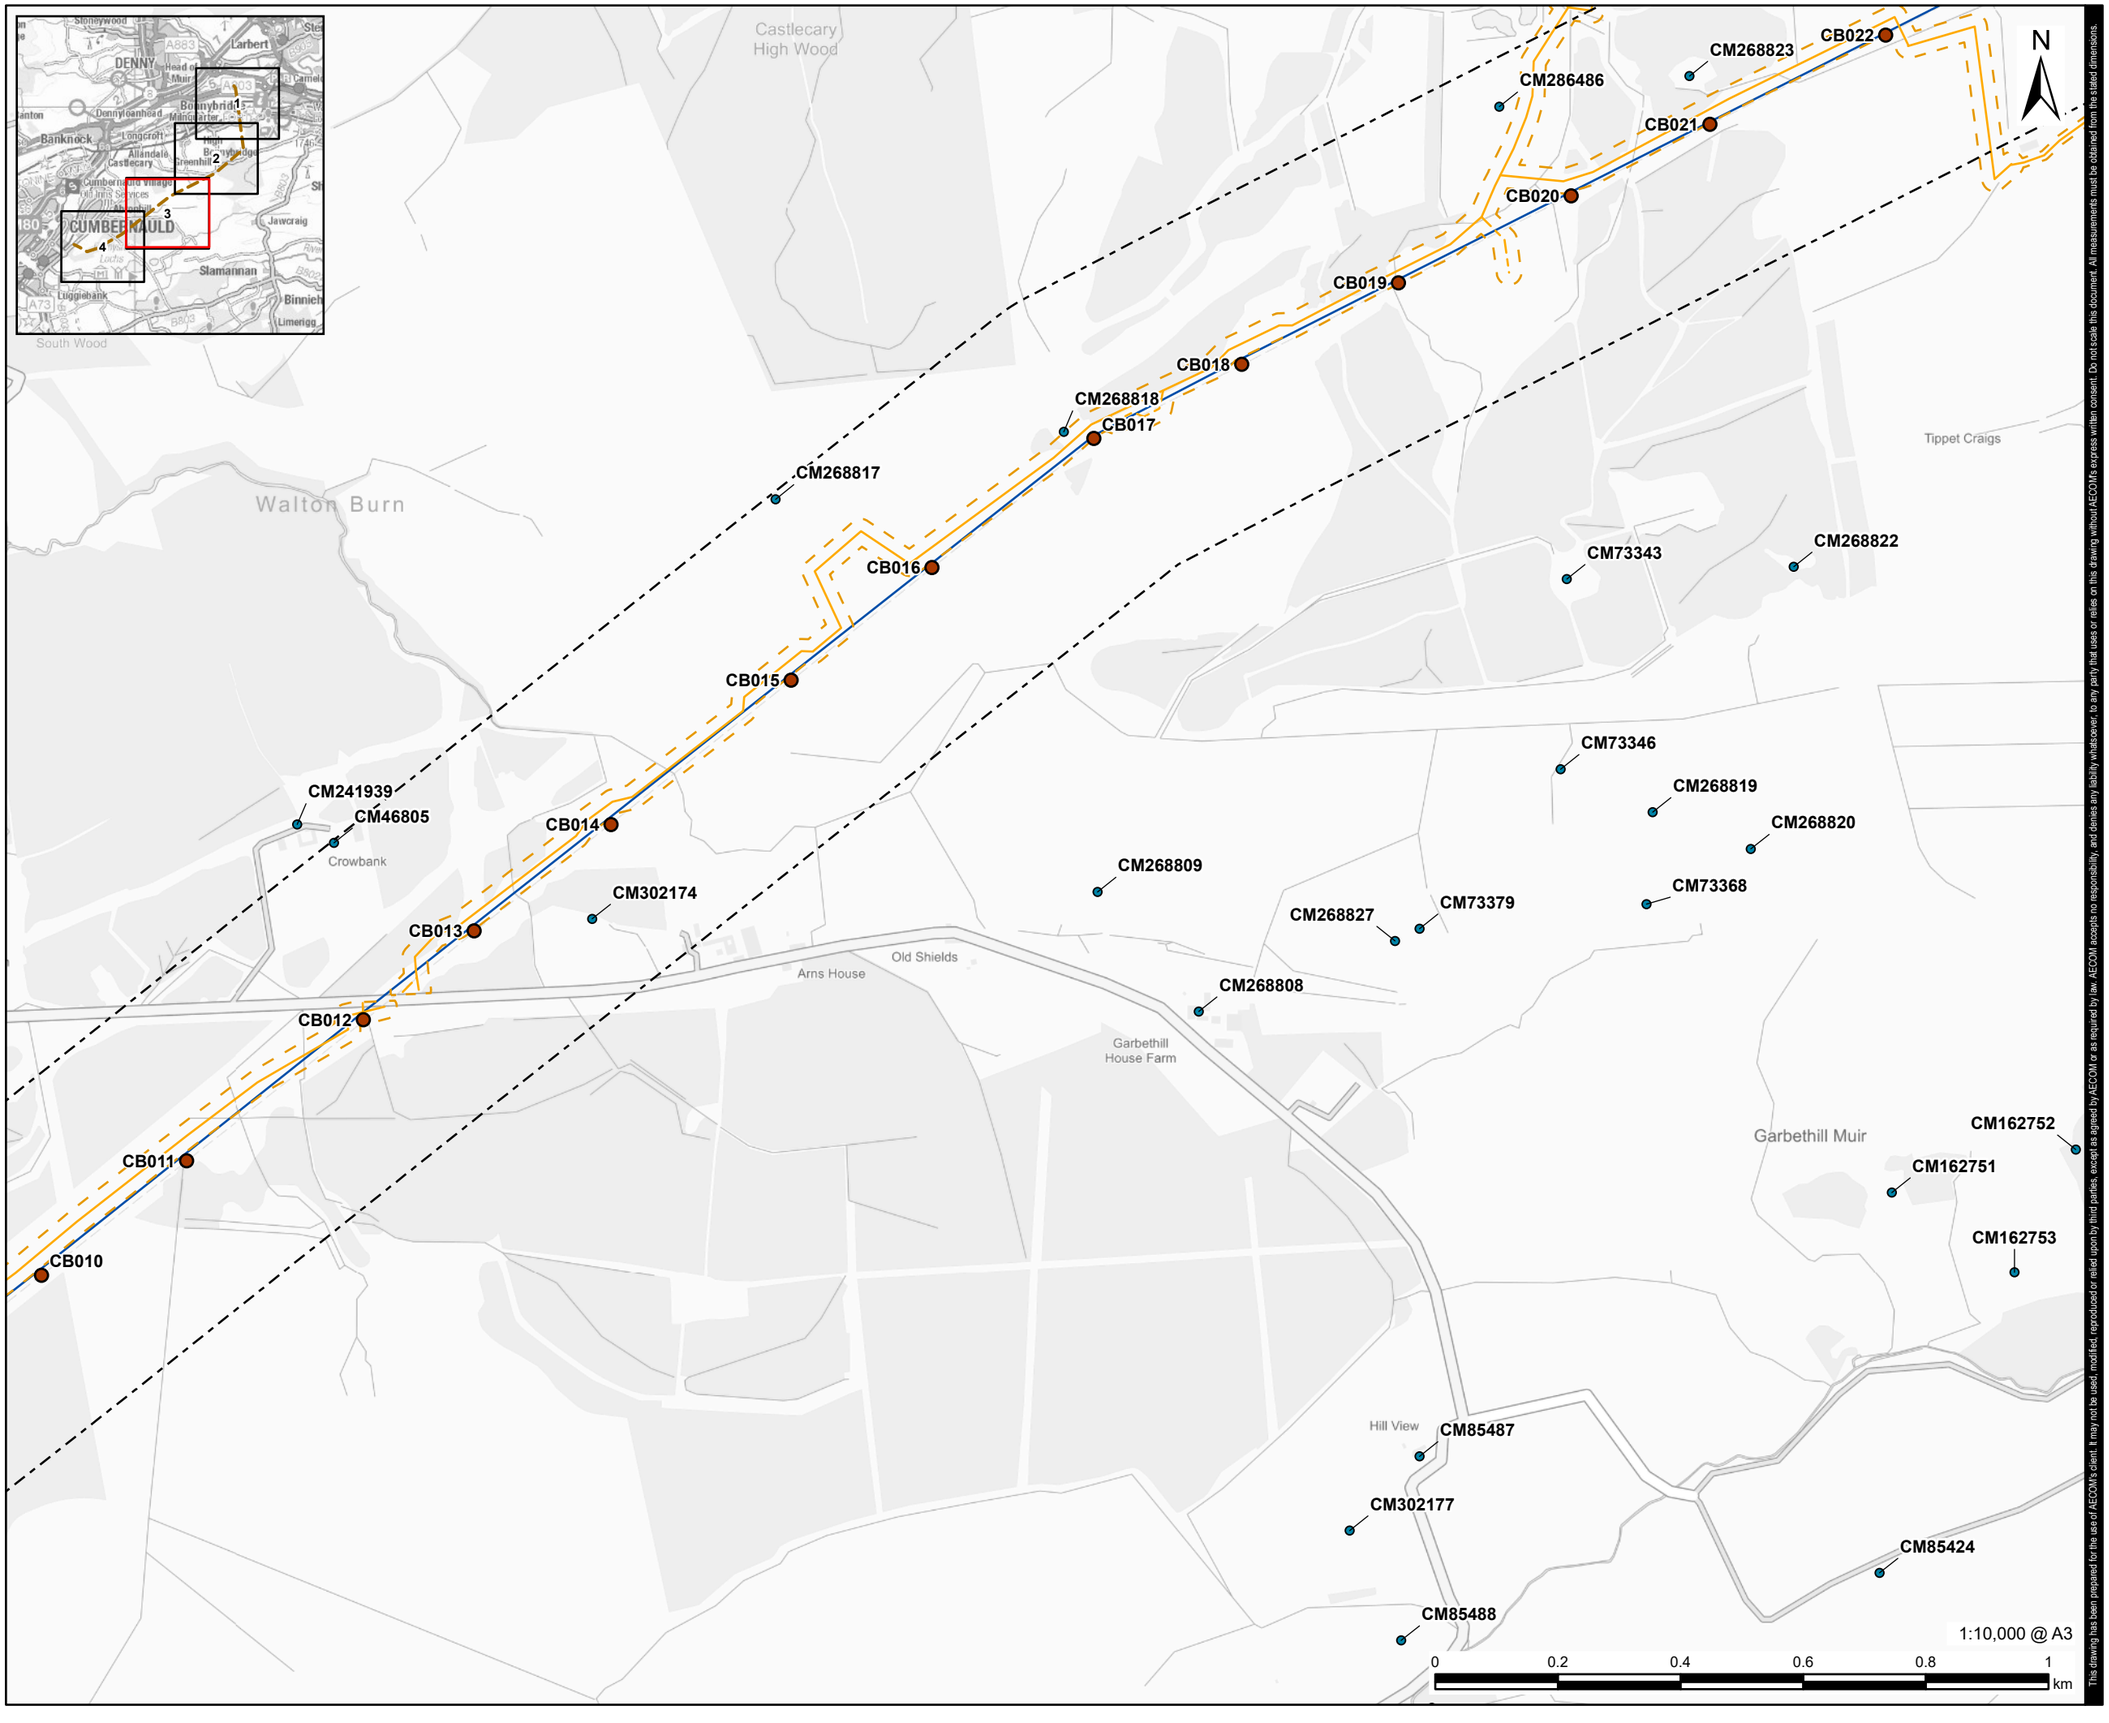

This drawing has been prepared for the use of AECOM's client. It may not be used, modified, reproduced or relied upon by third parties, except as agreed by AECOM or as required by law. AECOM accepts no responsibility, and denies any liability whatsoever, to any party that uses or relies on this drawing without AECOM's express written consent. Do not scale this document. All measurements must be obtained from the stated dimensions.

AECOM

PROJECT

Denny Wishaw Network Upgrade

CLIENT

SP Energy Networks

CONSULTANT

AECOM Limited
One Trinity Gardens
Newcastle
NE1 2HF
www.aecom.com

LEGEND

- CB Tower to be Removed
- CB Route Removal
- Temporary Trackway
- Temporary Stone Track
- Temporary Trackway and Temporary Stone Track Access Limit of Deviation
- CB Route Removal - Study Area 250m
- Canmore

NOTES

Contains OS data © Crown copyright 2025 Contains Historic Environment Scotland and OS data © Historic Environment Scotland and Crown Copyright and database right 2026, licensed under the Open Government Licence v3.0.

ISSUE PURPOSE

Environmental Impact Assessment Report

PROJECT NUMBER

60602788

FIGURE TITLE

Designated and Non Designated Heritage Assets within the 250m Study Area for the CB Route Removal

FIGURE NUMBER

Figure 7.8 (Sheet 3 of 4)

Revision: 2 Drawn: AM Checked: MLS Approved: ON Date: 2026-06-04

Filename: C:\Users\DirminaD\AECOM\EC GIS Services - UK-IRELAND\UK&I\60602788_DWNO\02_Maps\DWNO EIAR\DWNO_EIA_Chapter_7_Fig3to9_Heritage.aprx

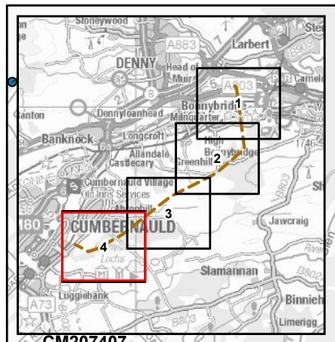

This drawing has been prepared for the use of AECOM's client. It may not be used, modified, reproduced or relied upon by third parties, except as agreed by AECOM or as required by law. AECOM accepts no responsibility, and denies any liability whatsoever, to any party that uses or relies on this drawing without AECOM's express written consent. Do not scale this document. All measurements must be obtained from the stated dimensions.

AECOM

PROJECT

Denny Wishaw Network Upgrade

CLIENT

SP Energy Networks

CONSULTANT

AECOM Limited
One Trinity Gardens
Newcastle
NE1 2HF
www.aecom.com

LEGEND

- CB Tower to be Removed
- Cumbernauld Substation Site Boundary
- CB Route Removal
- Temporary Trackway
- Temporary Stone Track
- Temporary Trackway and Temporary Stone Track Access Limit of Deviation
- CB Route Removal - Study Area 250m
- Canmore

NOTES

Contains OS data © Crown copyright 2025 Contains Historic Environment Scotland and OS data © Historic Environment Scotland and Crown Copyright and database right 2026, licensed under the Open Government Licence v3.0.

ISSUE PURPOSE

Environmental Impact Assessment Report

PROJECT NUMBER

60602788

FIGURE TITLE

Designated and Non Designated Heritage Assets within the 250m Study Area for the CB Route Removal

FIGURE NUMBER

Figure 7.8 (Sheet 4 of 4)