Revision: 2 Drawn: AM Checked: MLS Approved: ON Date: 2026-05-21

Filename: C:\Users\MlcoA\AECOM\EC GIS Services - GIS CAD PROJECTS\DCS EMEA\UK-IRELAND\UK&I\60602788_DWNO\02_Maps\DWNO EIA\R\DWNO_EIA_Chapter_8_Fig30to36_Biodiversity.aprx

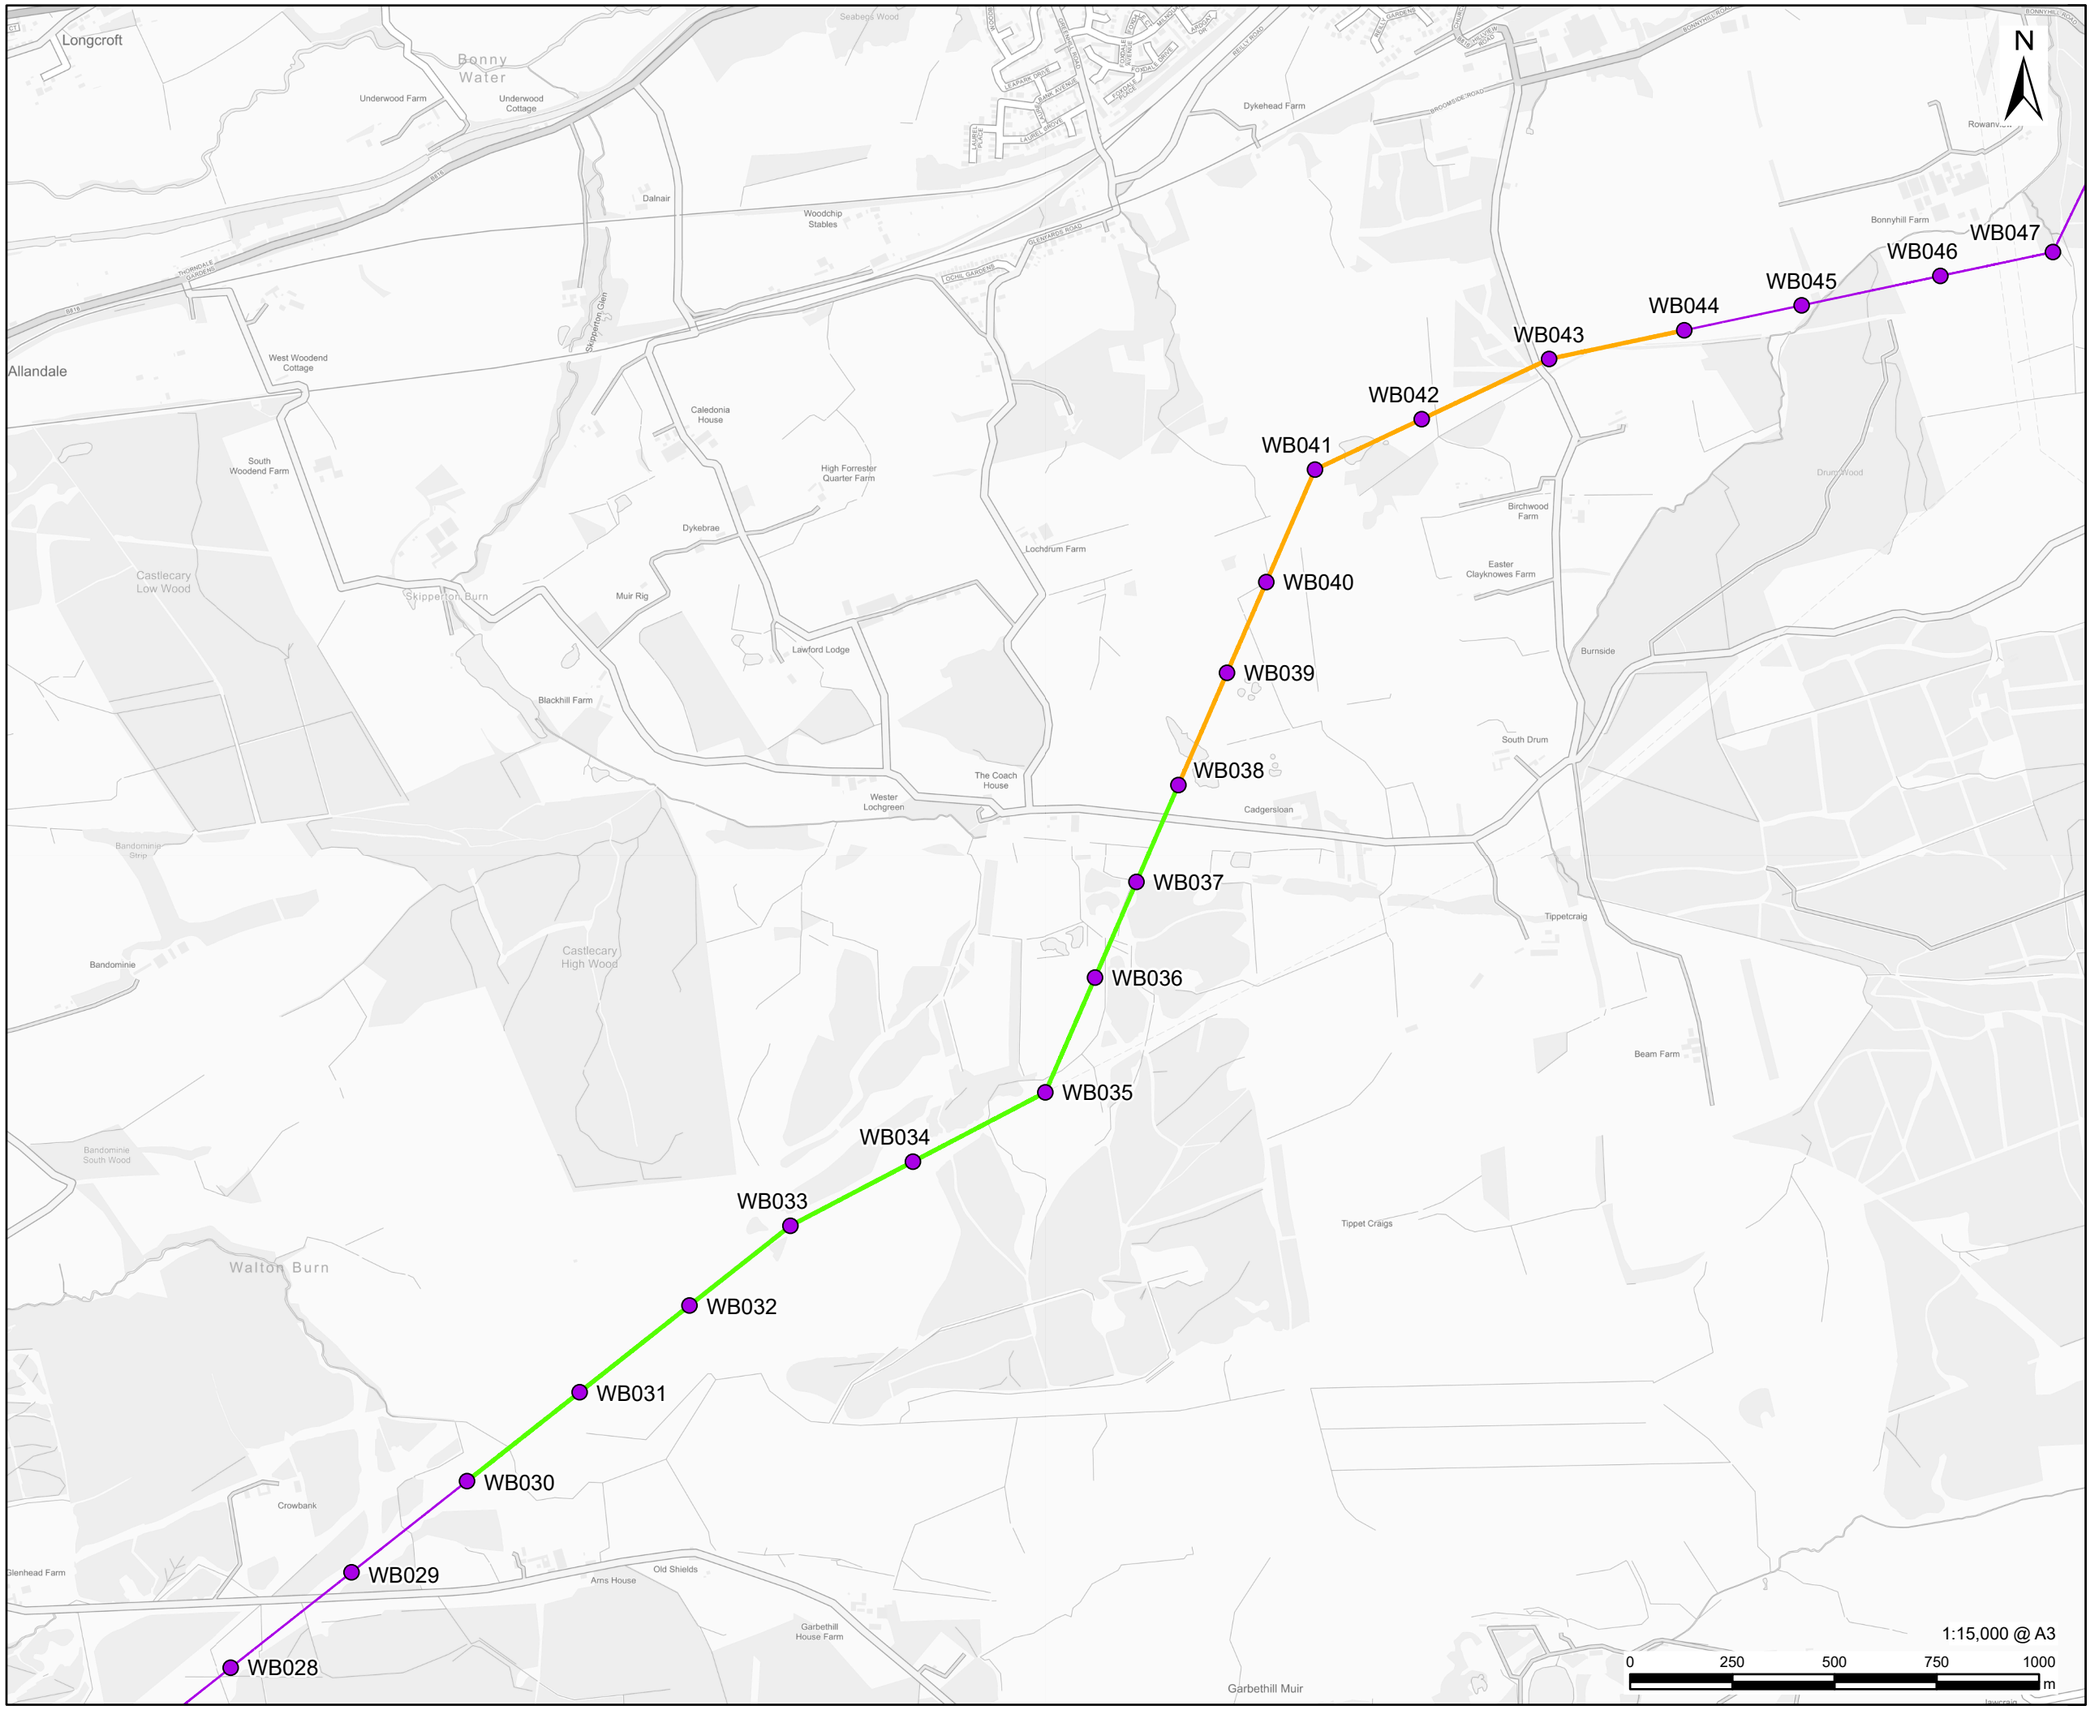


AECOM

**PROJECT**

Denny Wishaw Network Upgrade

**CLIENT**

SP Energy Networks

**CONSULTANT**


AECOM Limited
One Trinity Gardens
Newcastle
NE1 2HF
www.aecom.com


**LEGEND**

- WB Tower
- New Build Overhead Line
- Location of Bird Flight Divertors to Reduce Potential for Bean Goose Collision Mortality
- Location of Bird Flight Divertors to Reduce Potential for Curlew Collision Mortality

**NOTES**


Contains OS data © Crown copyright 2025


**ISSUE PURPOSE**

Environmental Impact Assessment Report

**PROJECT NUMBER**

60602788

**FIGURE TITLE**

Location of Bird Flight Divertors on the New Build Overhead line Earth Wire

**FIGURE NUMBER**

Figure 8.36