Revision: 2 Drawn: AM Checked: MLS Approved: ON Date: 2026-06-05

Filename: C:\Users\MicuA\AECOM\EC GIS Services - GIS CAD PROJECTS\DCS EMEA\UK-IRELAND\UK\tl\60602788_DWNO\02_Maps\DWNO EIAR\DWNO_EIA_Chapter_8_Fig1to9_Biodiversity.aprx

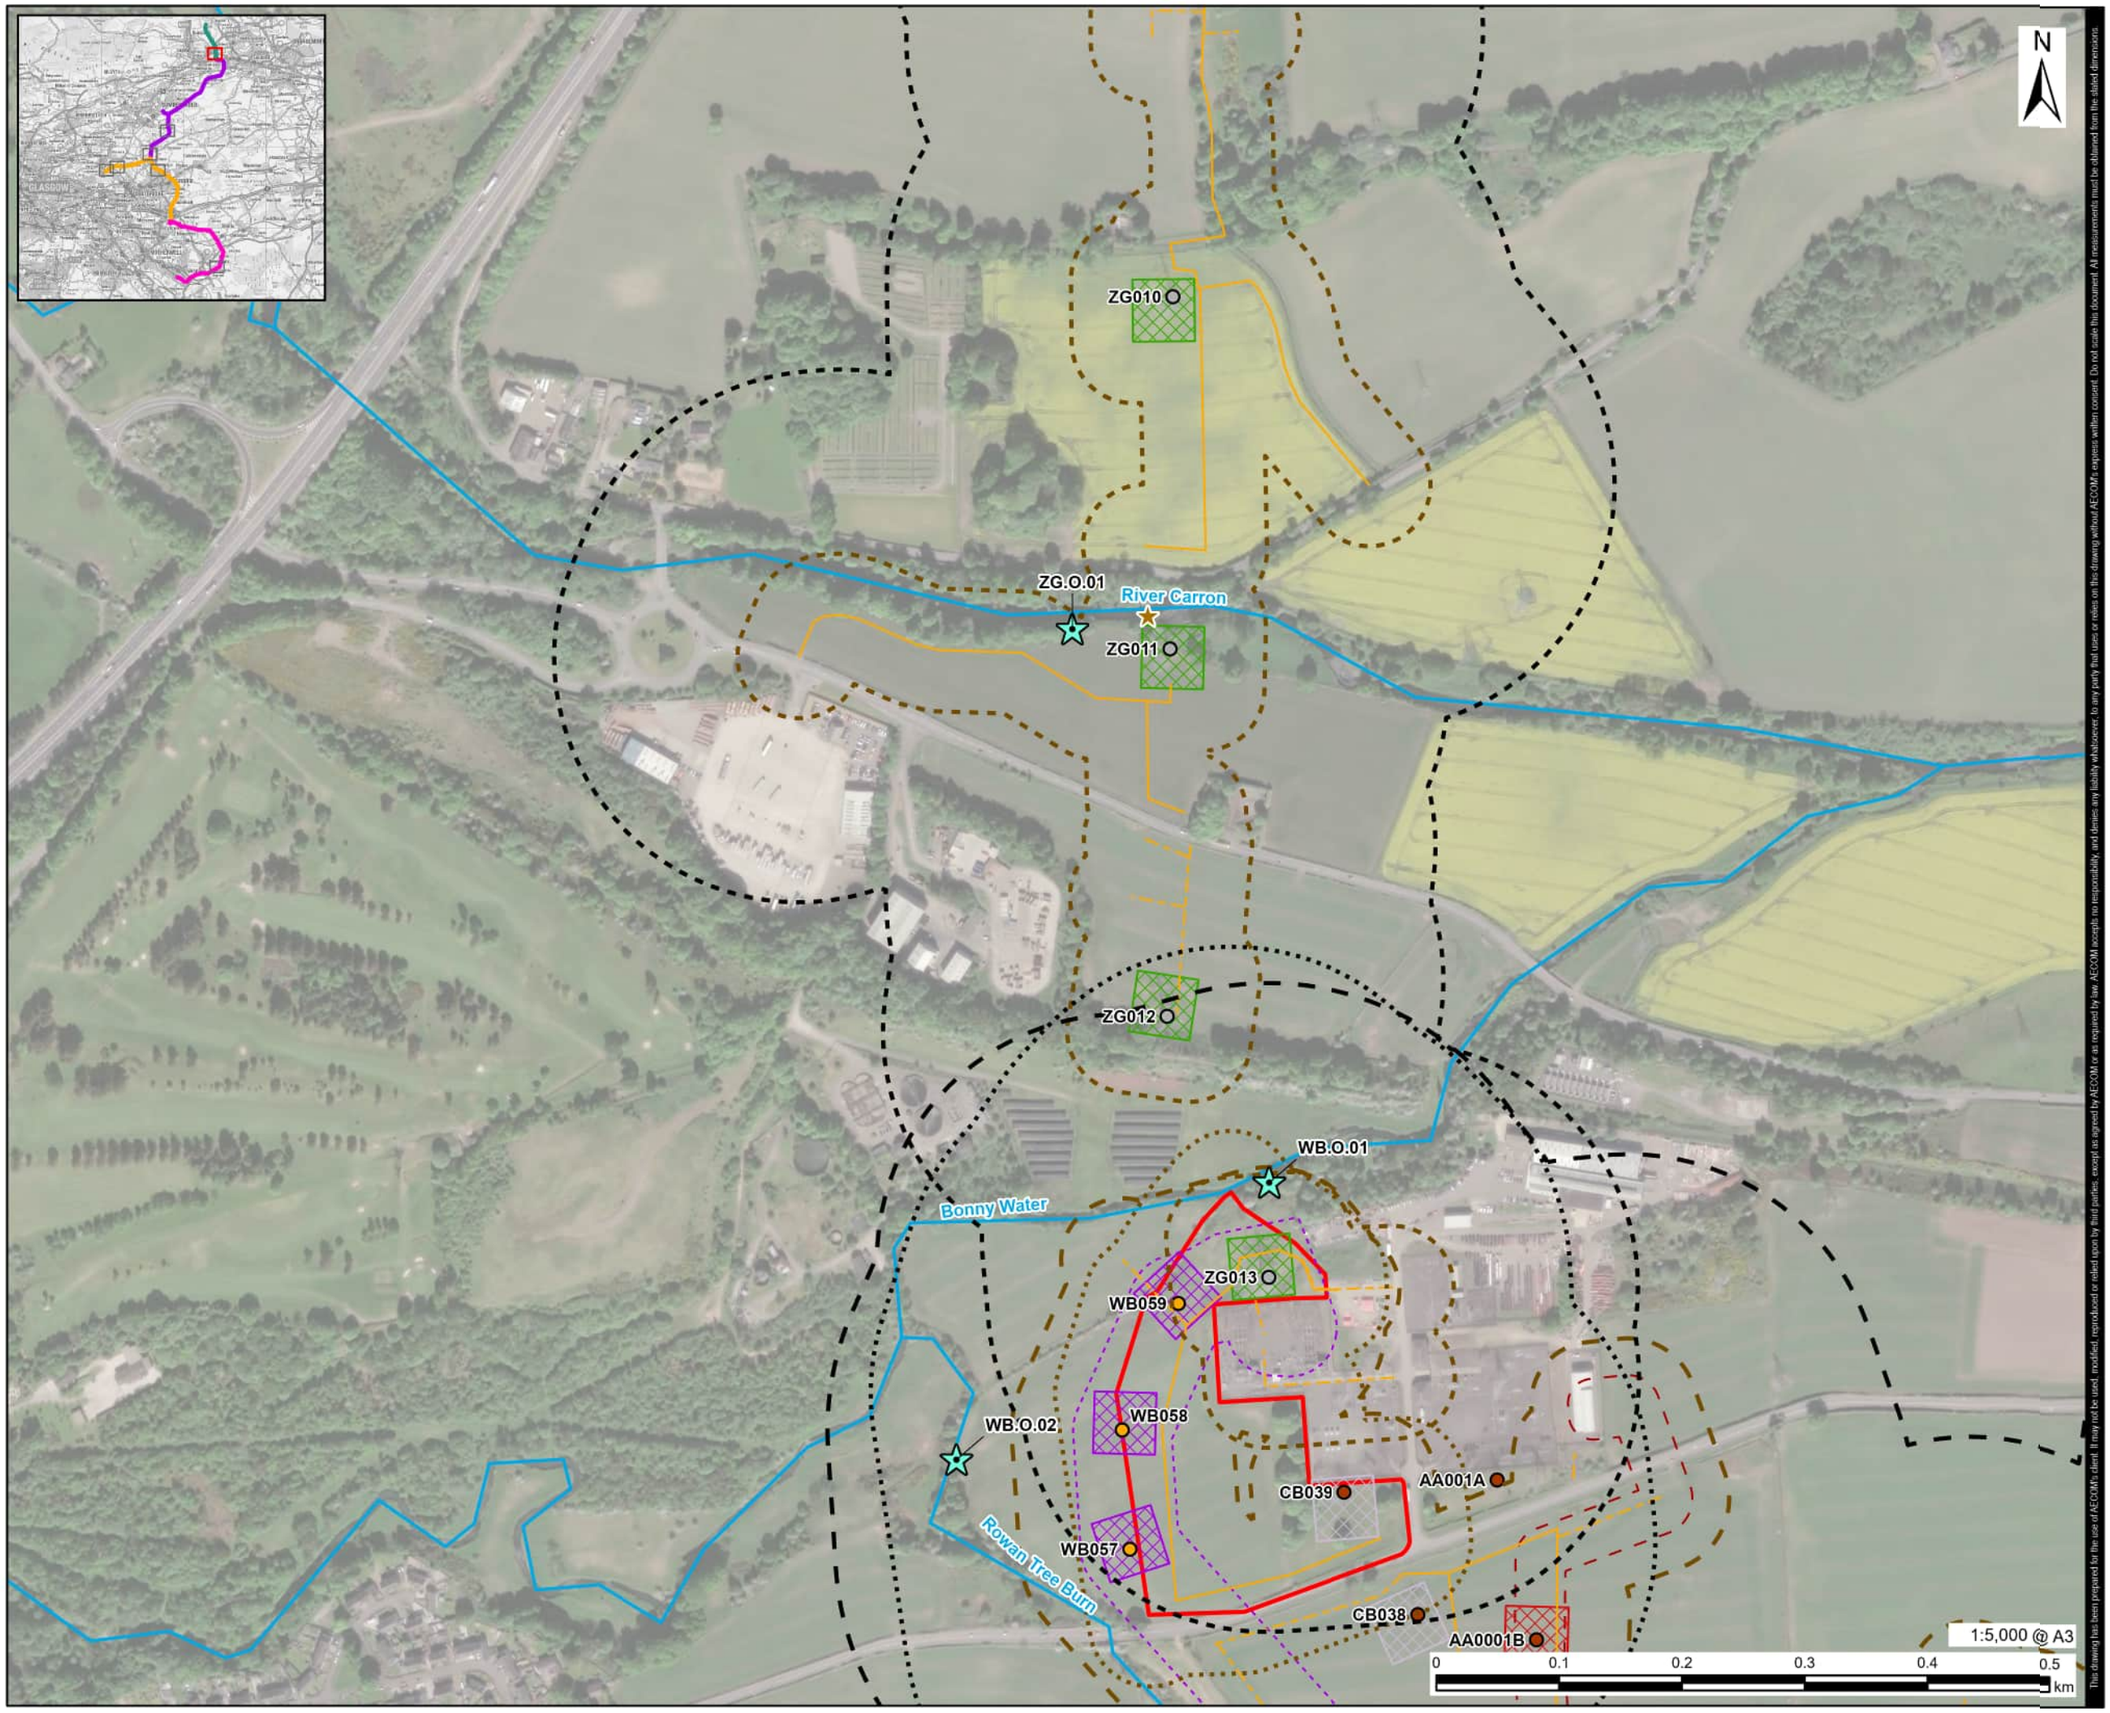

AECOM

PROJECT

Denny Wishaw Network Upgrade

CLIENT

SP Energy Networks

CONSULTANT

AECOM Limited
One Trinity Gardens
Newcastle
NE1 2HF
www.aecom.com

LEGEND

- Existing Tower
- New Tower
- Tower to be Removed
- Bonnybridge Substation Site Boundary
- New Build Tower Compound
- ZG Tower Compound
- CB Tower Compound
- AA Tower Compound
- New Build Overhead Line Limit of Deviation
- AA Route Undergrounding Limit of Deviation
- Temporary Trackway
- Temporary Stone Track
- Watercourse

Otter Survey Buffers

- New Build Overhead Line, CB Route Removal and AA Route Undergrounding +200m
- Uprated Overhead Lines +200m
- Substation Works / Extensions +200m

Water Vole Survey Buffers

- New Build Overhead Line, CB Route Removal and AA Route Undergrounding +50m
- Uprated Overhead Lines +50m
- Substation Works / Extensions +50m

Otter and Water Vole Survey Results

Otter Survey Results

- Layup
- Spraint

NOTES

Microsoft, Vantor, Contains OS data © Crown copyright 2025

ISSUE PURPOSE

Environmental Impact Assessment Report

PROJECT NUMBER

60602788

FIGURE TITLE

Otter and Water Vole Survey Results

FIGURE NUMBER

Figure 8.7 (Sheet 1 of 7)

This drawing has been prepared for the use of AECOM's client. It may not be used, modified, reproduced or relied upon by third parties, except as agreed by AECOM or as required by law. AECOM accepts no responsibility, and denies any liability whatsoever, to any party that uses or relies on this drawing without AECOM's express written consent. Do not scale this document. All measurements must be obtained from the stated dimensions.

Revision: 2 Drawn: AM Checked: MLS Approved: ON Date: 2026-06-05

Filename: C:\Users\MiciuA\AECOM\EC GIS Services - GIS CAD PROJECTS\DCS EMEA\UK-IRELAND\UK&I\60602788_DWNO\02_Maps\DWNO EIA\R\DWNO_EIA_Chapter_8_Fig1to9_Biodiversity.aprx

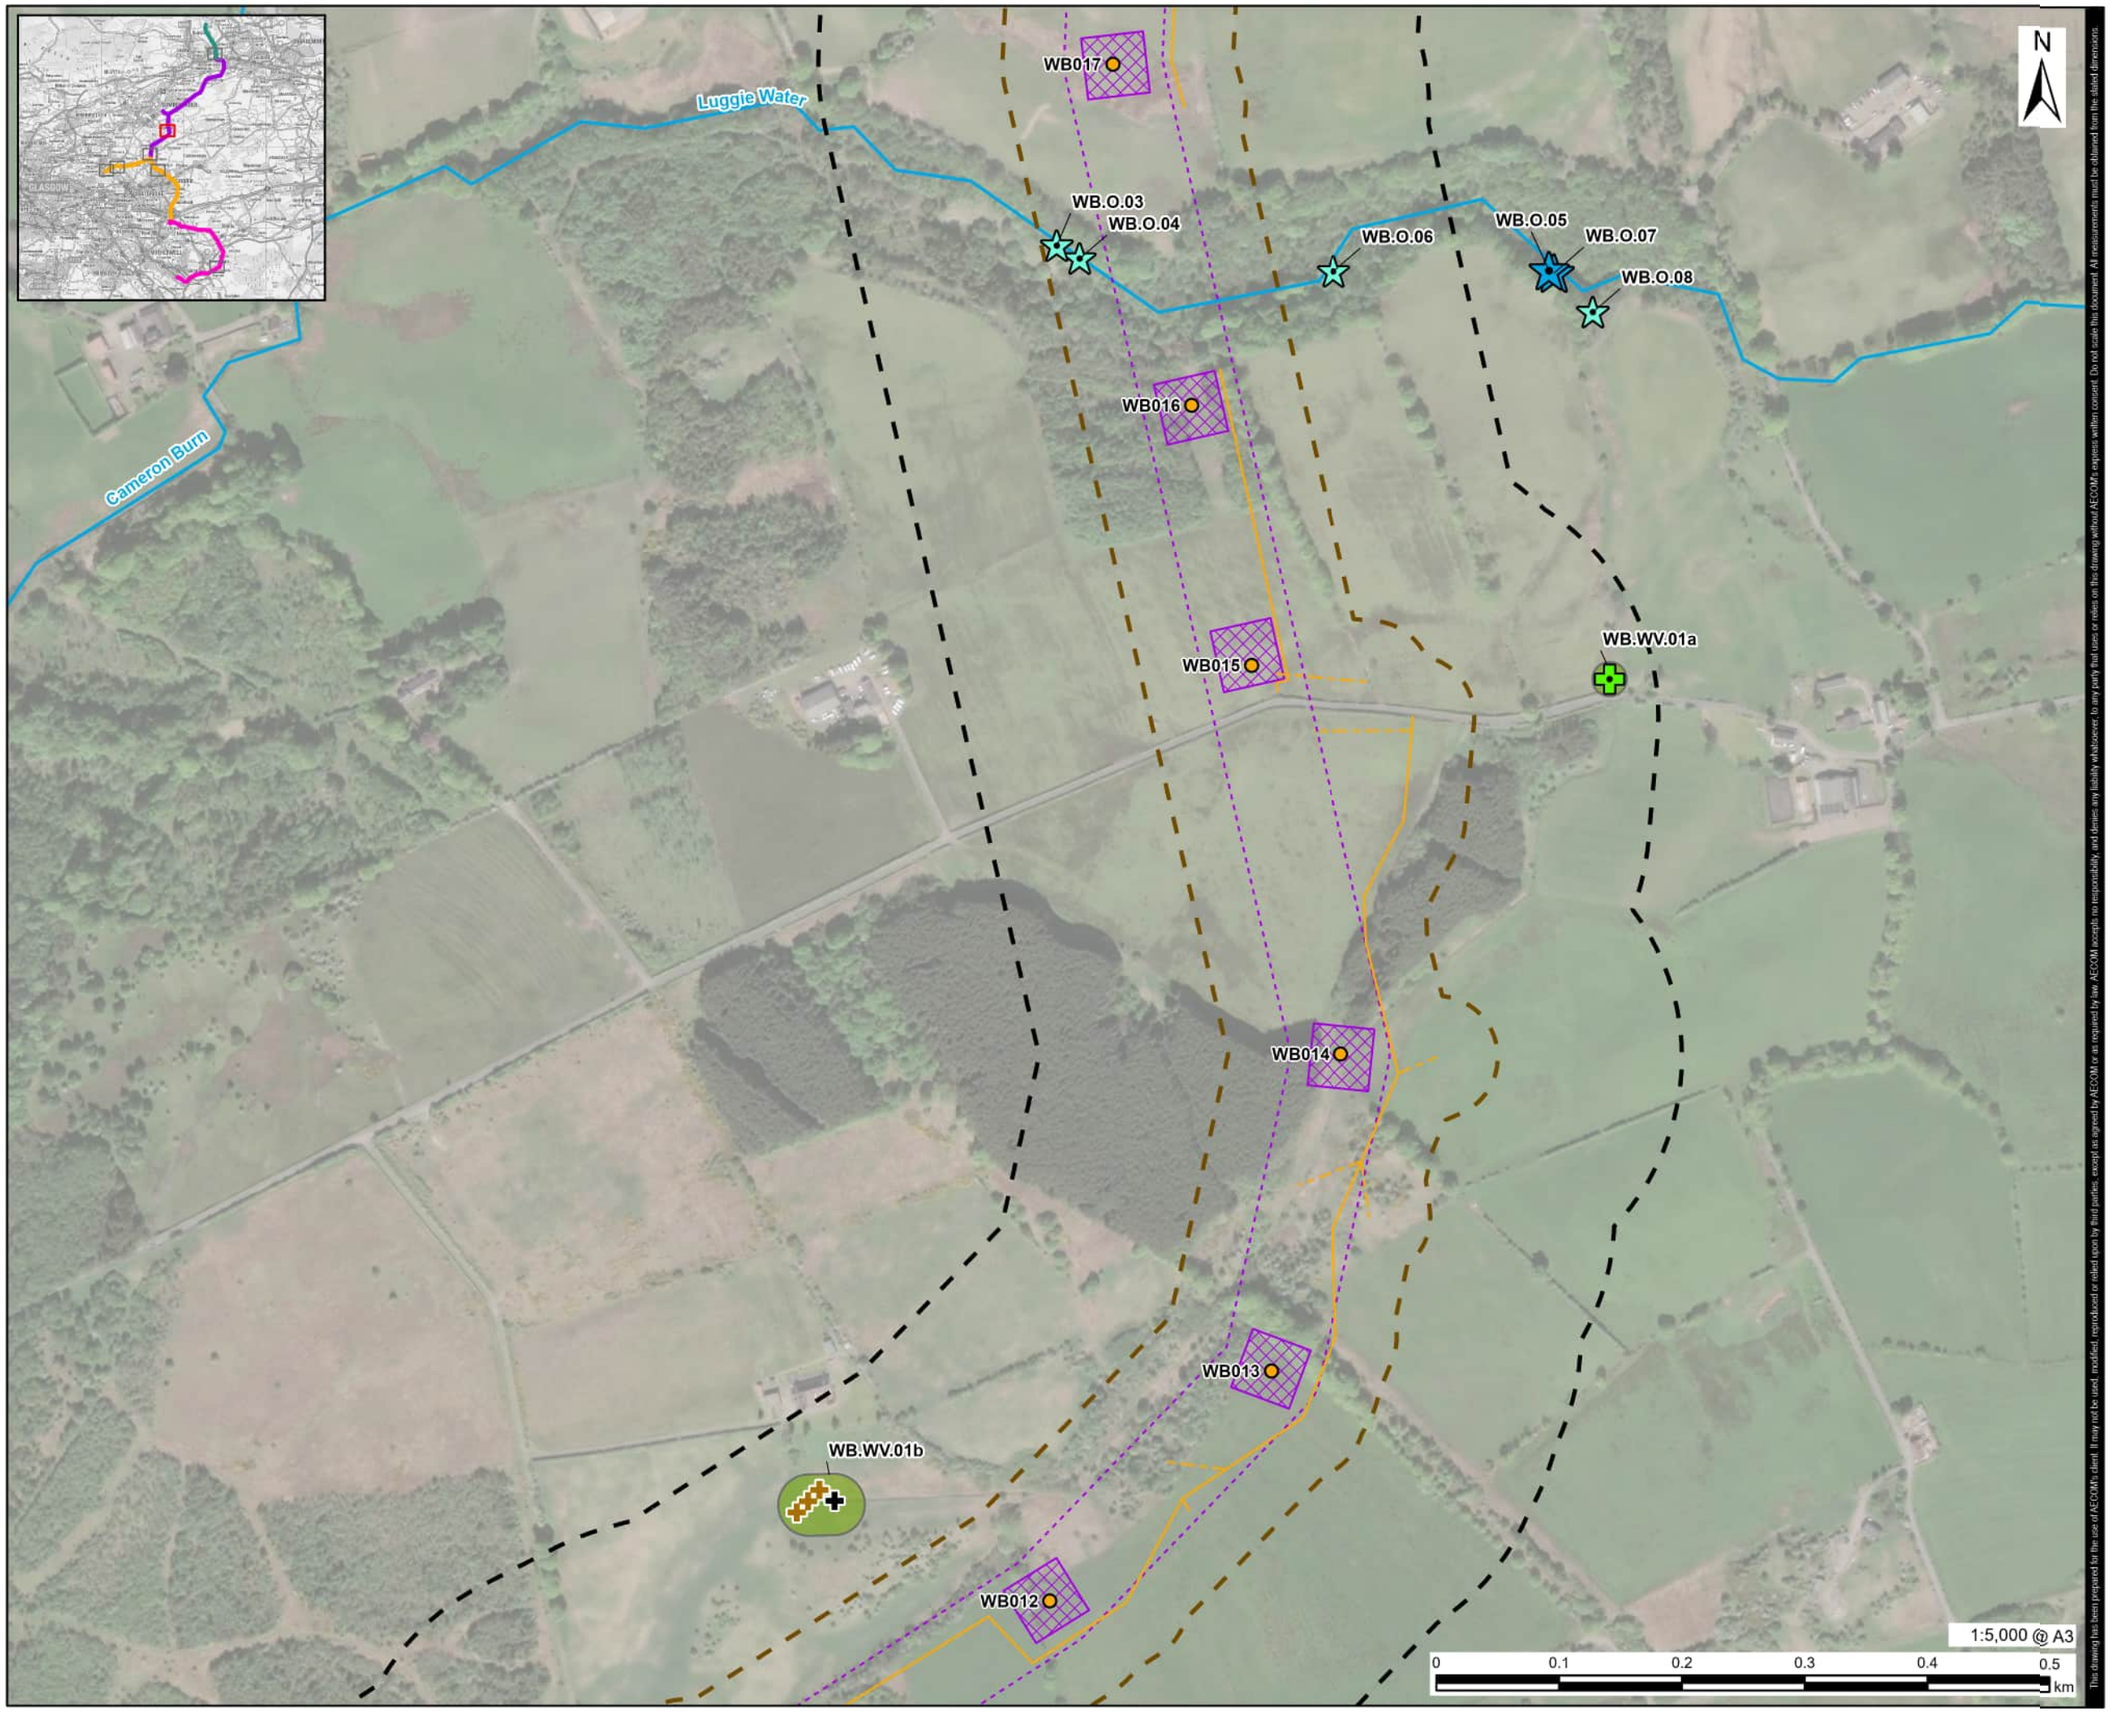

This drawing has been prepared for the use of AECOM's client. It may not be used, modified, reproduced or relied upon by third parties, except as agreed by AECOM or as required by law. AECOM accepts no responsibility, and denies any liability whatsoever, to any party that uses or relies on this drawing without AECOM's express written consent. Do not scale this document. All measurements must be obtained from the stated dimensions.

AECOM

PROJECT

Denny Wishaw Network Upgrade

CLIENT

SP Energy Networks

CONSULTANT

AECOM Limited
One Trinity Gardens
Newcastle
NE1 2HF
www.aecom.com

LEGEND

- New Tower
- New Build Tower Compound
- New Build Overhead Line Limit of Deviation
- Temporary Trackway
- Temporary Stone Track
- Watercourse

Otter Survey Buffers

- New Build Overhead Line, CB Route Removal and AA Route Undergrounding +200m

Water Vole Survey Buffers

- New Build Overhead Line, CB Route Removal and AA Route Undergrounding +50m

Otter and Water Vole Survey Results

Otter Survey Results

- Holt
- Layup

Water Vole Survey Results

- Burrow
- Footprints
- Latrine
- Water Vole Polygon

NOTES

Microsoft, Vantor, Contains OS data © Crown copyright 2025

ISSUE PURPOSE

Environmental Impact Assessment Report

PROJECT NUMBER

60602788

FIGURE TITLE

Otter and Water Vole Survey Results

FIGURE NUMBER

Figure 8.7 (Sheet 2 of 7)

Revision: 2 Drawn: AM Checked: MLS Approved: ON Date: 2026-06-05

Filename: C:\Users\MicuA\AECOM\EC GIS Services - GIS CAD PROJECTS\DCS EMEA\UK-IRELAND\UK&I\60602788_DWNO\02_Maps\DWNO EIAR\DWNO_EIA_Chapter_8_Fig1to9_Biodiversity.aprx

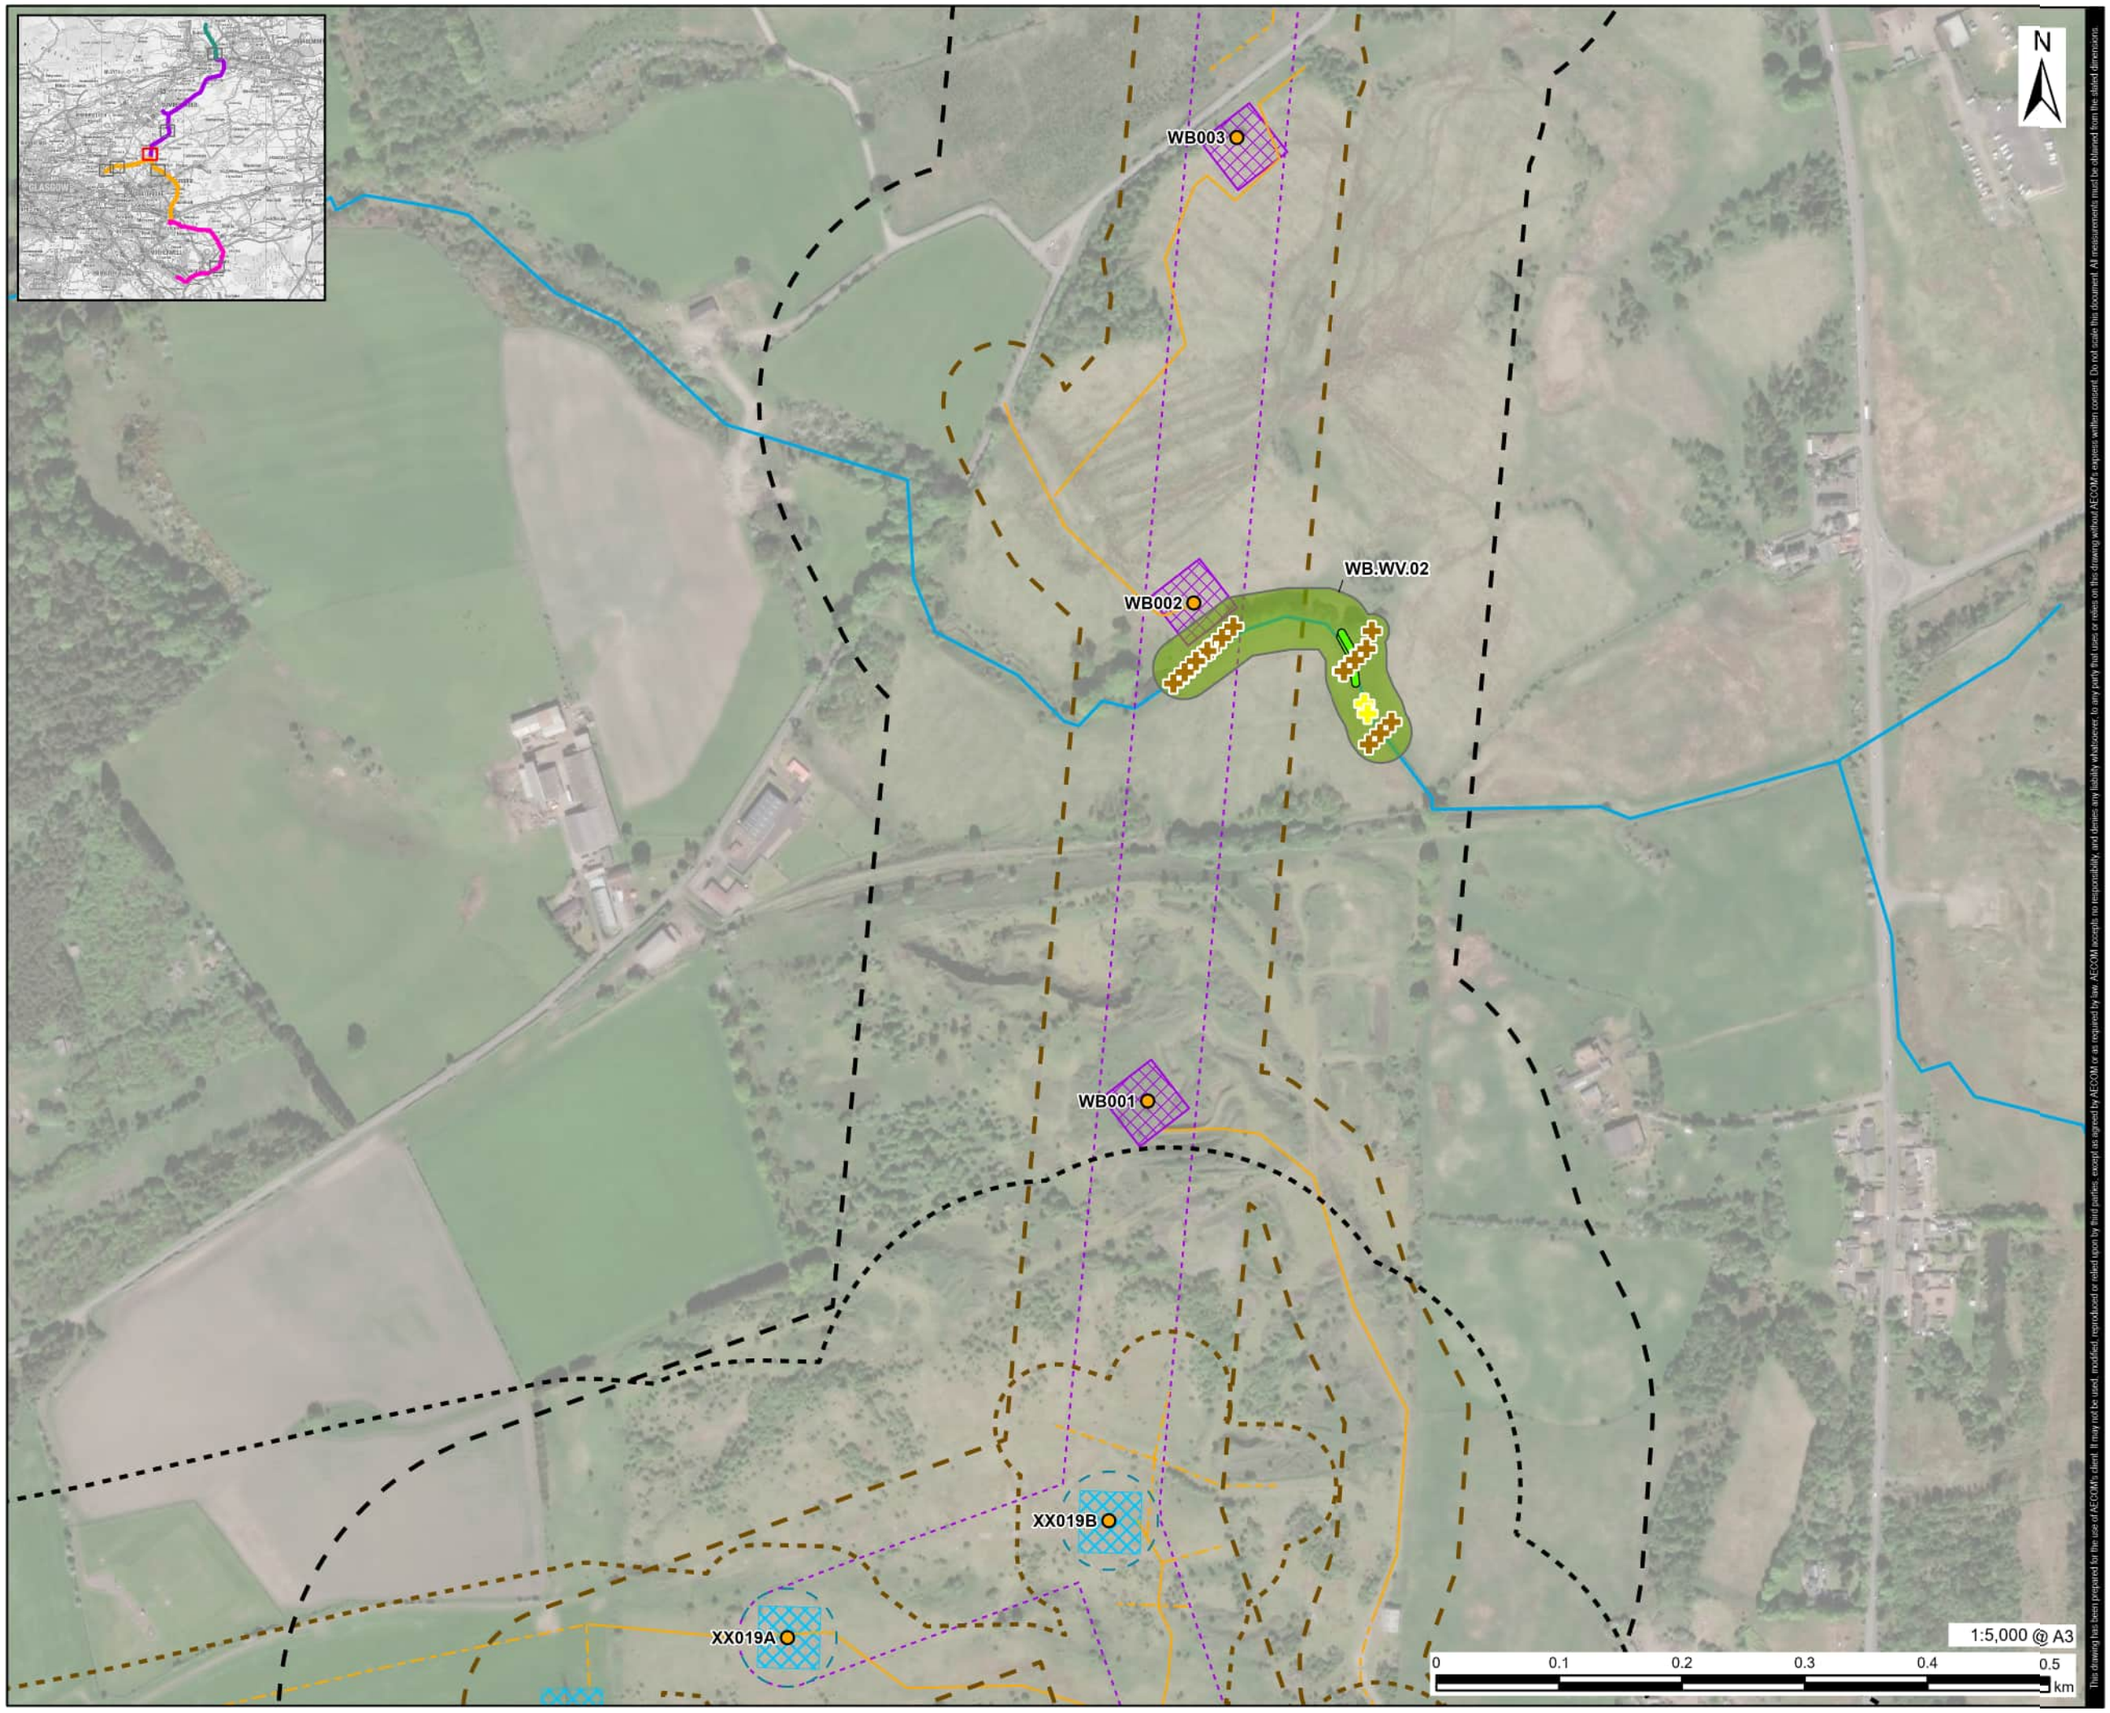

This drawing has been prepared for the use of AECOM's client. It may not be used, modified, reproduced or relied upon by third parties, except as agreed by AECOM or as required by law. AECOM accepts no responsibility, and denies any liability whatsoever, to any party that uses or relies on this drawing without AECOM's express written consent. Do not scale this document. All measurements must be obtained from the stated dimensions.

AECOM

PROJECT

Denny Wishaw Network Upgrade

CLIENT

SP Energy Networks

CONSULTANT

AECOM Limited
One Trinity Gardens
Newcastle
NE1 2HF
www.aecom.com

LEGEND

- New Tower
- New Build Tower Compound
- XX Tower Compound
- New Build Overhead Line Limit of Deviation
- New Tower Limit of Deviation
- Temporary Trackway
- Temporary Stone Track
- Watercourse

Otter Survey Buffers

- New Build Overhead Line, CB Route Removal and AA Route Undergrounding +200m
- Uprated Overhead Lines +200m

Water Vole Survey Buffers

- New Build Overhead Line, CB Route Removal and AA Route Undergrounding +50m
- Uprated Overhead Lines +50m

Otter and Water Vole Survey Results

Water Vole Survey Results

- Dropping
- Feeding Remains
- Latrine
- Water Vole HSA
- Water Vole Polygon

NOTES

Microsoft, Vantor, Contains OS data © Crown copyright 2025

ISSUE PURPOSE

Environmental Impact Assessment Report

PROJECT NUMBER

60602788

FIGURE TITLE

Otter and Water Vole Survey Results

FIGURE NUMBER

Figure 8.7 (Sheet 3 of 7)

Revision: 2 Drawn: AM Checked: MLS Approved: ON Date: 2026-06-05

Filename: C:\Users\MicuA\AECOM\EC GIS Services - GIS CAD PROJECTS\DCS EMEA\UK-IRELAND\UK&I\60602788_DWNO\02_Maps\DWNO EIAR\DWNO_EIA_Chapter_8_Fig1to9_Biodiversity.aprx

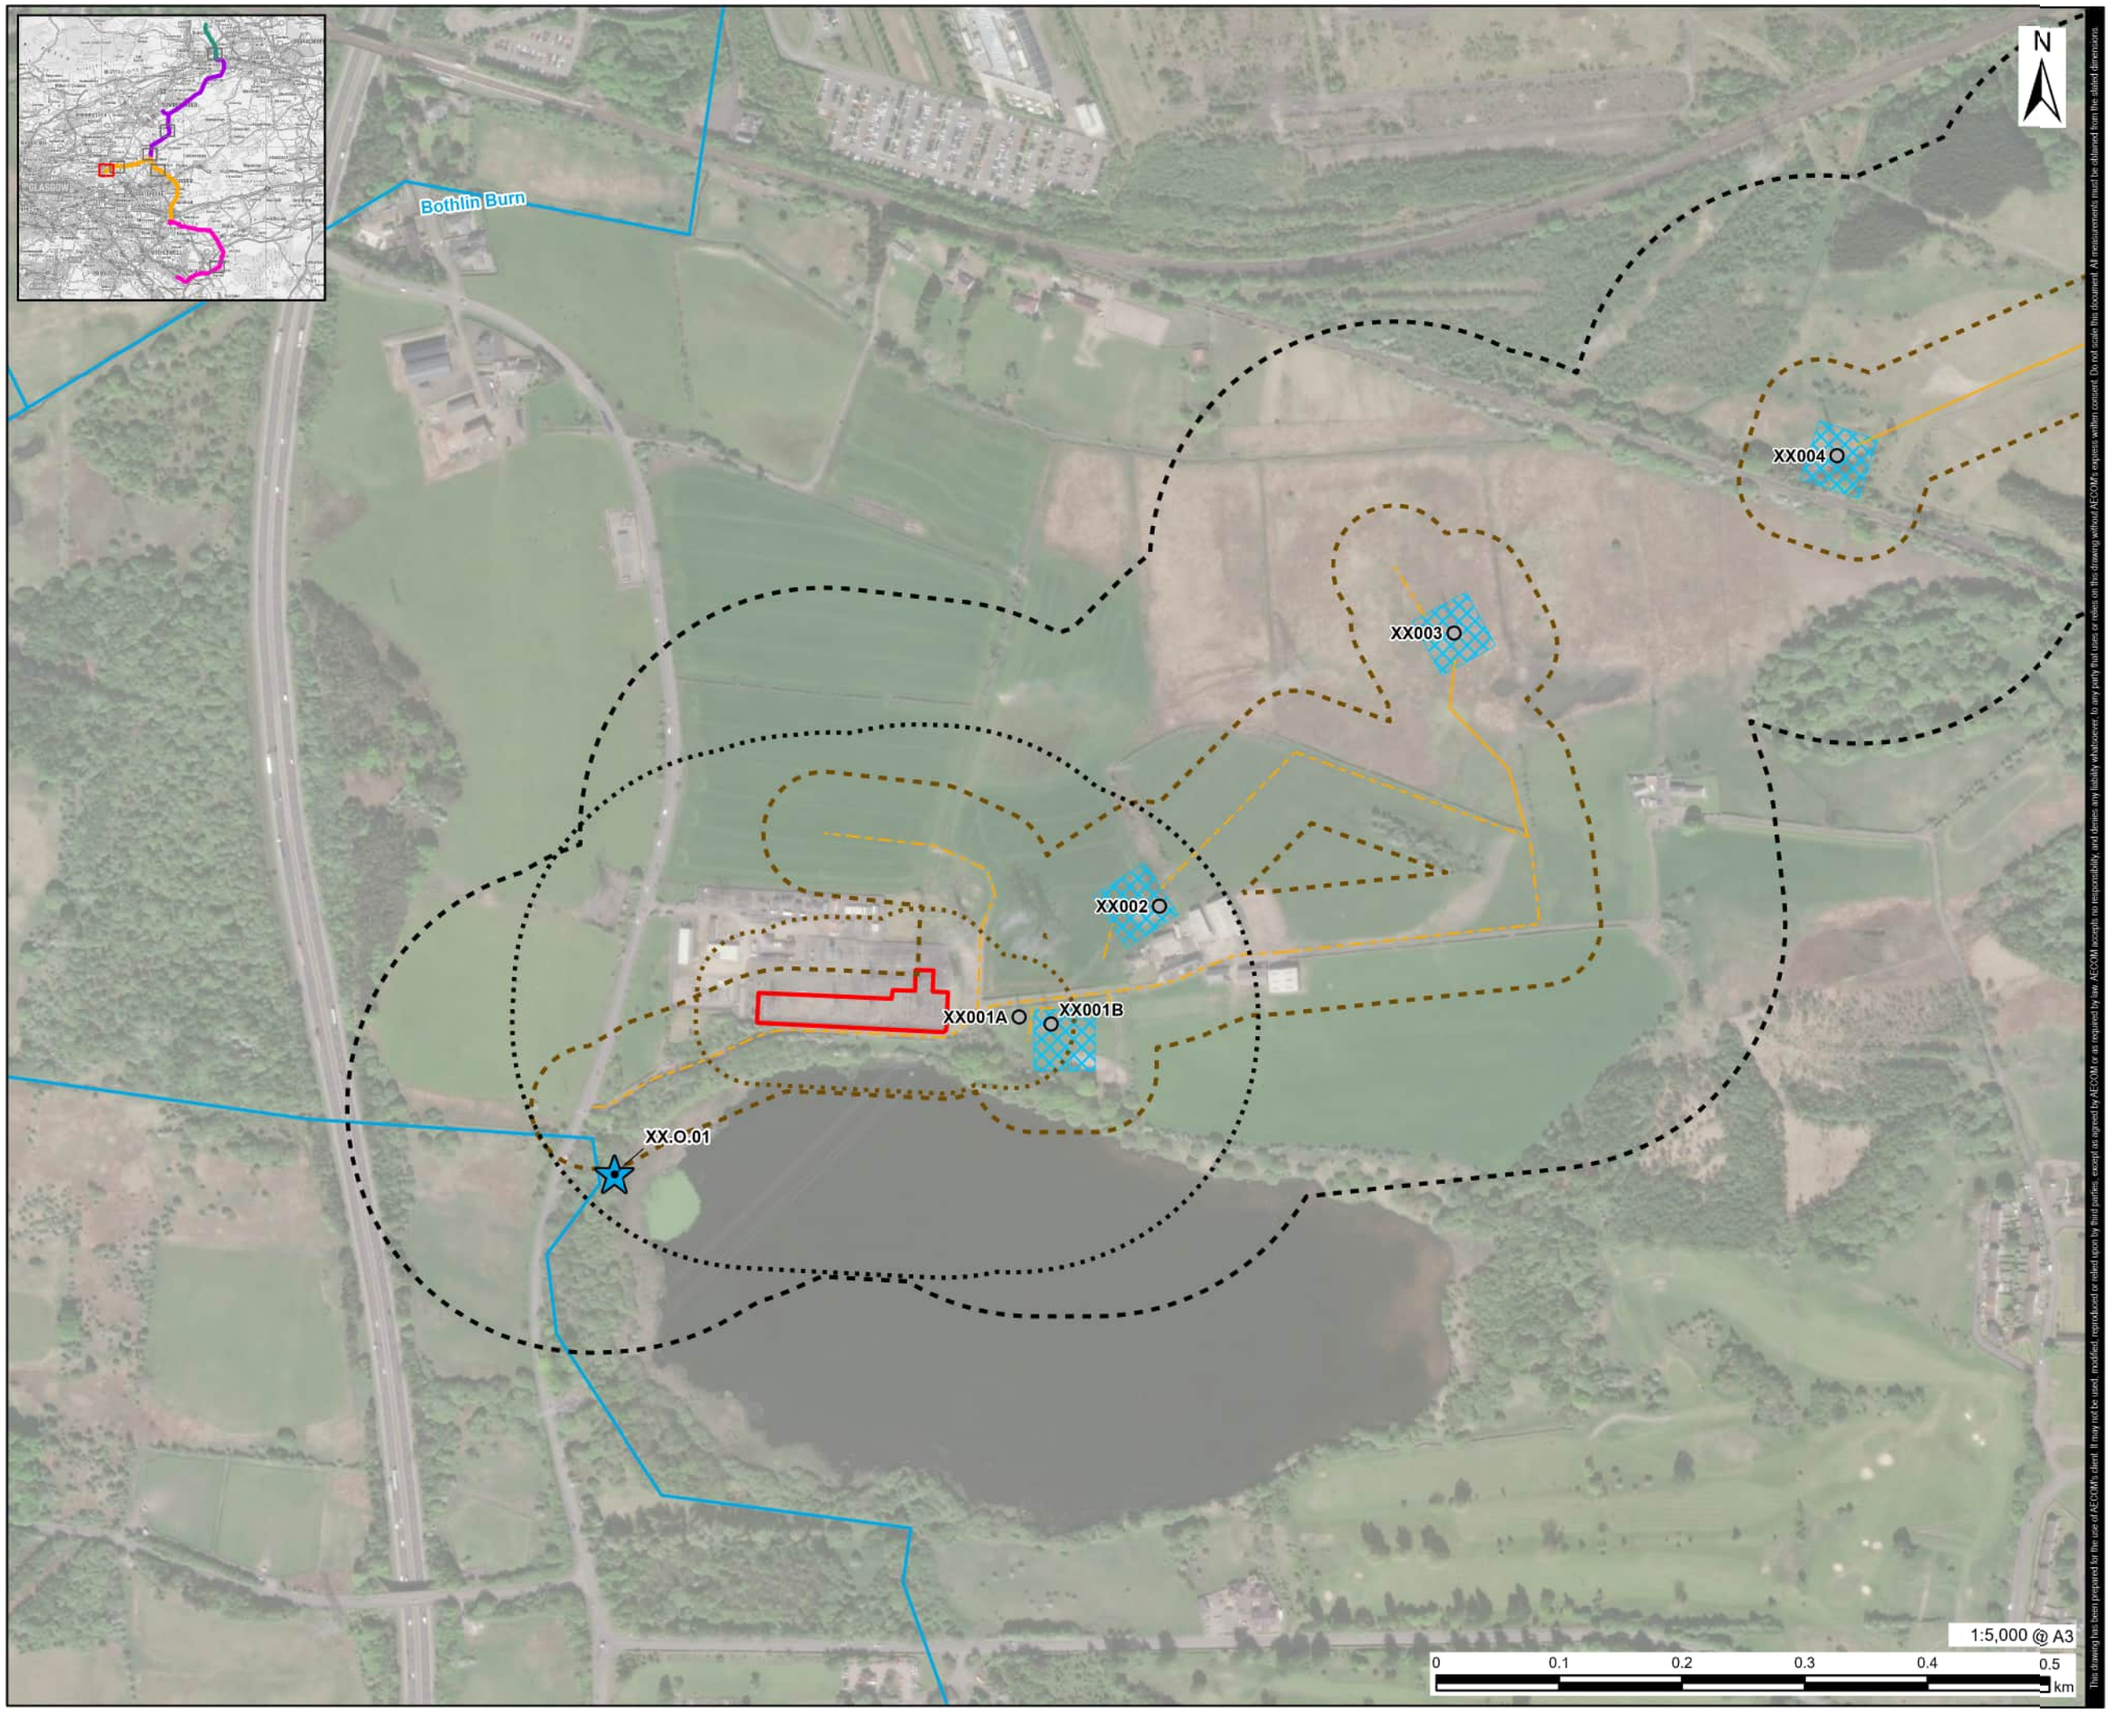

This drawing has been prepared for the use of AECOM's client. It may not be used, modified, reproduced or relied upon by third parties, except as agreed by AECOM or as required by law. AECOM accepts no responsibility, and denies any liability whatsoever, to any party that uses or relies on this drawing without AECOM's express written consent. Do not scale this document. All measurements must be obtained from the stated dimensions.

AECOM

PROJECT

Denny Wishaw Network Upgrade

CLIENT

SP Energy Networks

CONSULTANT

AECOM Limited
One Trinity Gardens
Newcastle
NE1 2HF
www.aecom.com

LEGEND

- Existing Tower
- Easterhouse Substation Site Boundary
- XX Tower Compound
- Temporary Trackway
- Temporary Stone Track
- Watercourse

Otter Survey Buffers

- Uprated Overhead Lines +200m
- Substation Works / Extensions +200m

Water Vole Survey Buffers

- Uprated Overhead Lines +50m
- Substation Works / Extensions +50m

Otter and Water Vole Survey Results

Otter Survey Results

- Holt

NOTES

Microsoft, Vantor, Contains OS data © Crown copyright 2025

ISSUE PURPOSE

Environmental Impact Assessment Report

PROJECT NUMBER

60602788

FIGURE TITLE

Otter and Water Vole Survey Results

FIGURE NUMBER

Figure 8.7 (Sheet 4 of 7)

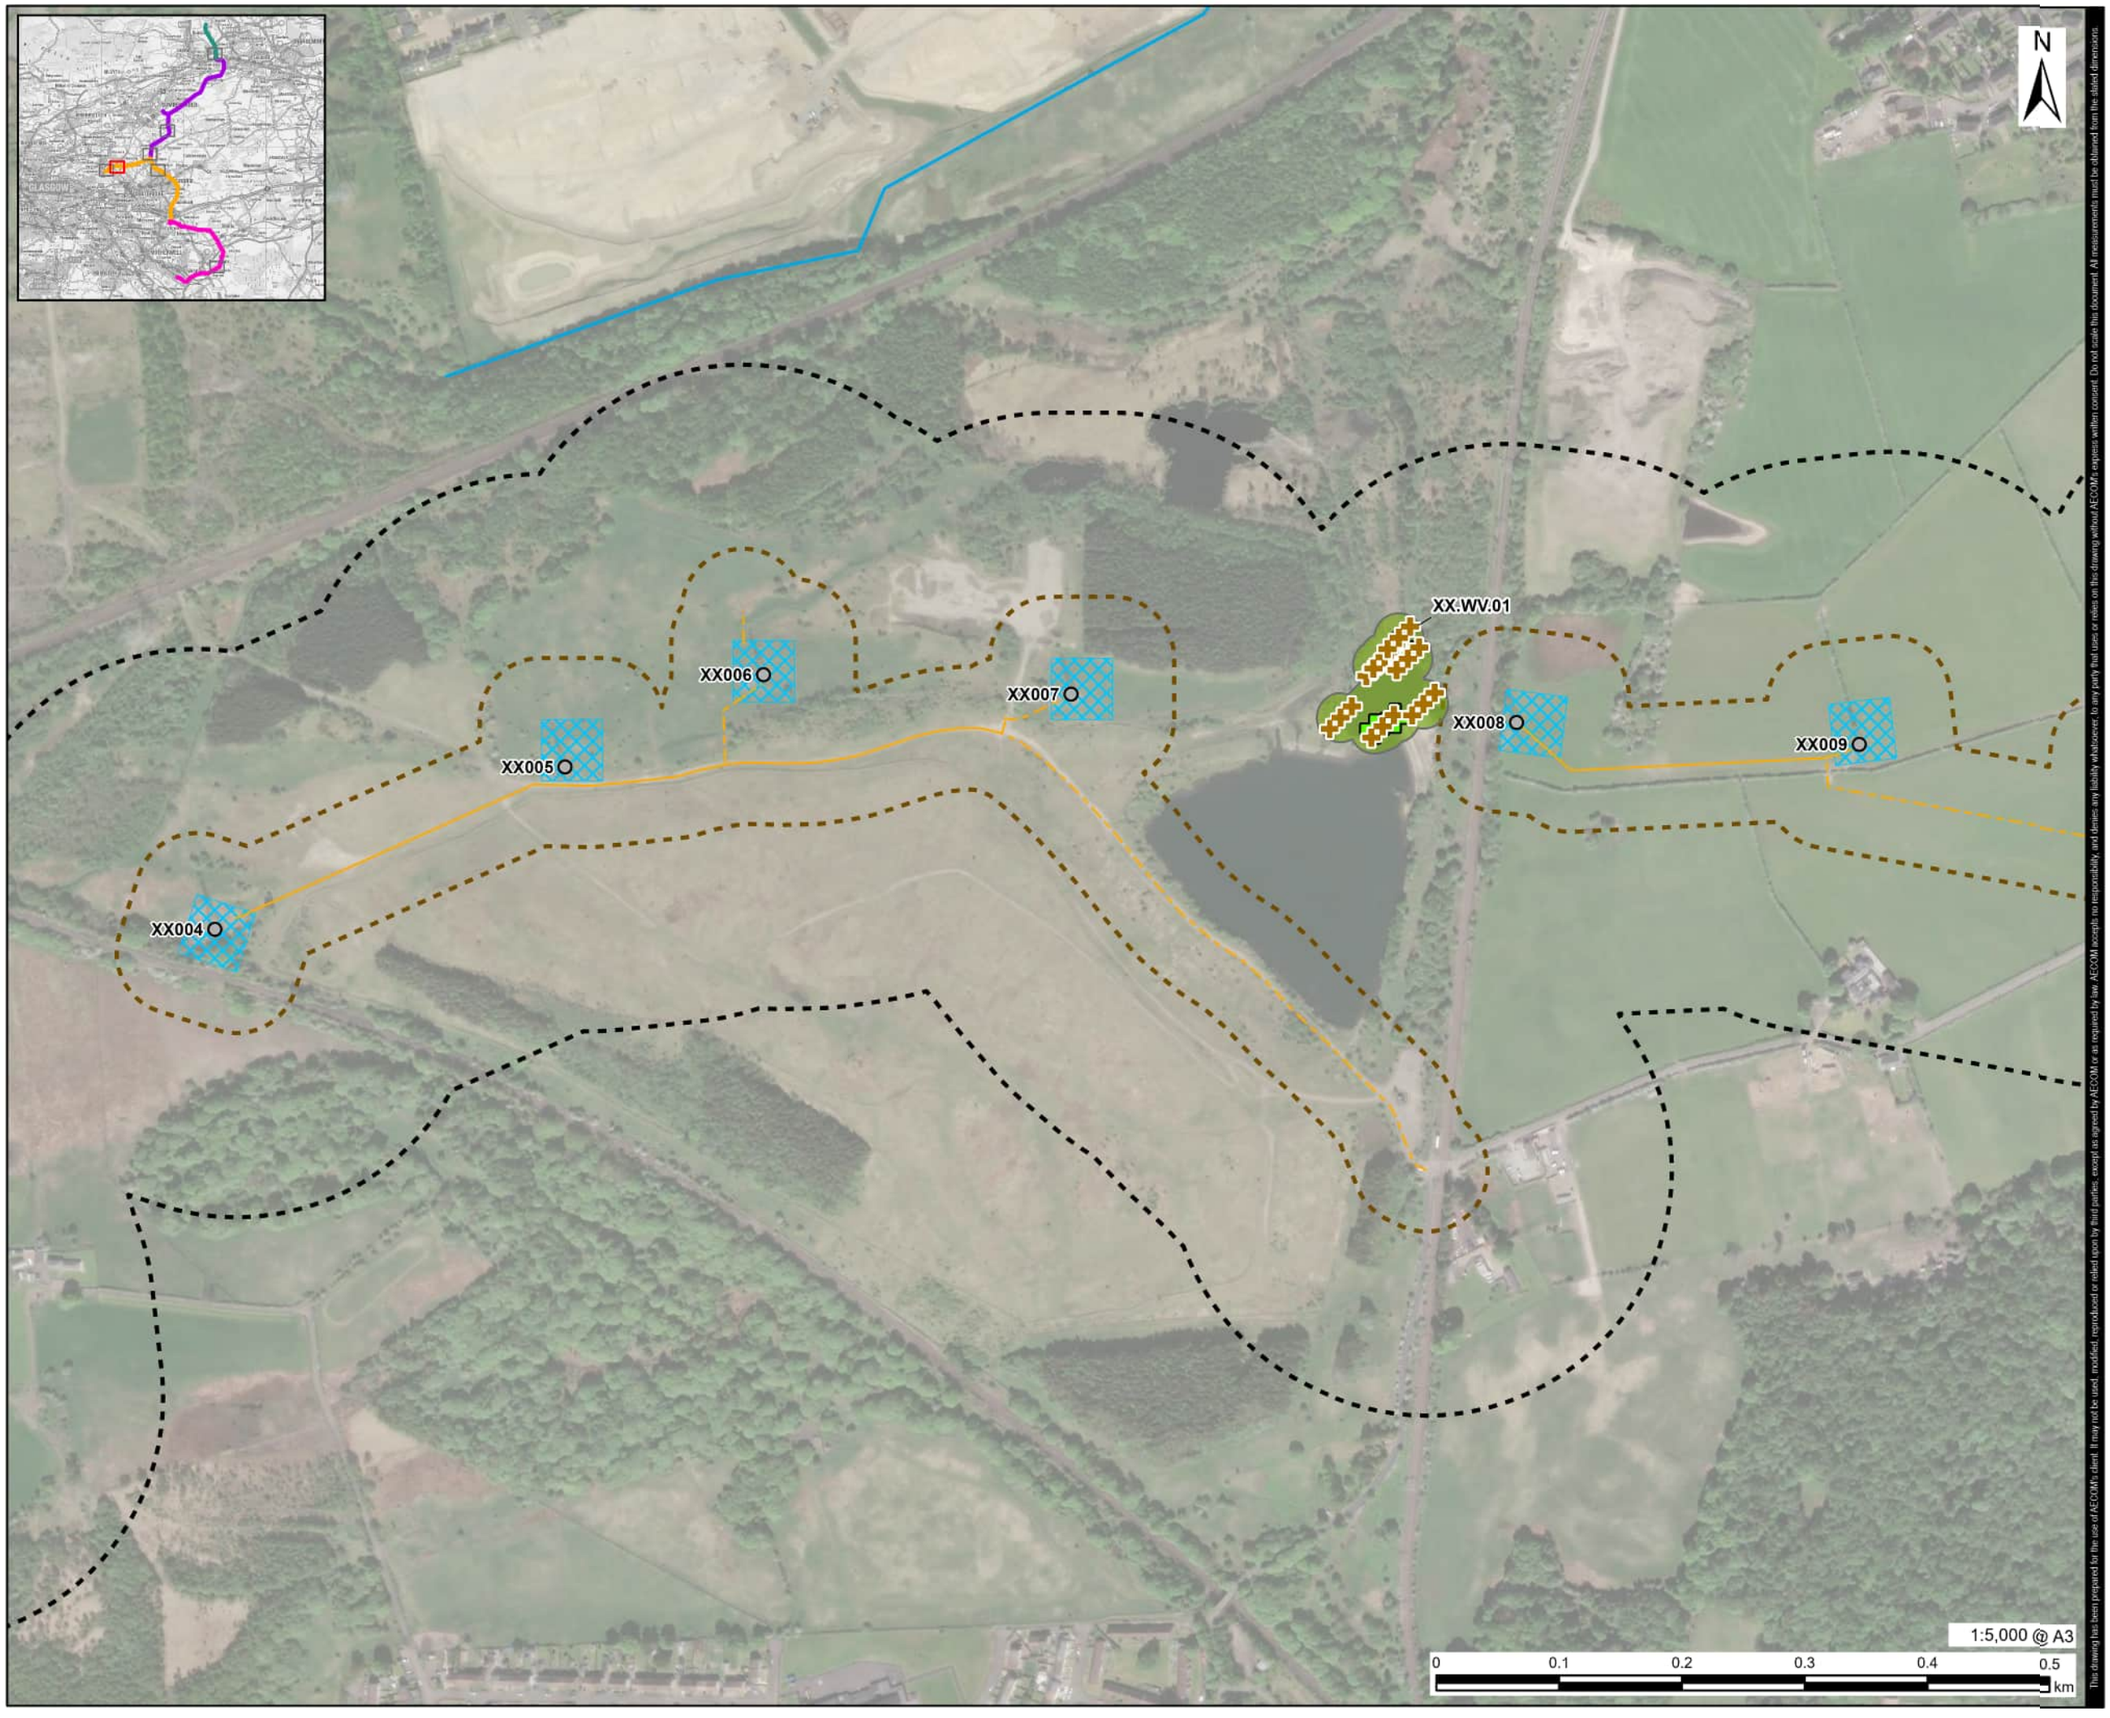

Revision: 2 Drawn: AM Checked: MLS Approved: ON Date: 2026-06-05

Filename: C:\Users\MicuA\AECOM\EC GIS Services - GIS CAD PROJECTS\DCS EMEA\UK-IRELAND\UK&I\60602788_DWNO\02_Maps\DWNO EIAR\DWNO_EIA_Chapter_8_Fig1to9_Biodiversity.aprx

This drawing has been prepared for the use of AECOM's client. It may not be used, modified, reproduced or relied upon by third parties, except as agreed by AECOM or as required by law. AECOM accepts no responsibility, and denies any liability whatsoever, to any party that uses or relies on this drawing without AECOM's express written consent. Do not scale this document. All measurements must be obtained from the stated dimensions.

AECOM

PROJECT

Denny Wishaw Network Upgrade

CLIENT

SP Energy Networks

CONSULTANT

AECOM Limited
One Trinity Gardens
Newcastle
NE1 2HF
www.aecom.com

LEGEND

- Existing Tower
- XX Tower Compound
- Temporary Trackway
- Temporary Stone Track
- Watercourse

Otter Survey Buffers

- Uprated Overhead Lines +200m

Water Vole Survey Buffers

- Uprated Overhead Lines +50m

Otter and Water Vole Survey Results

Water Vole Survey Results

- Burrow
- Latrine
- Water Vole Polygon

NOTES

Microsoft, Vantor, Contains OS data © Crown copyright 2025

ISSUE PURPOSE

Environmental Impact Assessment Report

PROJECT NUMBER

60602788

FIGURE TITLE

Otter and Water Vole Survey Results

FIGURE NUMBER

Figure 8.7 (Sheet 5 of 7)

Revision: 2 Drawn: AM Checked: MLS Approved: ON Date: 2026-06-05

Filename: C:\Users\MicuA\AECOM\EC GIS Services - GIS CAD PROJECTS\DCS EMEA\UK-IRELAND\UK&I\60602788_DWNO\02_Maps\DWNO EIAR\DWNO_EIA_Chapter_8_Fig1to9_Biodiversity.aprx

AECOM

PROJECT

Denny Wishaw Network Upgrade

CLIENT

SP Energy Networks

CONSULTANT

AECOM Limited
One Trinity Gardens
Newcastle
NE1 2HF
www.aecom.com

LEGEND

- Existing Tower
- XX Tower Compound
- Temporary Trackway
- Temporary Stone Track
- Watercourse

Otter Survey Buffers

- New Build Overhead Line, CB Route Removal and AA Route Undergrounding +200m
- Uprated Overhead Lines +200m

Water Vole Survey Buffers

- New Build Overhead Line, CB Route Removal and AA Route Undergrounding +50m
- Uprated Overhead Lines +50m

Otter and Water Vole Survey Results

Water Vole Survey Results

- Burrow
- Water Vole Polygon

NOTES

Microsoft, Vantor, Contains OS data © Crown copyright 2025

ISSUE PURPOSE

Environmental Impact Assessment Report

PROJECT NUMBER

60602788

FIGURE TITLE

Otter and Water Vole Survey Results

FIGURE NUMBER

Figure 8.7 (Sheet 6 of 7)

This drawing has been prepared for the use of AECOM's client. It may not be used, modified, reproduced or relied upon by third parties, except as agreed by AECOM or as required by law. AECOM accepts no responsibility, and denies any liability whatsoever, to any party that uses or relies on this drawing without AECOM's express written consent. Do not scale this document. All measurements must be obtained from the stated dimensions.

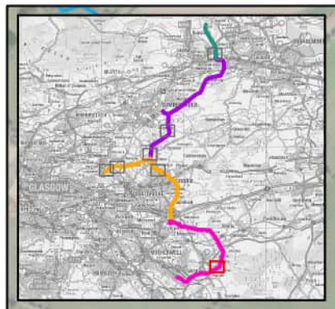

XR030

XR.O.01

XR031

XR032

XR033

XR034

Auchter Water

XR.O.02

XR035

N

1:5,000 @ A3

0 0.1 0.2 0.3 0.4 0.5 km

This drawing has been prepared for the use of AECOM's client. It may not be used, modified, reproduced or relied upon by third parties, except as agreed by AECOM or as required by law. AECOM accepts no responsibility, and denies any liability whatsoever, to any party that uses or relies on this drawing without AECOM's express written consent. Do not scale this document. All measurements must be obtained from the stated dimensions.

Filename: C:\Users\MicuA\AECOM\EC GIS Services - GIS CAD PROJECTS\DCS EME\UK-IRELAND\UK\tl\60602788_DWNO\02_Maps\DWNO EIAR\DWNO_EIA_Chapter_8_Fig1to9_Biodiversity.aprx

Revision: 2 Drawn: AM Checked: MLS Approved: ON Date: 2026-06-05

AECOM

PROJECT

Denny Wishaw Network Upgrade

CLIENT

SP Energy Networks

CONSULTANT

AECOM Limited
One Trinity Gardens
Newcastle
NE1 2HF
www.aecom.com

LEGEND

- Existing Tower
- XR Tower Compound
- Temporary Trackway
- Temporary Stone Track
- Watercourse

Otter Survey Buffers

- Uprated Overhead Lines +200m

Water Vole Survey Buffers

- Uprated Overhead Lines +50m

Otter and Water Vole Survey Results

Otter Survey Results

- Holt

NOTES

Microsoft, Vantor, Contains OS data © Crown copyright 2025

ISSUE PURPOSE

Environmental Impact Assessment Report

PROJECT NUMBER

60602788

FIGURE TITLE

Otter and Water Vole Survey Results

FIGURE NUMBER

Figure 8.7 (Sheet 7 of 7)