


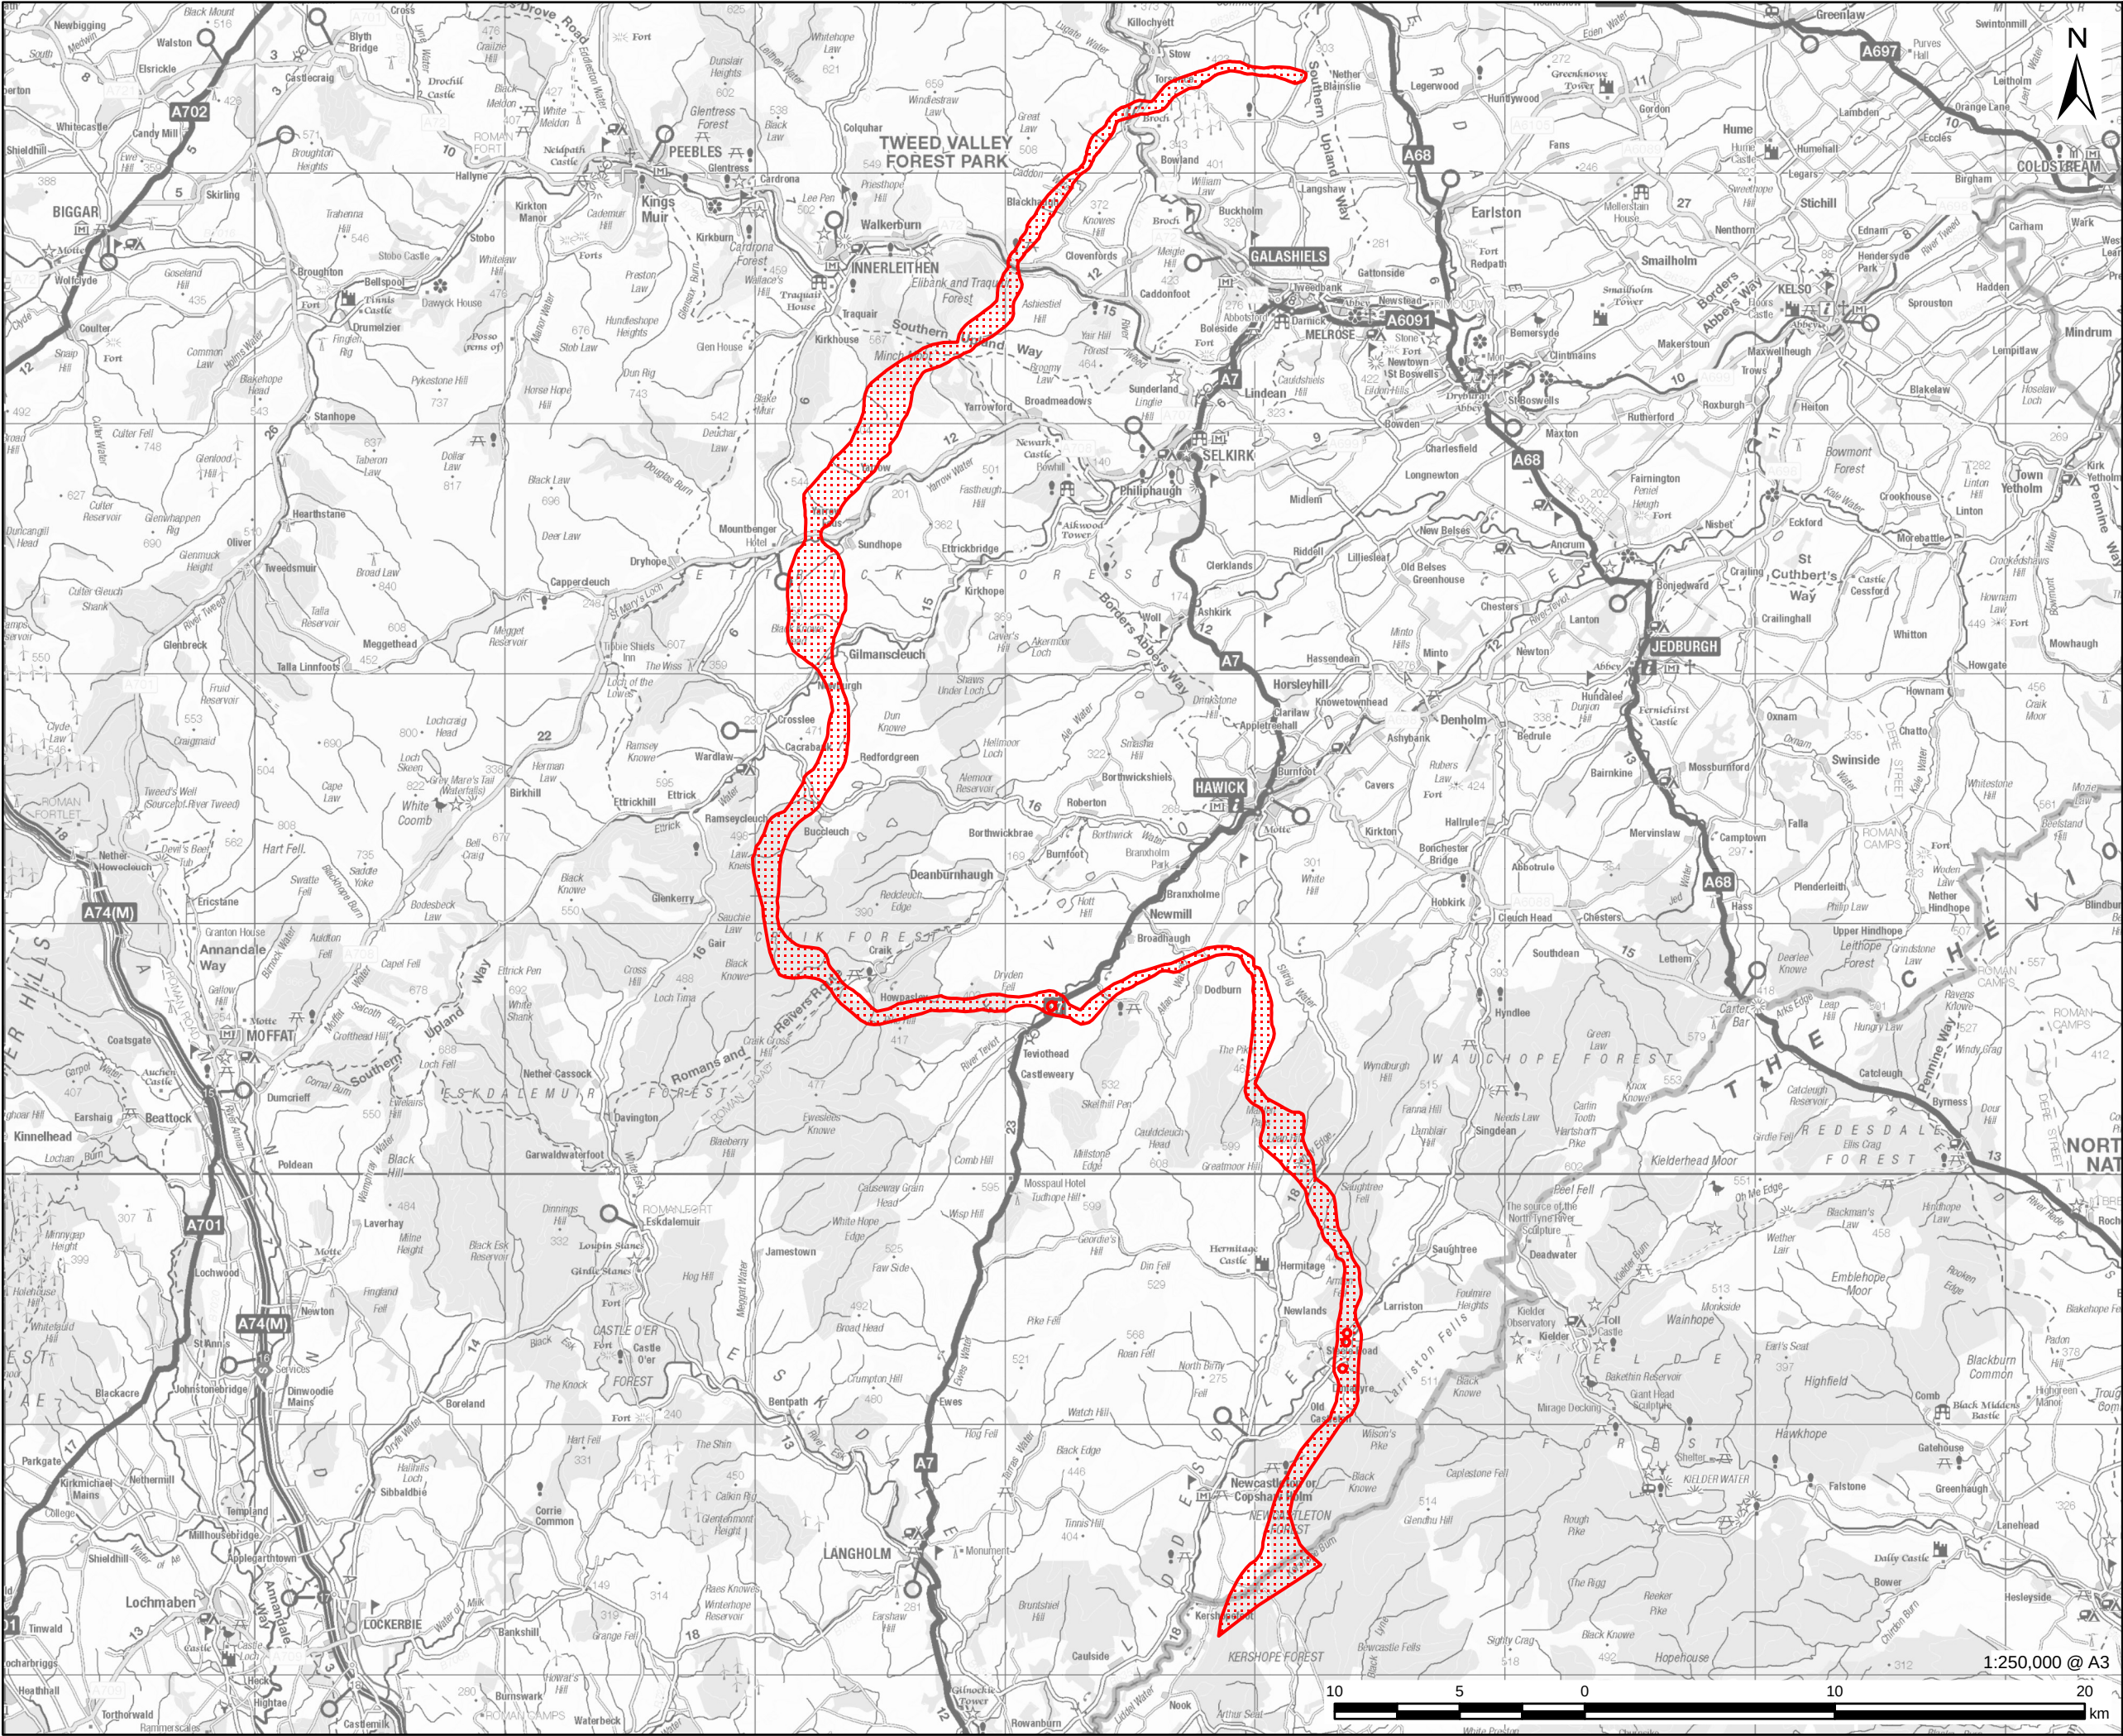

AECOM

PROJECT

Cross Border Connection -
Gala North Substation to
Border

CLIENT

SP Energy Networks

CONSULTANT

AECOM Limited
One Trinity Gardens
Newcastle
NE1 2HF
www.aecom.com

LEGEND

 Proposed Option

NOTES

Contains OS data © Crown copyright 2025
Reproduced from Ordnance Survey digital
map data © Crown copyright 2025. All rights
reserved. Licence number AC0000808122.
Open Government Licence v3.0.

ISSUE PURPOSE

ROUTE OPTION REPORT

PROJECT NUMBER


60635450

FIGURE TITLE

Proposed Option (2025)

FIGURE NUMBER

Figure 6 (1 of 7)

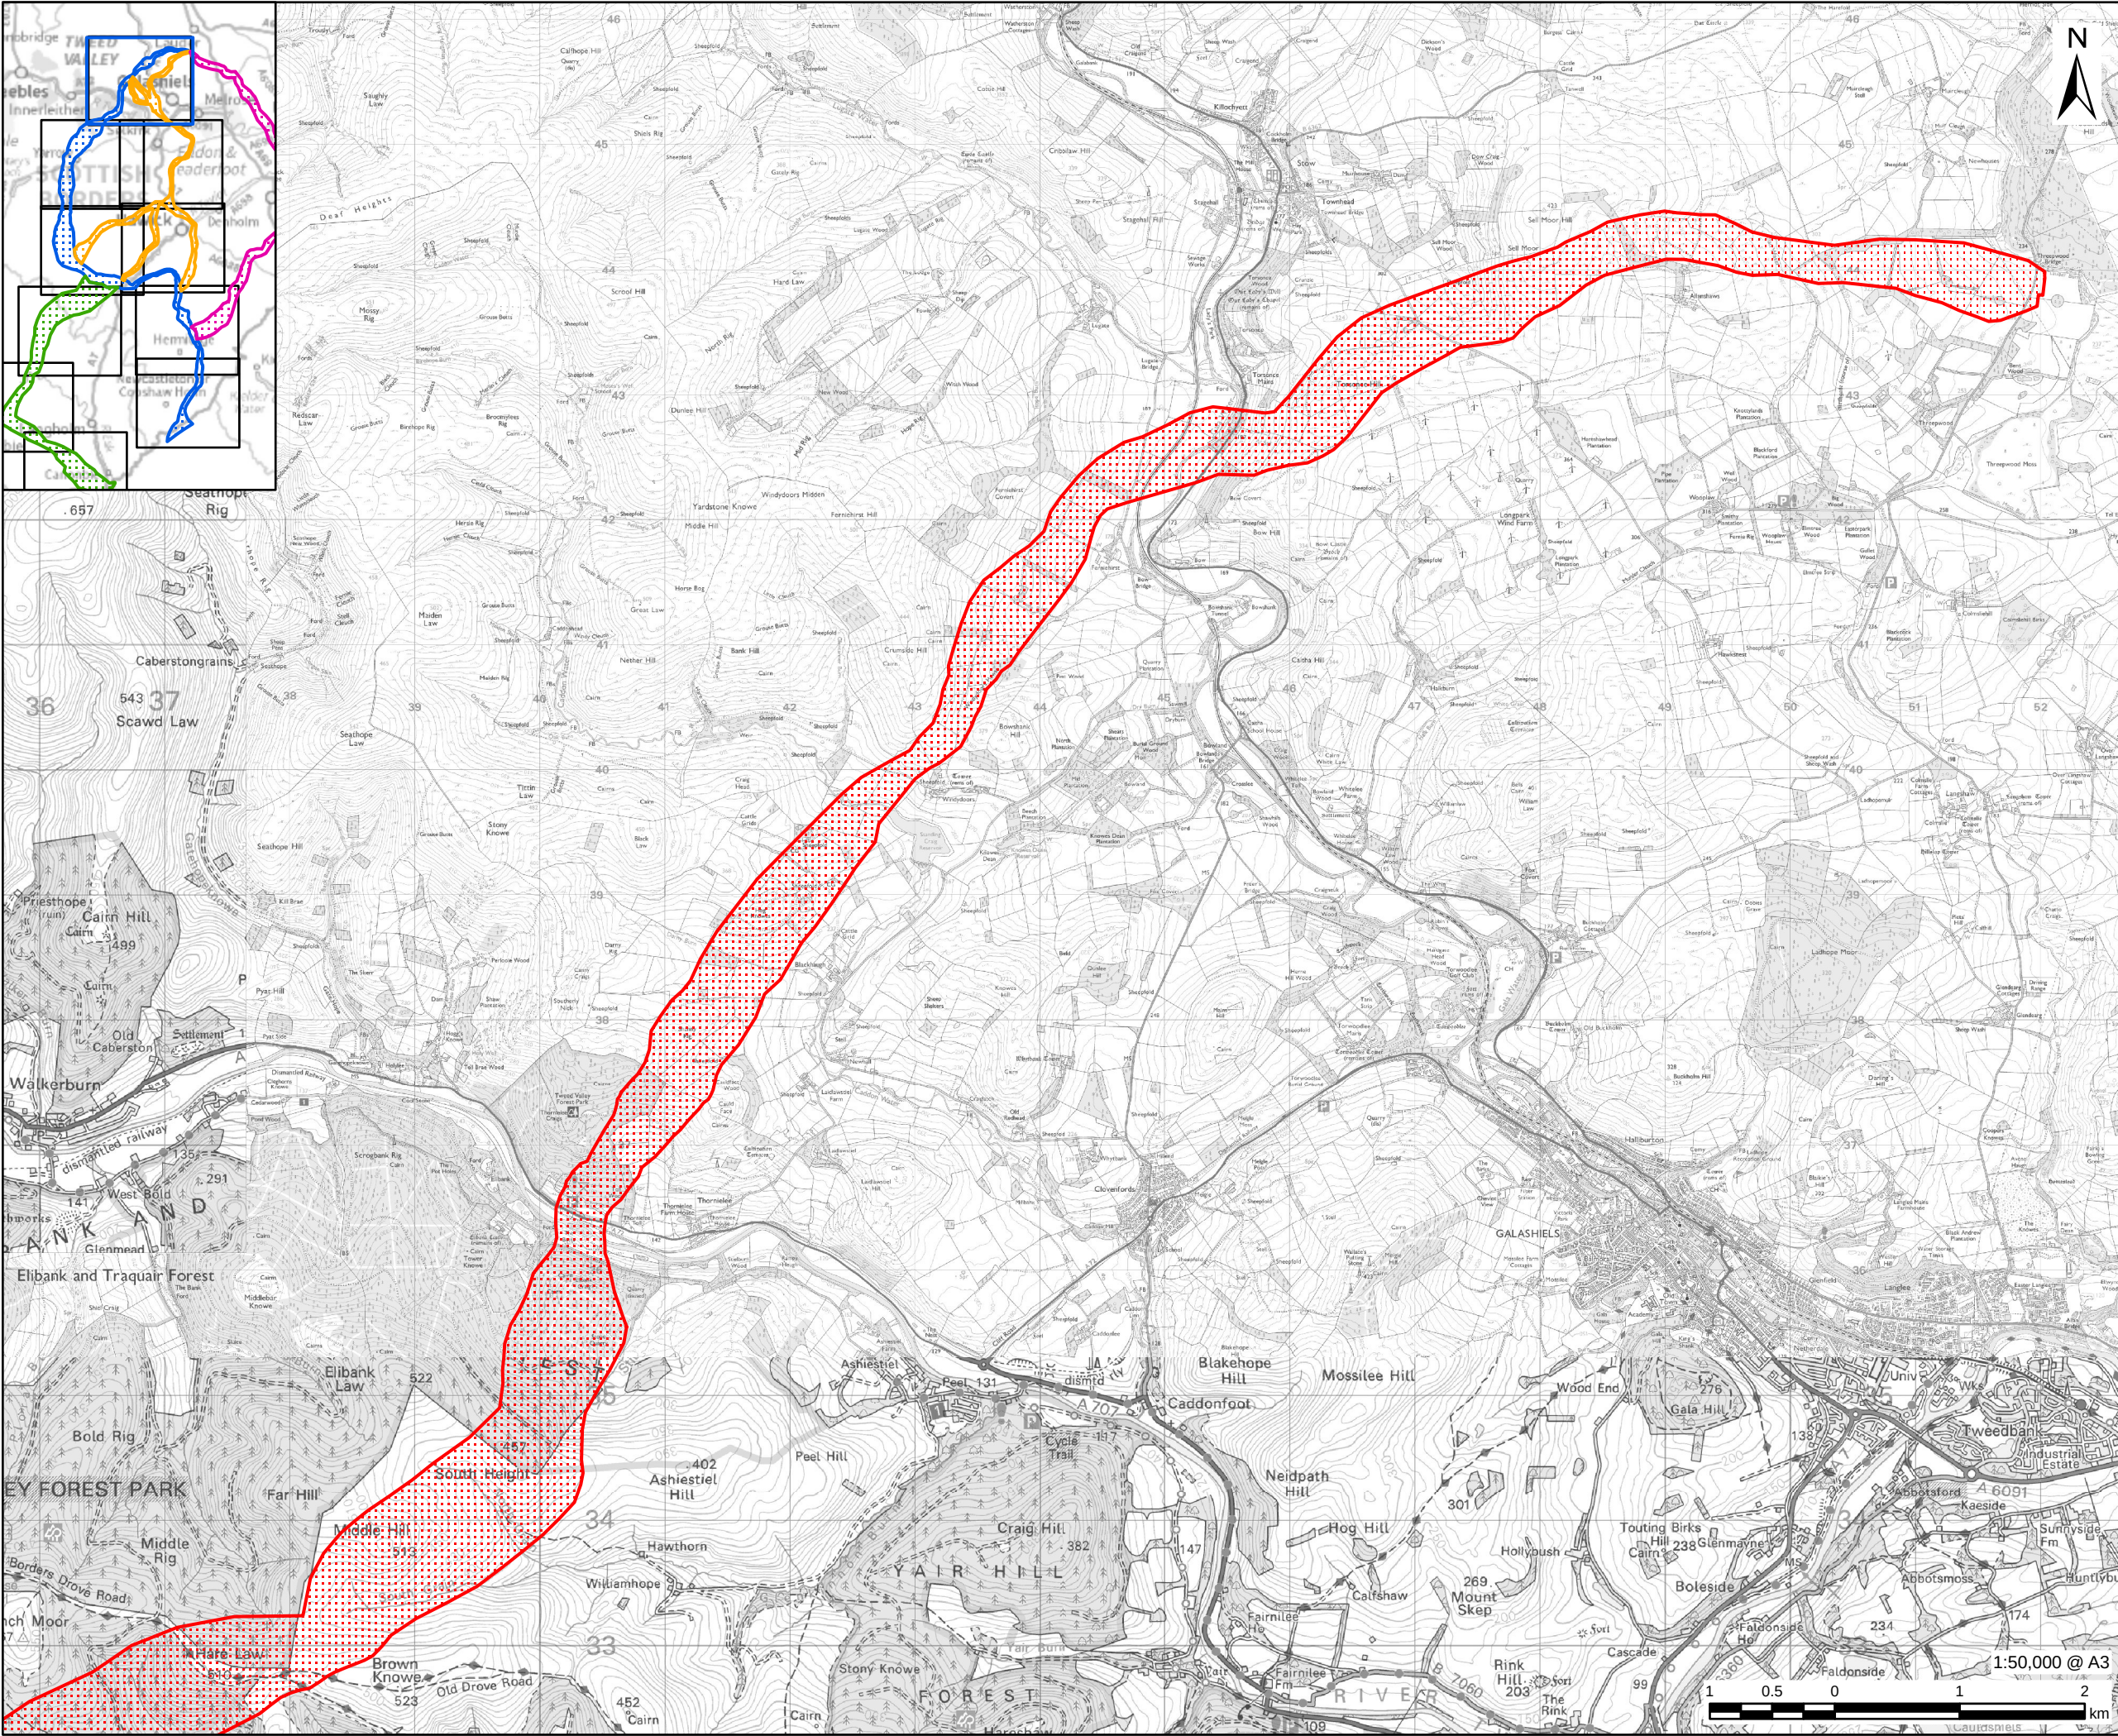

AECOM

PROJECT

Cross Border Connection -
Gala North Substation to
Border

CLIENT

SP Energy Networks

CONSULTANT

AECOM Limited
One Trinity Gardens
Newcastle
NE1 2HF
www.aecom.com

LEGEND

 Proposed Option

NOTES

Contains OS data © Crown Copyright and
database right 2022, Contains OS data ©
Crown copyright 2025
Reproduced from Ordnance Survey digital
map data © Crown copyright 2025. All rights
reserved. Licence number AC0000808122.
Open Government Licence v3.0.

ISSUE PURPOSE

ROUTE OPTION REPORT

PROJECT NUMBER


60635450

FIGURE TITLE

Proposed Option (2025)

FIGURE NUMBER

Figure 6 (2 of 7)

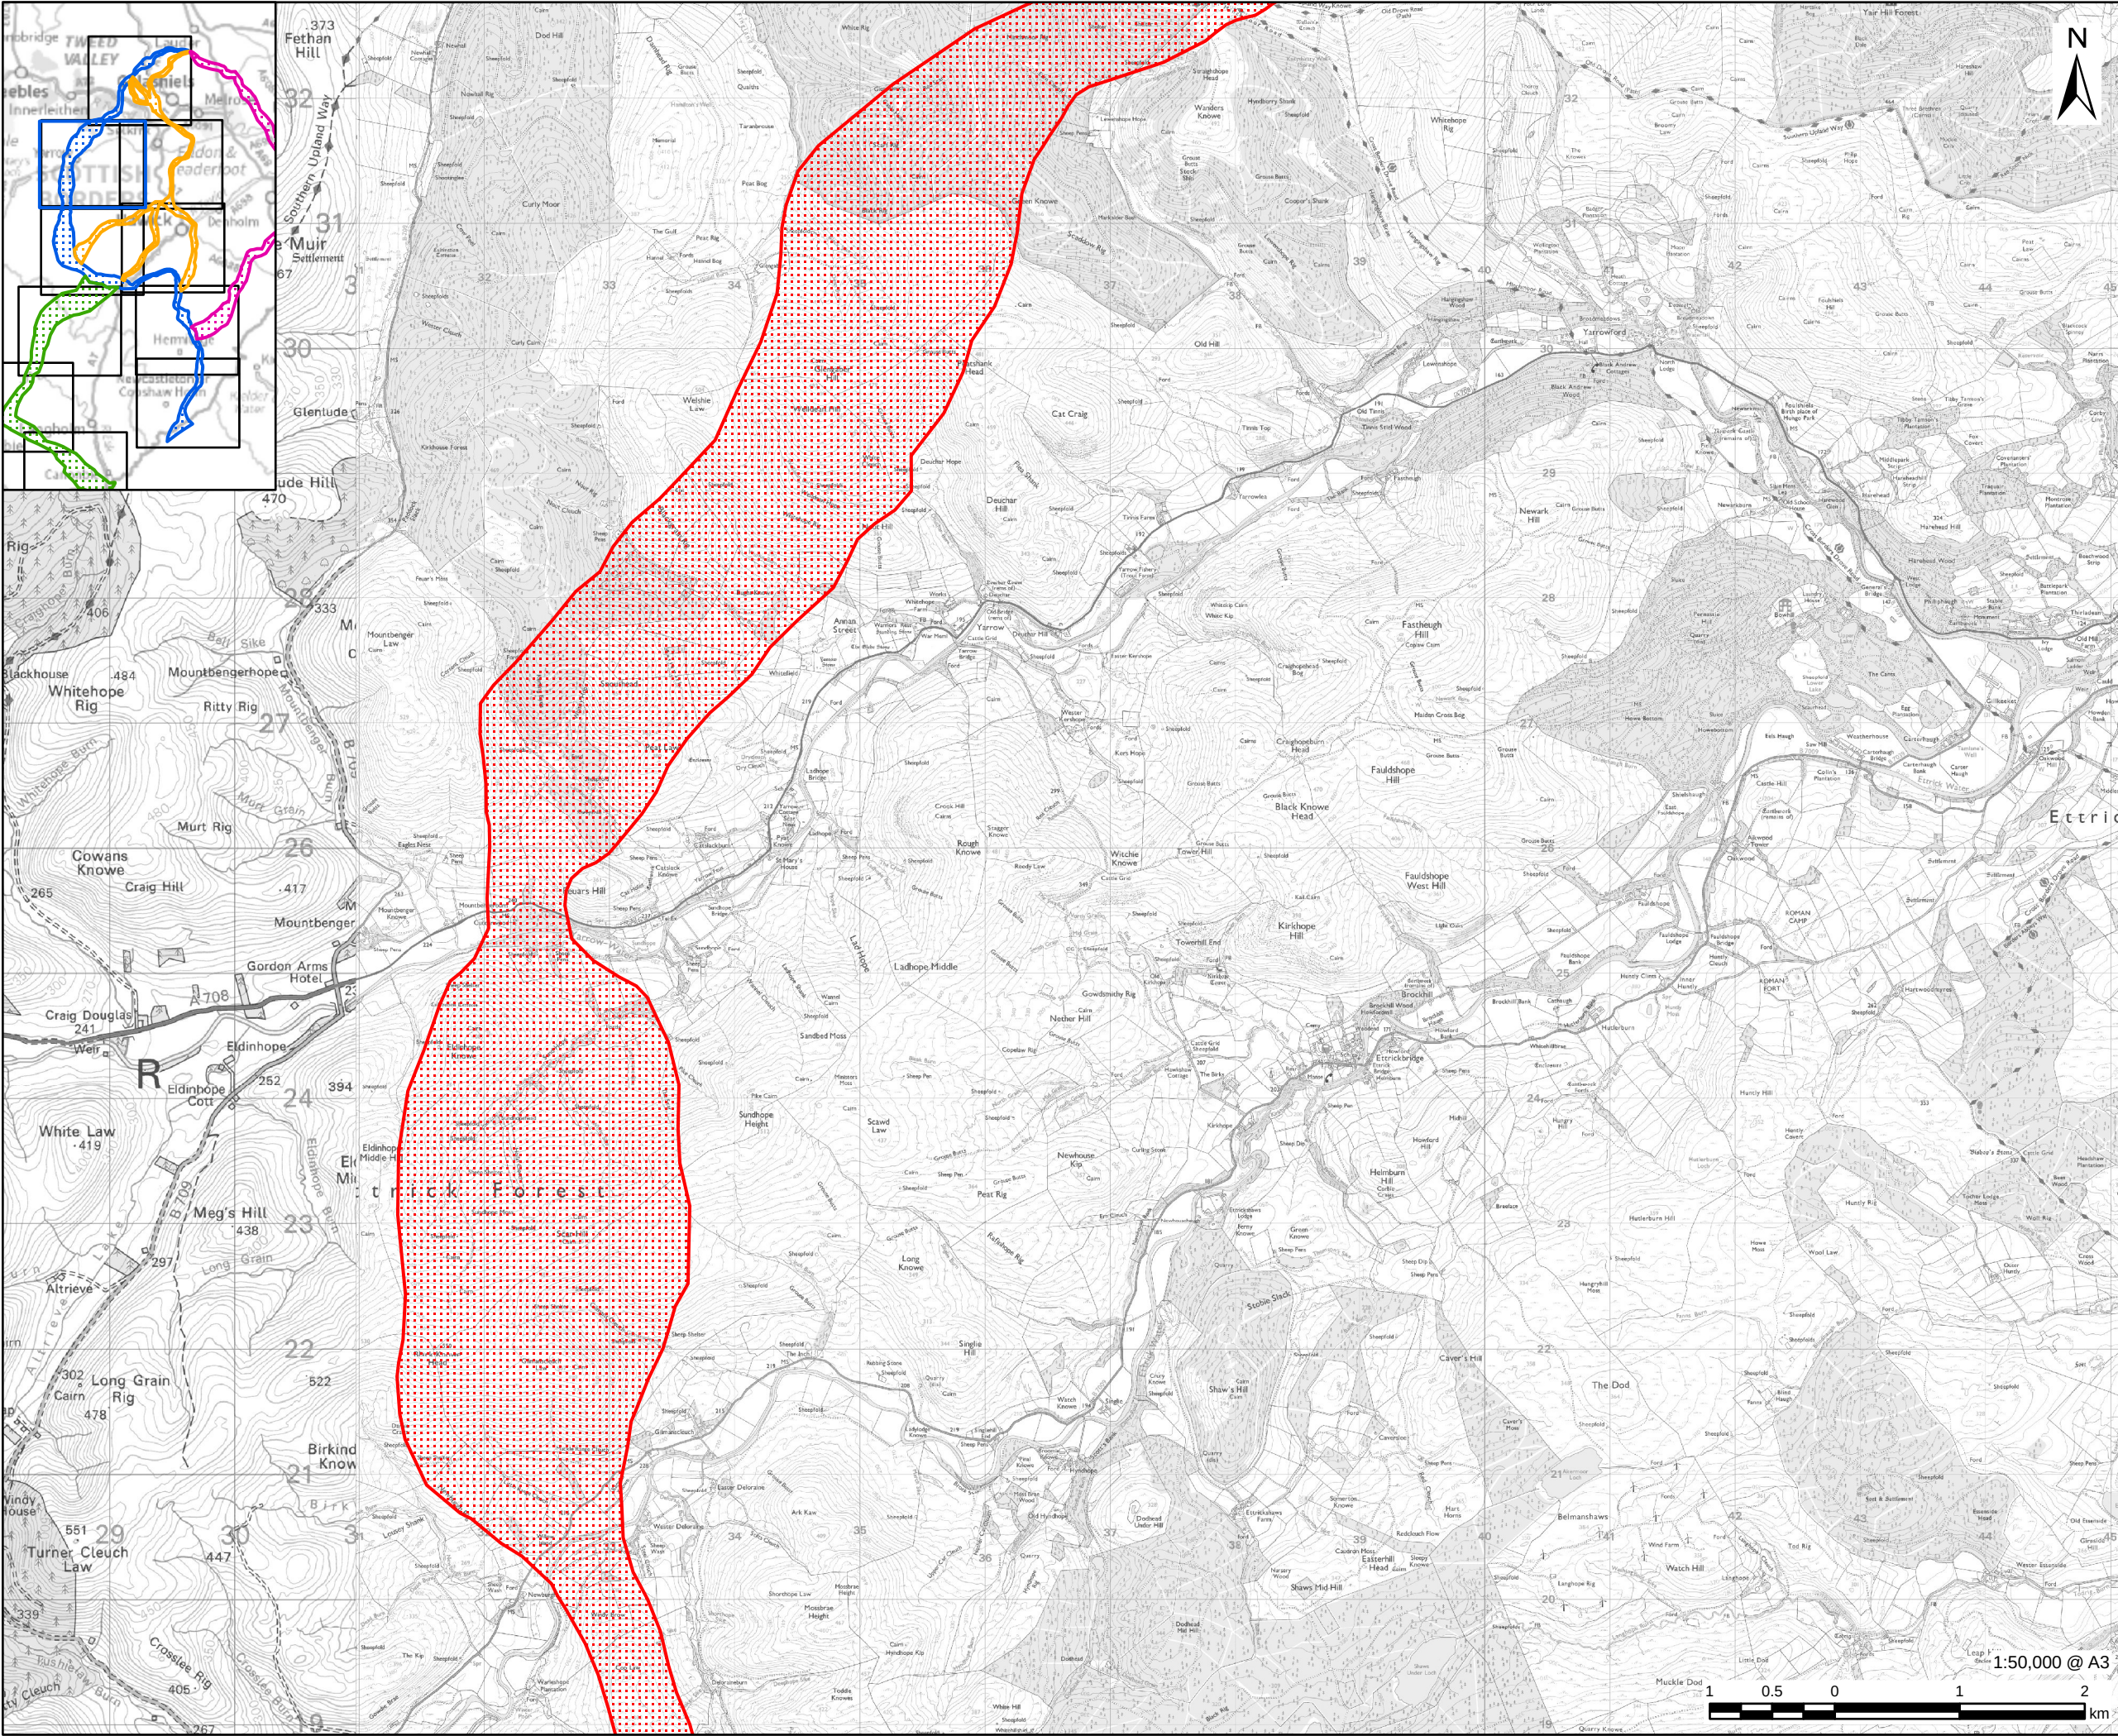

This drawing has been prepared for the use of AECOM's client. It may not be used, modified, reproduced or relied upon by third parties, except as agreed by AECOM or as required by law. AECOM accepts no responsibility, and denies any liability whatsoever, to any party that uses or relies on this drawing without AECOM's express written consent. All measurements must be obtained from the stated dimensions.

AECOM

PROJECT
Cross Border Connection - Gala North Substation to Border

CLIENT
SP Energy Networks

CONSULTANT
AECOM Limited
One Trinity Gardens
Newcastle
NE1 2HF
www.aecom.com

LEGEND

Proposed Option


NOTES
Contains OS data © Crown Copyright and database right 2022. Contains OS data © Crown copyright 2025
Reproduced from Ordnance Survey digital map data © Crown copyright 2025. All rights reserved. Licence number AC0000808122. Open Government Licence v3.0.

ISSUE PURPOSE
ROUTE OPTION REPORT

PROJECT NUMBER
60635450


FIGURE TITLE
Proposed Option (2025)

FIGURE NUMBER
Figure 6 (3 of 7)

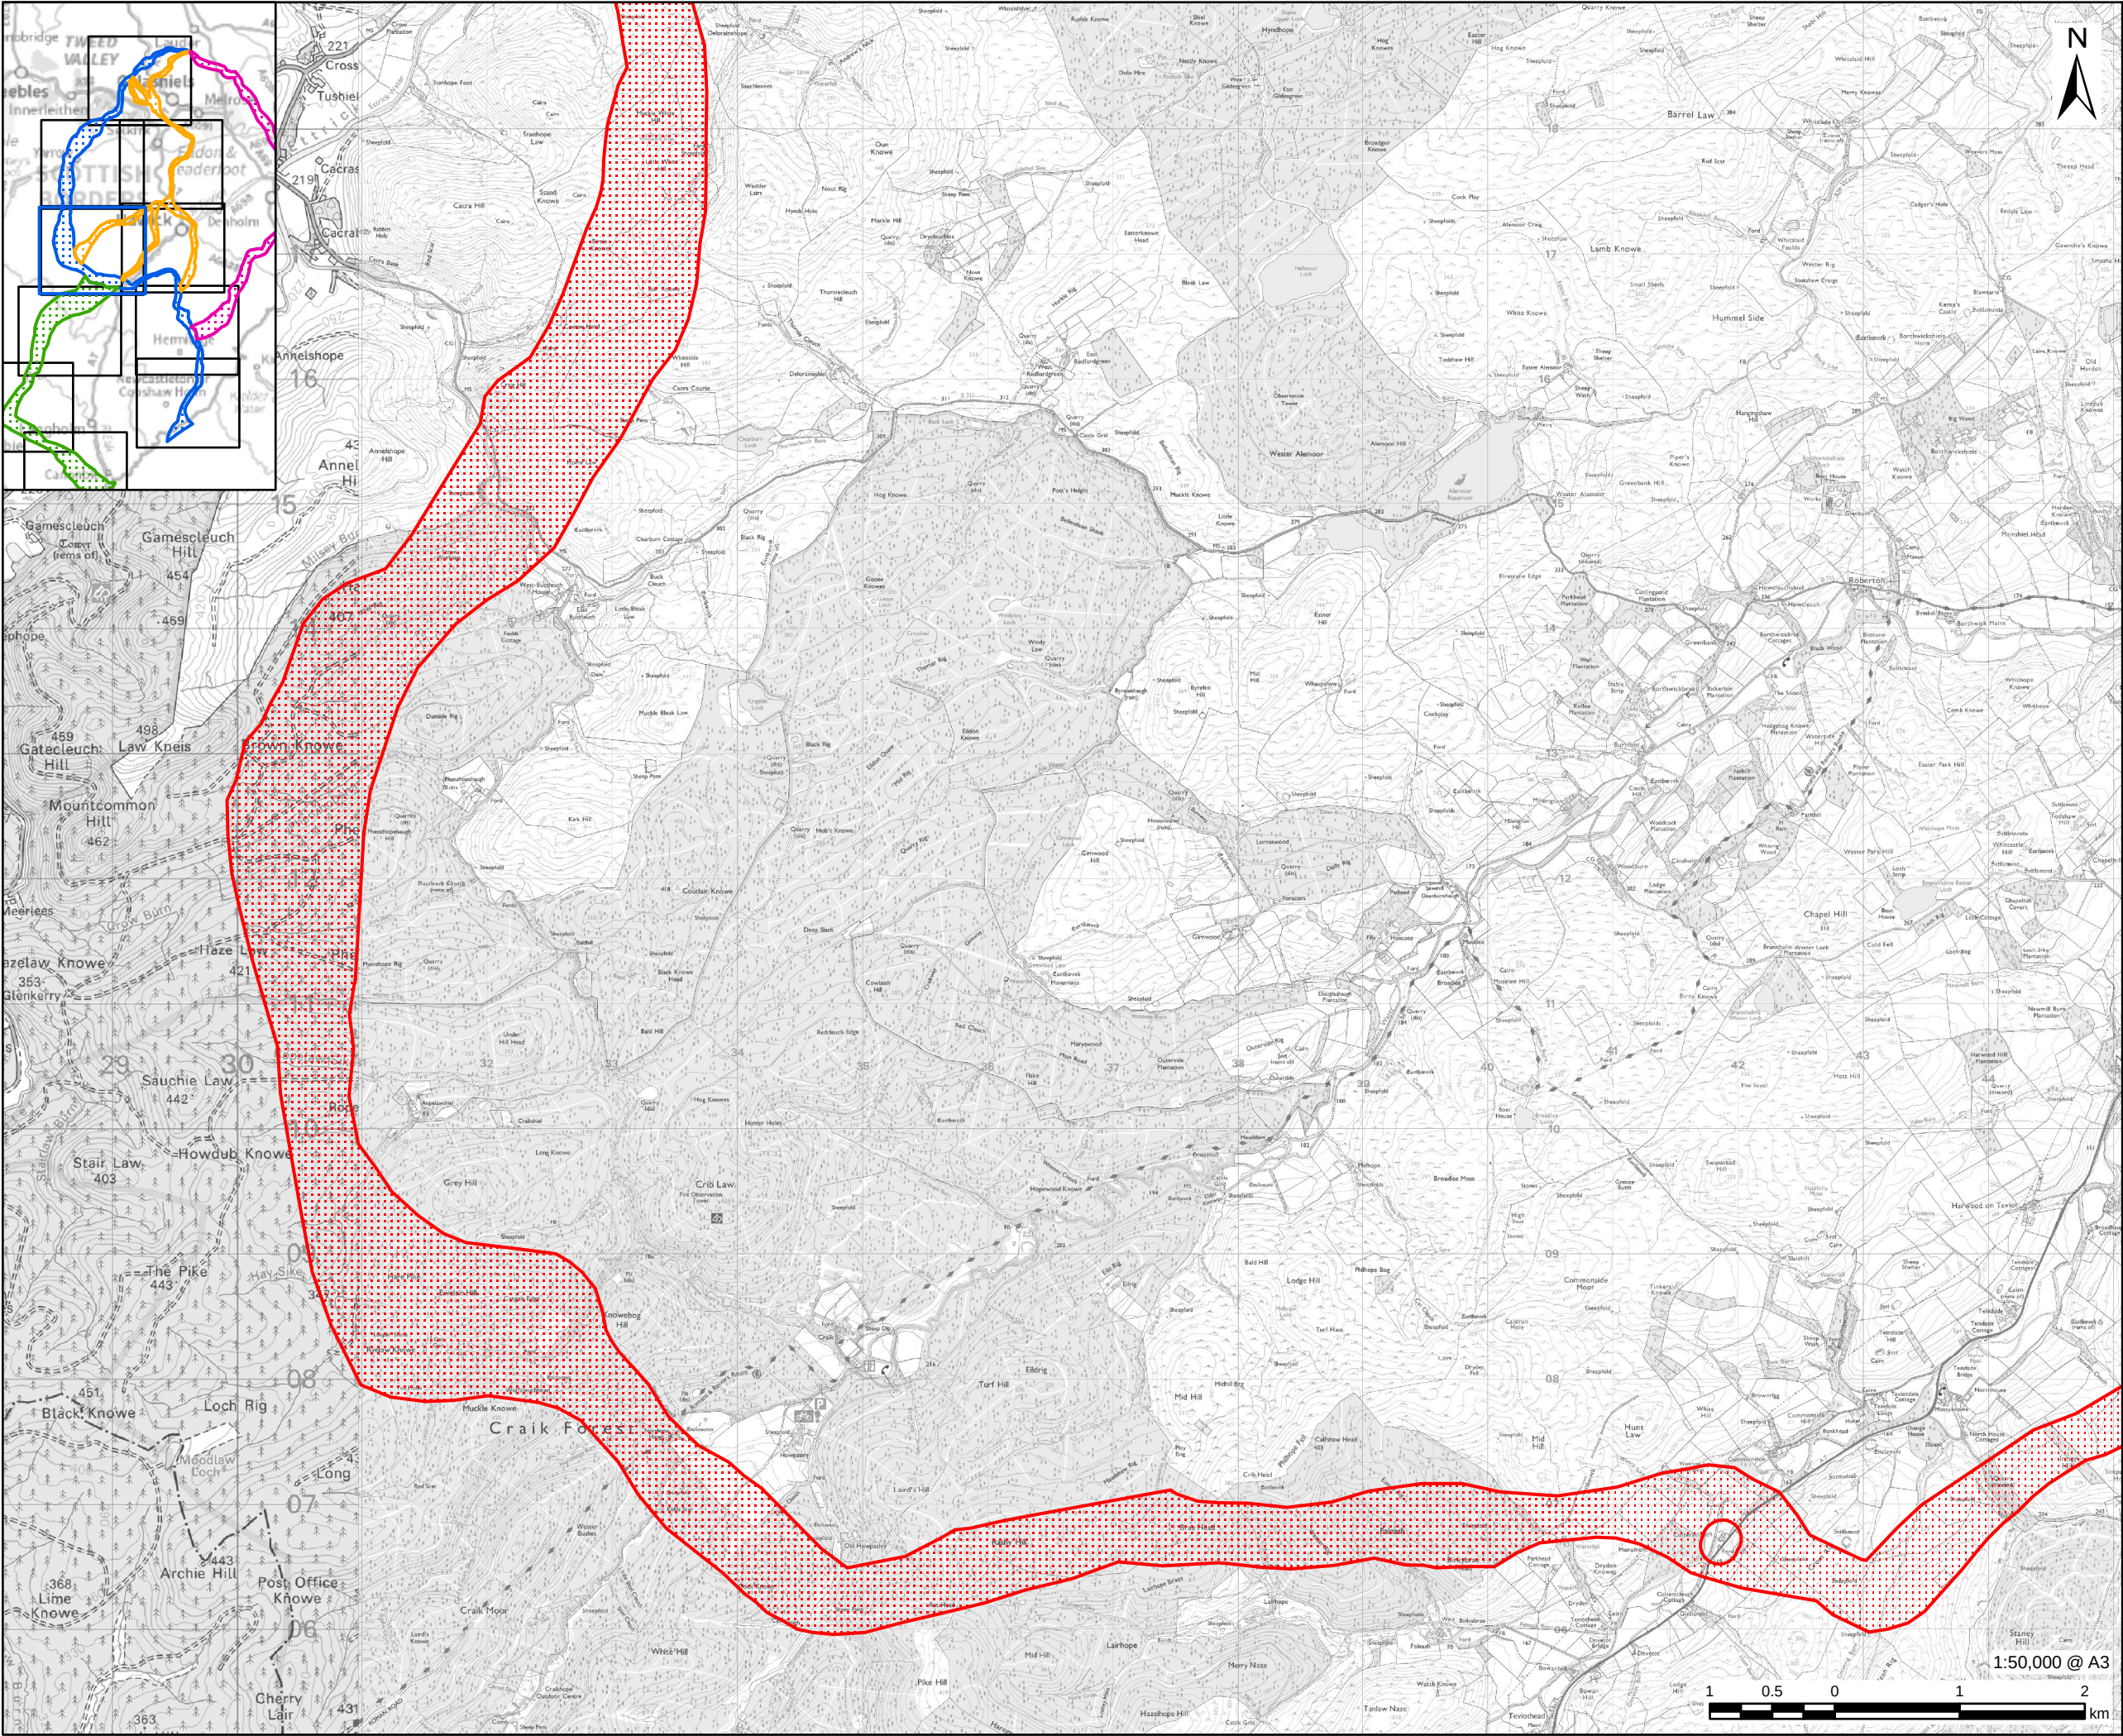

PROJECT
Cross Border Connection - Gala North Substation to Border
CLIENT
SP Energy Networks
CONSULTANT
AECOM Limited One Trinity Gardens Newcastle NE1 2HF www.aecom.com
LEGEND
 Proposed Option

NOTES
Contains OS data © Crown Copyright and database right 2022. Contains OS data © Crown copyright 2025 Reproduced from Ordnance Survey digital map data © Crown copyright 2025. All rights reserved. Licence number AC0000808122. Open Government Licence v3.0.
ISSUE PURPOSE
ROUTE OPTION REPORT
PROJECT NUMBER
60635450
FIGURE TITLE
Proposed Option (2025)
FIGURE NUMBER
Figure 6 (4 of 7)

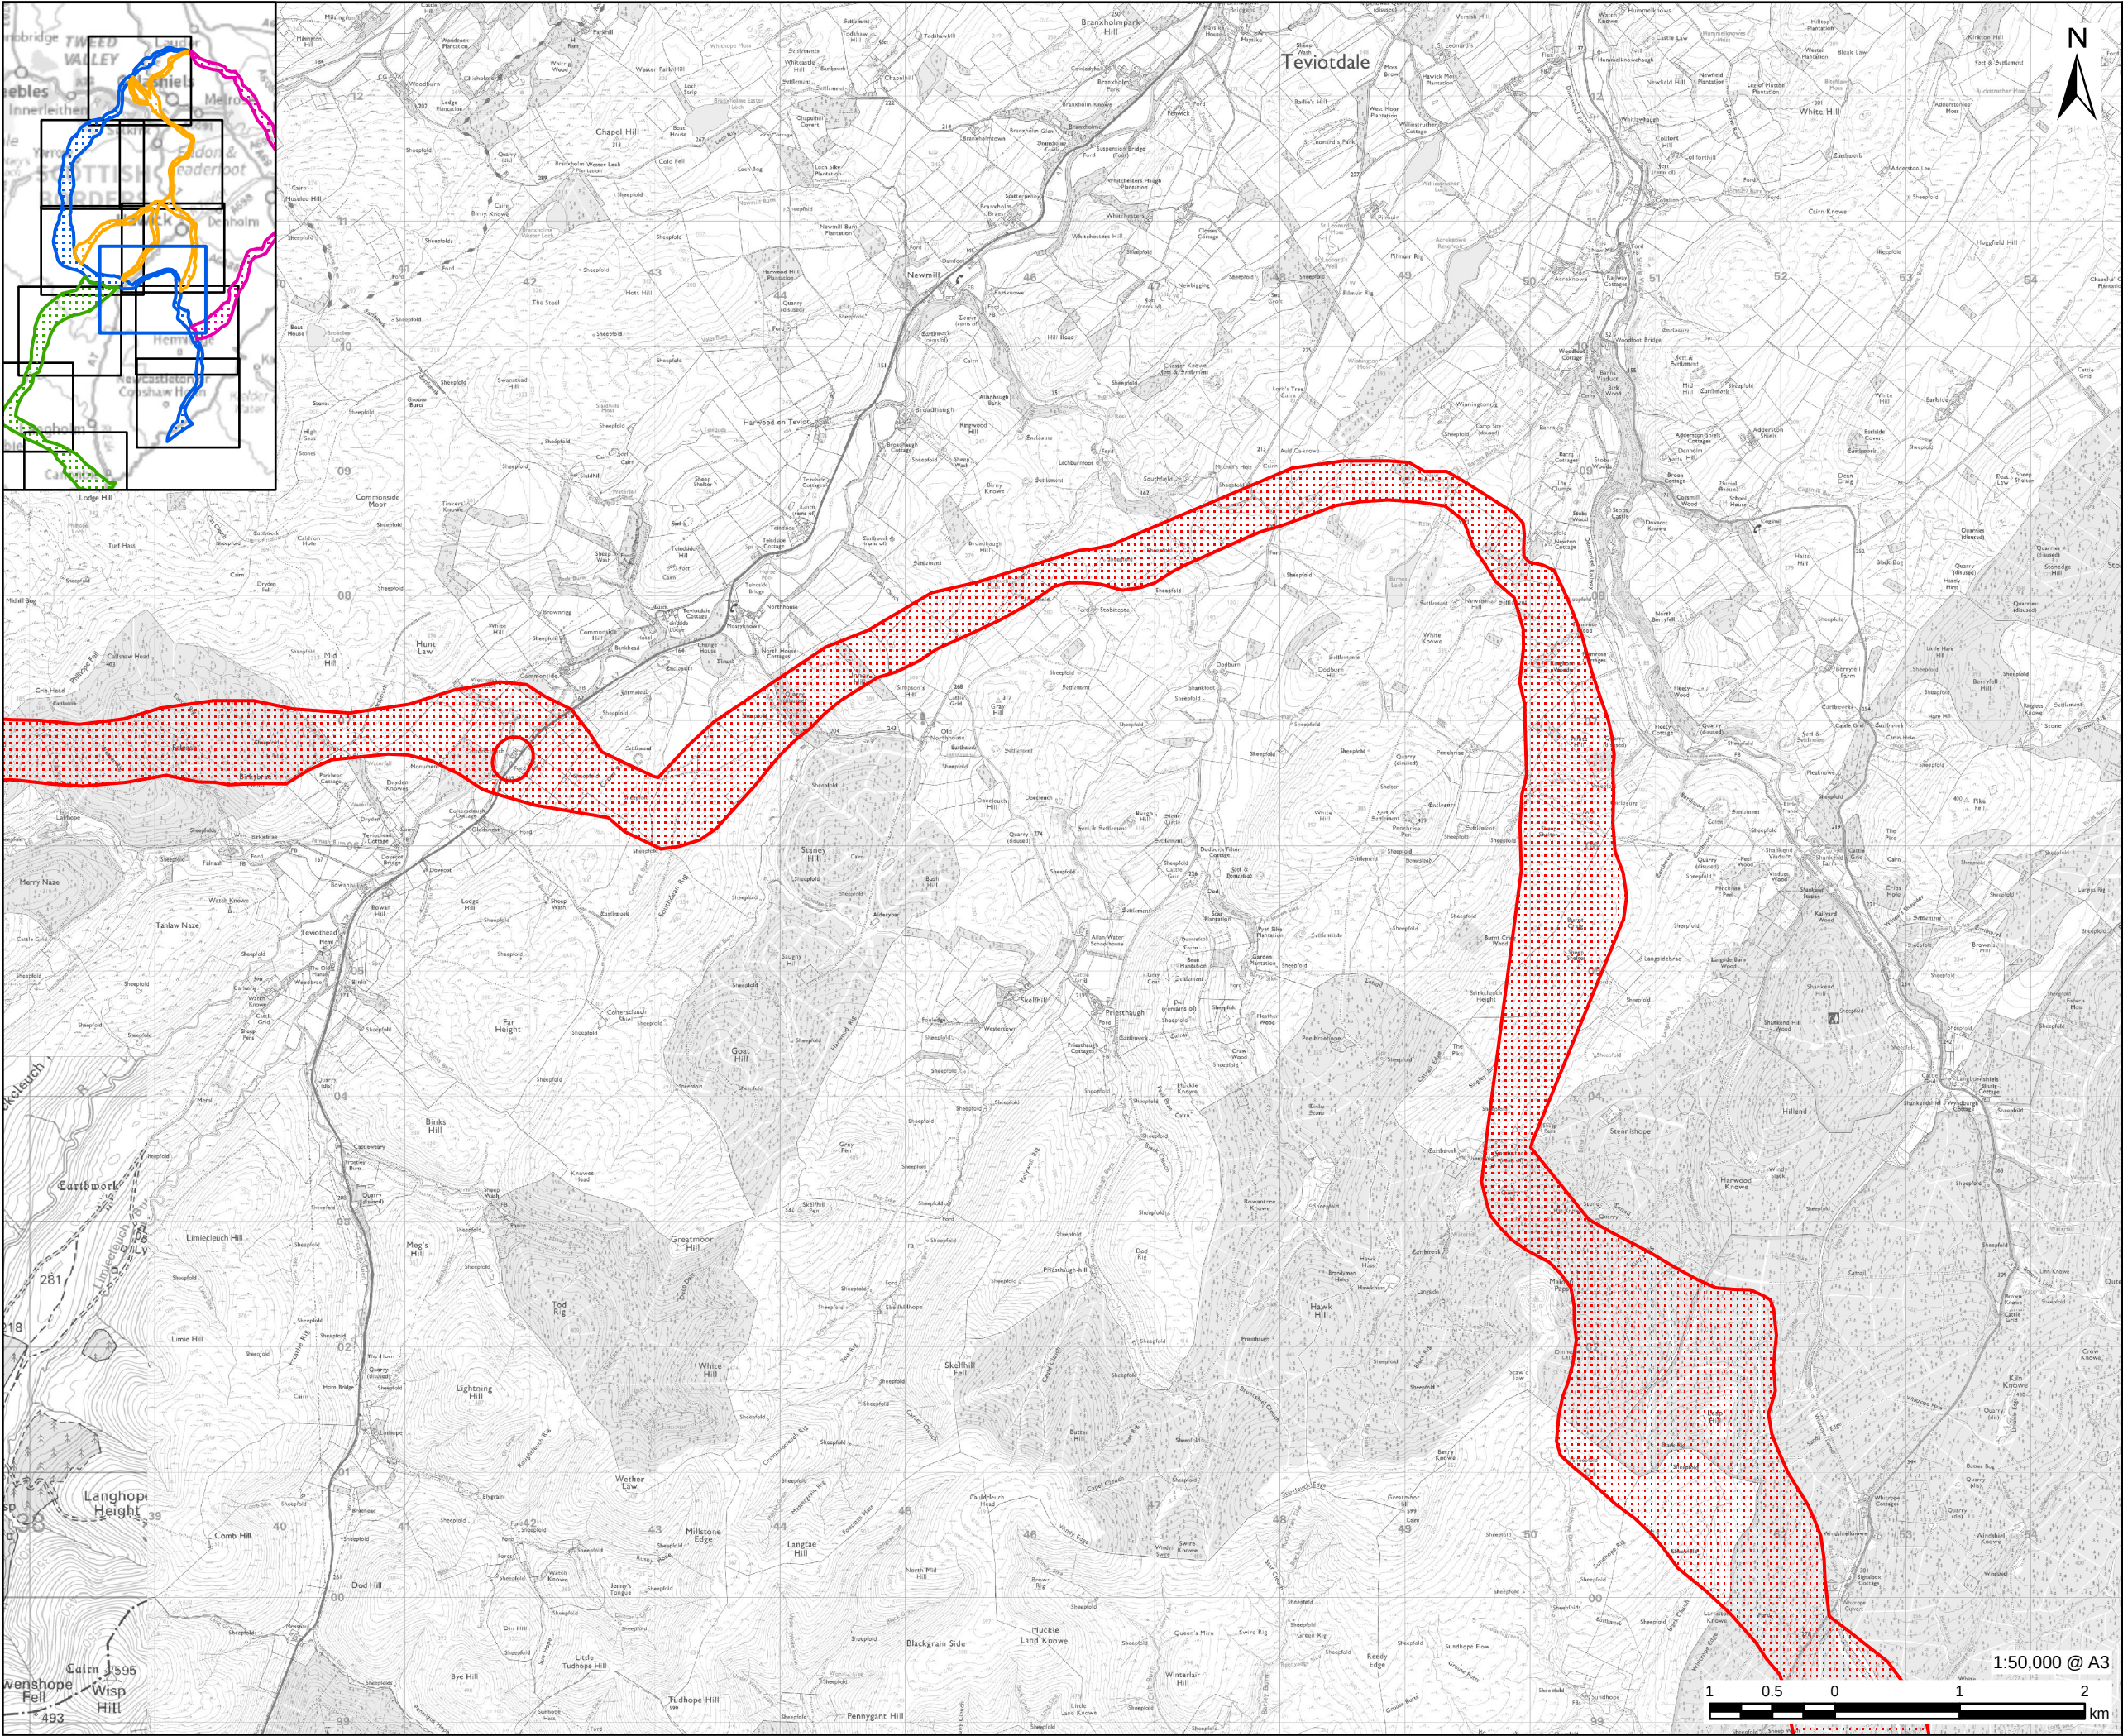

PROJECT
Cross Border Connection -
Gala North Substation to
Border

CLIENT
SP Energy Networks

CONSULTANT
AECOM Limited
One Trinity Gardens
Newcastle
NE1 2HF
www.aecom.com

LEGEND
 Proposed Option

NOTES
Contains OS data © Crown Copyright and
database right 2022. Contains OS data ©
Crown copyright 2025
Reproduced from Ordnance Survey digital
map data © Crown copyright 2025. All rights
reserved. Licence number AC0000808122.
Open Government Licence v3.0.


ISSUE PURPOSE
ROUTE OPTION REPORT

PROJECT NUMBER
60635450

FIGURE TITLE
Proposed Option (2025)

FIGURE NUMBER
Figure 6 (5 of 7)

This drawing has been prepared for the use of AECOM's client. It may not be used, modified, reproduced or relied upon by third parties, except as agreed by AECOM or as required by law. AECOM accepts no responsibility, and denies any liability whatsoever, to any party that uses or relies on this drawing without AECOM's express written consent. Do not scale this document. All measurements must be obtained from the stated dimensions.

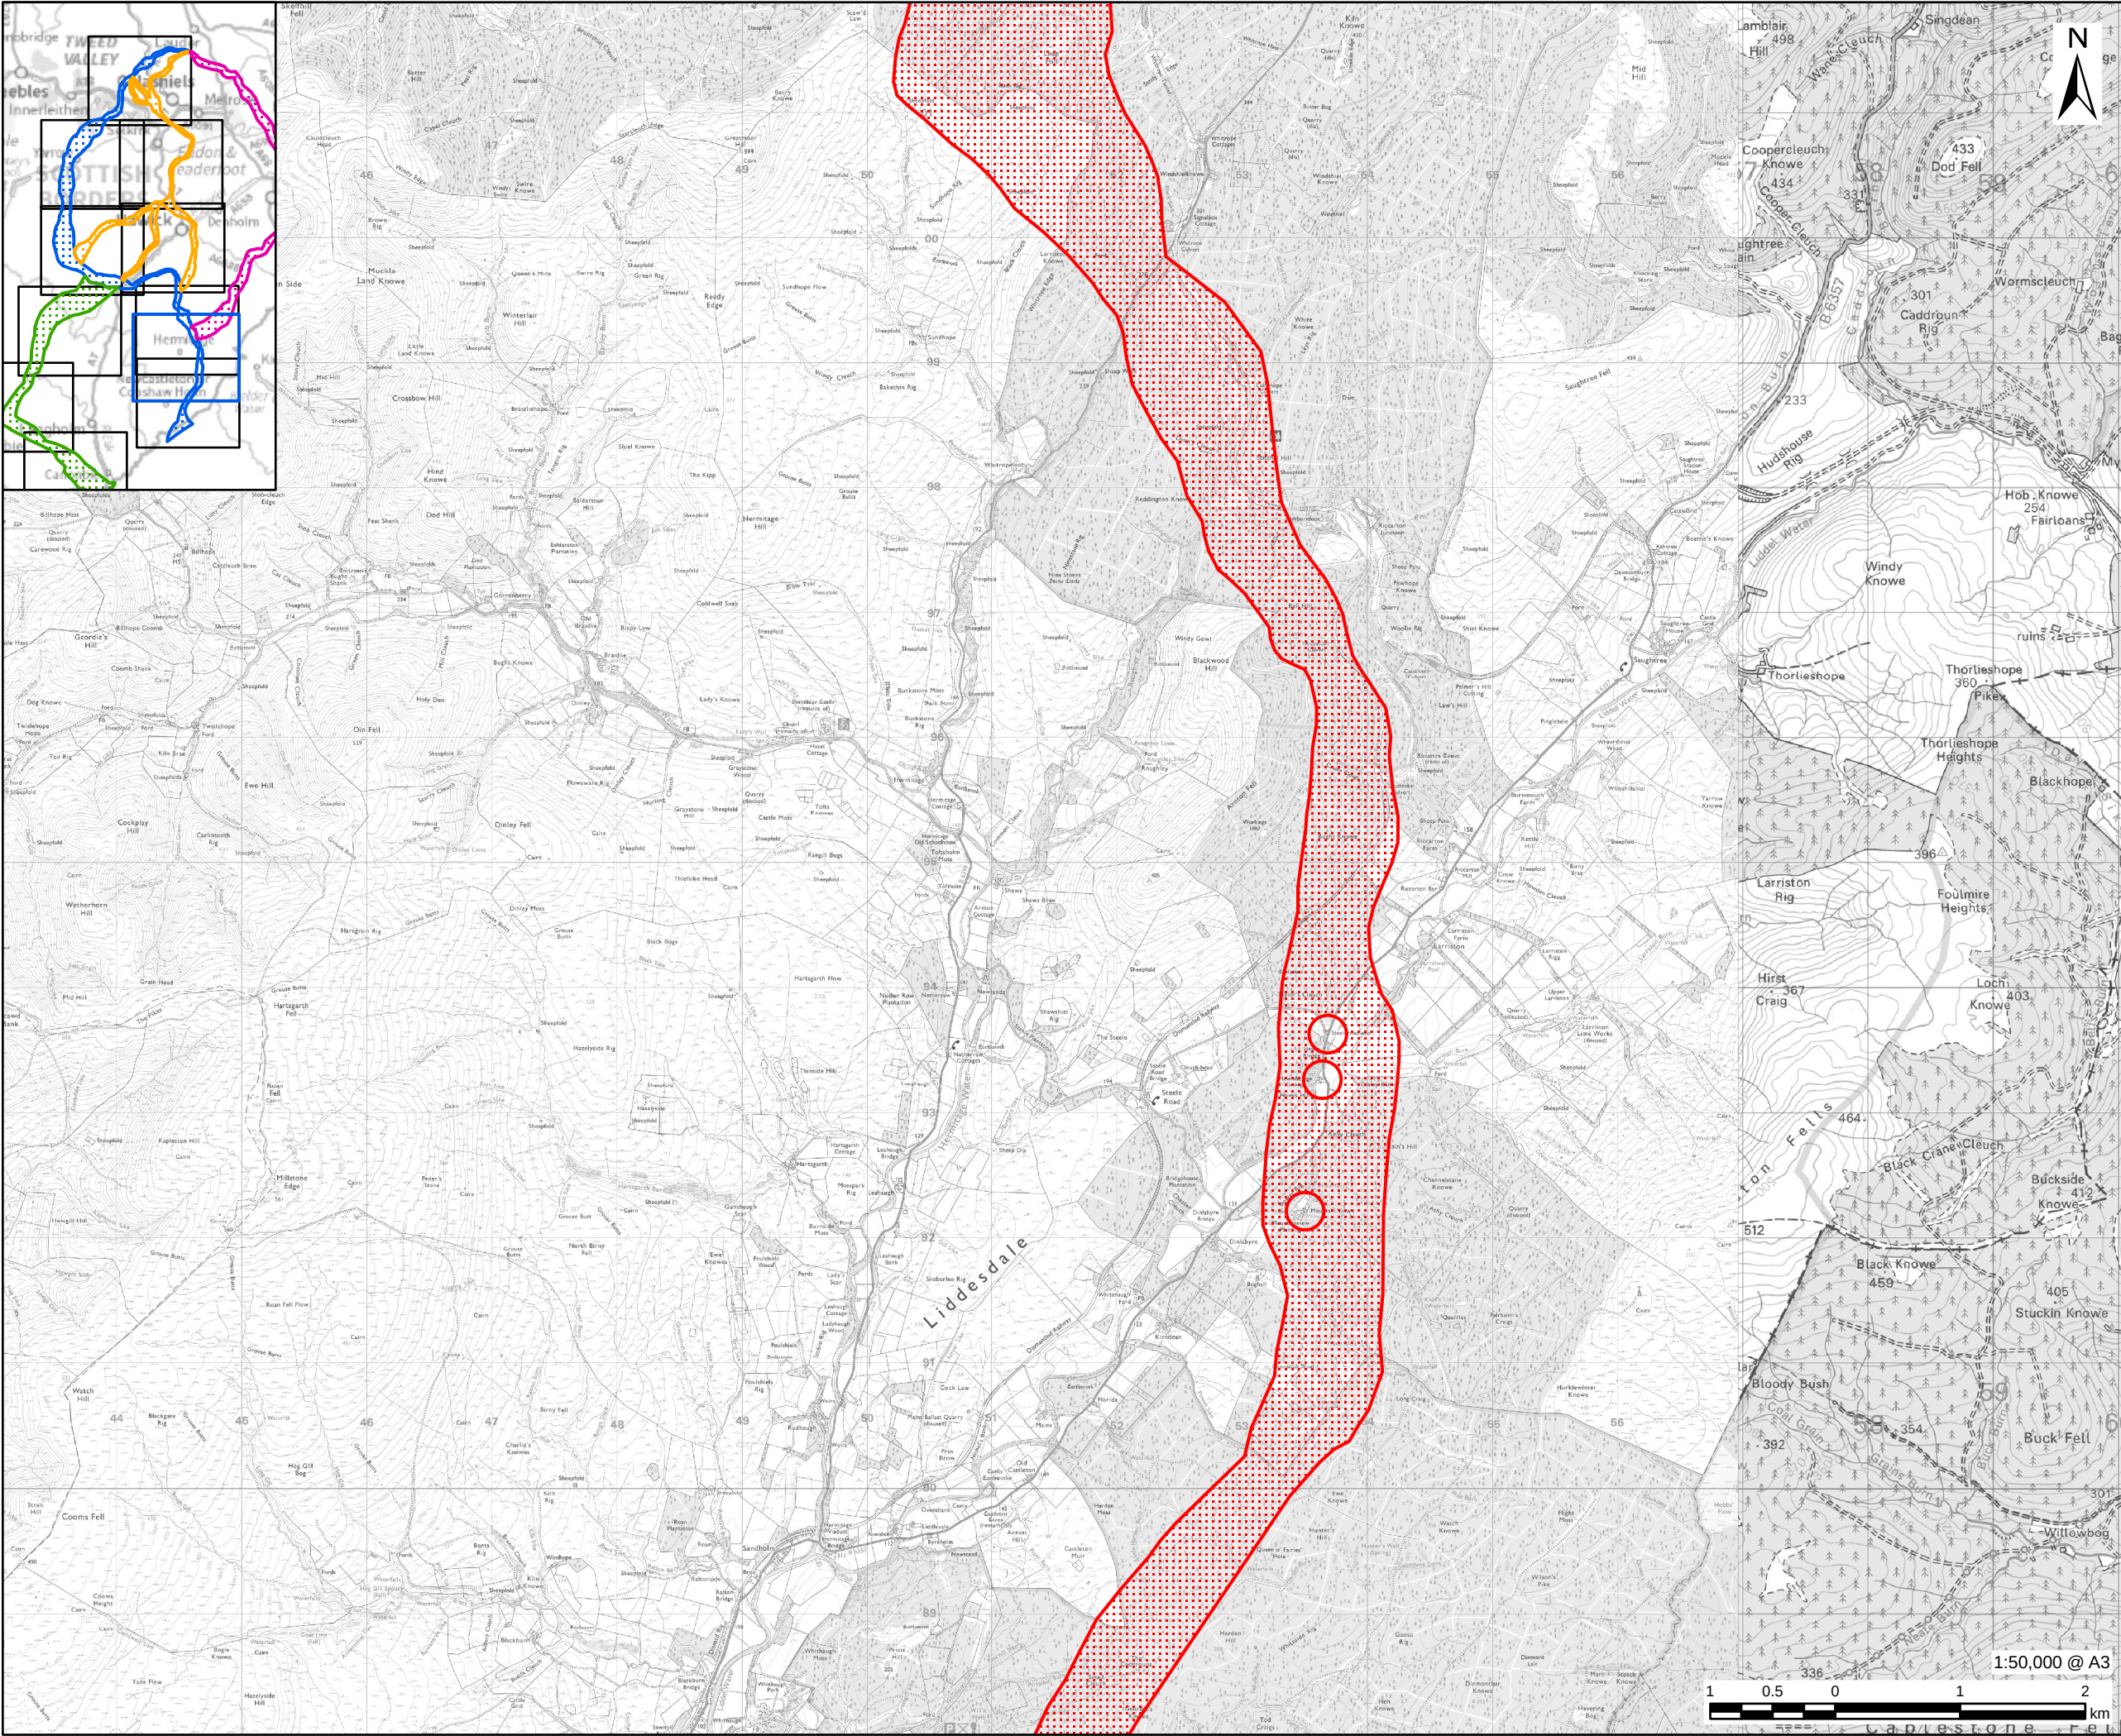

AECOM

PROJECT

Cross Border Connection -
Gala North Substation to
Border

CLIENT

SP Energy Networks

CONSULTANT

AECOM Limited
One Trinity Gardens
Newcastle
NE1 2HF
www.aecom.com

LEGEND

 Proposed Option

NOTES

Contains OS data © Crown Copyright and
database right 2022, Contains OS data ©
Crown copyright 2025
Reproduced from Ordnance Survey digital
map data © Crown copyright 2025. All rights
reserved. Licence number AC0000808122.
Open Government Licence v3.0.

ISSUE PURPOSE

ROUTE OPTION REPORT

PROJECT NUMBER


60635450

FIGURE TITLE

Proposed Option (2025)

FIGURE NUMBER

Figure 6 (6 of 7)

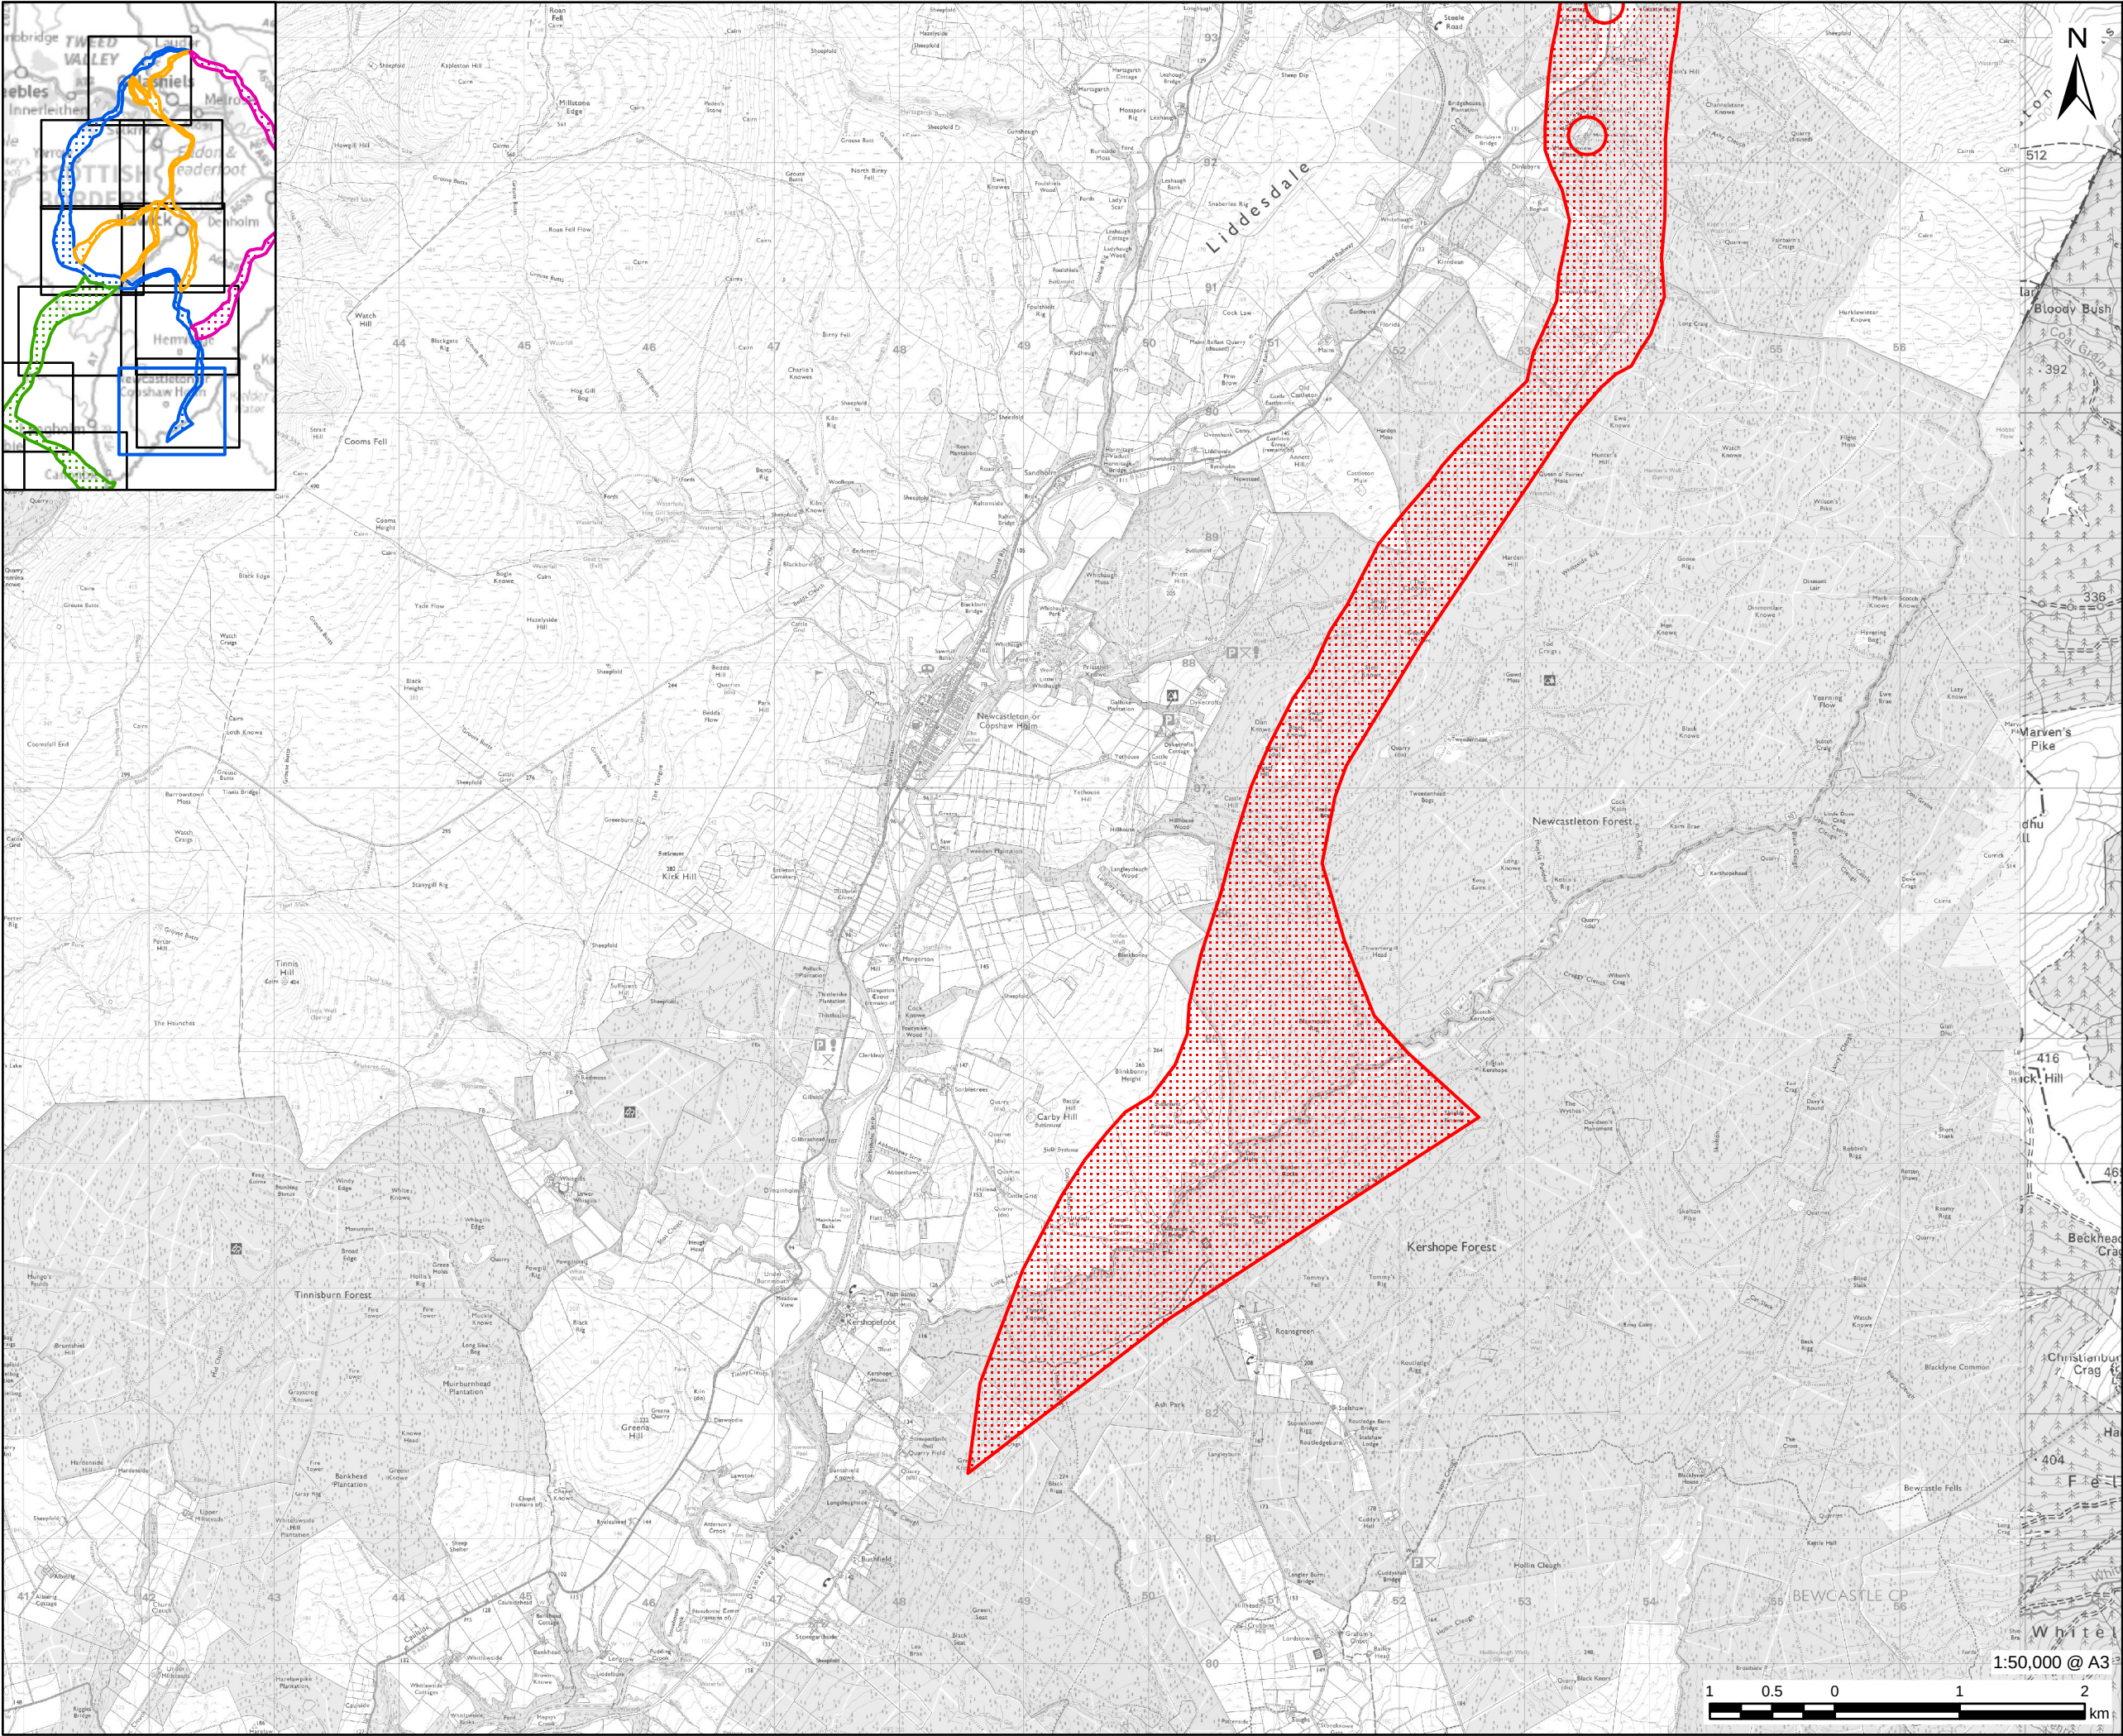

This drawing has been prepared for the use of AECOM's client. It may not be used, modified, reproduced or relied upon by third parties, except as agreed by AECOM or as required by law. AECOM accepts no responsibility, and denies any liability whatsoever, to any party that uses or relies on this drawing without AECOM's express written consent. All measurements must be obtained from the stated dimensions.

AECOM

PROJECT

Cross Border Connection -
Gala North Substation to
Border

CLIENT

SP Energy Networks

CONSULTANT

AECOM Limited
One Trinity Gardens
Newcastle
NE1 2HF
www.aecom.com

LEGEND

 Proposed Option

NOTES

Contains OS data © Crown Copyright and
database right 2022. Contains OS data ©
Crown copyright 2025
Reproduced from Ordnance Survey digital
map data © Crown copyright 2025. All rights
reserved. Licence number AC0000808122.
Open Government Licence v3.0.

ISSUE PURPOSE

ROUTE OPTION REPORT

PROJECT NUMBER

60635450

FIGURE TITLE

Proposed Option (2025)

FIGURE NUMBER

Figure 6 (7 of 7)