


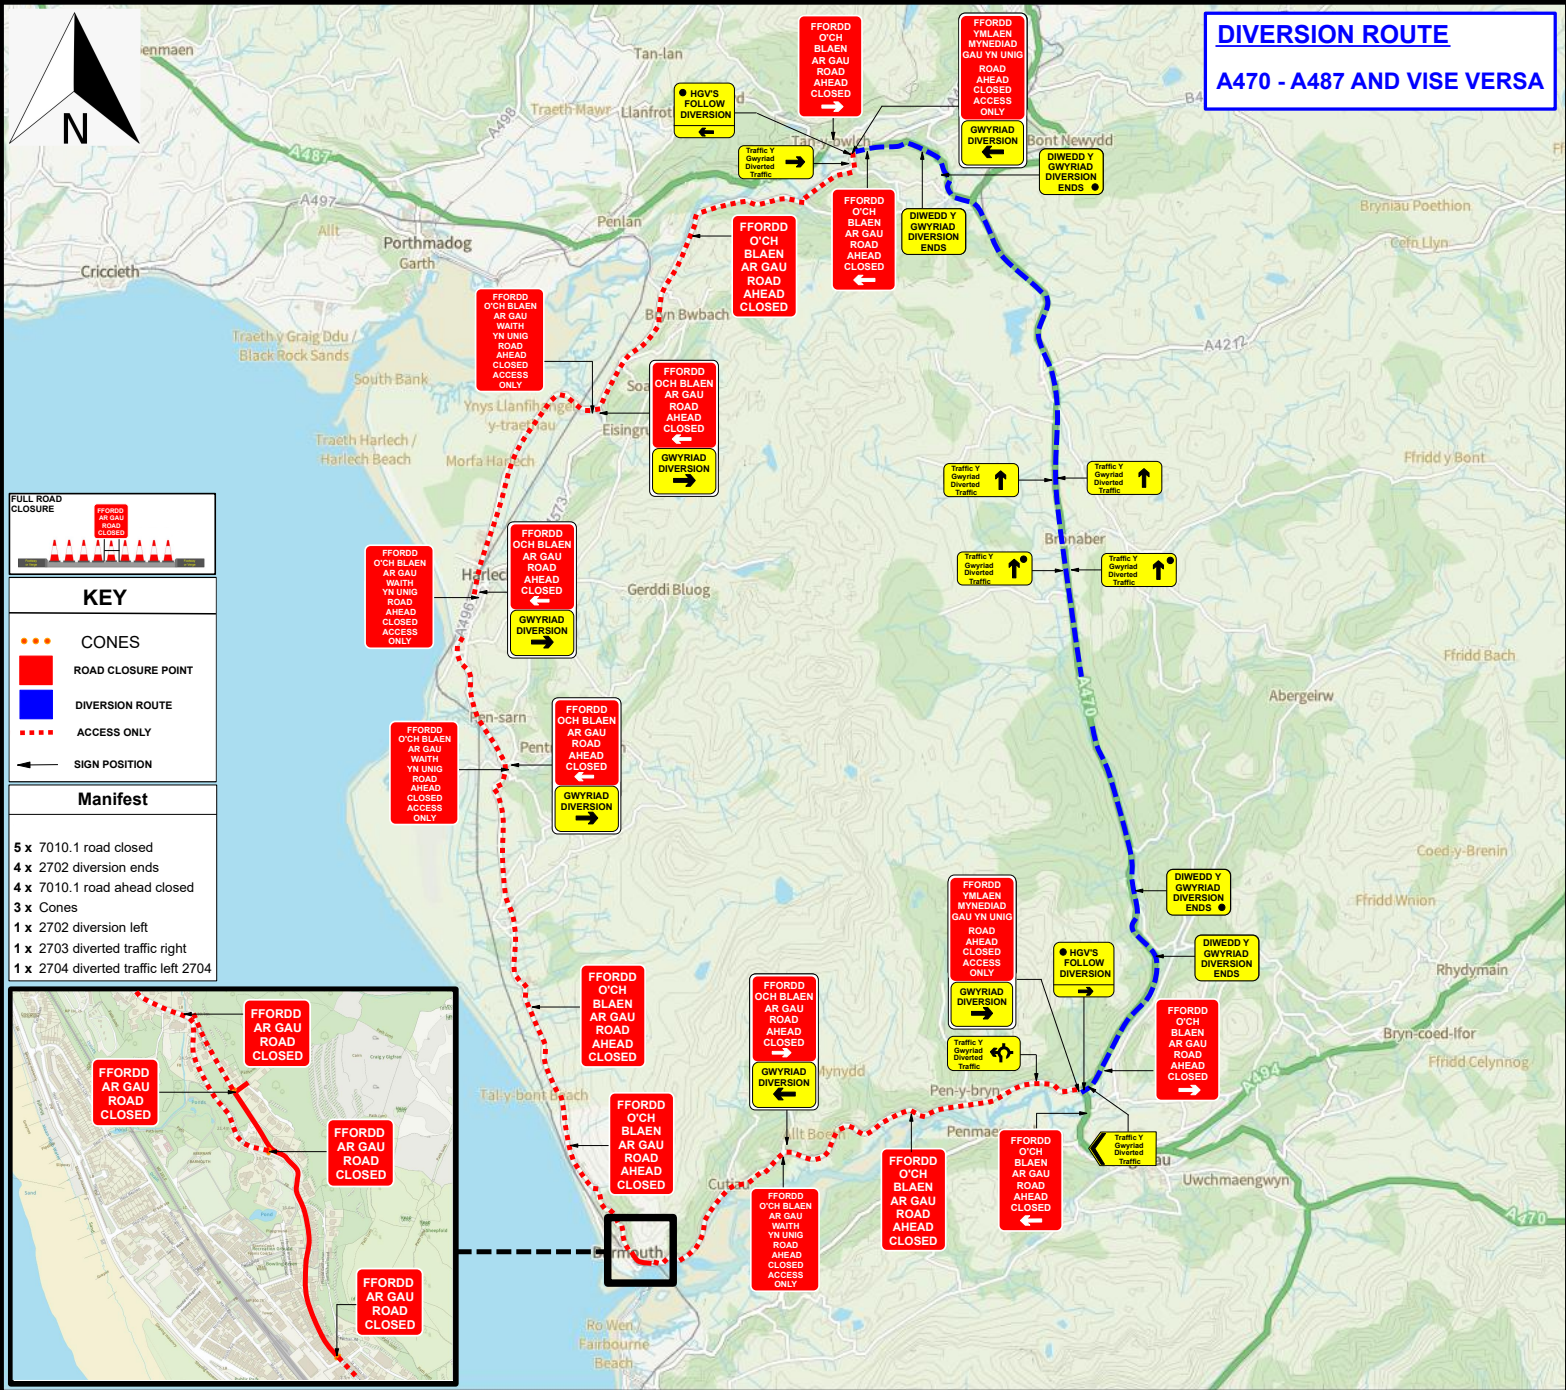

DRAWING NOT TO SCALE



ROAD SPEED



DRAWING DESCRIPTION

ROAD CLOSURE DIVERSION



COMMENTS -

DRAWN BY - RR	DATE - 19.12.25
CHECKED BY - JB	DATE - 19.12.25
APPROVED BY - JB	DATE - 19.12.25

MINIMUM SAFETY ZONE MUST BE ADHERED TO	MINIMUM SHUTTLE LANE WIDTHS MUST BE ADHERED TO
TRAFFIC MANAGEMENT MUST COMPLY WITH THE SAFETY AT STREET WORKS AND ROAD WORKS CODE OF PRACTICE	

TRAFFIC MANAGEMENT PLAN

CLIENT -



DRAWING NUMBER - RR1221

SITE ADDRESS -

King Edward's Street, Barmouth, LL42 1NY

WHAT3WORDS - pleaser.ironclad.beakers