


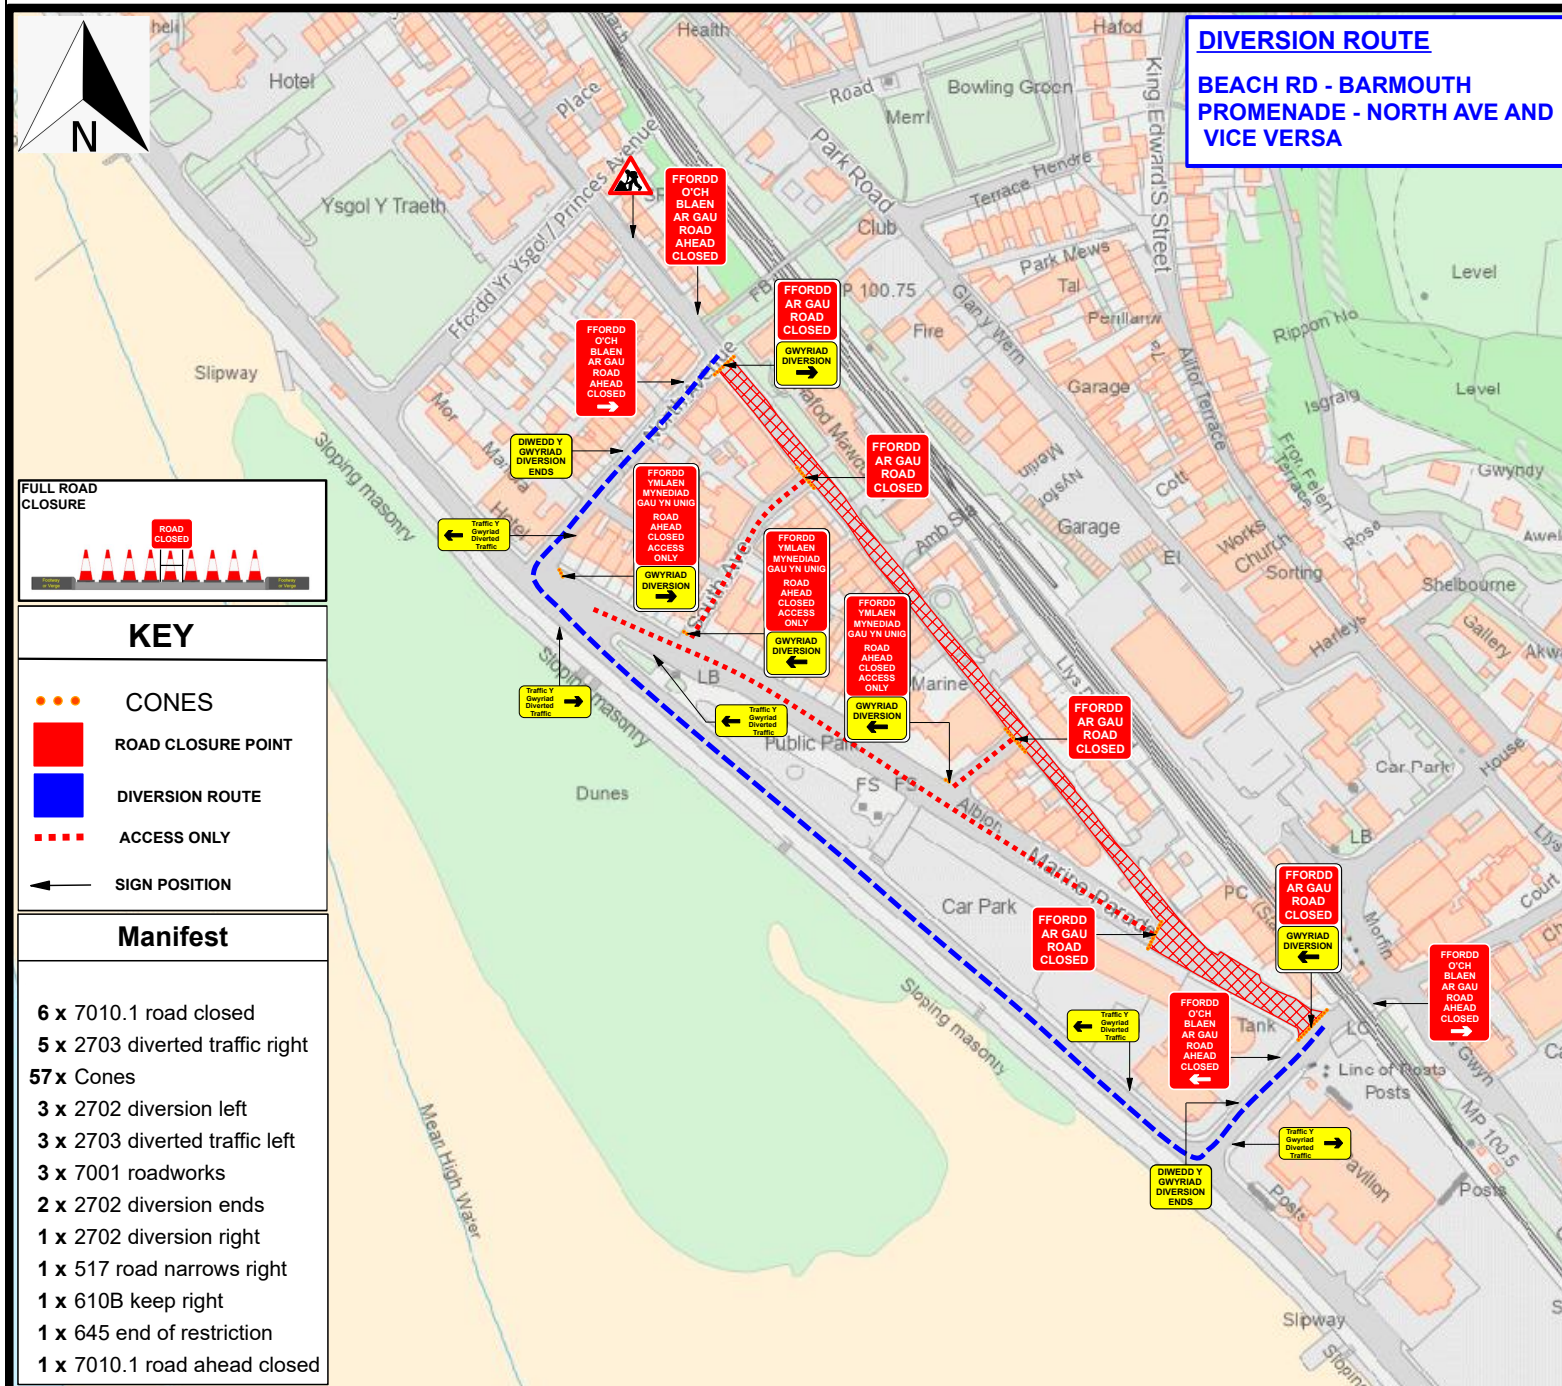


DRAWING NOT TO SCALE



ROAD SPEED



DRAWING DESCRIPTION
 ROAD CLOSURE DIVERSION

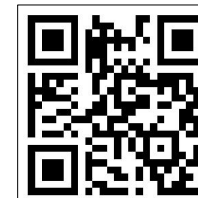

COMMENTS -

DRAWN BY - JJ DATE - 12.08.26

CHECKED BY - JB DATE - 12.08.26

APPROVED BY - JB DATE - 12.08.26

MINIMUM SAFETY ZONE
 MUST BE ADHERED TO

MINIMUM SHUTTLE LANE
 WIDTHS MUST BE ADHERED TO

TRAFFIC MANAGEMENT MUST COMPLY WITH
 THE SAFETY AT STREET WORKS AND ROAD
 WORKS CODE OF PRACTICE

TRAFFIC MANAGEMENT PLAN

DRAWING NUMBER - JJ074

DRAWING TITLE -

Marine Road, Barmouth, Wales, LL42 1NL

WHAT3WORDS - flickers.coherent.intend