DIVERSION ROUTE - LLANABER RD AND VICE VERSA

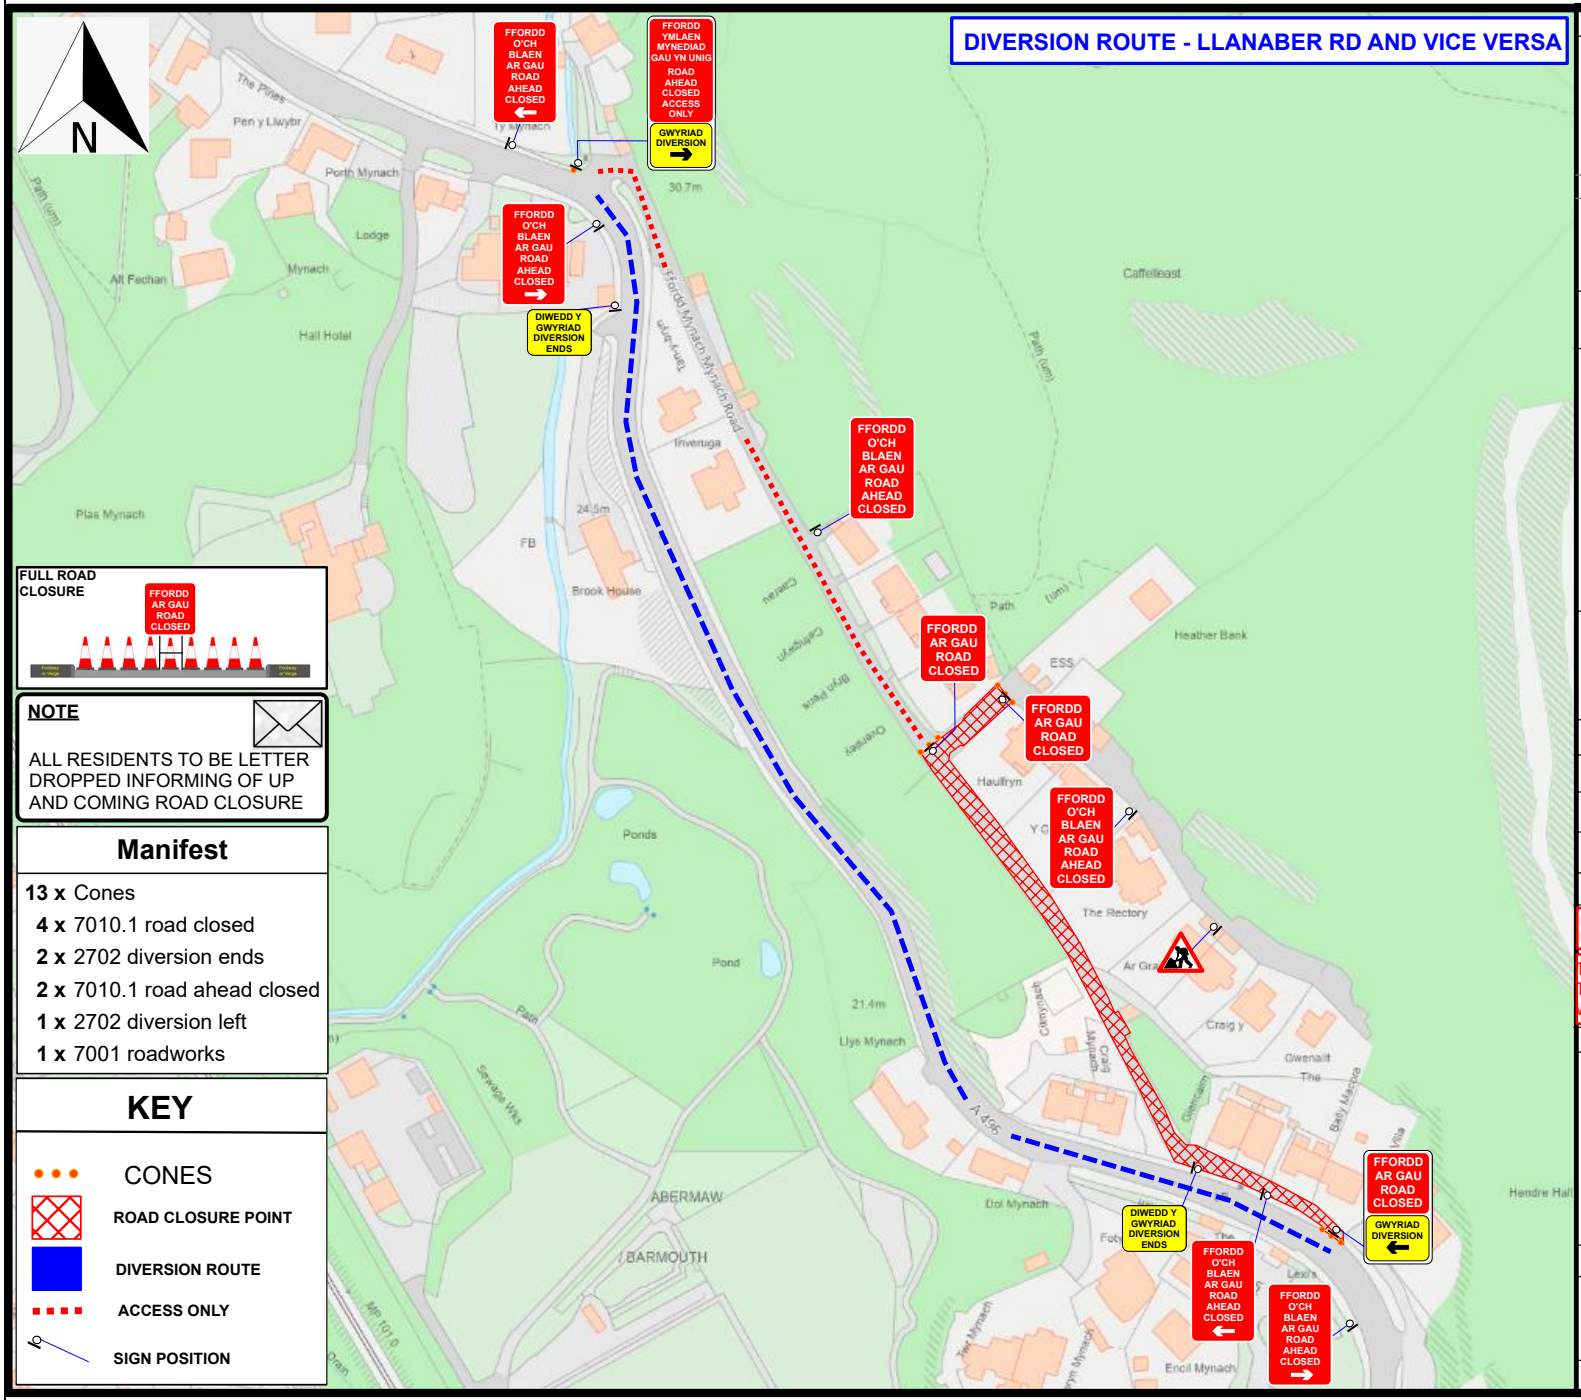

FULL ROAD CLOSURE

NOTE

ALL RESIDENTS TO BE LETTER DROPPED INFORMING OF UP AND COMING ROAD CLOSURE

Manifest

13 x Cones
4 x 7010.1 road closed
2 x 2702 diversion ends
2 x 7010.1 road ahead closed
1 x 2702 diversion left
1 x 7001 roadworks

KEY

- CONES
- ROAD CLOSURE POINT
- DIVERSION ROUTE
- ACCESS ONLY
- SIGN POSITION

DRAWING NOT TO SCALE

ROAD SPEED

20

DRAWING DESCRIPTION
3 WAY TRAFFIC LIGHTS

DRAWN BY - MB	DATE - 19.08.26
CHECKED BY - JB	DATE - 19.08.26
APPROVED BY - JB	DATE - 19.08.26

MINIMUM SAFETY ZONE MUST BE ADHERED TO

MINIMUM SHUTTLE LANE WIDTHS MUST BE ADHERED TO

TRAFFIC MANAGEMENT MUST COMPLY WITH THE SAFETY AT STREET WORKS AND ROAD WORKS CODE OF PRACTICE

TRAFFIC MANAGEMENT PLAN

SP Energy Networks

DRAWING NUMBER- MB220

SITE ADDRESS:

Mynach Road, Barmouth, LL42 1RE

WHAT3WORDS - strutted.equality.valley