Figure 3.2: Electrical Layout

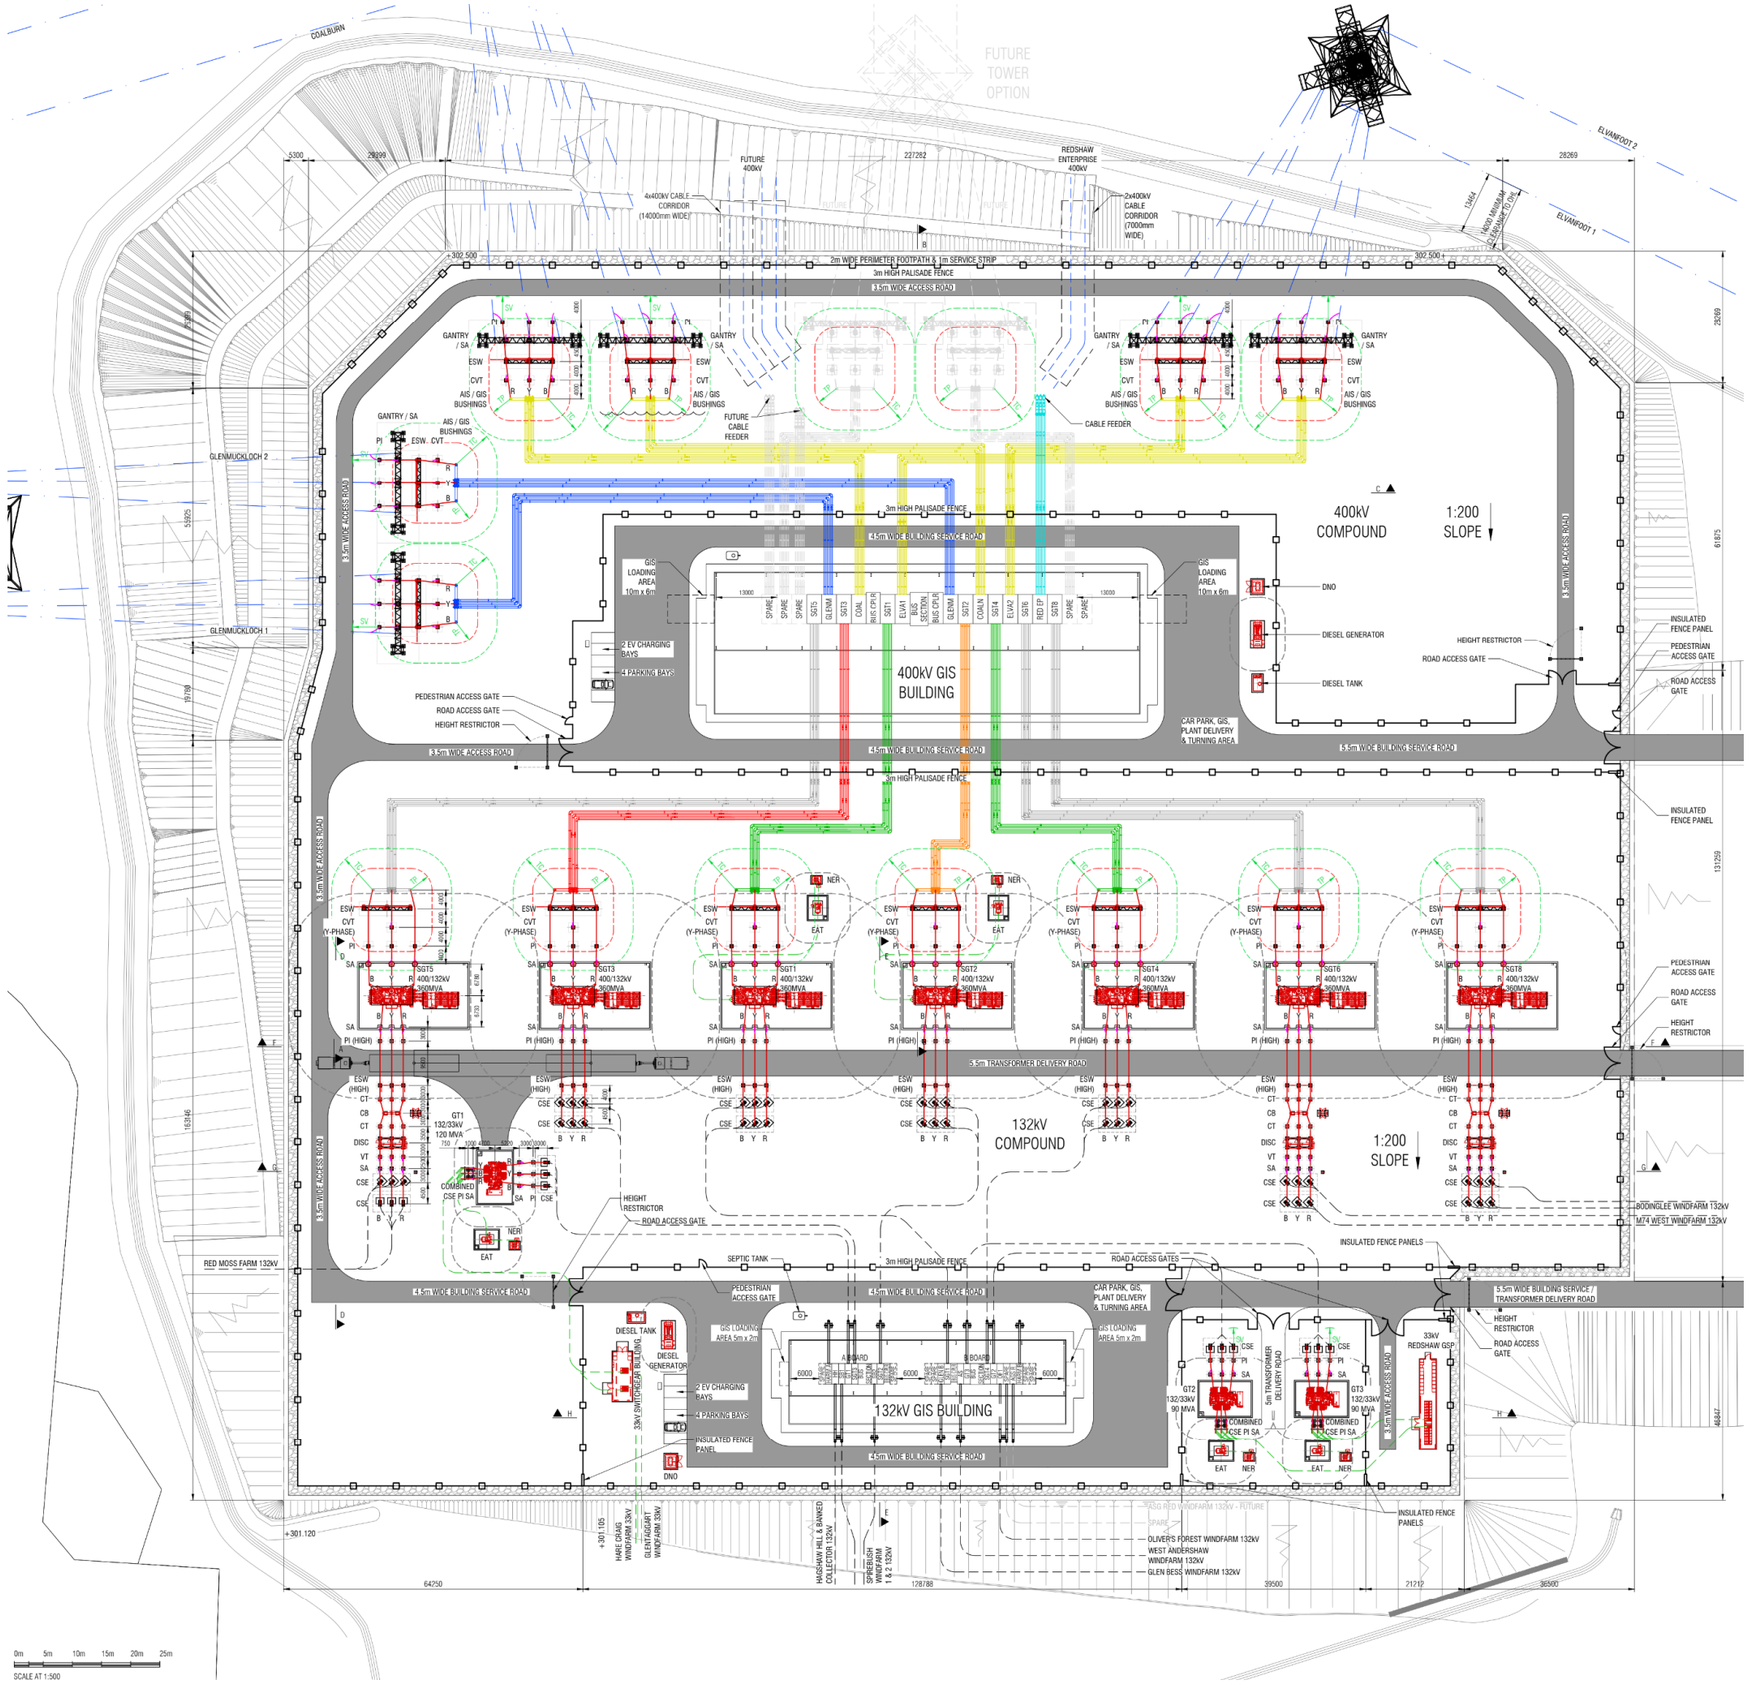

EB:cooper_h LUC 12595_Redshaw_Substation_EIA 23/04/2025