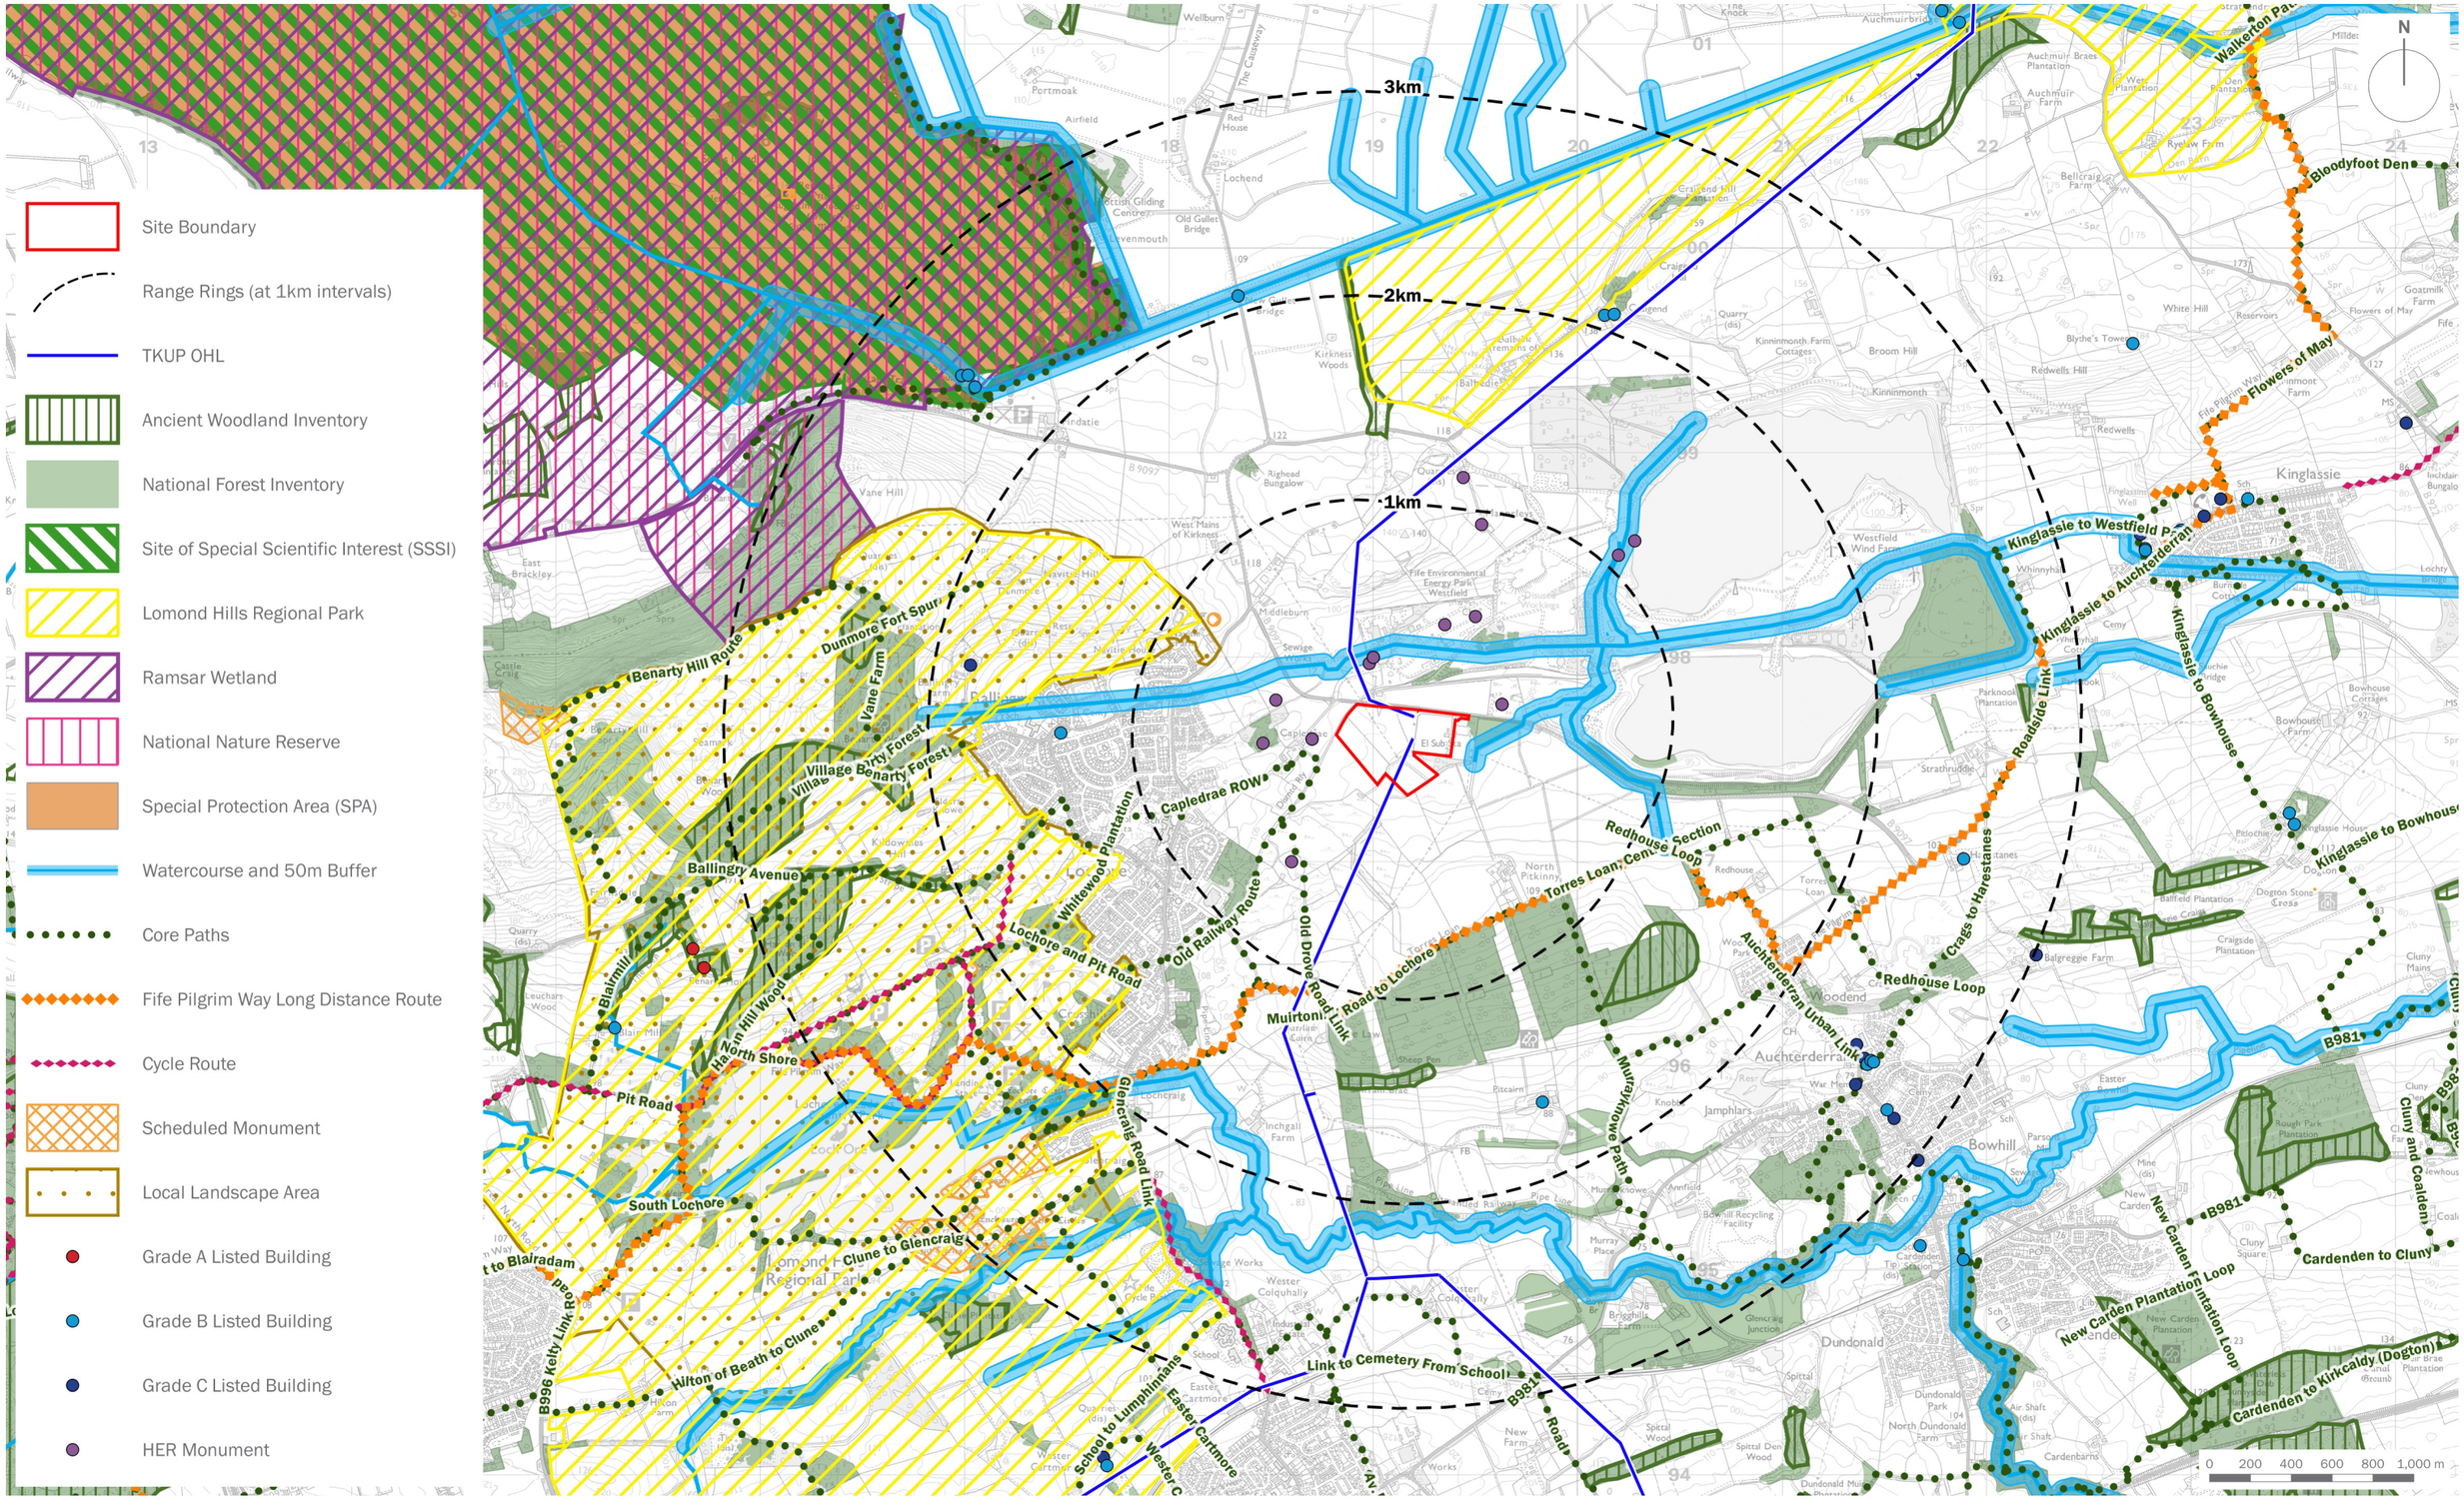

SP Energy Networks

edp

Stantec

purpose of issue **PLANNING**

date	**15 APRIL 2026**
drawing number	**edp8754_d007d**
scale	**1:30,000 @ A3**
drawn by	**VMS**
checked	**MBe**
QA	**RBa**

client
SP Transmission

project title
Westfield Substation Extension

drawing title
Figure 6.3: Planning Designations and Environmental Context

© The Environmental Dimension Partnership Ltd. © Crown copyright 2026 OS AC0000805001. © Crown copyright and database rights 2026 Ordnance Survey AC0000808122.