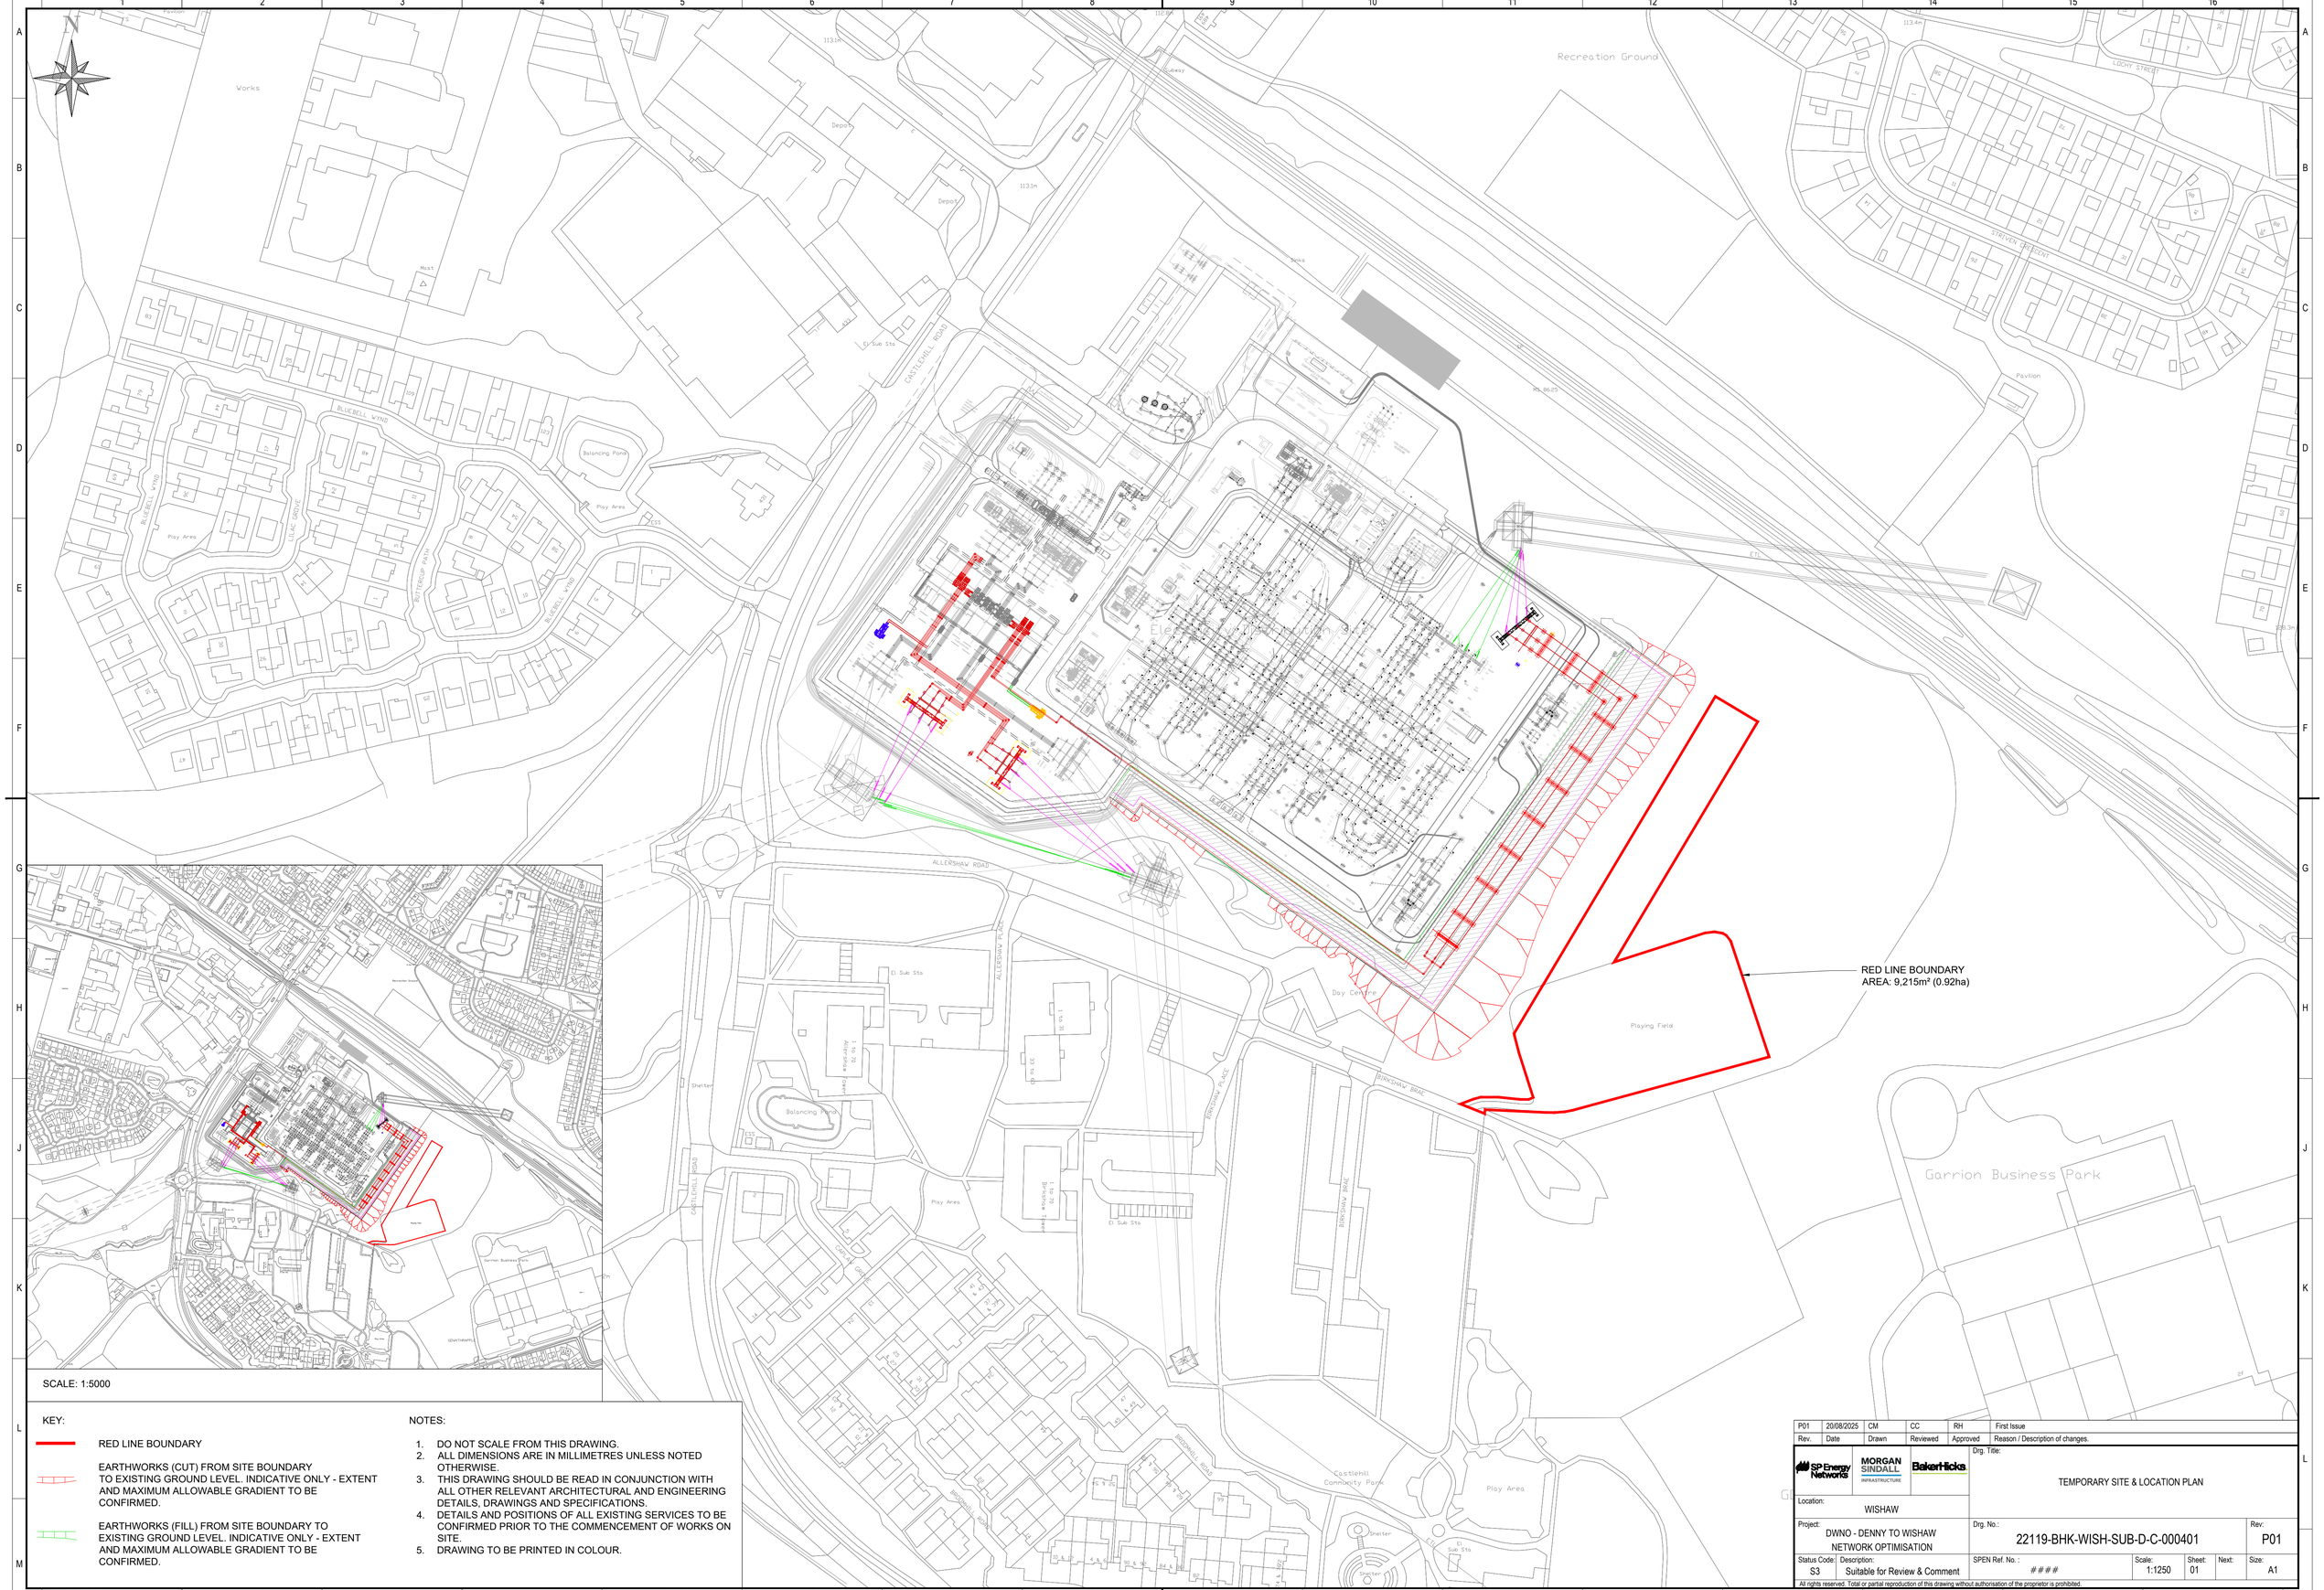

SCALE: 1:5000

KEY:

- RED LINE BOUNDARY
- EARTHWORKS (CUT) FROM SITE BOUNDARY TO EXISTING GROUND LEVEL. INDICATIVE ONLY - EXTENT AND MAXIMUM ALLOWABLE GRADIENT TO BE CONFIRMED.
- EARTHWORKS (FILL) FROM SITE BOUNDARY TO EXISTING GROUND LEVEL. INDICATIVE ONLY - EXTENT AND MAXIMUM ALLOWABLE GRADIENT TO BE CONFIRMED.

NOTES:

1. DO NOT SCALE FROM THIS DRAWING.
2. ALL DIMENSIONS ARE IN MILLIMETRES UNLESS NOTED OTHERWISE.
3. THIS DRAWING SHOULD BE READ IN CONJUNCTION WITH ALL OTHER RELEVANT ARCHITECTURAL AND ENGINEERING DETAILS, DRAWINGS AND SPECIFICATIONS.
4. DETAILS AND POSITIONS OF ALL EXISTING SERVICES TO BE CONFIRMED PRIOR TO THE COMMENCEMENT OF WORKS ON SITE.
5. DRAWING TO BE PRINTED IN COLOUR.

Rev.	Date	Drawn	Reviewed	Approved	Reason / Description of changes.
P01	20/08/2025	CM	CC	RH	First Issue

SP Energy Networks | MORGAN SINDALL INFRASTRUCTURE | Baker Hicks

Drg. Title: TEMPORARY SITE & LOCATION PLAN

Location: WISHAW

Project: DWNO - DENNY TO WISHAW NETWORK OPTIMISATION

Drg. No.: 22119-BHK-WISH-SUB-D-C-000401

Rev: P01

Status Code: S3 | Description: Suitable for Review & Comment | SPEN Ref. No.: #### | Scale: 1:1250 | Sheet: 01 | Next: | Size: A1

All rights reserved. Total or partial reproduction of this drawing without authorisation of the proprietor is prohibited.

© Ordnance Survey, May 2025. License Number. 383451857 - all rights reserved