


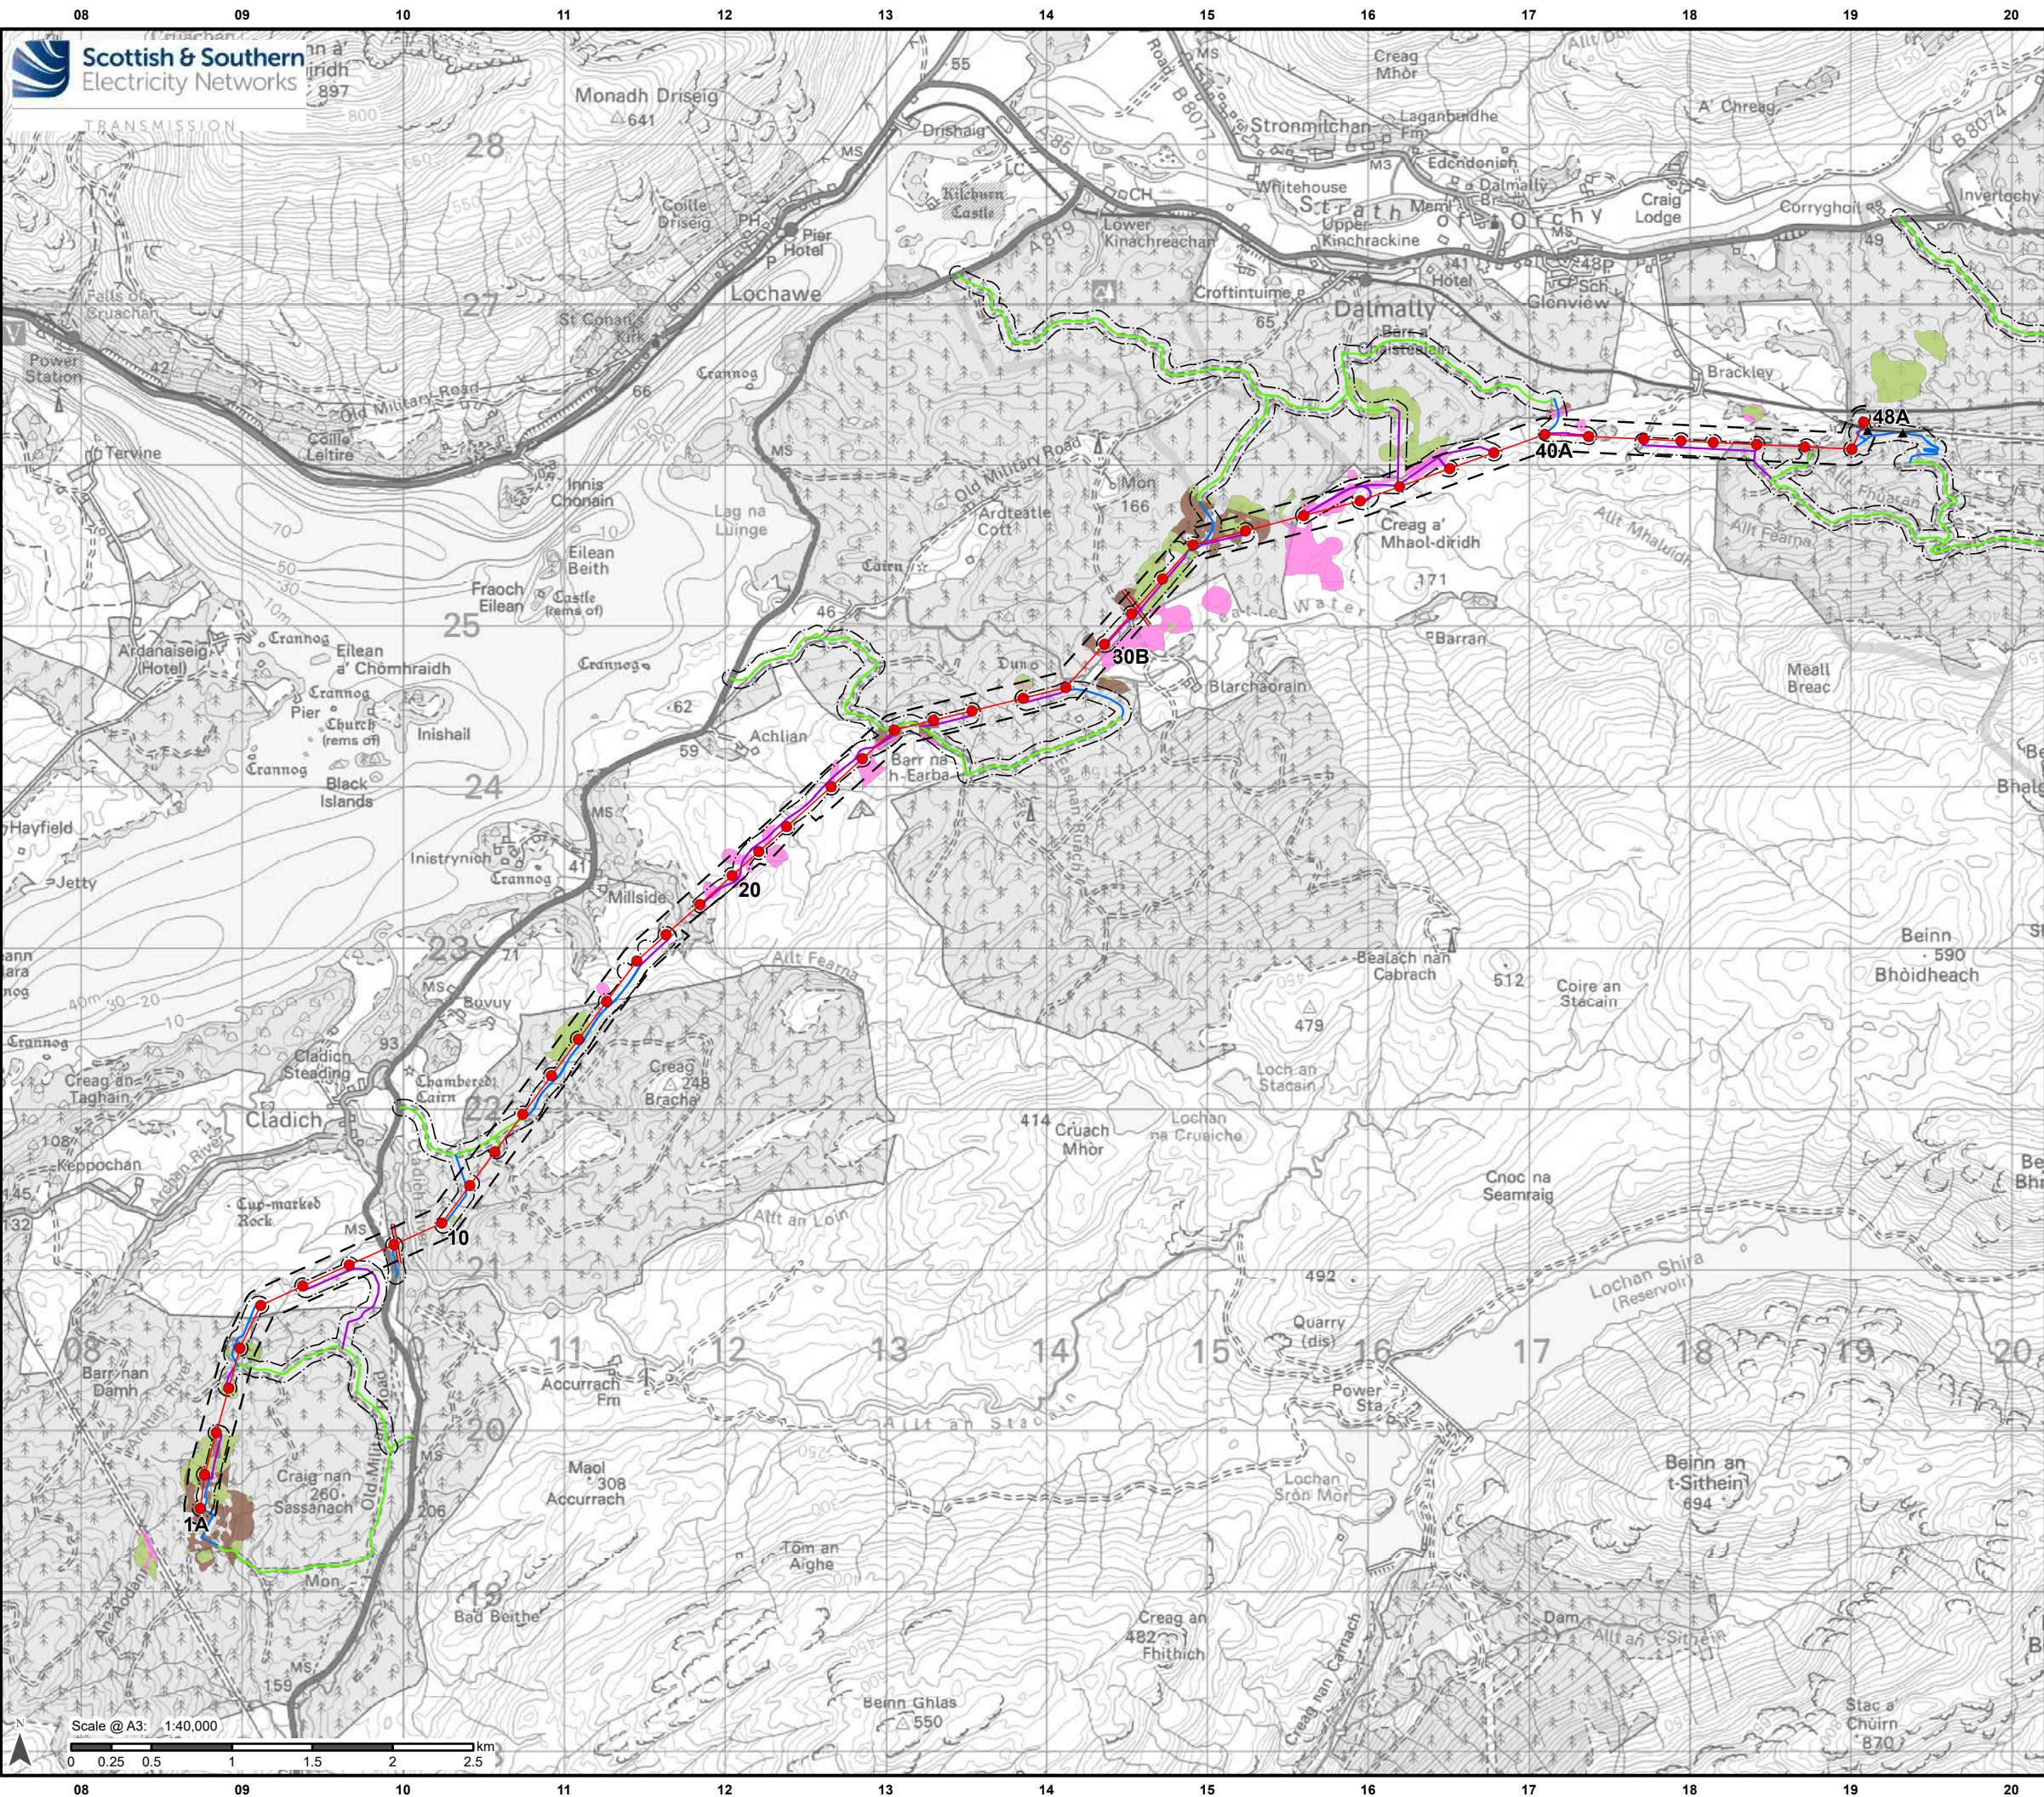

Reproduced by permission of Ordnance Survey on behalf of HMSO. Crown copyright and database right 2022 all rights reserved. Ordnance Survey Licence number EL273236.


Project No: LT000029
Project: 1700003673

Title:
Creag Dhubh to Dalmally 275kV Connection

Figure 10.3.7g: LT29 Peat Landslide Hazard and Risk Assessment: Contributing Factor - Forestry Score

Drawn by: AB Date: 04/05/2022

Drawing: R170_3673_Fig10.3.7g_ContribFactor_Forestry_E

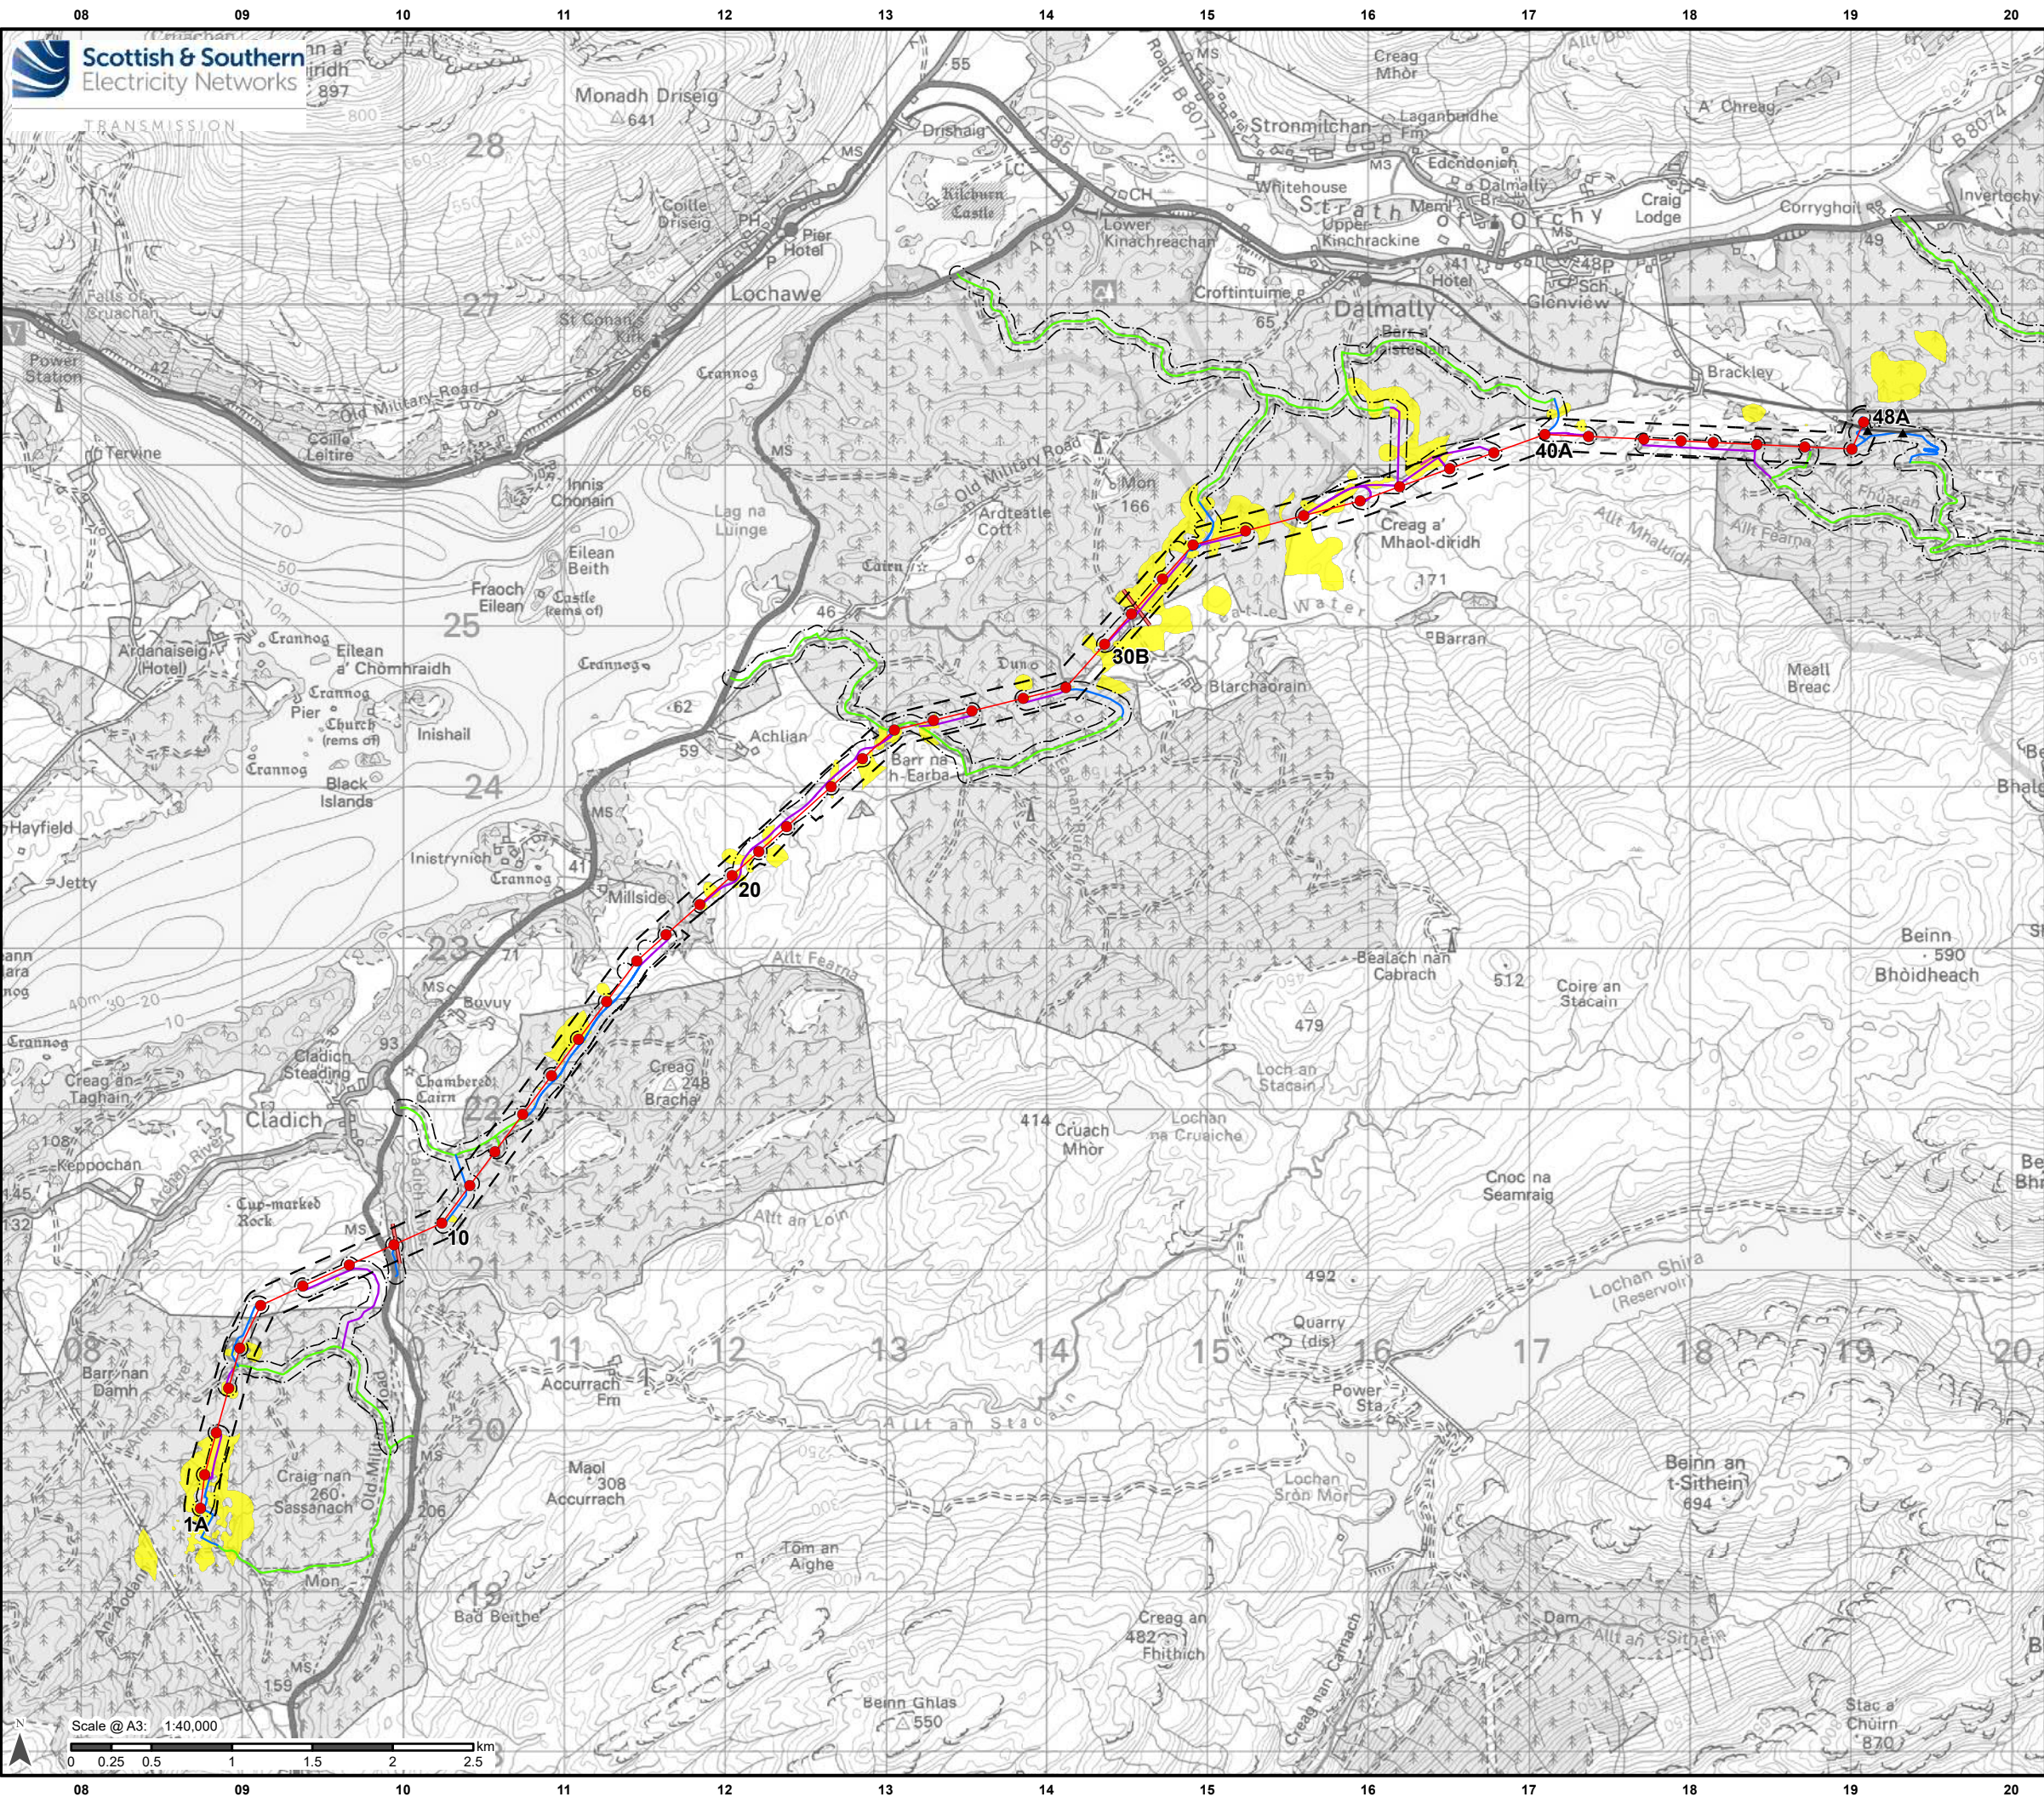

Legend

- Proposed OHL Towers
- Indicative Proposed Alignment
- Indicative extent of undergrounding of existing LV where it is crossed by the Indicative Proposed Alignment
- Access Tracks - Existing Upgrade
- Access Tracks - New Stone Permanent
- Access Tracks - New Stone Temporary
- OHL Limit of Deviation (LOD 100 m from centre line of proposed alignment)
- Access Track Limit of Deviation (LOD 50 m from centre line of proposed access track)
- ▲ SPEN Temporary Diversion Towers
- SPEN Temporary Diversion OHL
- Land Use Scores (L)**
- Score 0: Other land use
- Score 3: Cutting/turbary



Reproduced by permission of Ordnance Survey on behalf of HMSO.
Crown copyright and database right 2022 all rights reserved.
Ordnance Survey Licence number EL273236.


Project No: LT000029
Project: 1700003673

Title:
Creag Dhubh to Dalmally 275kV Connection

Figure 10.3.7h: LT29 Peat Landslide Hazard and Risk
Assessment: Contributing Factor - Landuse Score

Drawn by: AB Date: 04/05/2022

Drawing: R170_3673_Fig10.3.7h_ContribFactor_Landuse_E

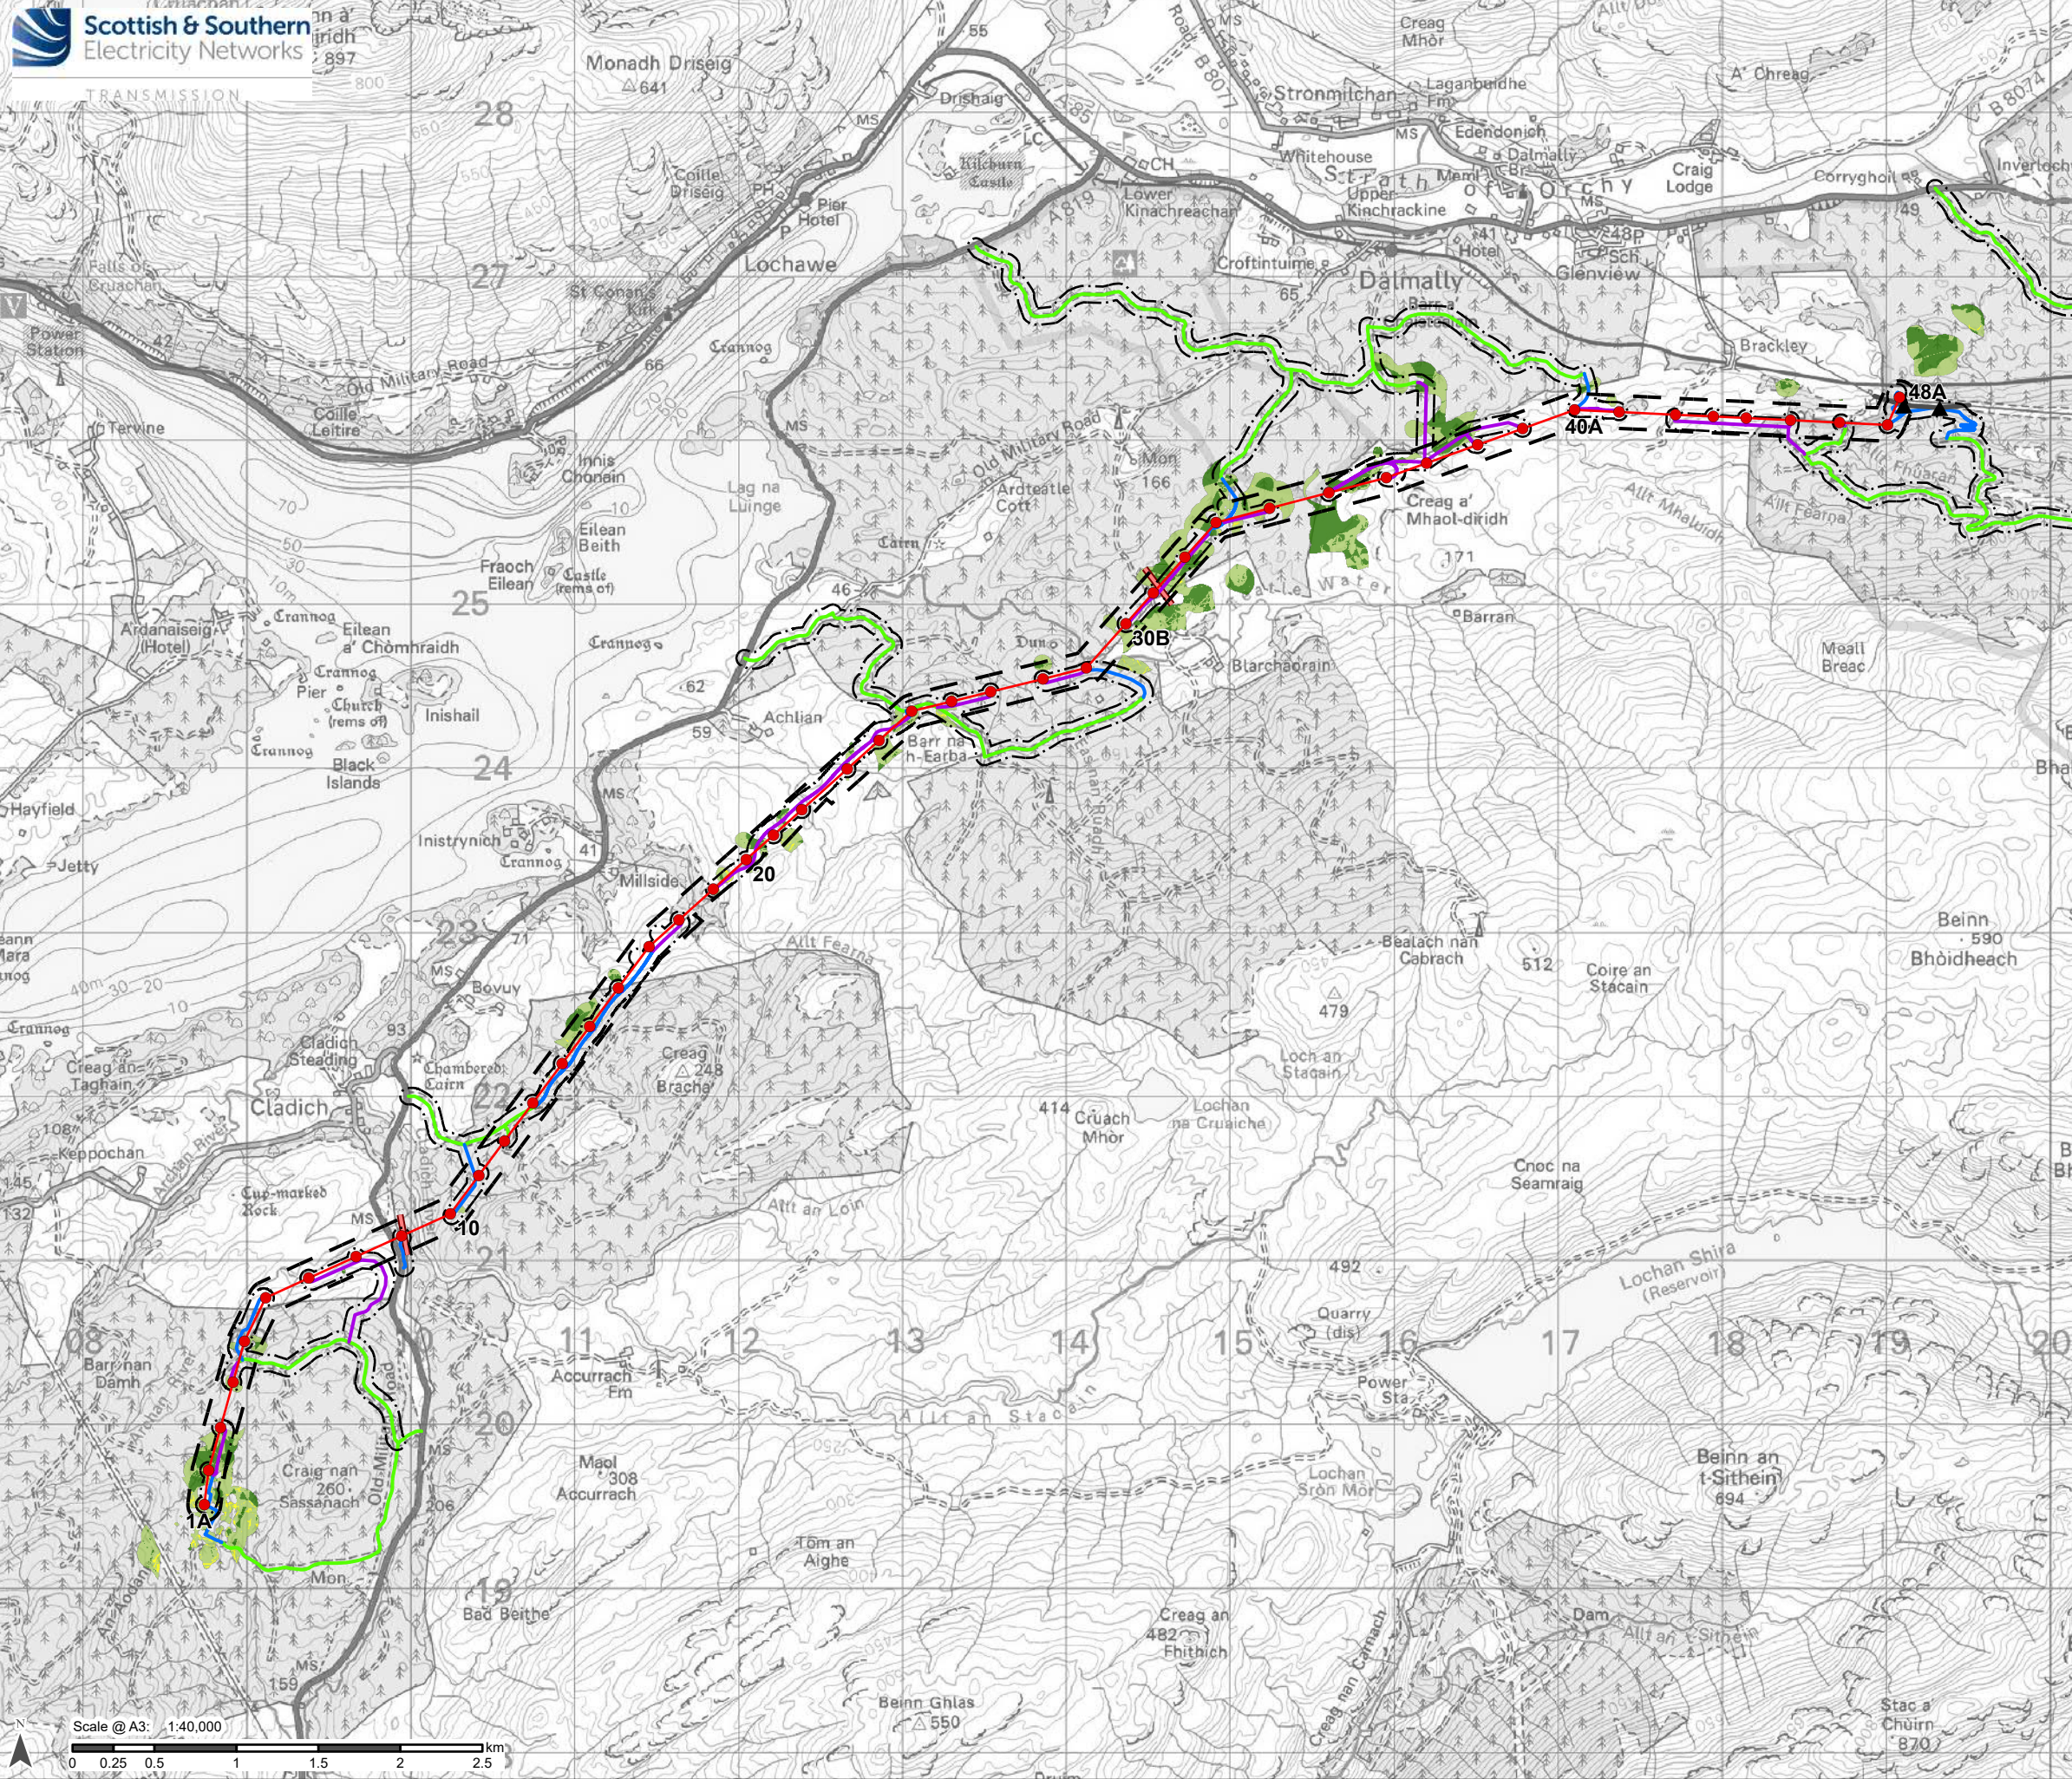


Legend

- Proposed OHL Towers
- Indicative Proposed Alignment
- Indicative extent of undergrounding of existing LV where it is crossed by the Indicative Proposed Alignment
- Access Tracks - Existing Upgrade
- Access Tracks - New Stone Permanent
- Access Tracks - New Stone Temporary
- OHL Limit of Deviation (LOD 100 m from centre line of proposed alignment)
- Access Track Limit of Deviation (LOD 50 m from centre line of proposed access track)
- ▲ SPEN Temporary Diversion Towers
- SPEN Temporary Diversion OHL

Summed Score / Likelihood Score

- 2 - 6 (Very Low, 1)
- 7 - 11 (Low, 2)
- 12 - 16 (Moderate, 3)

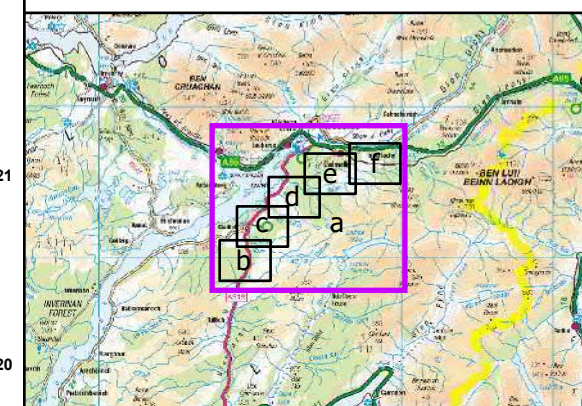

Reproduced by permission of Ordnance Survey on behalf of HMSO.
Crown copyright and database right 2022 all rights reserved.
Ordnance Survey Licence number EL273236.

Project No: LT000029

Project: 1700003673


Title:
LT29: Creag Dhubh to Dalmally 275kV Connection

Figure 10.3.8.a: LT29 Peat Landslide Hazard and Risk
Assessment: Peat Slide Likelihood

Drawn by: AB

Date: 04/05/2022

Drawing: R170_3673_Fig10.3.8_OHL_PeatSlideLikelihood_E

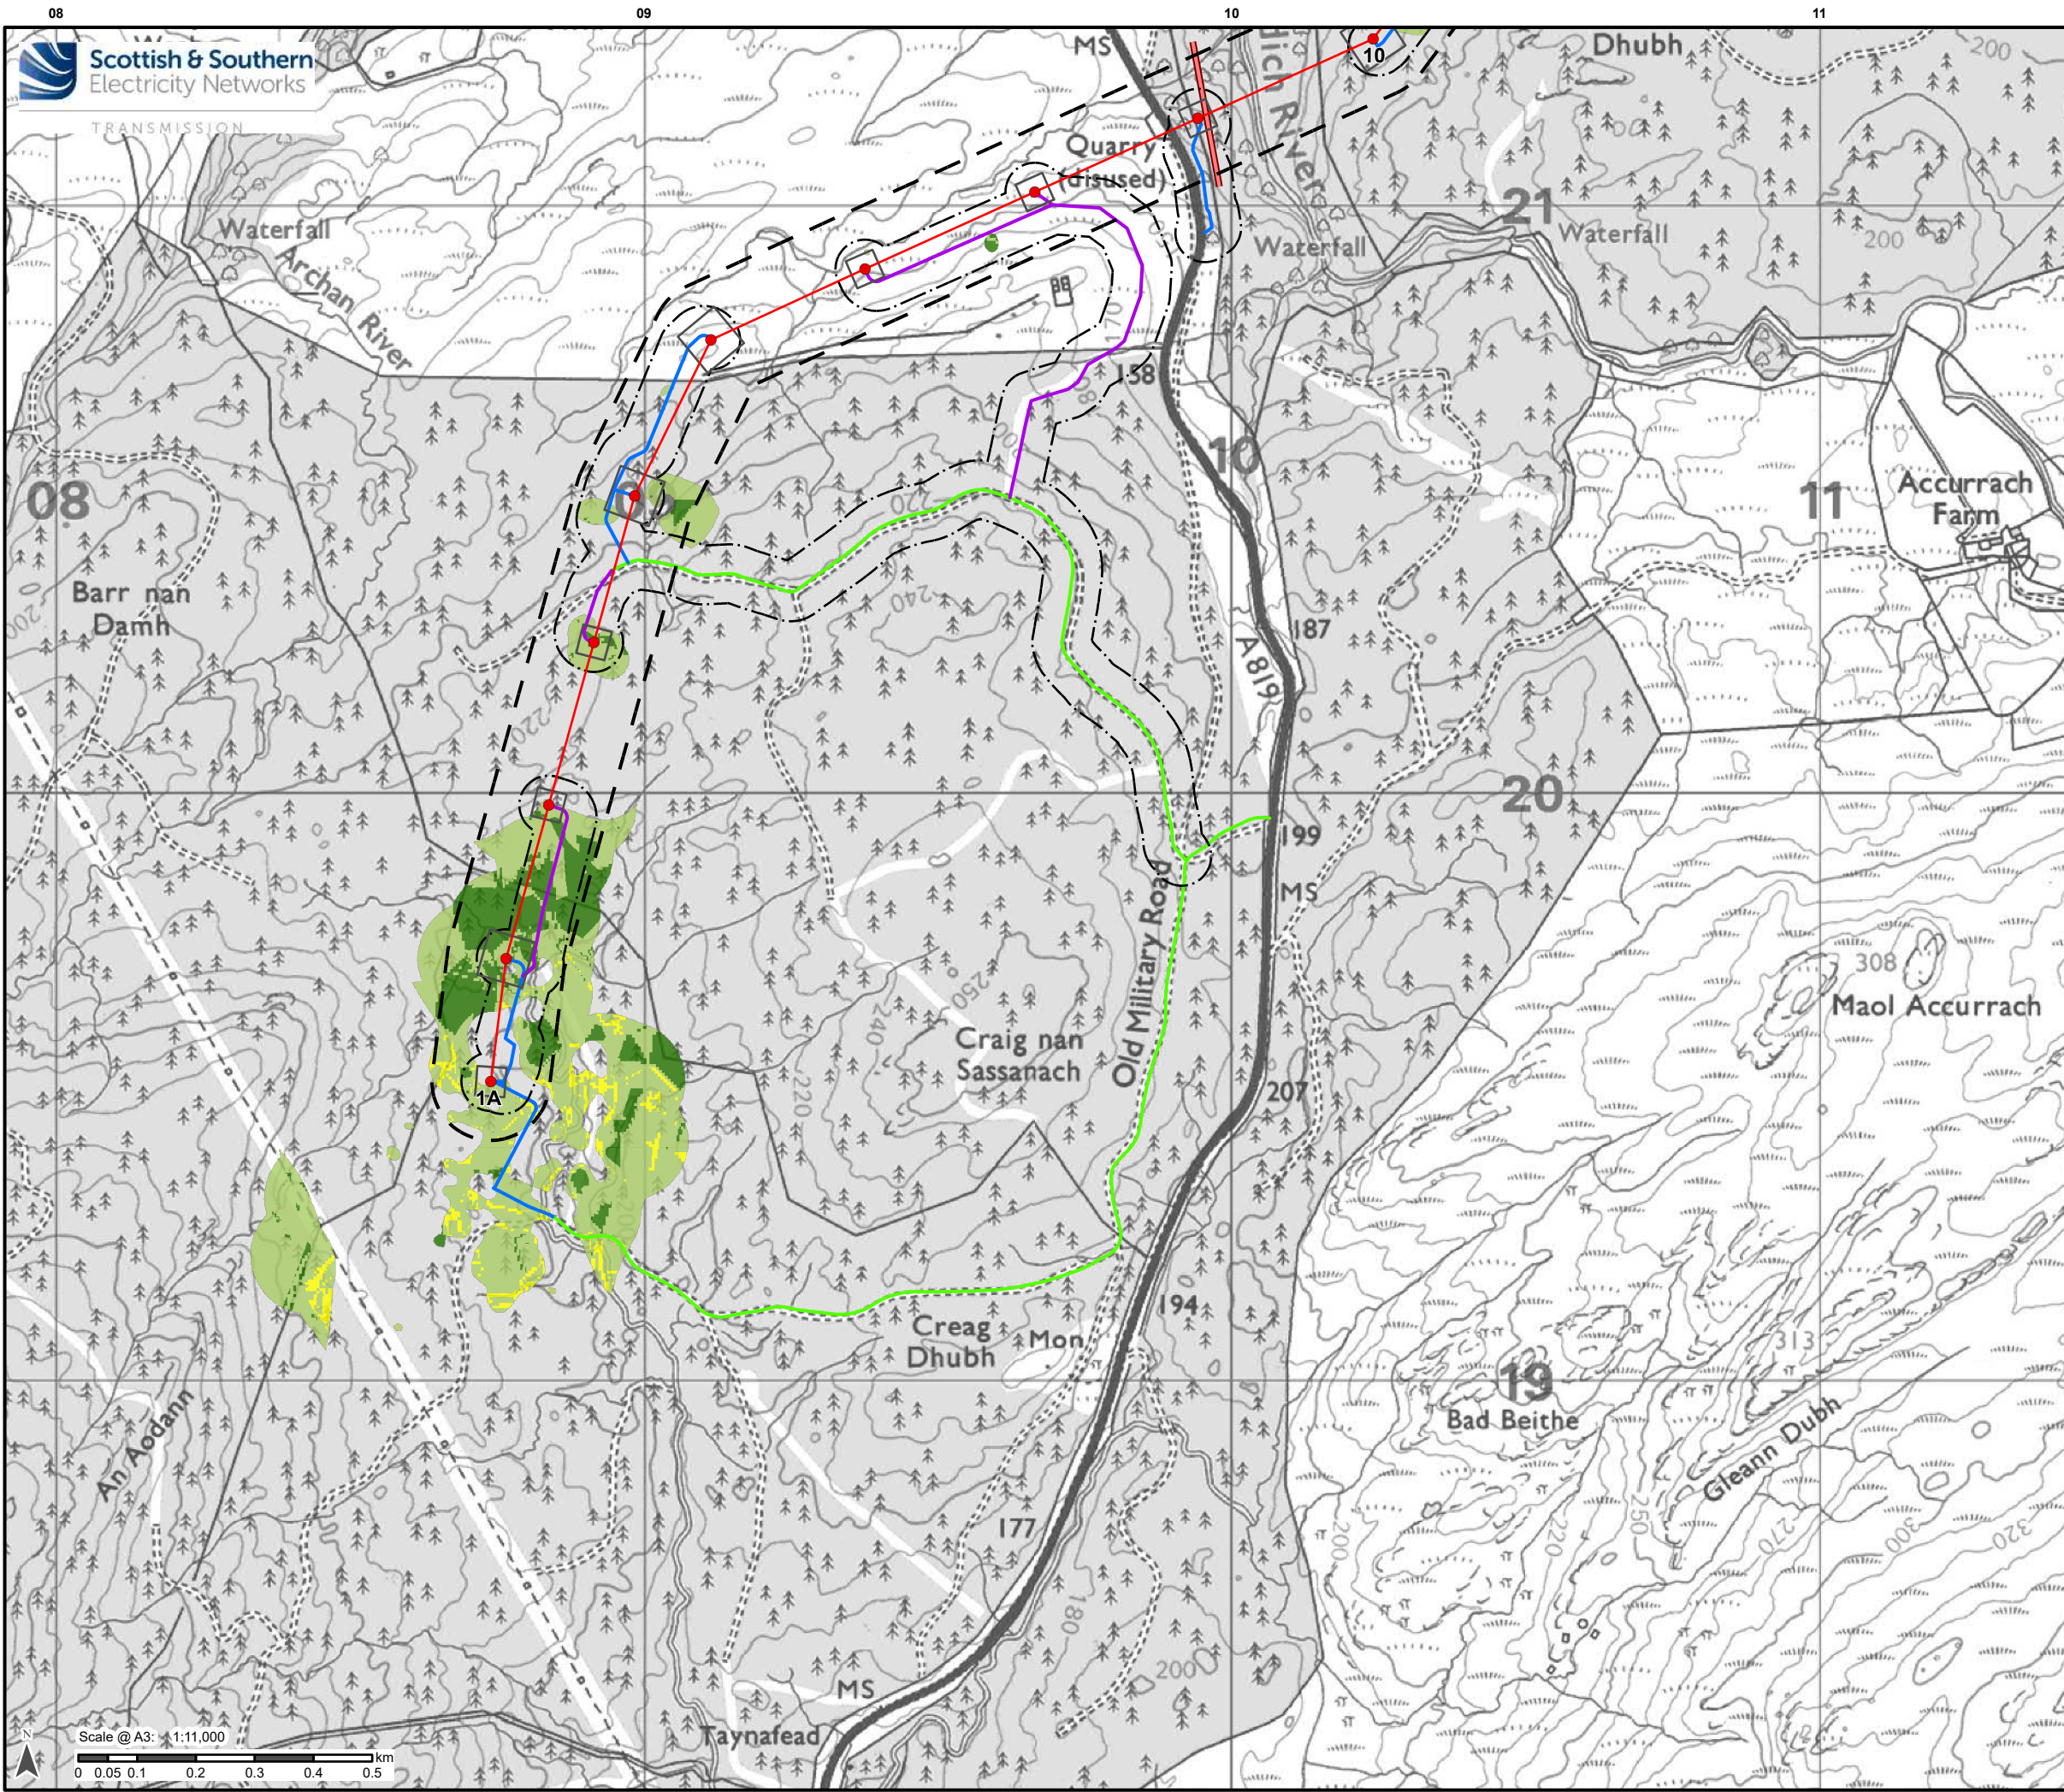

Legend

- Proposed OHL Towers
- Indicative Proposed Alignment
- Proposed OHL Tower Platform
- Indicative extent of undergrounding of existing LV where it is crossed by the Indicative Proposed Alignment
- Access Tracks - Existing Upgrade
- Access Tracks - New Stone Permanent
- Access Tracks - New Stone Temporary
- OHL Limit of Deviation (LOD 100 m from centre line of proposed alignment)
- Access Track Limit of Deviation (LOD 50 m from centre line of proposed access track)

Summed Score / Likelihood Score

- 2 - 6 (Very Low, 1)
- 7 - 11 (Low, 2)
- 12 - 16 (Moderate, 3)

Reproduced by permission of Ordnance Survey on behalf of HMSO.
Crown copyright and database right 2022 all rights reserved.
Ordnance Survey Licence number EL273236.


Project No: LT000029
Project: 1700003673

Title:
LT29: Craig Dhubh to Dalmally 275kV Connection

Figure 10.3.8.b: LT29 Peat Landslide Hazard and Risk Assessment: Peat Slide Likelihood


Drawn by: AB Date: 04/05/2022

Drawing: R170_3673_Fig10.3.8_OHL_PeatSlideLikelihood_E

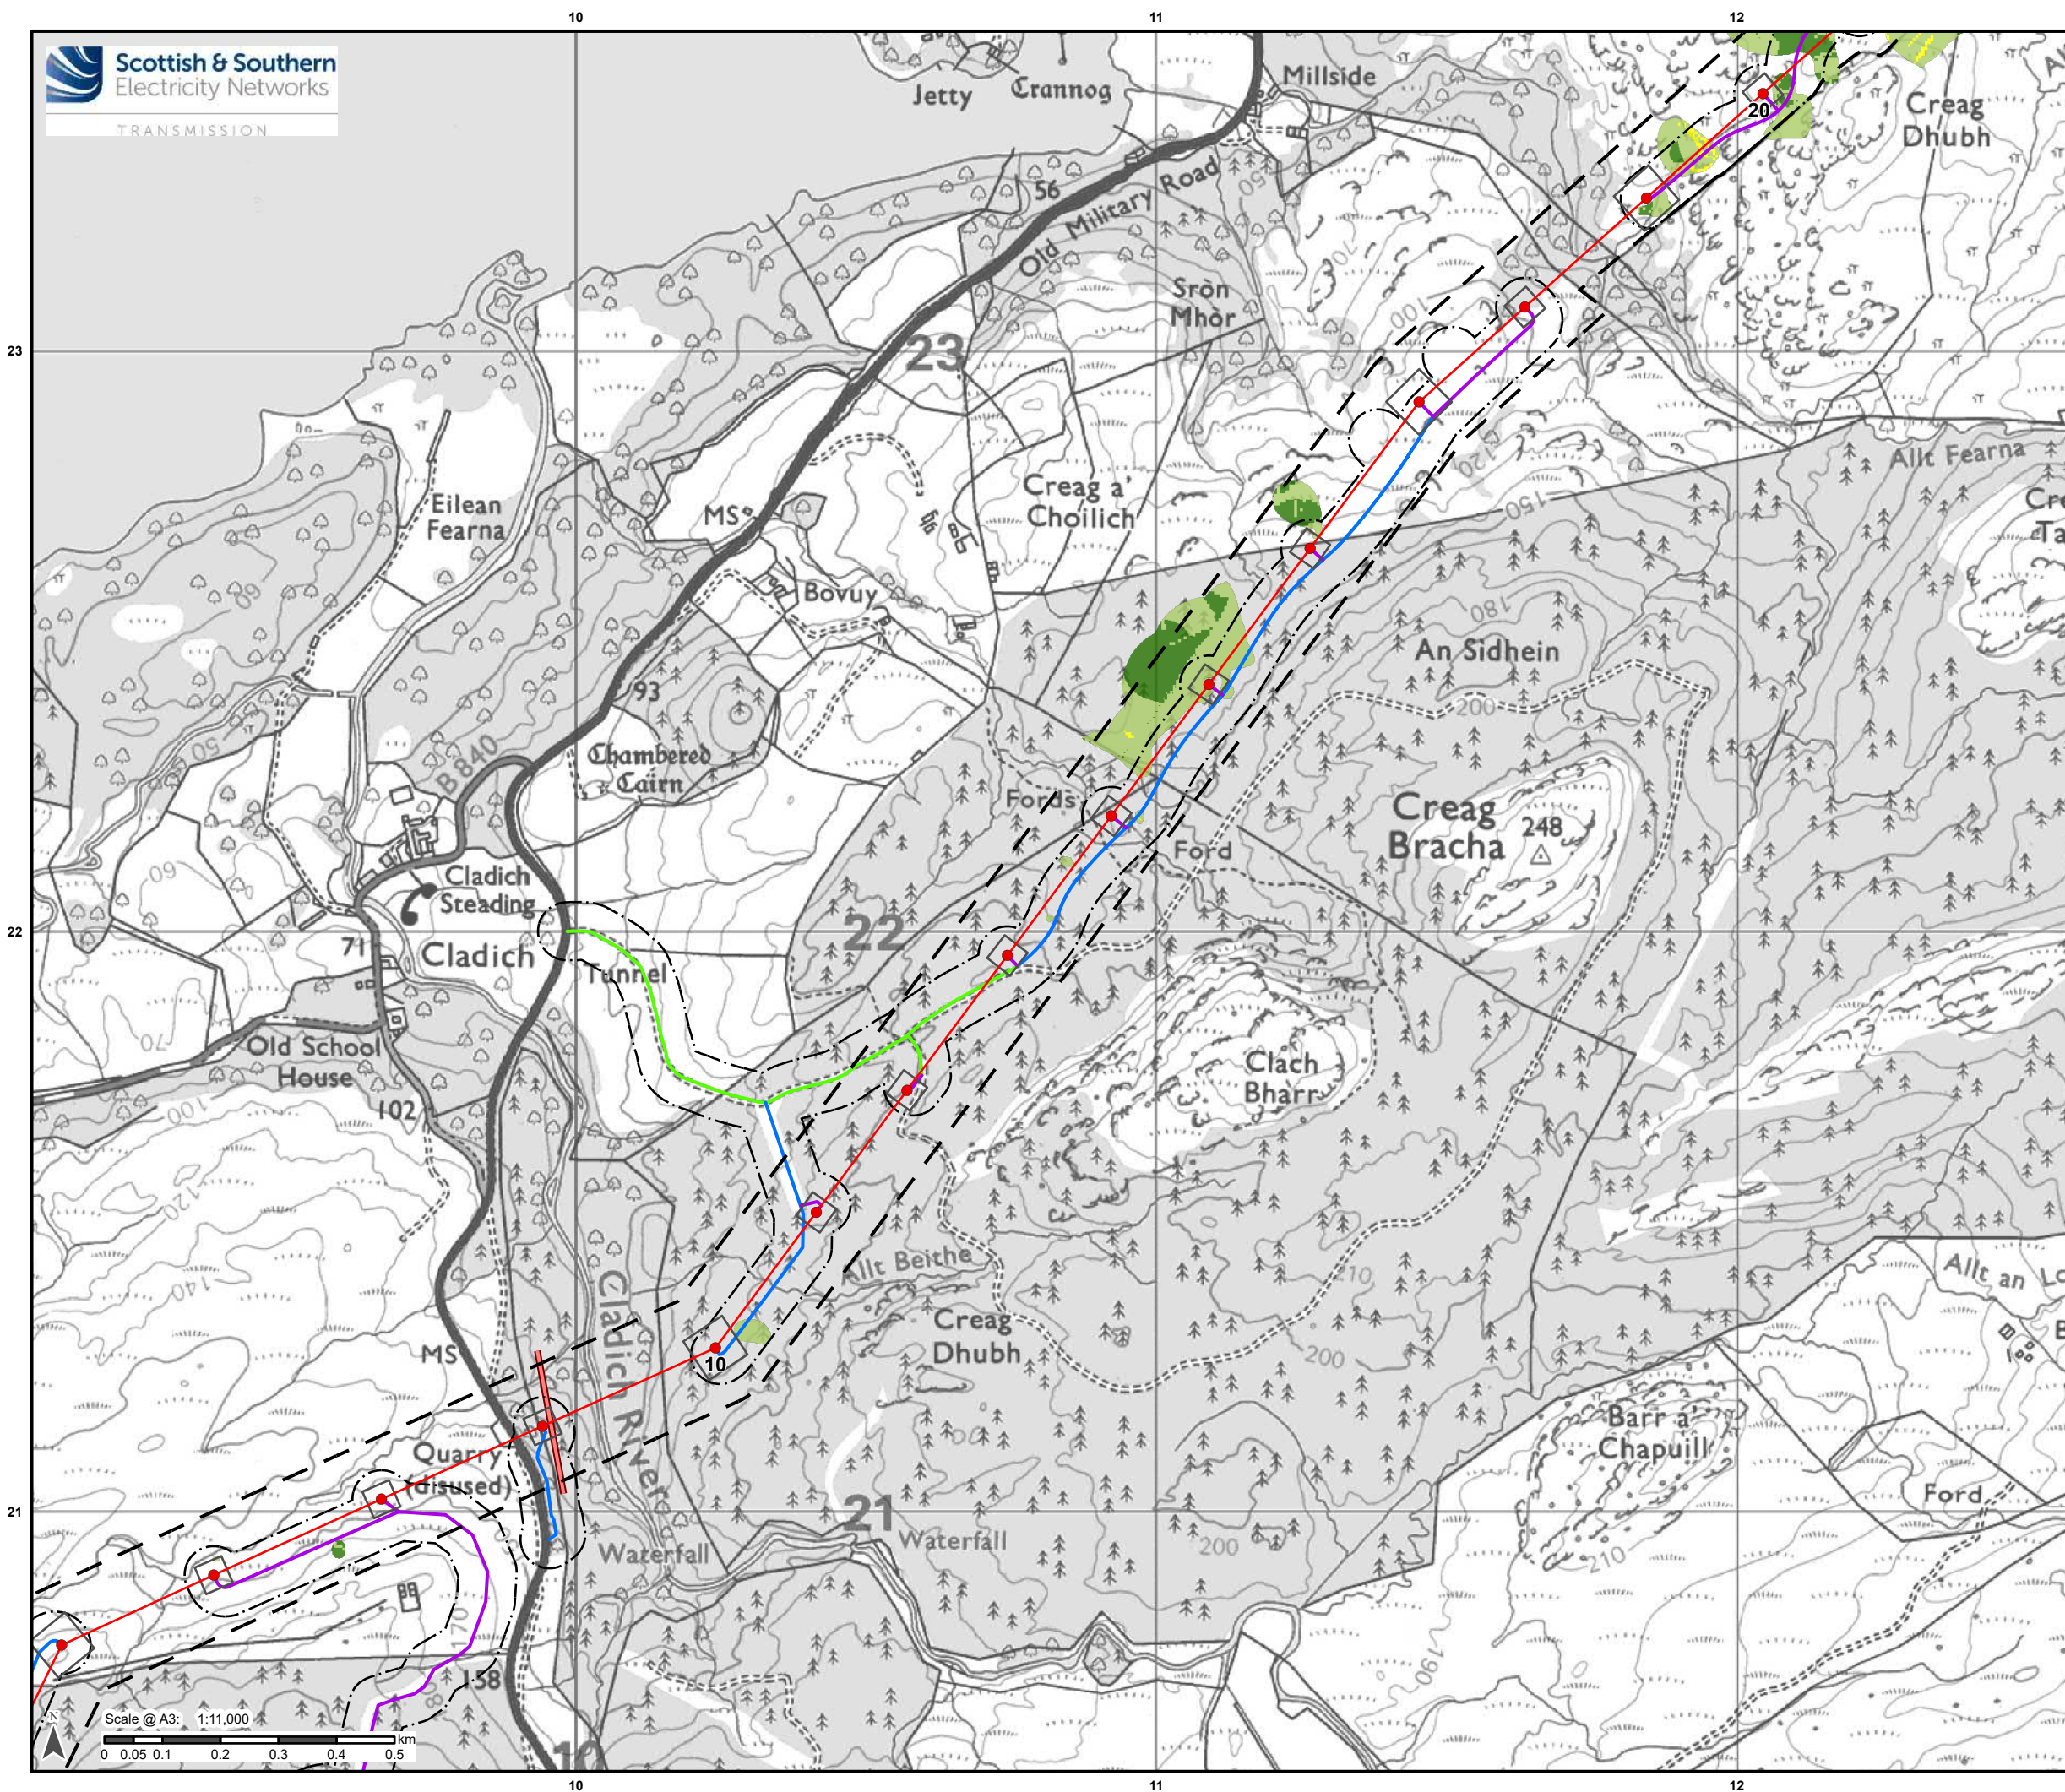

Legend

- Proposed OHL Towers
 - Indicative Proposed Alignment
 - Proposed OHL Tower Platform
 - Indicative extent of undergrounding of existing LV where it is crossed by the Indicative Proposed Alignment
 - Access Tracks - Existing Upgrade
 - Access Tracks - New Stone Permanent
 - Access Tracks - New Stone Temporary
 - OHL Limit of Deviation (LOD 100 m from centre line of proposed alignment)
 - Access Track Limit of Deviation (LOD 50 m from centre line of proposed access track)
- Summed Score / Likelihood Score**
- 2 - 6 (Very Low, 1)
 - 7 - 11 (Low, 2)
 - 12 - 16 (Moderate, 3)

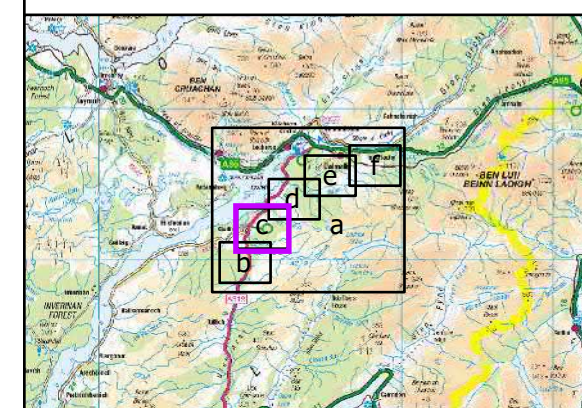

Reproduced by permission of Ordnance Survey on behalf of HMSO.
Crown copyright and database right 2022 all rights reserved.
Ordnance Survey Licence number EL273236.

Project No: LT000029

Project: 1700003673


Title:
LT29: Creag Dhubh to Dalmally 275kV Connection

Figure 10.3.8.c: LT29 Peat Landslide Hazard and Risk
Assessment: Peat Slide Likelihood

Drawn by: AB


Date: 04/05/2022

Drawing: R170_3673_Fig10.3.8_OHL_PeatSlideLikelihood_E

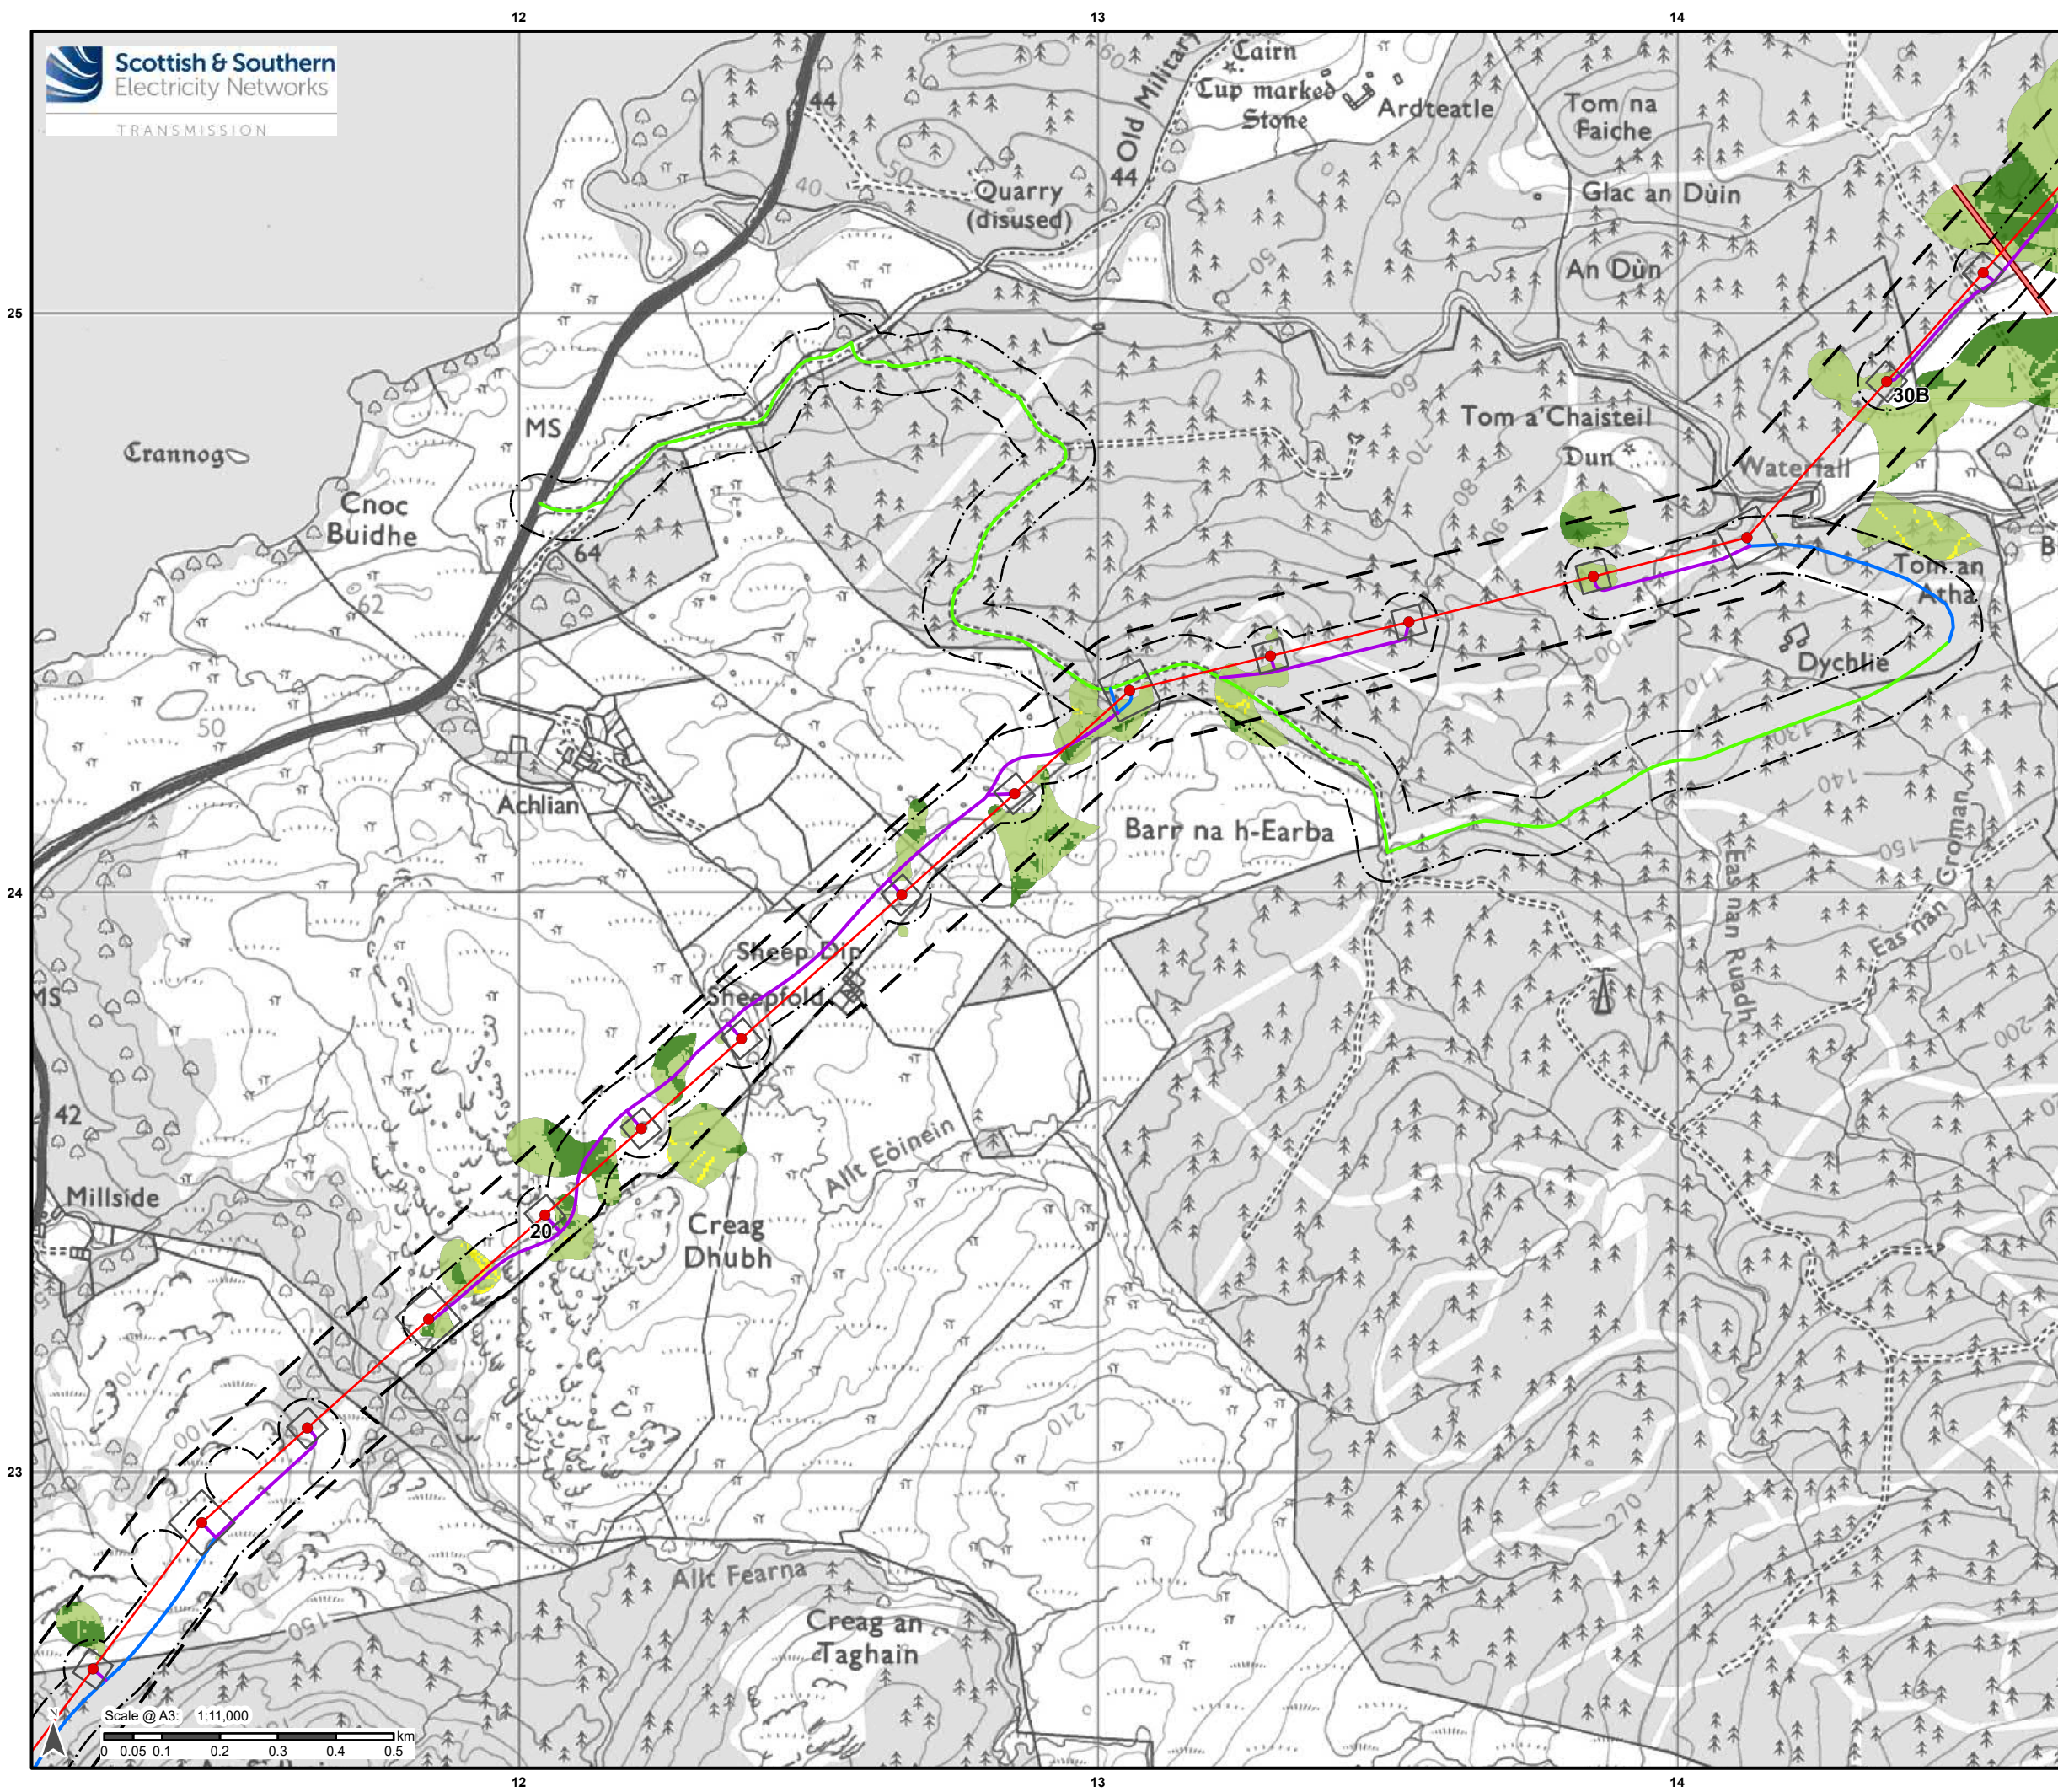

Legend

- Proposed OHL Towers
 - Indicative Proposed Alignment
 - Proposed OHL Tower Platform
 - Indicative extent of undergrounding of existing LV where it is crossed by the Indicative Proposed Alignment
 - Access Tracks - Existing Upgrade
 - Access Tracks - New Stone Permanent
 - Access Tracks - New Stone Temporary
 - OHL Limit of Deviation (LOD 100 m from centre line of proposed alignment)
 - Access Track Limit of Deviation (LOD 50 m from centre line of proposed access track)
- Summed Score / Likelihood Score**
- 2 - 6 (Very Low, 1)
 - 7 - 11 (Low, 2)
 - 12 - 16 (Moderate, 3)

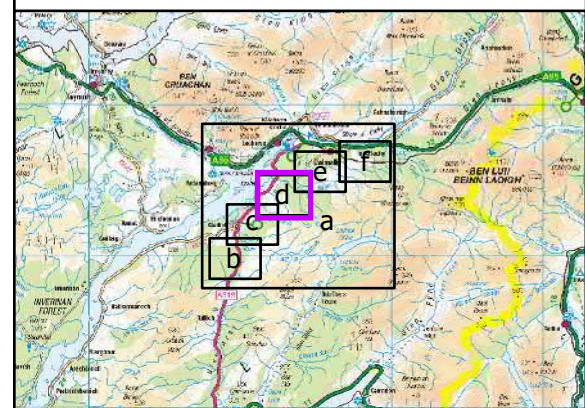

Reproduced by permission of Ordnance Survey on behalf of HMSO.
Crown copyright and database right 2022 all rights reserved.
Ordnance Survey Licence number EL273236.


Project No: LT000029
Project: 1700003673

Title:
LT29: Creag Dhubh to Dalmally 275kV Connection

Figure 10.3.8.d: LT29 Peat Landslide Hazard and Risk
Assessment: Peat Slide Likelihood


Drawn by: AB Date: 04/05/2022

Drawing: R170_3673_Fig10.3.8_OHL_PeatSlideLikelihood_E

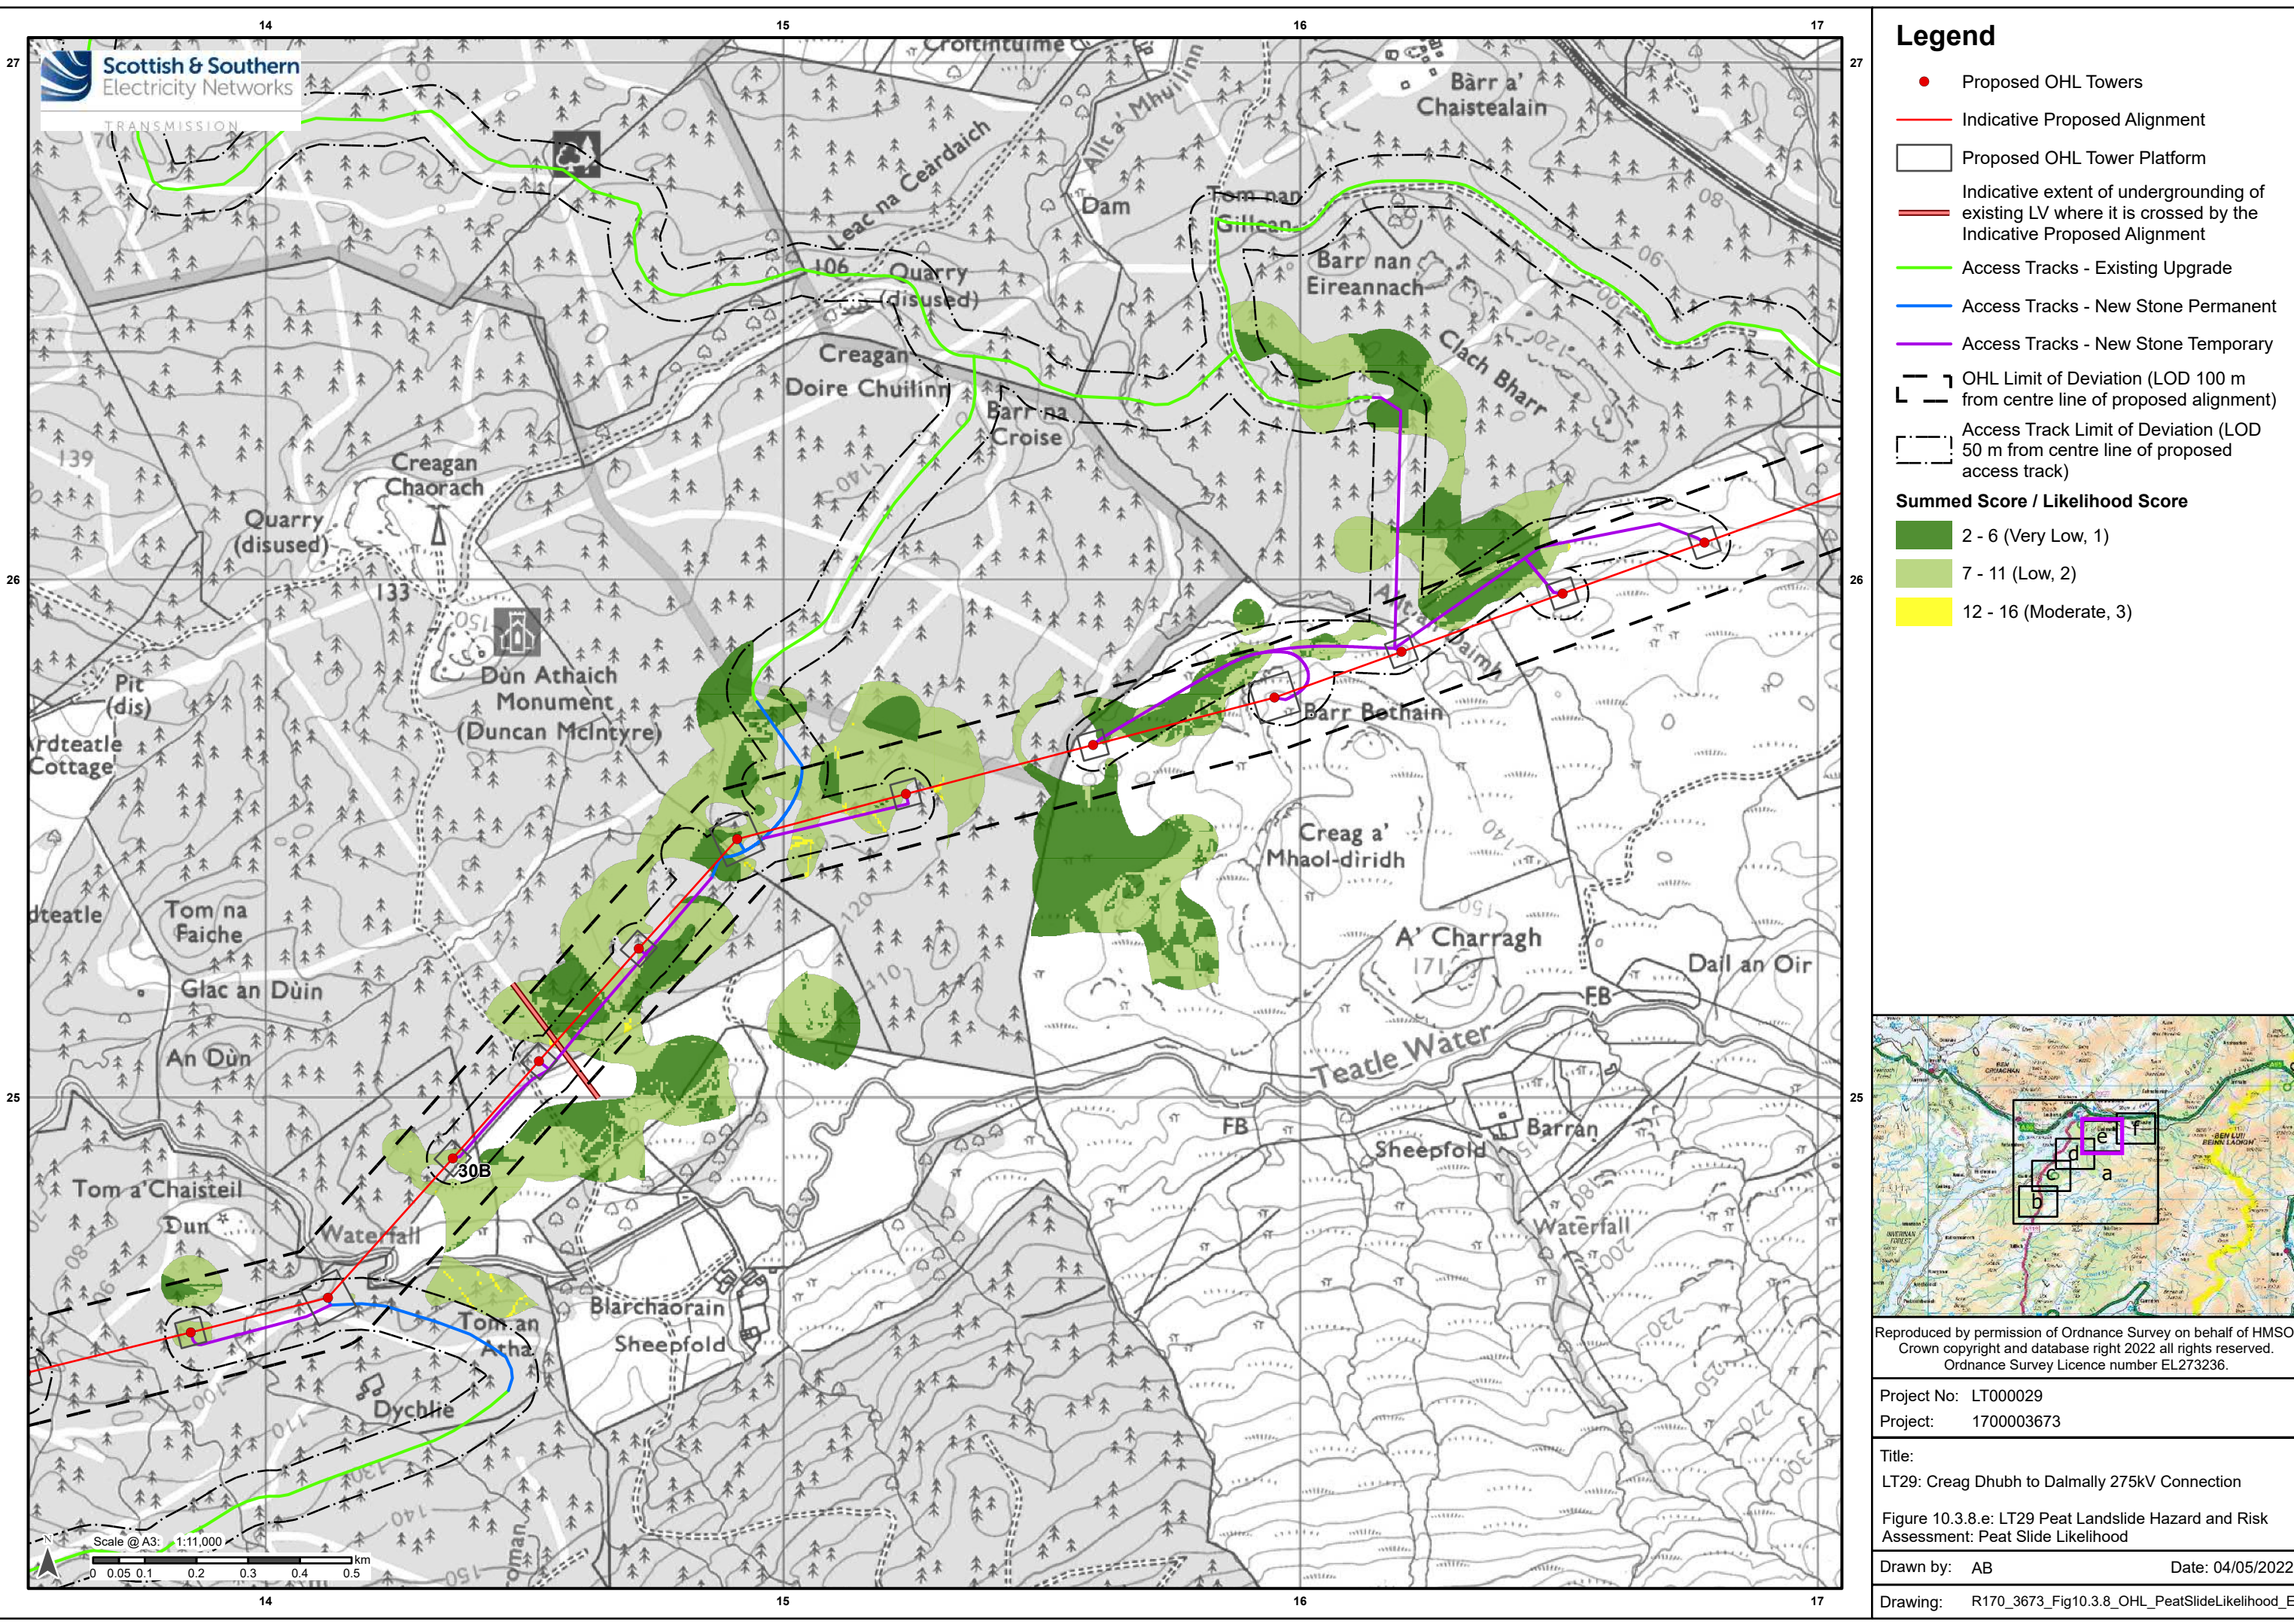


Legend

- Proposed OHL Towers
- Indicative Proposed Alignment
- Proposed OHL Tower Platform
- Indicative extent of undergrounding of existing LV where it is crossed by the Indicative Proposed Alignment
- Access Tracks - Existing Upgrade
- Access Tracks - New Stone Permanent
- Access Tracks - New Stone Temporary
- OHL Limit of Deviation (LOD 100 m from centre line of proposed alignment)
- Access Track Limit of Deviation (LOD 50 m from centre line of proposed access track)
- Summed Score / Likelihood Score**
 - 2 - 6 (Very Low, 1)
 - 7 - 11 (Low, 2)
 - 12 - 16 (Moderate, 3)

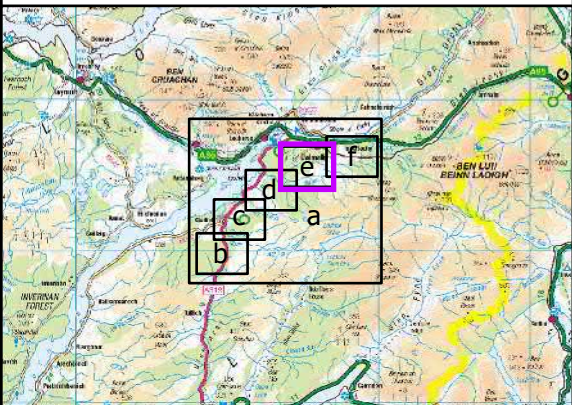

Reproduced by permission of Ordnance Survey on behalf of HMSO. Crown copyright and database right 2022 all rights reserved. Ordnance Survey Licence number EL273236.

Project No:	LT000029
Project:	1700003673
Title:	LT29: Creag Dhubh to Dalmally 275kV Connection
Figure 10.3.8.e: LT29 Peat Landslide Hazard and Risk Assessment: Peat Slide Likelihood	
Drawn by:	AB
Date:	04/05/2022
Drawing:	R170_3673_Fig10.3.8_OHL_PeatSlideLikelihood_E

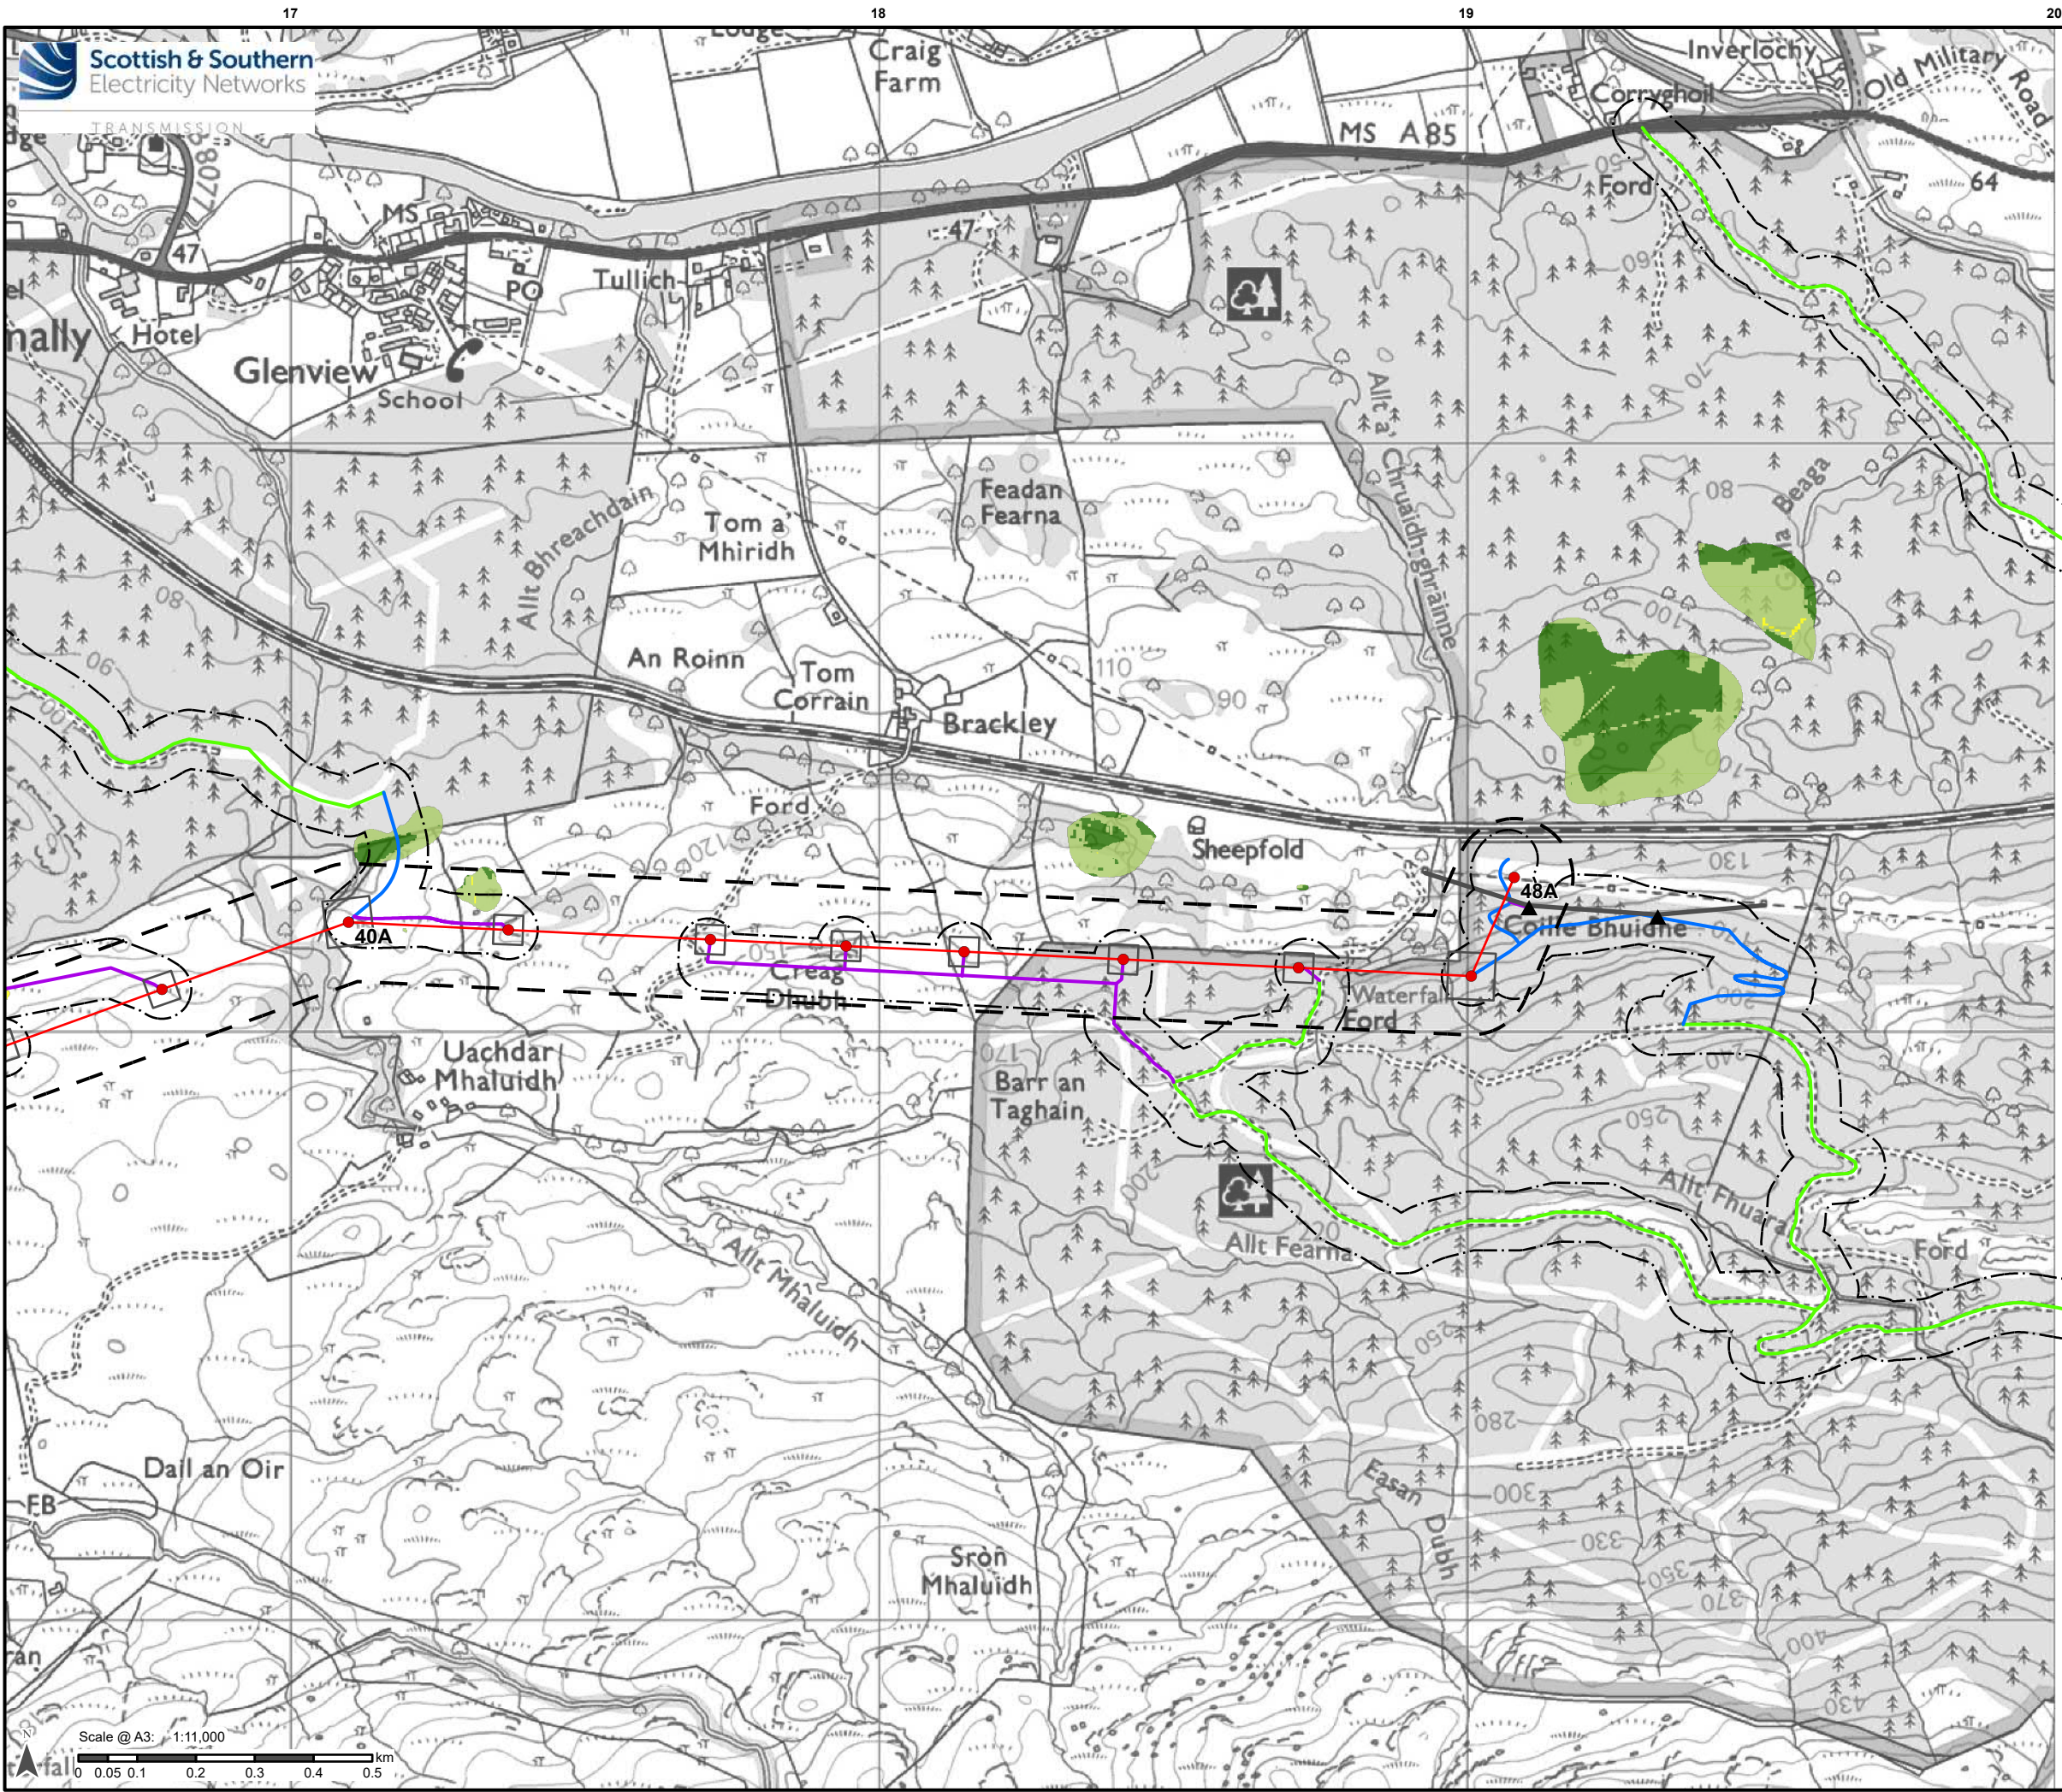

Legend

- Proposed OHL Towers
- Indicative Proposed Alignment
- Proposed OHL Tower Platform
- Access Tracks - Existing Upgrade
- Access Tracks - New Stone Permanent
- Access Tracks - New Stone Temporary
- OHL Limit of Deviation (LOD 100 m from centre line of proposed alignment)
- Access Track Limit of Deviation (LOD 50 m from centre line of proposed access track)
- SPEN Temporary Diversion Towers
- SPEN Temporary Diversion OHL

Summed Score / Likelihood Score

- 2 - 6 (Very Low, 1)
- 7 - 11 (Low, 2)
- 12 - 16 (Moderate, 3)

Reproduced by permission of Ordnance Survey on behalf of HMSO. Crown copyright and database right 2022 all rights reserved. Ordnance Survey Licence number EL273236.

Project No: LT000029
Project: 1700003673

Title:
LT29: Creag Dhubh to Dalmally 275kV Connection

Figure 10.3.8.f: LT29 Peat Landslide Hazard and Risk Assessment: Peat Slide Likelihood

Drawn by: AB Date: 04/05/2022

Drawing: R170_3673_Fig10.3.8_OHL_PeatSlideLikelihood_E