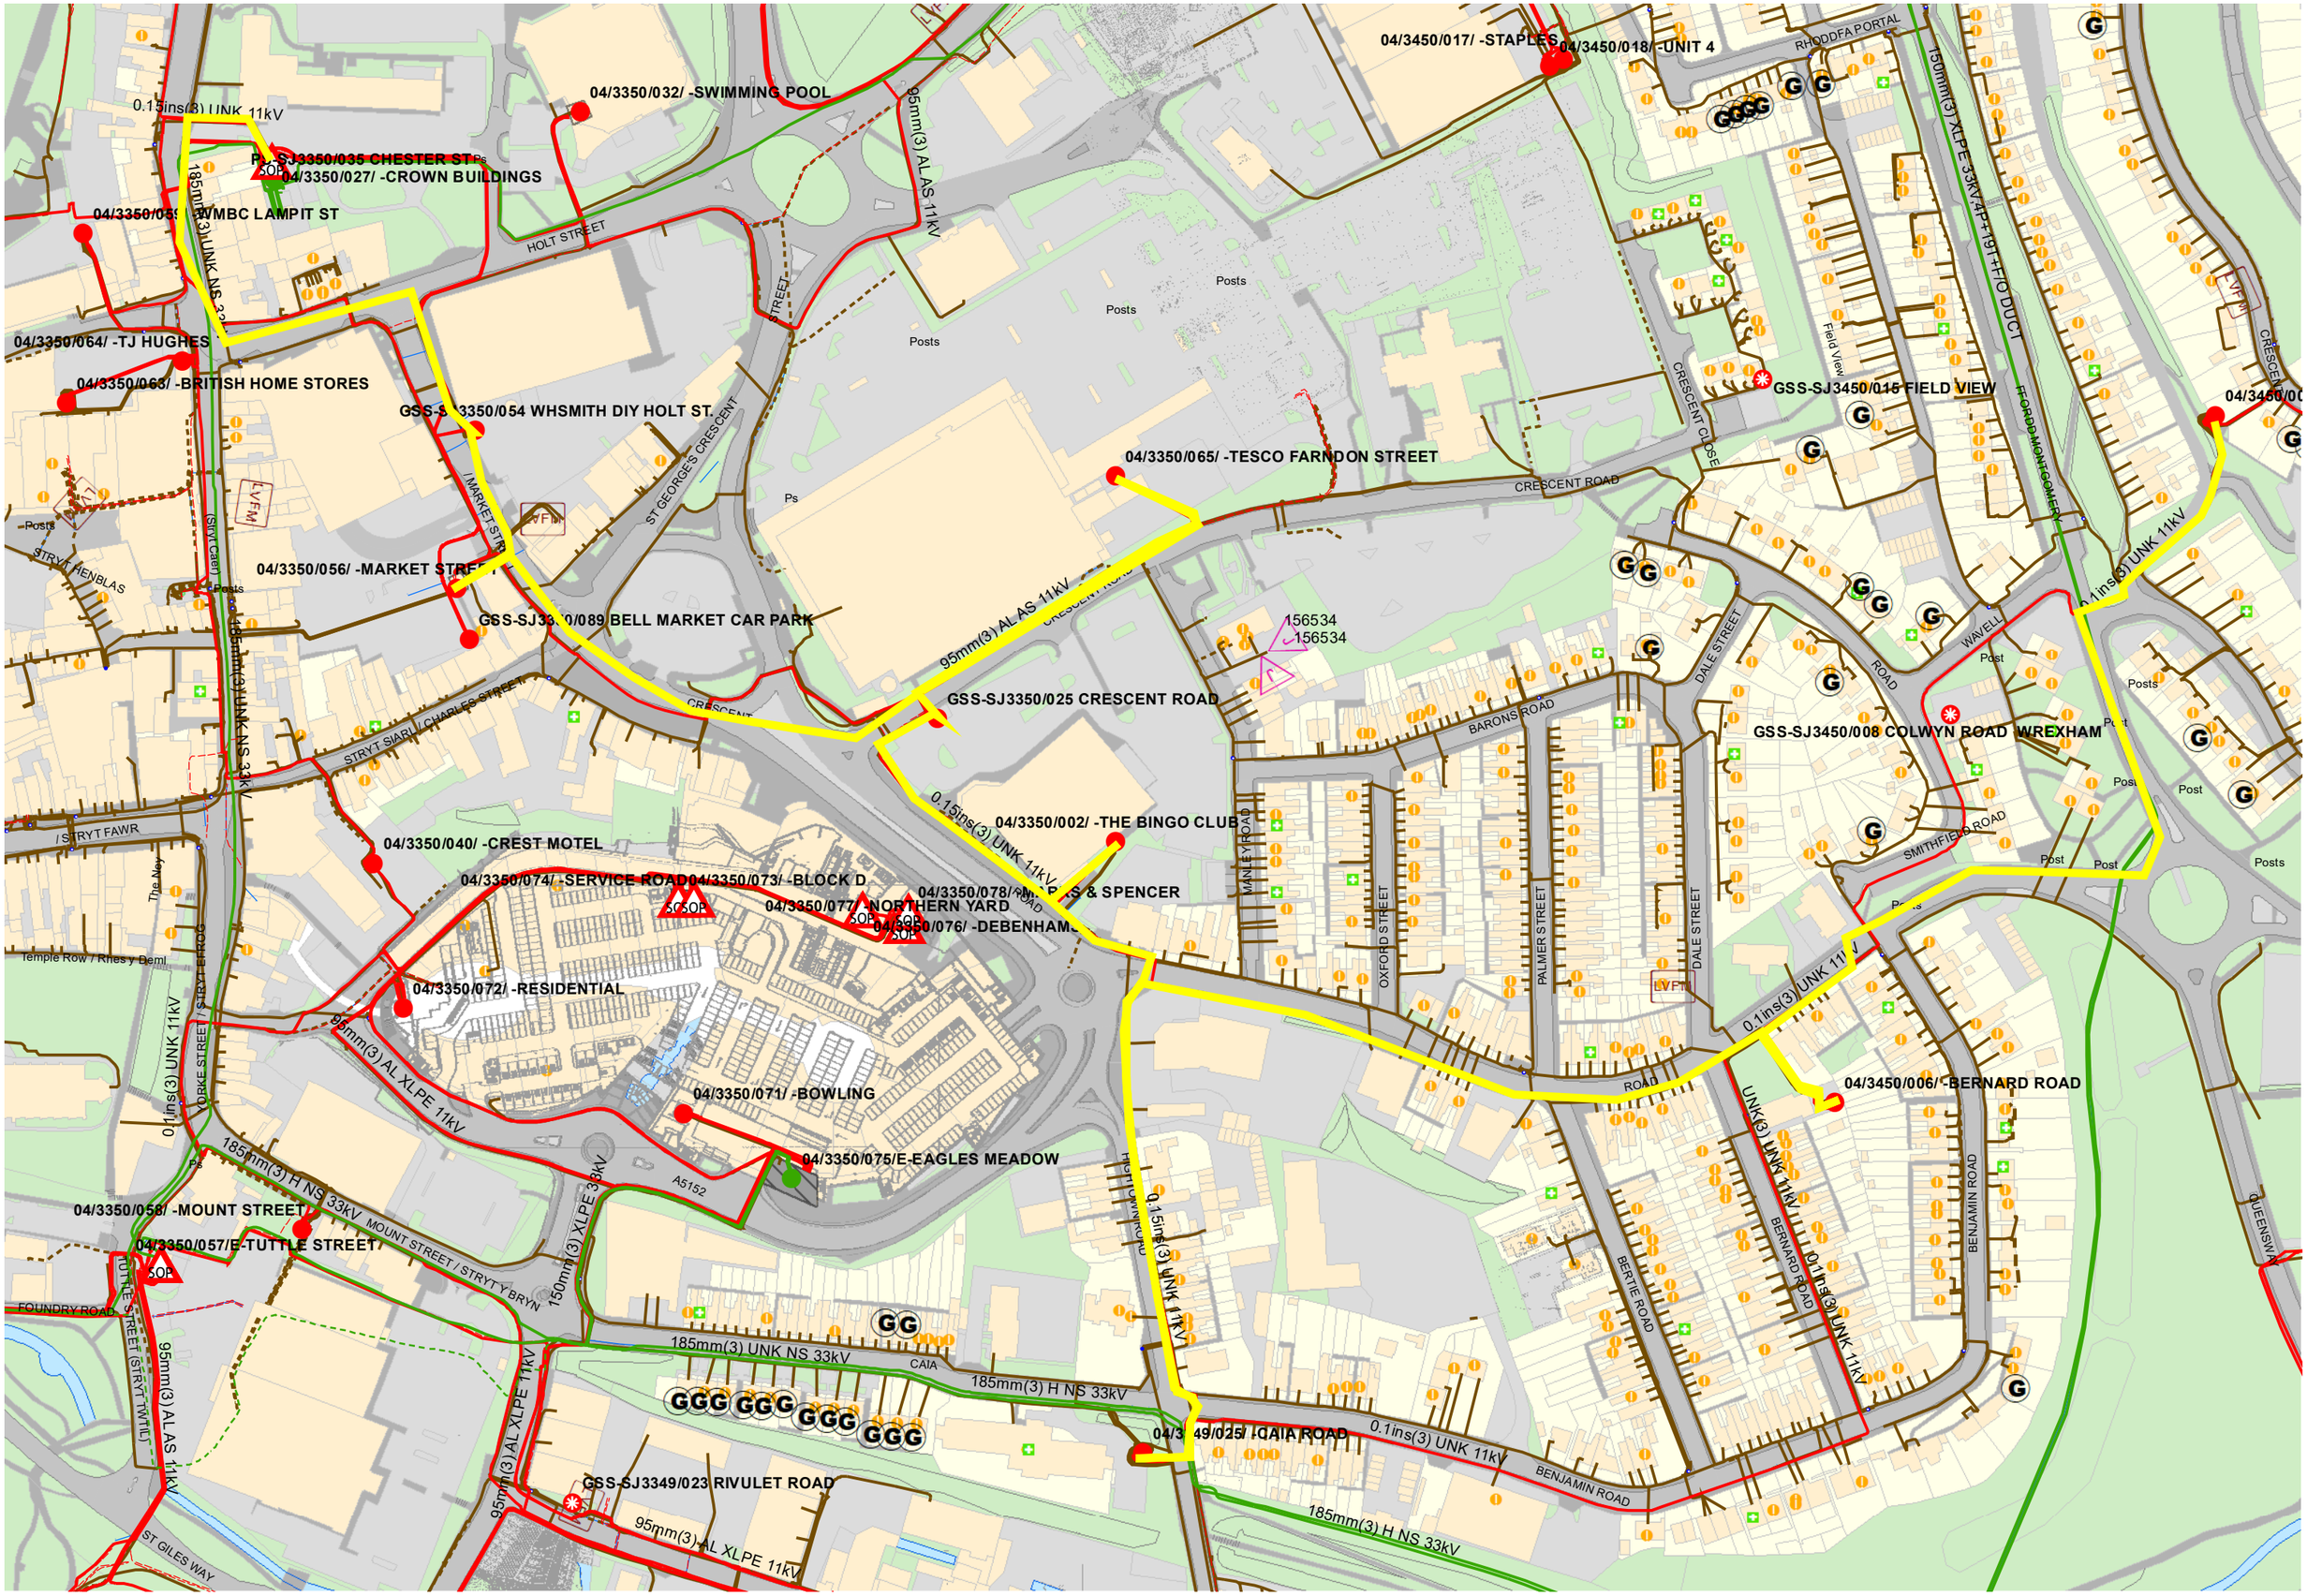

04/3450/017/ -STAPLES
04/3450/018/ -UNIT 4
04/3350/032/ -SWIMMING POOL
0.15ins(3) UNK 11kV
PO-SJ3350/035 CHESTER ST
04/3350/027/ -CROWN BUILDINGS
04/3350/059/ -WMBC LAMPIT ST
HOLT STREET
04/3350/064/ -TJ HUGHES
04/3350/063/ -BRITISH HOME STORES
GSS-SJ3350/054 WHSMITH DIY HOLT ST.
04/3350/065/ -TESCO FARNDON STREET
GSS-SJ3450/015 FIELD VIEW
04/3450/00
04/3350/056/ -MARKET STREET
GSS-SJ3350/089 BELL MARKET CAR PARK
GSS-SJ3350/025 CRESCENT ROAD
156534
156534
GSS-SJ3450/008 COLWYN ROAD WREXHAM
04/3350/002/ -THE BINGO CLUB
04/3350/040/ -CREST MOTEL
04/3350/074/ -SERVICE ROAD
04/3350/073/ -BLOCK D
04/3350/078/ -MARKS & SPENCER
04/3350/077/ -NORTHERN YARD
04/3350/076/ -DEBENHAMS
04/3350/072/ -RESIDENTIAL
04/3350/071/ -BOWLING
04/3350/075/E-EAGLES MEADOW
04/3450/006/ -BERNARD ROAD
04/3350/058/ -MOUNT STREET
04/3350/057/E-TUTTLE STREET
GSS-SJ3349/023 RIVULET ROAD
04/3349/025/ -CAIA ROAD
0.1ins(3) UNK 11kV
95mm(3) AL AS 11kV
95mm(3) AL XLPE 11kV
185mm(3) H NS 33kV
185mm(3) UNK NS 33kV
150mm(3) XLPE 33kV
150mm(3) XLPE 33kV 4P+19T+F/O DUCT
CRESCENT ROAD
CRESCENT CLOSE
BARONS ROAD
DALE STREET
PALMER STREET
OXFORD STREET
MANLEY ROAD
BERTIE ROAD
BERNARD ROAD
BENJAMIN ROAD
SMITHFIELD ROAD
WAVELL ROAD
FORDD MONTGOMERY
RHODDFA PORTAL
Field View
HIGHTOWN ROAD
MOUNT STREET / STRYT Y BRYN
TUTTLE STREET (STRYT TWTIL)
FOUNDRY ROAD
ST GILES WAY
STRYT FAWR
STRYT SIARL / CHARLES STREET
STRYT HENBLAS
ST GEORGE'S CRESCENT
MARKET STR
YORKE STREET / STRYT EFROG
Temple Row / Rhes y Deml
A5152
CAIA
Posts
Post