






Galashiels to Eccles
132kV Overhead Line
Replacement Project
SP Energy Networks

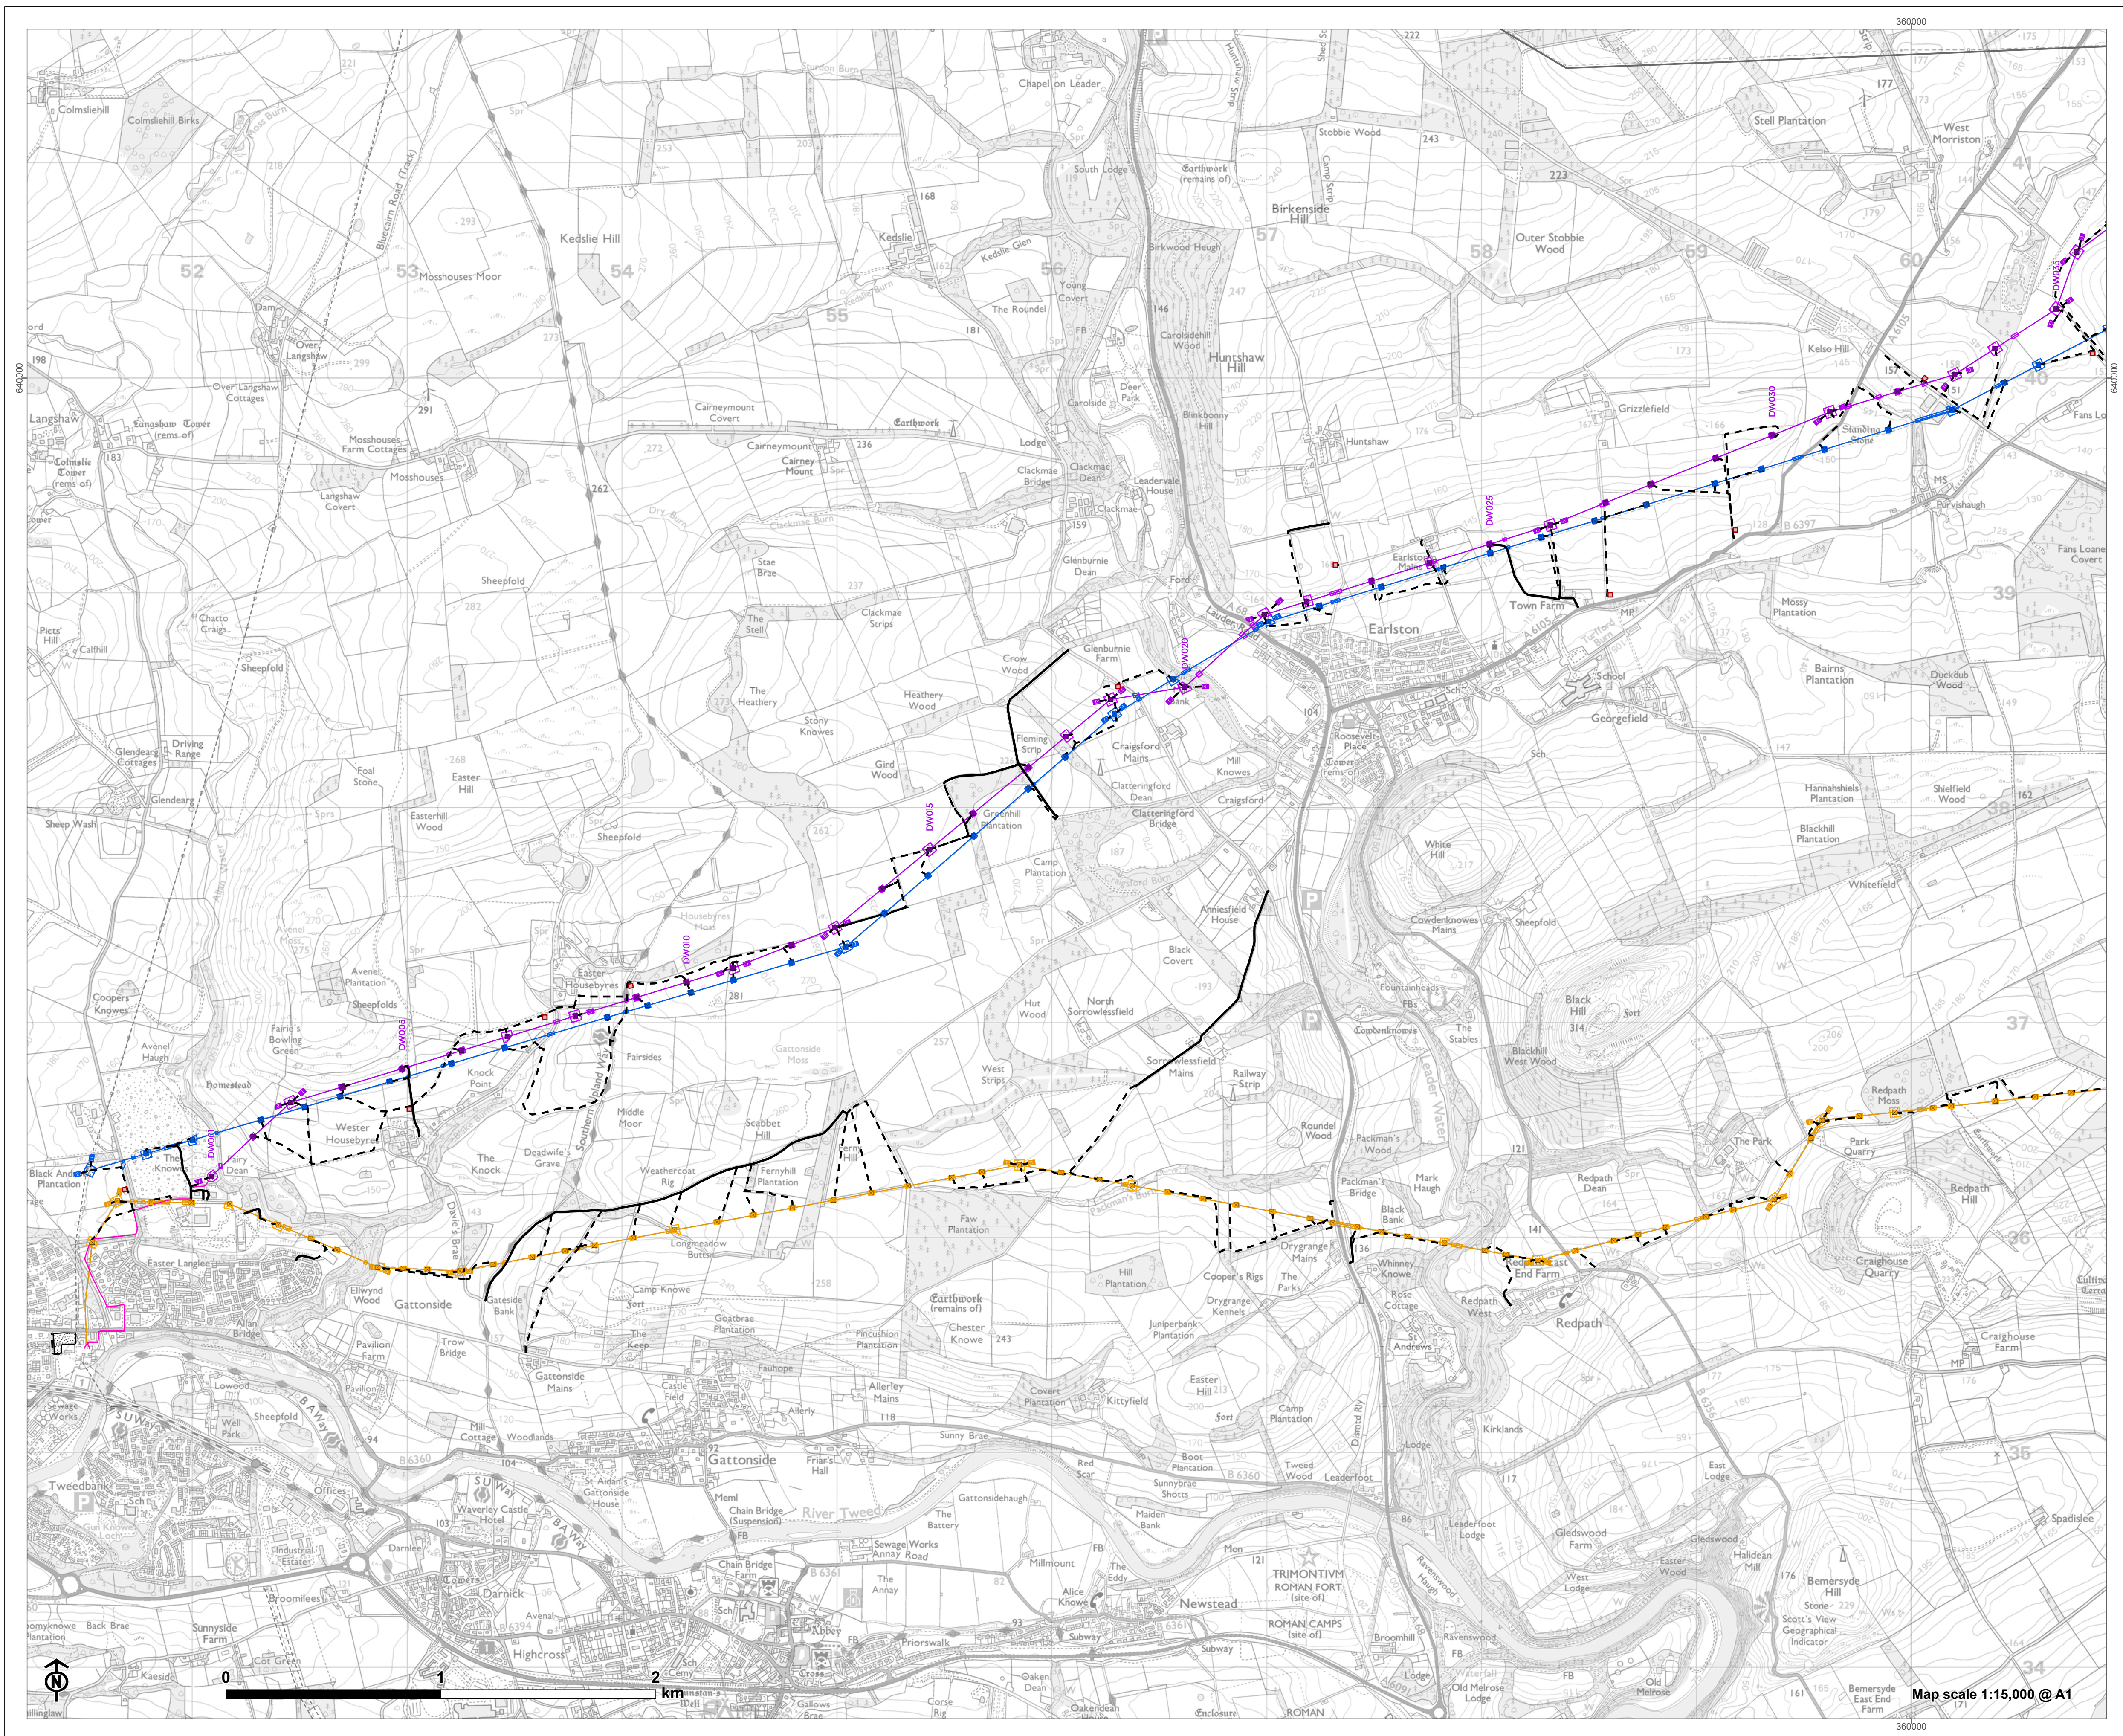

Map a: The Galashiels to Eccles 132kV Overhead Line Replacement Project


- Proposed new 132kV infrastructure**
- Proposed tower
 - Proposed 132kV overhead line (OHL)
 - Proposed 132kV underground cable (UGC)
 - Proposed pulling area
 - Proposed scaffold
 - Proposed working area
- 'AT' route infrastructure**
- AT pole/tower (to be removed)
 - Existing 132kV OHL (to be removed)
 - Pulling area
 - Scaffold
 - Working area
- 'U' route infrastructure**
- U tower (to be removed)
 - Existing 132kV OHL (to be removed)
 - Pulling area
 - Scaffold
 - Working area
- Other infrastructure**
- Existing access track
 - Proposed new access track
 - Proposed laydown area
 - Proposed construction compound

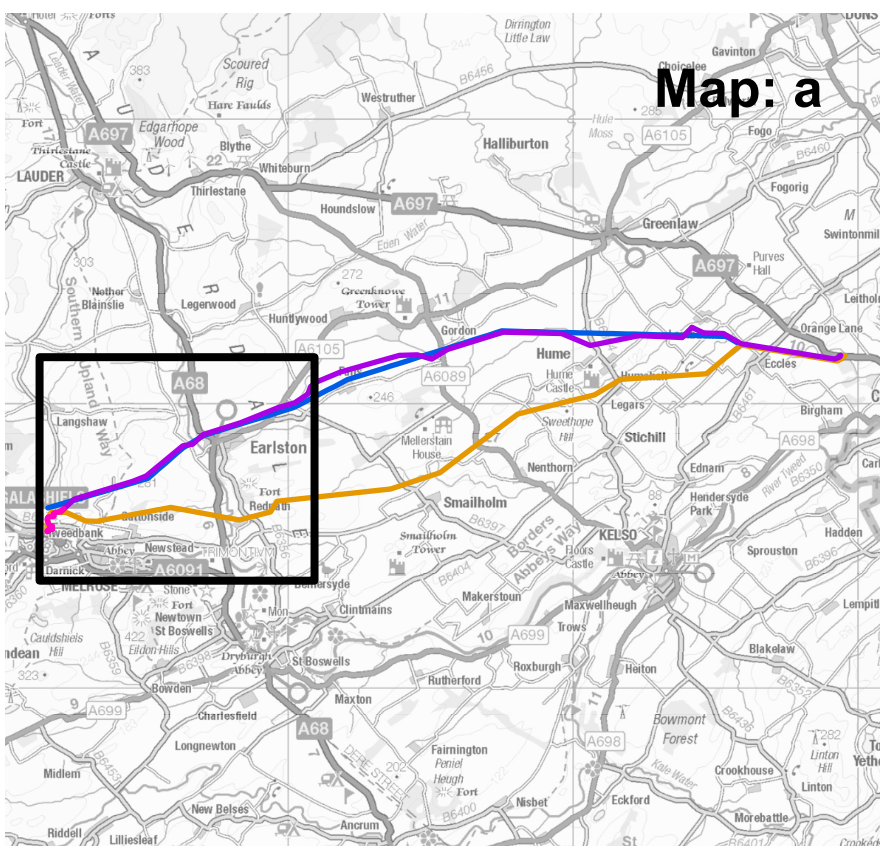


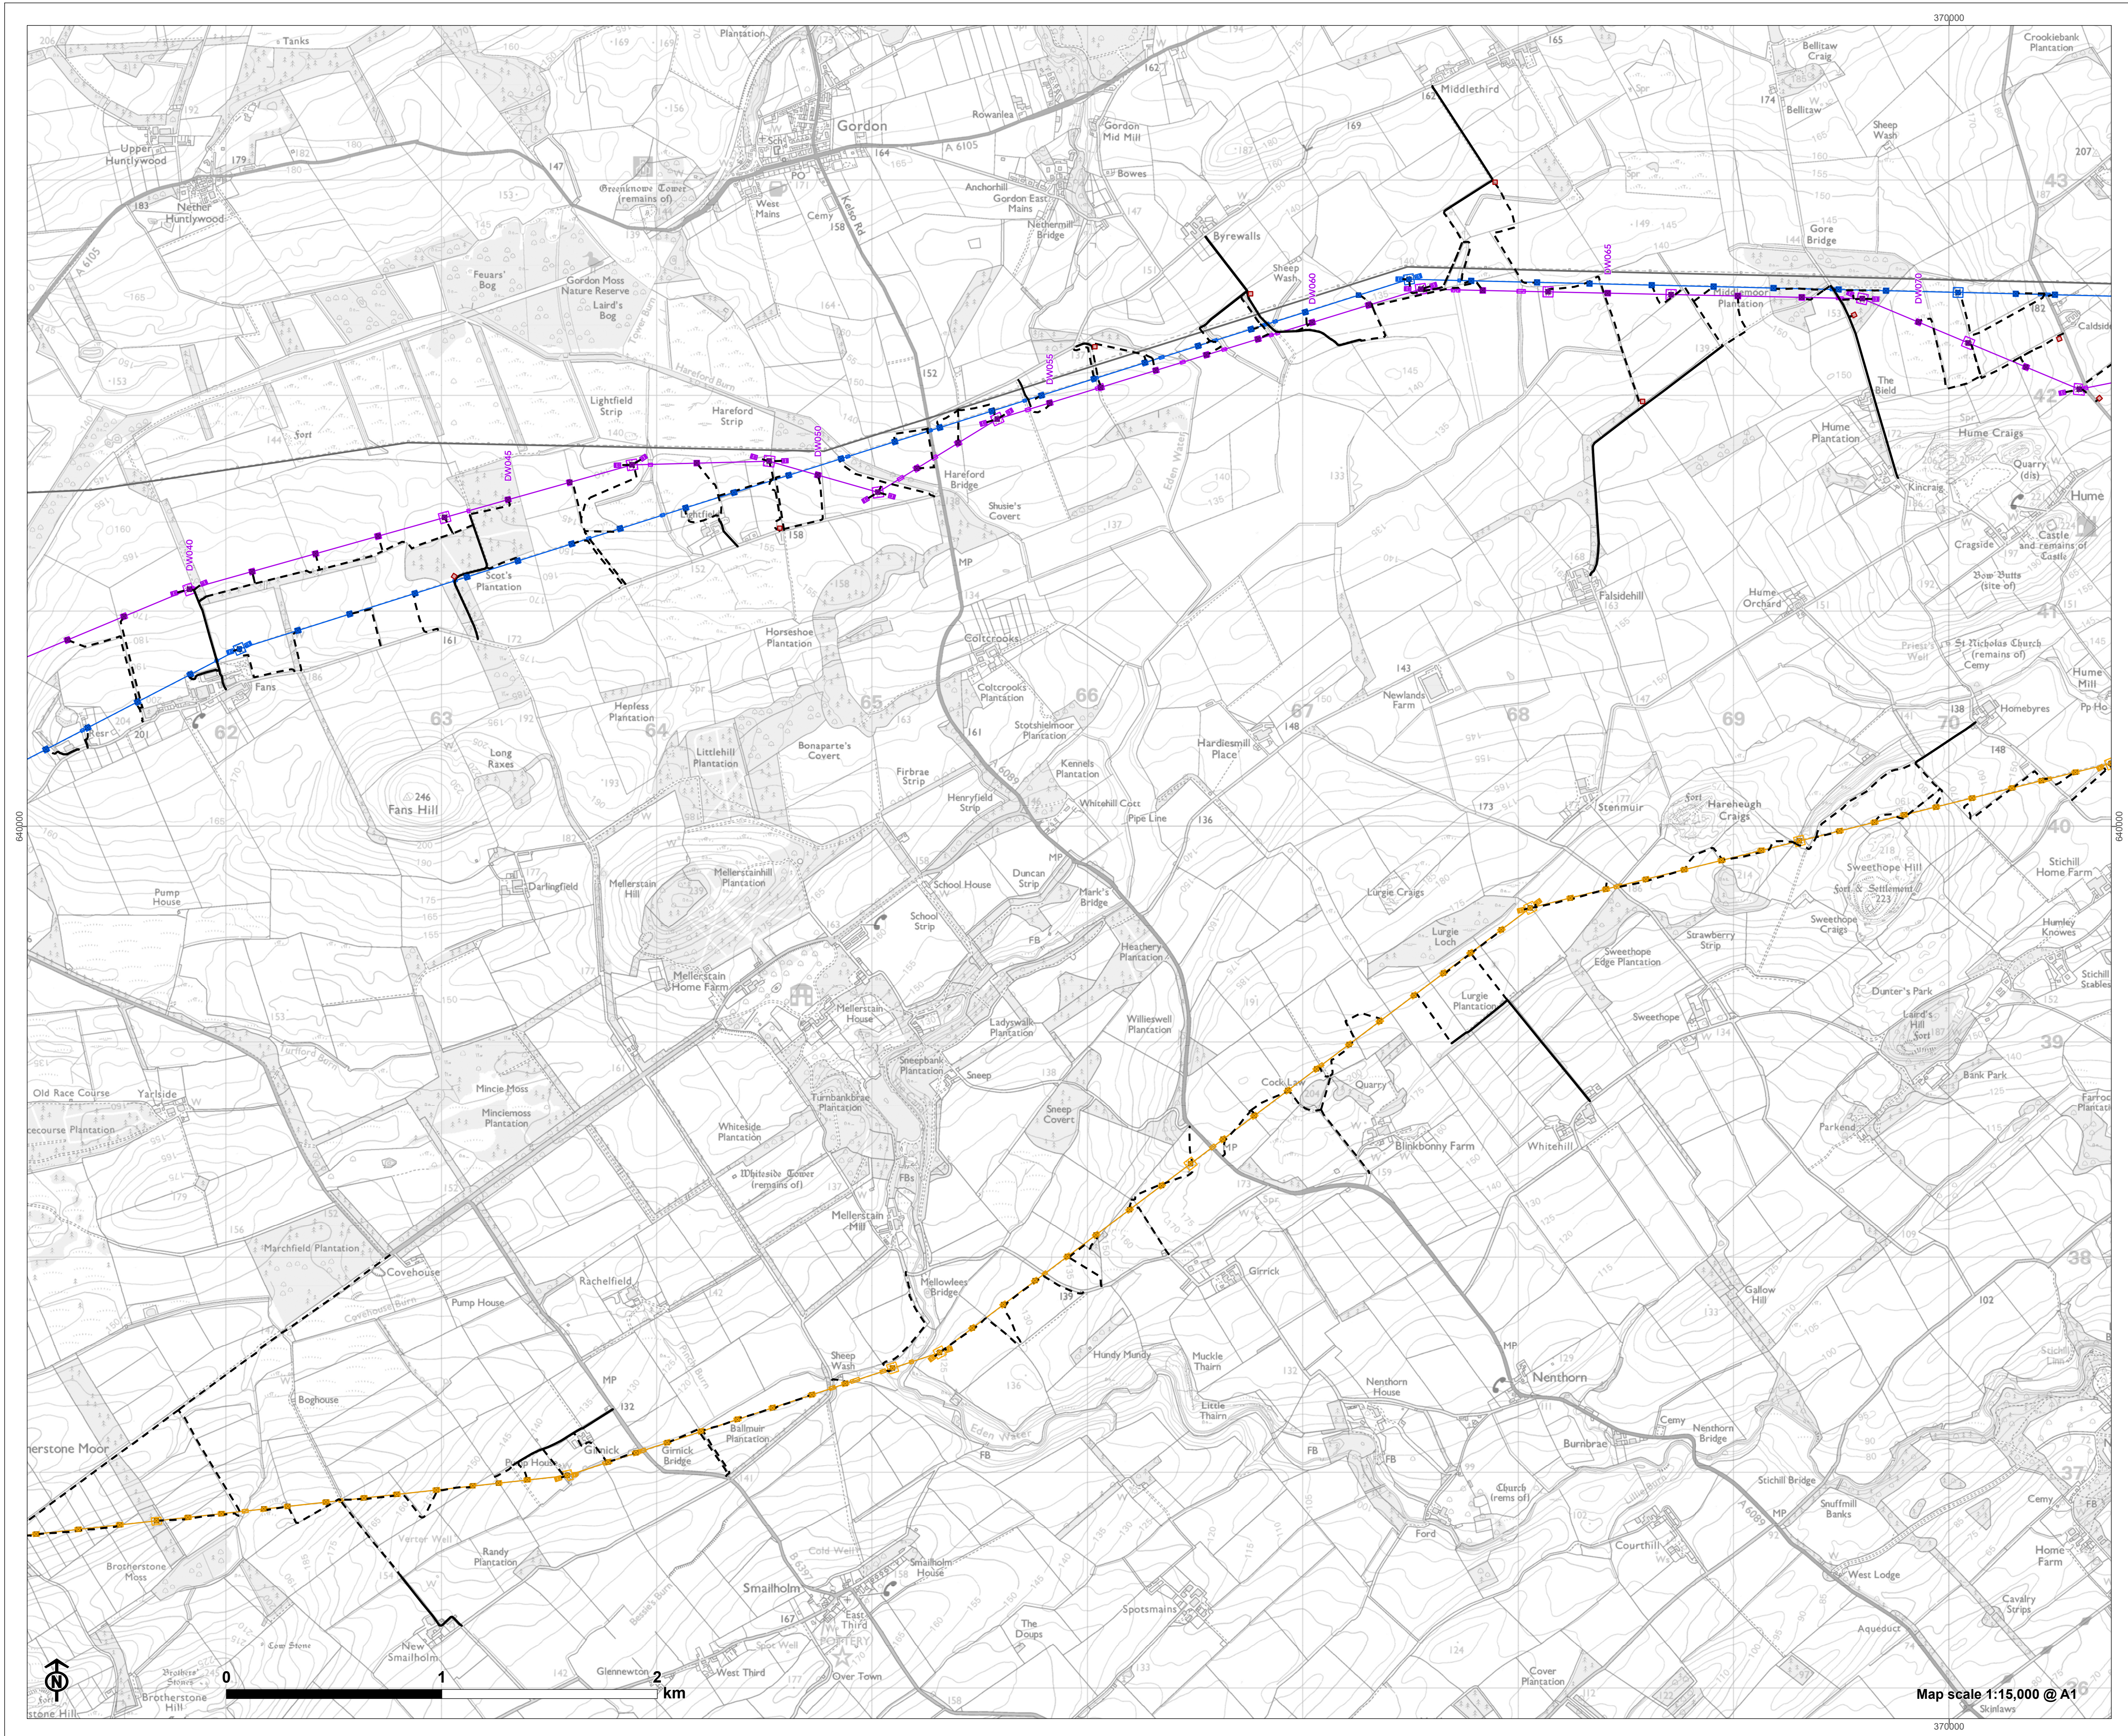

Map b: The Galashiels to Eccles 132kV
Overhead Line Replacement Project

- Proposed new 132kV infrastructure**
- Proposed tower
 - Proposed 132kV overhead line (OHL)
 - Proposed pulling area
 - Proposed scaffold
 - Proposed working area
- 'AT' route infrastructure**
- AT pole/tower (to be removed)
 - Existing 132kV OHL (to be removed)
 - Pulling area
 - Scaffold
 - Working area
- 'U' route infrastructure**
- U tower (to be removed)
 - Existing 132kV OHL (to be removed)
 - Pulling area
 - Scaffold
 - Working area
- Other infrastructure**
- Existing access track
 - Proposed new access track
 - Proposed laydown area

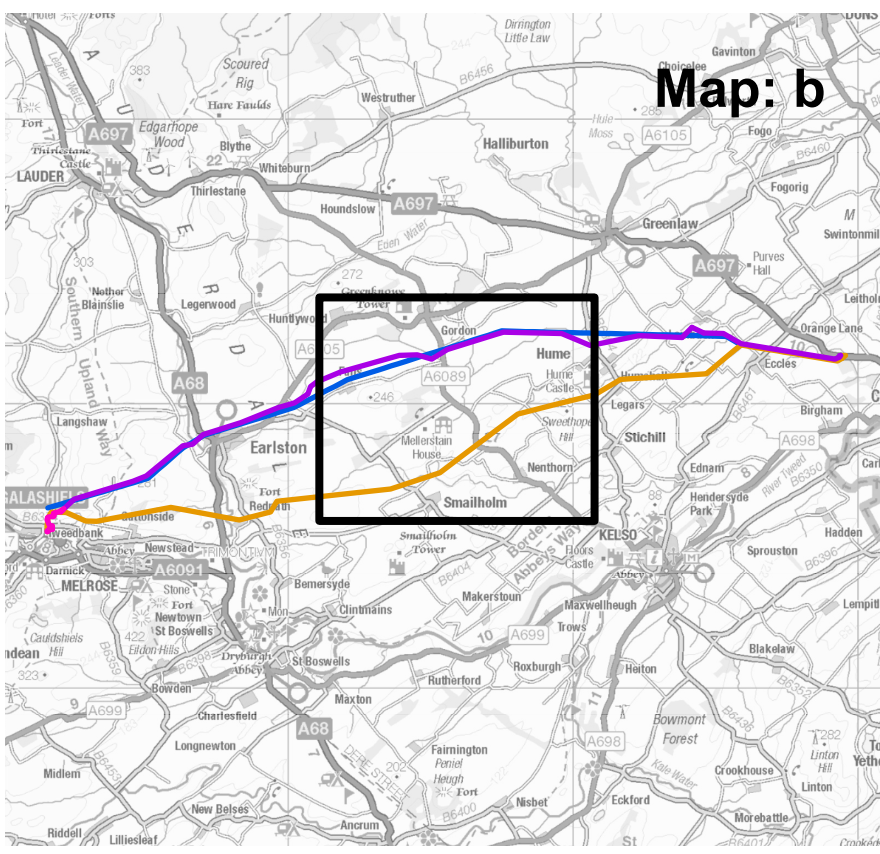

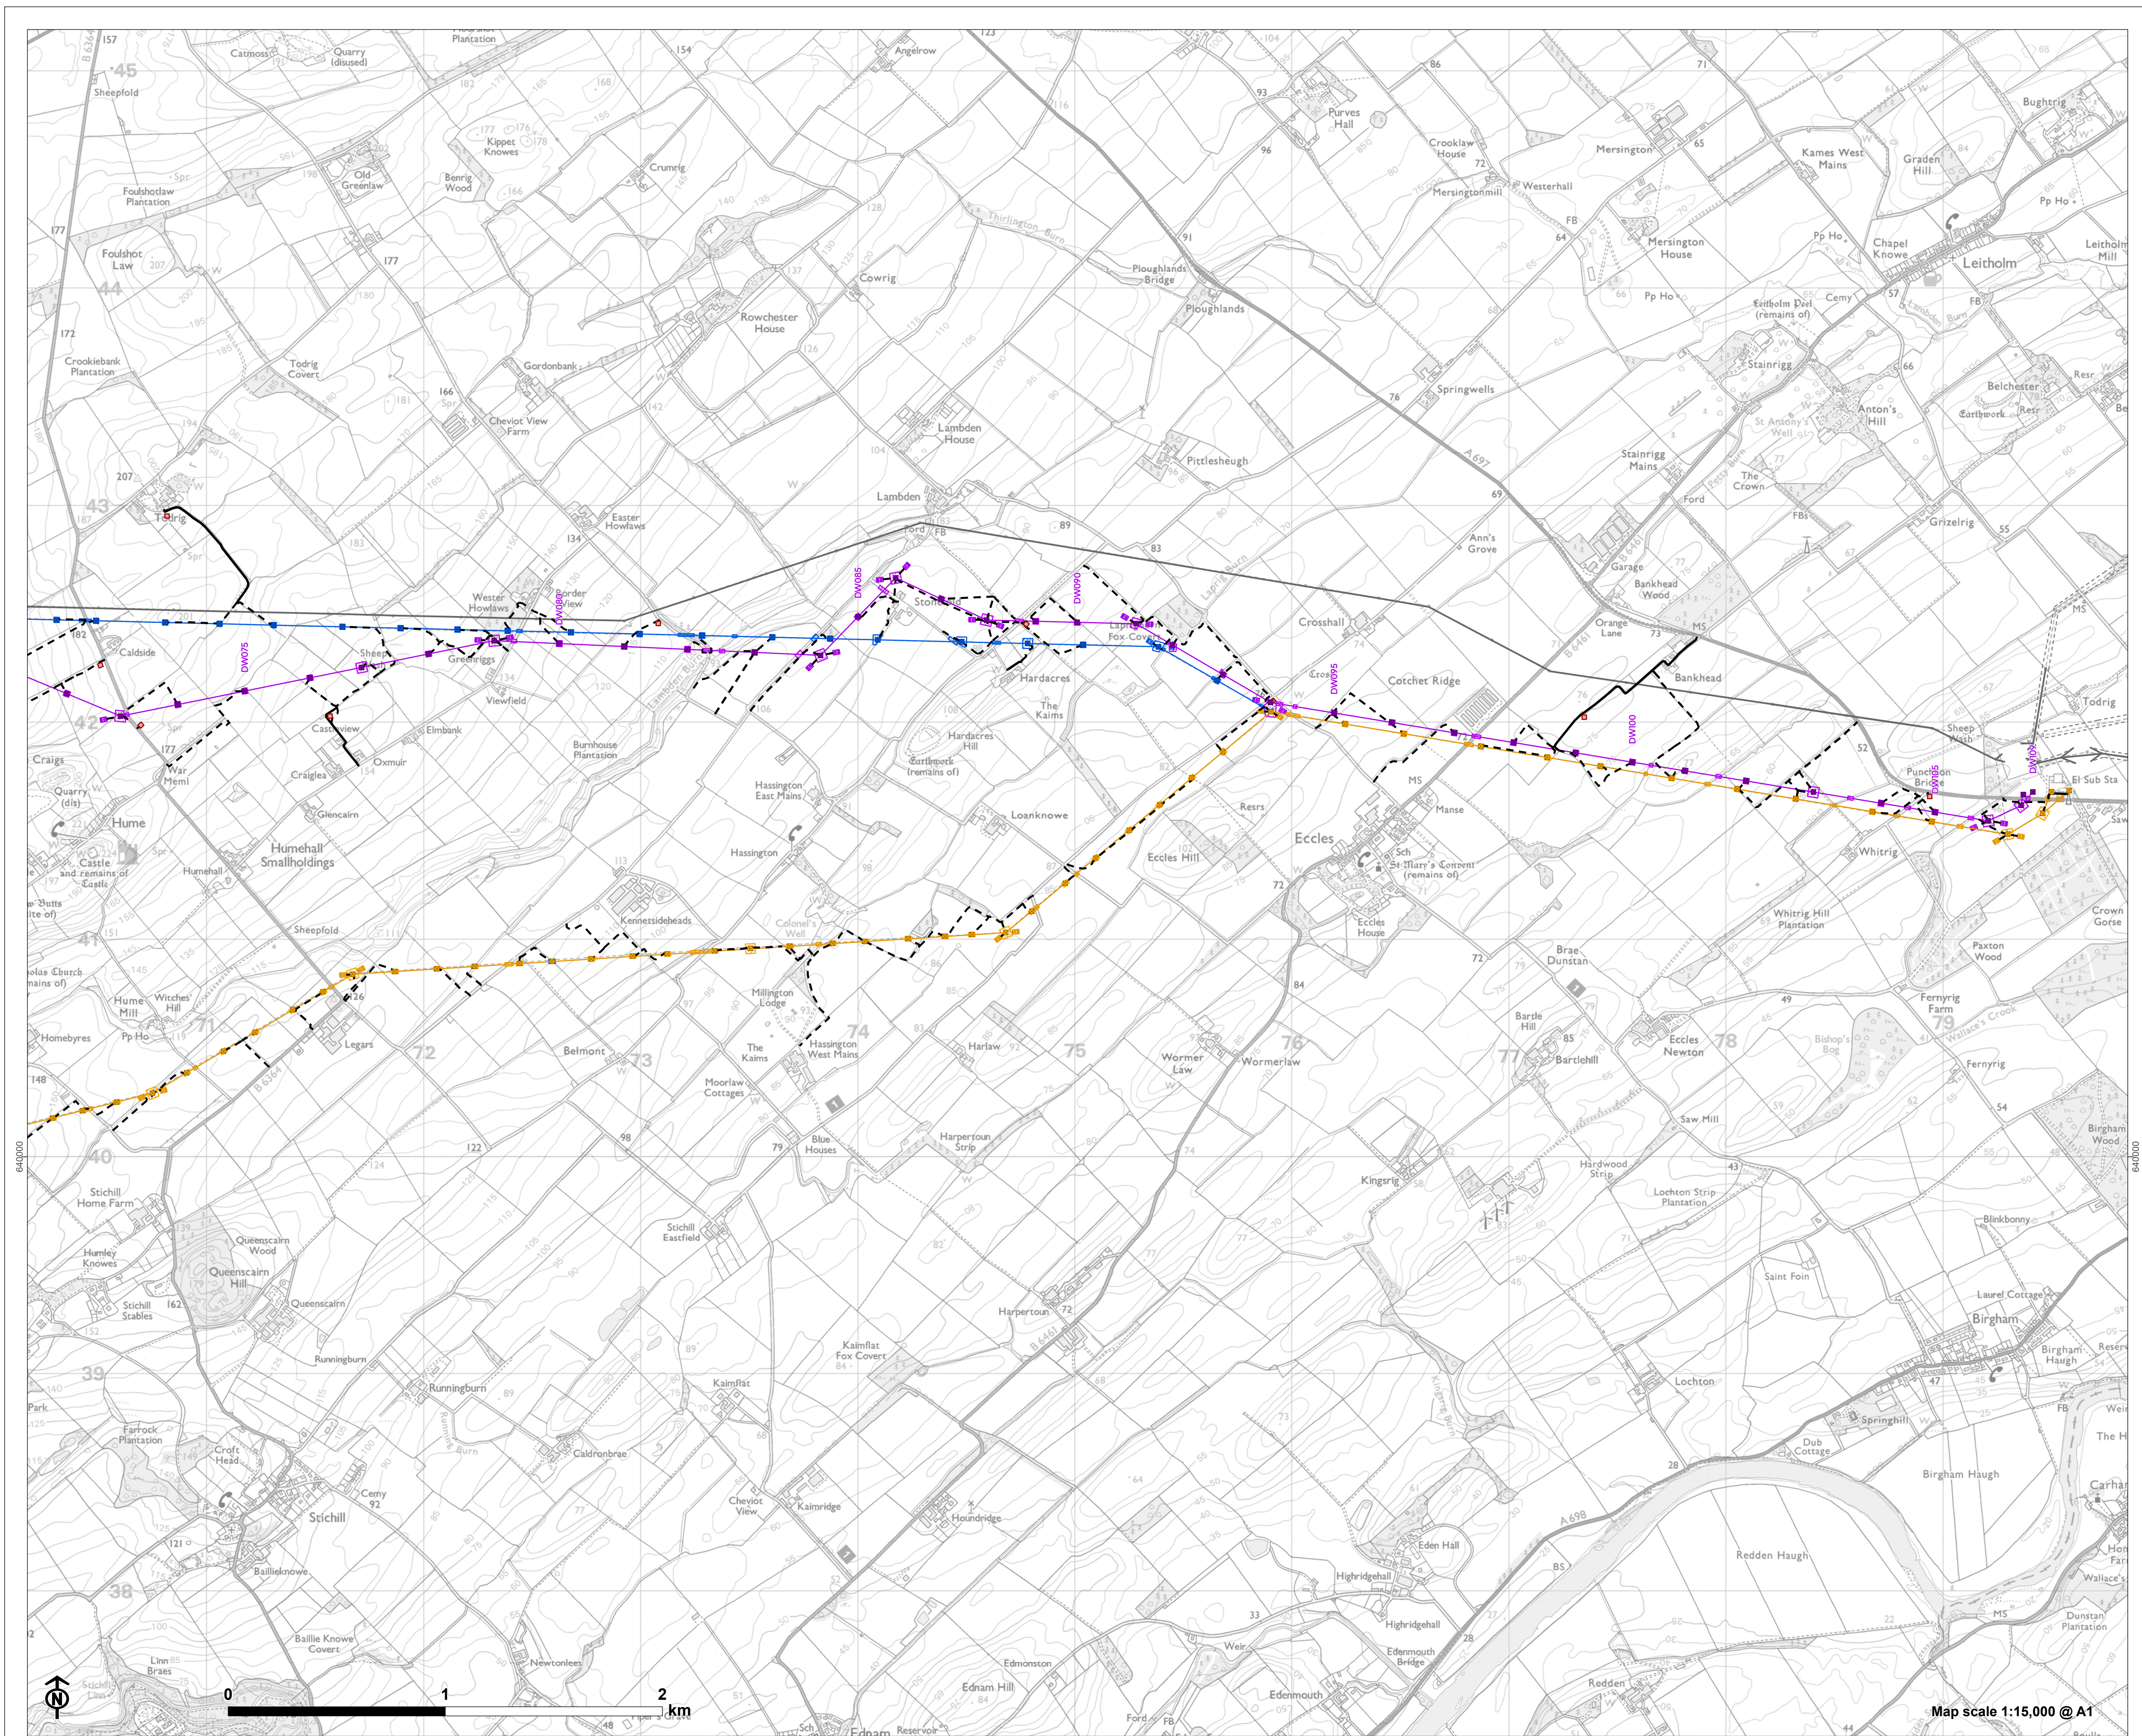

Galashiels to Eccles
132kV Overhead Line
Replacement Project
SP Energy Networks



Map c: The Galashiels to Eccles 132kV
Overhead Line Replacement Project

Proposed new 132kV infrastructure

- Proposed tower
- Proposed 132kV overhead line (OHL)
- Proposed pulling area
- Proposed scaffold
- Proposed working area

'AT' route infrastructure

- AT pole/tower (to be removed)
- Existing 132kV OHL (to be removed)
- Pulling area
- Scaffold
- Working area

'U' route infrastructure

- U tower (to be removed)
- Existing 132kV OHL (to be removed)
- Pulling area
- Scaffold
- Working area

Other infrastructure

- Existing access track
- Proposed new access track
- Proposed laydown area

